



ASKIN Exteriors Vivid

Standard Details



	A	B	C	D	E	F	G	H	
1									1
2									2
3									3
4									4
5									5
6									6
7									7
8									8
9									9
10									10
	A	B	C	D	E	F	G	H	
GENERAL NOTES 1. ASKIN PERFORMANCE PANELS DRAWINGS SHALL BE USED IN CONJUNCTION WITH PROJECT SPECIFICATIONS AND ALL OTHER RELEVANT TRADE DRAWINGS. 2. FIXING TYPES & CENTRES ARE NOMINATED AS A GENERAL APPLICATION AND MUST BE INCLUDED IN THE ENGINEERED DESIGN. 3. BY APPROVING THE ASKIN SHOP DRAWINGS, THE CLIENT / CONTRACTOR / ARCHITECT / DESIGNER WARRANTS THAT THEY HAVE REVIEWED THE SHOP DRAWINGS, COORDINATED THE SHOP DRAWINGS WITH ALL RELATED TRADES, VERIFIED ALL DIMENSIONS WITH ACTUAL FIELD CONDITIONS, RESOLVED ANY CLASHES AND REPORT ANY DISCREPANCIES BETWEEN EACH SET OF DRAWINGS AND WITHIN EACH SET OF DRAWINGS, CONFIRMED QUANTITIES AND PERFORMANCE REQUIREMENTS AND FOR FABRICATION PROCESSES, PRIOR TO THE MANUFACTURE AND INSTALLATION OF WORKS. 4. WHEN SHOP DRAWINGS ARE REQUIRED, NO PART OF THE STRUCTURE OR COMPONENT SHALL BE CONSTRUCTED WHERE RELATED TO THE SHOP DRAWINGS UNTIL AFTER THE SHOP DRAWINGS HAVE BEEN REVIEWED AND APPROVED. IT IS THE BUILDERS RESPONSIBILITY TO PLAN AHEAD AND ALLOW TIME FOR SHOP DRAWING CREATION, REVIEW, REVISE AND APPROVAL. THE GENERAL CONTRACTOR AND ALL SUBCONTRACTORS SHALL BE RESPONSIBLE FOR ANY WORK NOT IN CONFORMANCE WITH THE PLANS OR IN CONFLICT WITH ANY CODE. 5. ALL CONSTRUCTION SHALL COMPLY WITH THE MOST STRINGENT REQUIREMENTS OF ALL CURRENT APPLICABLE CITY, COUNTRY, STATE AND FEDERAL LAWS, RULES, CODES, ORDINANCES AND REGULATIONS. IF THE GENERAL CONTRACTOR OR ANY SUBCONTRACTOR PERFORMS ANY WORK IN CONFLICT WITH THE ABOVE MENTIONED LAWS, RULES, CODES, ORDINANCES AND REGULATIONS, THEN THE CONTRACTOR IN VIOLATION SHALL BEAR ALL COSTS OF REPAIR ARISING OUT OF THE NON-CONFORMING WORK. 6. SUBSTITUTION OF SPECIFIC MATERIALS OR PRODUCTS LISTED ON THE DRAWINGS SHALL NOT BE MADE WITHOUT THE WRITTEN AUTHORISATION BY ASKIN PERFORMANCE PANELS ENGINEER. 7. BEFORE COMMENCING ANY WORK CONSIDERED A VARIATION, ASKIN AND OR ITS SITE AGENT REQUIRES THE VARIATION TO BE APPROVED IN WRITING PRIOR TO COMMENCEMENT OF SUCH WORK. VARIATIONS INCLUDE BUT ARE NOT LIMITED TO ADDITION, DELETION OR CHANGES IN THE SCOPE OF WORKS DESCRIBED BY THE QUOTATION / DRAWINGS. 8. DIMENSIONS TAKE PRECEDENCE OVER SCALED MEASUREMENTS. UNIT OF MEASUREMENT ARE IN MILLIMETERS. DO NOT SCALE OFF DRAWINGS. DETAILS AND SECTIONS ON THE DRAWINGS ARE SHOWN AT SPECIFIC LOCATIONS AND ARE INTENDED TO SHOW GENERAL REQUIREMENTS THROUGHOUT. 9. DETAILS LABELED 'TYPICAL' OR 'STANDARD' ON THE DRAWINGS SHALL APPLY TO ALL SITUATIONS OCCURRING ON THE PROJECT THAT ARE THE SAME OR SIMILAR TO THOSE SPECIFICALLY DETAILED. THE APPLICABILITY OF THE DETAIL TO ITS LOCATION ON THE DRAWINGS CAN BE DETERMINED BY THE TITLE OF THE DETAIL. SUCH DETAILS SHALL APPLY WHETHER OR NOT THEY ARE REFERENCED AT EACH LOCATION. 10. ALL ASKIN PANEL DIMENSIONS, LOCATIONS, HEIGHTS & SET DOWNS TO BE MEASURED AND CONFIRMED ON SITE PRIOR TO PANEL ORDER. 20mm MIN. CAVITY REQUIRED BETWEEN PANEL WALLS AND ALL OTHER WALLS. VERMIN PROOFING MAY BE REQUIRED. 11. DOORS, WINDOWS & CUT OPENINGS SIZES TO BE CONFIRMED WITH APPROVED SCHEDULES. SIZES TO BE CONFIRMED & ORDERED OFF SCHEDULE, NOT PLAN DRAWINGS.									
PLEASE NOTE THAT THESE DETAILS ARE RELEVANT FOR ALL CORE MATERIAL TYPES XFLAM Volcore									
	A	B	C	D	E	F	G	H	
ASKIN Performance Panels www.askin.net.au VIC P : 03 8769 4816 WA P : 08 9249 4022 SA P : 08 8252 7188 QLD P : 07 3718 9500 NSW P : 02 8825 2598 NT P : 08 8252 7188 PROJECT: EXTERIORS - VIVID GENERAL NOTES Revision - - - - - - - - - - - - - - - - - - - - - - - - Checked By A SHANNON Scale NTS Drawn By R VORWERK Sheet size A4 Issue date 09.09.2022 Revision - Drawing No. EXTVIVID - NOTES									
©ASKIN 2022									

EXTERIORS - VIVID

PANEL JOINT AND PROFILES

001	TYPICAL PANEL TO PANEL CONNECTION DETAIL	REV: -
002	TYPICAL PANEL TO PANEL CONNECTION DETAIL	REV: -
003	TYPICAL PANEL TO PANEL CONNECTION DETAIL	REV: -
005	VIVID PANEL PROFILES	REV: -
006	VIVID PANEL PROFILES	REV: -
010	SEAMLESS PROFILE 3D RENDER	REV: -
011	SILKLINE PROFILE 3D RENDER	REV: -
012	AMBIENCE PROFILE 3D RENDER	REV: -
013	INFINITE PROFILE 3D RENDER	REV: -
014	TRANSFORM PROFILE 3D RENDER	REV: -

VERTICAL PANEL DETAILS

100	TYPICAL WALL TO FLOOR CONNECTION DETAIL	REV: -
101	TYPICAL WALL TO FLOOR CONNECTION DETAIL	REV: -
102	TYPICAL WALL TO FLOOR CONNECTION DETAIL	REV: -
103	TYPICAL WALL TO FLOOR CONNECTION DETAIL	REV: -
104	TYPICAL WALL STACK JOINT CONNECTION DETAIL	REV: -
105	TYPICAL WALL STACK JOINT CONNECTION DETAIL	REV: -
106	TYPICAL WALL STACK JOINT CONNECTION DETAIL	REV: -
110	TYPICAL WALL TO WALL CONNECTION DETAIL	REV: -
111	TYPICAL WALL TO WALL CONNECTION DETAIL	REV: -
112	TYPICAL WALL TO WALL CONNECTION DETAIL	REV: -
113	TYPICAL WALL TO WALL CONNECTION DETAIL	REV: -
114	TYPICAL WALL TO WALL CONNECTION DETAIL	REV: -
115	TYPICAL WALL TO WALL CONNECTION DETAIL	REV: -
116	TYPICAL WALL TO WALL CONNECTION DETAIL	REV: -
120	TYPICAL WALL TO ROOF CONNECTION DETAIL	REV: -
121	TYPICAL WALL TO ROOF CONNECTION DETAIL	REV: -
122	TYPICAL WALL TO ROOF CONNECTION DETAIL	REV: -
123	TYPICAL WALL TO ROOF CONNECTION DETAIL	REV: -
124	TYPICAL WALL TO ROOF CONNECTION DETAIL	REV: -
130	TYPICAL WINDOW CONNECTION DETAIL	REV: -
131	TYPICAL WINDOW CONNECTION DETAIL	REV: -
132	TYPICAL WINDOW CONNECTION DETAIL	REV: -
133	TYPICAL WINDOW CONNECTION DETAIL	REV: -

HORIZONTAL PANEL DETAILS

200	TYPICAL WALL TO FLOOR CONNECTION DETAIL	REV: -
201	TYPICAL WALL TO FLOOR CONNECTION DETAIL	REV: -
202	TYPICAL WALL TO FLOOR CONNECTION DETAIL	REV: -
203	TYPICAL WALL TO FLOOR CONNECTION DETAIL	REV: -
210	TYPICAL WALL TO WALL CONNECTION DETAIL	REV: -
211	TYPICAL WALL TO WALL CONNECTION DETAIL	REV: -
212	TYPICAL WALL TO WALL CONNECTION DETAIL	REV: -
213	TYPICAL WALL TO WALL CONNECTION DETAIL	REV: -
214	TYPICAL WALL TO WALL CONNECTION DETAIL	REV: -
215	TYPICAL WALL TO WALL CONNECTION DETAIL	REV: -
216	TYPICAL WALL TO WALL CONNECTION DETAIL	REV: -
217	TYPICAL WALL TO WALL CONNECTION DETAIL	REV: -
220	TYPICAL WALL TO ROOF CONNECTION DETAIL	REV: -
221	TYPICAL WALL TO ROOF CONNECTION DETAIL	REV: -
222	TYPICAL WALL TO ROOF CONNECTION DETAIL	REV: -
223	TYPICAL WALL TO ROOF CONNECTION DETAIL	REV: -
224	TYPICAL WALL TO ROOF CONNECTION DETAIL	REV: -
225	TYPICAL WALL TO ROOF CONNECTION DETAIL	REV: -
226	TYPICAL WALL TO ROOF CONNECTION DETAIL	REV: -
227	TYPICAL WALL TO ROOF CONNECTION DETAIL	REV: -
230	TYPICAL WINDOW CONNECTION DETAIL	REV: -
231	TYPICAL WINDOW CONNECTION DETAIL	REV: -
232	TYPICAL WINDOW CONNECTION DETAIL	REV: -
233	TYPICAL WINDOW CONNECTION DETAIL	REV: -


EXTERIORS - VIVID

TRANSFORM PROFILE VERTICAL DETAILS

300	TYPICAL WALL TO FLOOR CONNECTION DETAIL	REV: -
301	TYPICAL WALL TO FLOOR CONNECTION DETAIL	REV: -
302	TYPICAL WALL TO FLOOR CONNECTION DETAIL	REV: -
303	TYPICAL WALL STACK JOINT CONNECTION DETAIL	REV: -
310	TYPICAL WALL TO WALL CONNECTION DETAIL	REV: -
311	TYPICAL WALL TO WALL CONNECTION DETAIL	REV: -
312	TYPICAL WALL TO WALL CONNECTION DETAIL	REV: -
313	TYPICAL WALL TO WALL CONNECTION DETAIL	REV: -
314	TYPICAL WALL TO WALL CONNECTION DETAIL	REV: -
315	TYPICAL WALL TO WALL CONNECTION DETAIL	REV: -
320	TYPICAL WALL TO ROOF CONNECTION DETAIL	REV: -
321	TYPICAL WALL TO ROOF CONNECTION DETAIL	REV: -
322	TYPICAL WALL TO ROOF CONNECTION DETAIL	REV: -
323	TYPICAL WALL TO ROOF CONNECTION DETAIL	REV: -
324	TYPICAL WALL TO ROOF CONNECTION DETAIL	REV: -
330	TYPICAL WINDOW CONNECTION DETAIL	REV: -
331	TYPICAL WINDOW CONNECTION DETAIL	REV: -

TRANSFORM PROFILE HORIZONTAL DETAILS

400	TYPICAL WALL TO FLOOR CONNECTION DETAIL	REV: -
401	TYPICAL WALL TO FLOOR CONNECTION DETAIL	REV: -
402	TYPICAL WALL TO FLOOR CONNECTION DETAIL	REV: -
403	TYPICAL WALL TO FLOOR CONNECTION DETAIL	REV: -
410	TYPICAL WALL TO WALL CONNECTION DETAIL	REV: -
411	TYPICAL WALL TO WALL CONNECTION DETAIL	REV: -
412	TYPICAL WALL TO WALL CONNECTION DETAIL	REV: -
413	TYPICAL WALL TO WALL CONNECTION DETAIL	REV: -
414	TYPICAL WALL TO WALL CONNECTION DETAIL	REV: -
415	TYPICAL WALL TO WALL CONNECTION DETAIL	REV: -
416	TYPICAL WALL TO WALL CONNECTION DETAIL	REV: -
420	TYPICAL WALL TO ROOF CONNECTION DETAIL	REV: -
421	TYPICAL WALL TO ROOF CONNECTION DETAIL	REV: -
422	TYPICAL WALL TO ROOF CONNECTION DETAIL	REV: -
423	TYPICAL WALL TO ROOF CONNECTION DETAIL	REV: -
424	TYPICAL WALL TO ROOF CONNECTION DETAIL	REV: -
425	TYPICAL WALL TO ROOF CONNECTION DETAIL	REV: -
426	TYPICAL WALL TO ROOF CONNECTION DETAIL	REV: -
427	TYPICAL WALL TO ROOF CONNECTION DETAIL	REV: -
430	TYPICAL WINDOW CONNECTION DETAIL	REV: -
431	TYPICAL WINDOW CONNECTION DETAIL	REV: -

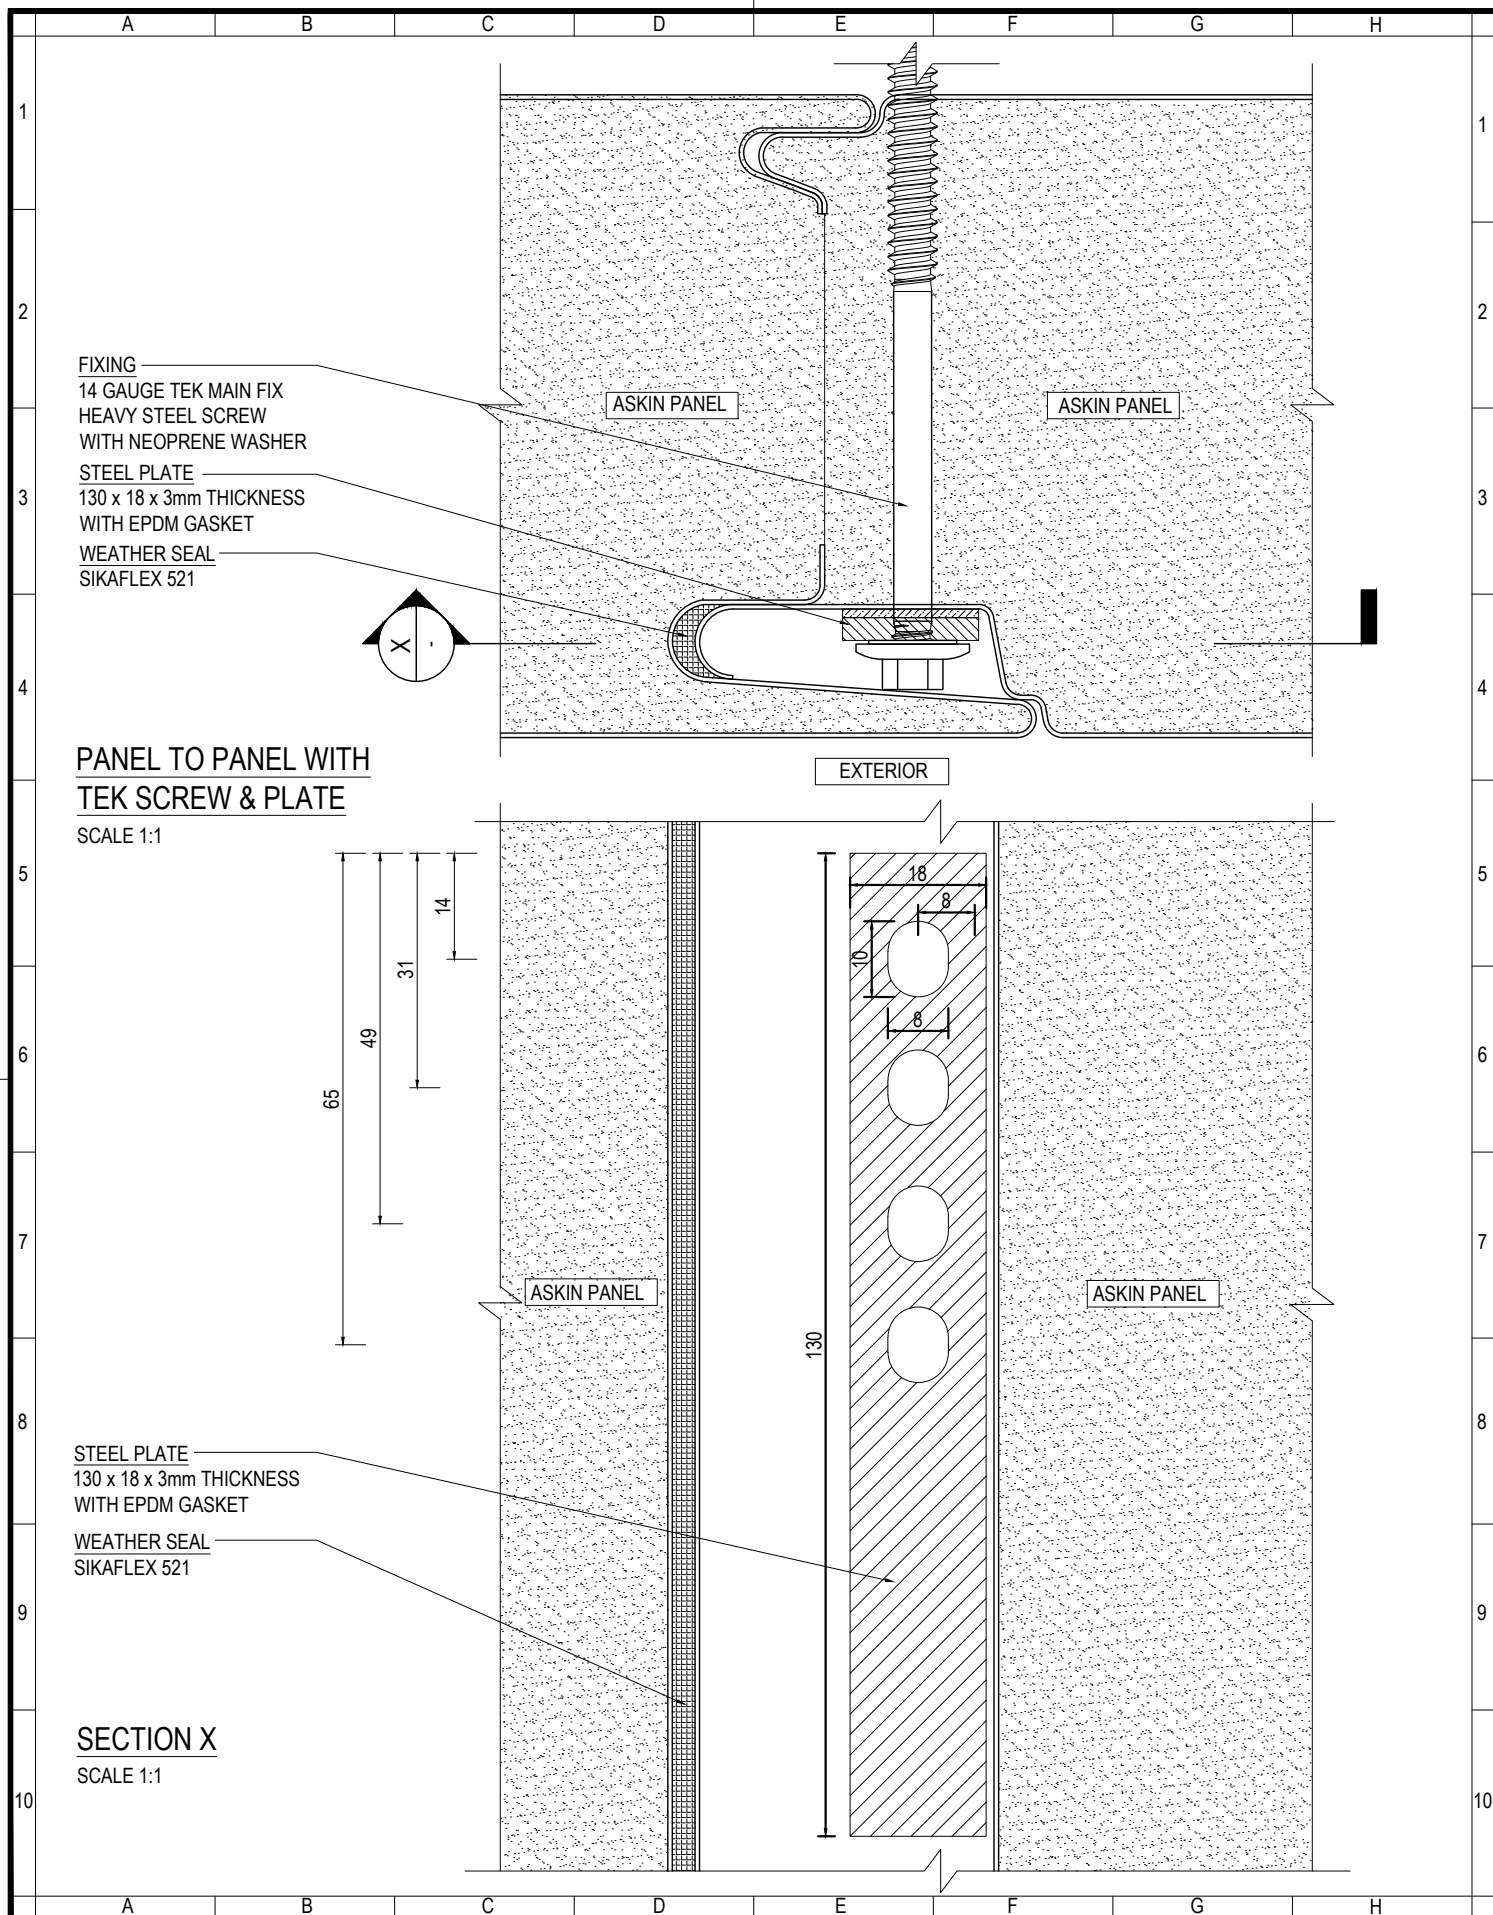

ASKIN
Performance Panels

www.askin.net.au

VIC P : 03 8769 4816 WA P : 08 9249 4022
SA P : 08 8252 7188 QLD P : 07 3718 9500
NSW P : 02 8825 2598 NT P : 08 8252 7188

PROJECT:

EXTERIORS - VIVID
PANEL TO PANEL JOINT

©ASKIN 2022

Revision

-	-	-
-	-	-
-	-	-
-	-	-
-	-	-
-	-	-
-	-	-
-	-	-

Checked By

A SHANNON

Drawn By

R VORWERK

Issue date

09.09.2022

Drawing No.

EXTVID - 001

Scale


1:1


Sheet size

A4


Revision

-

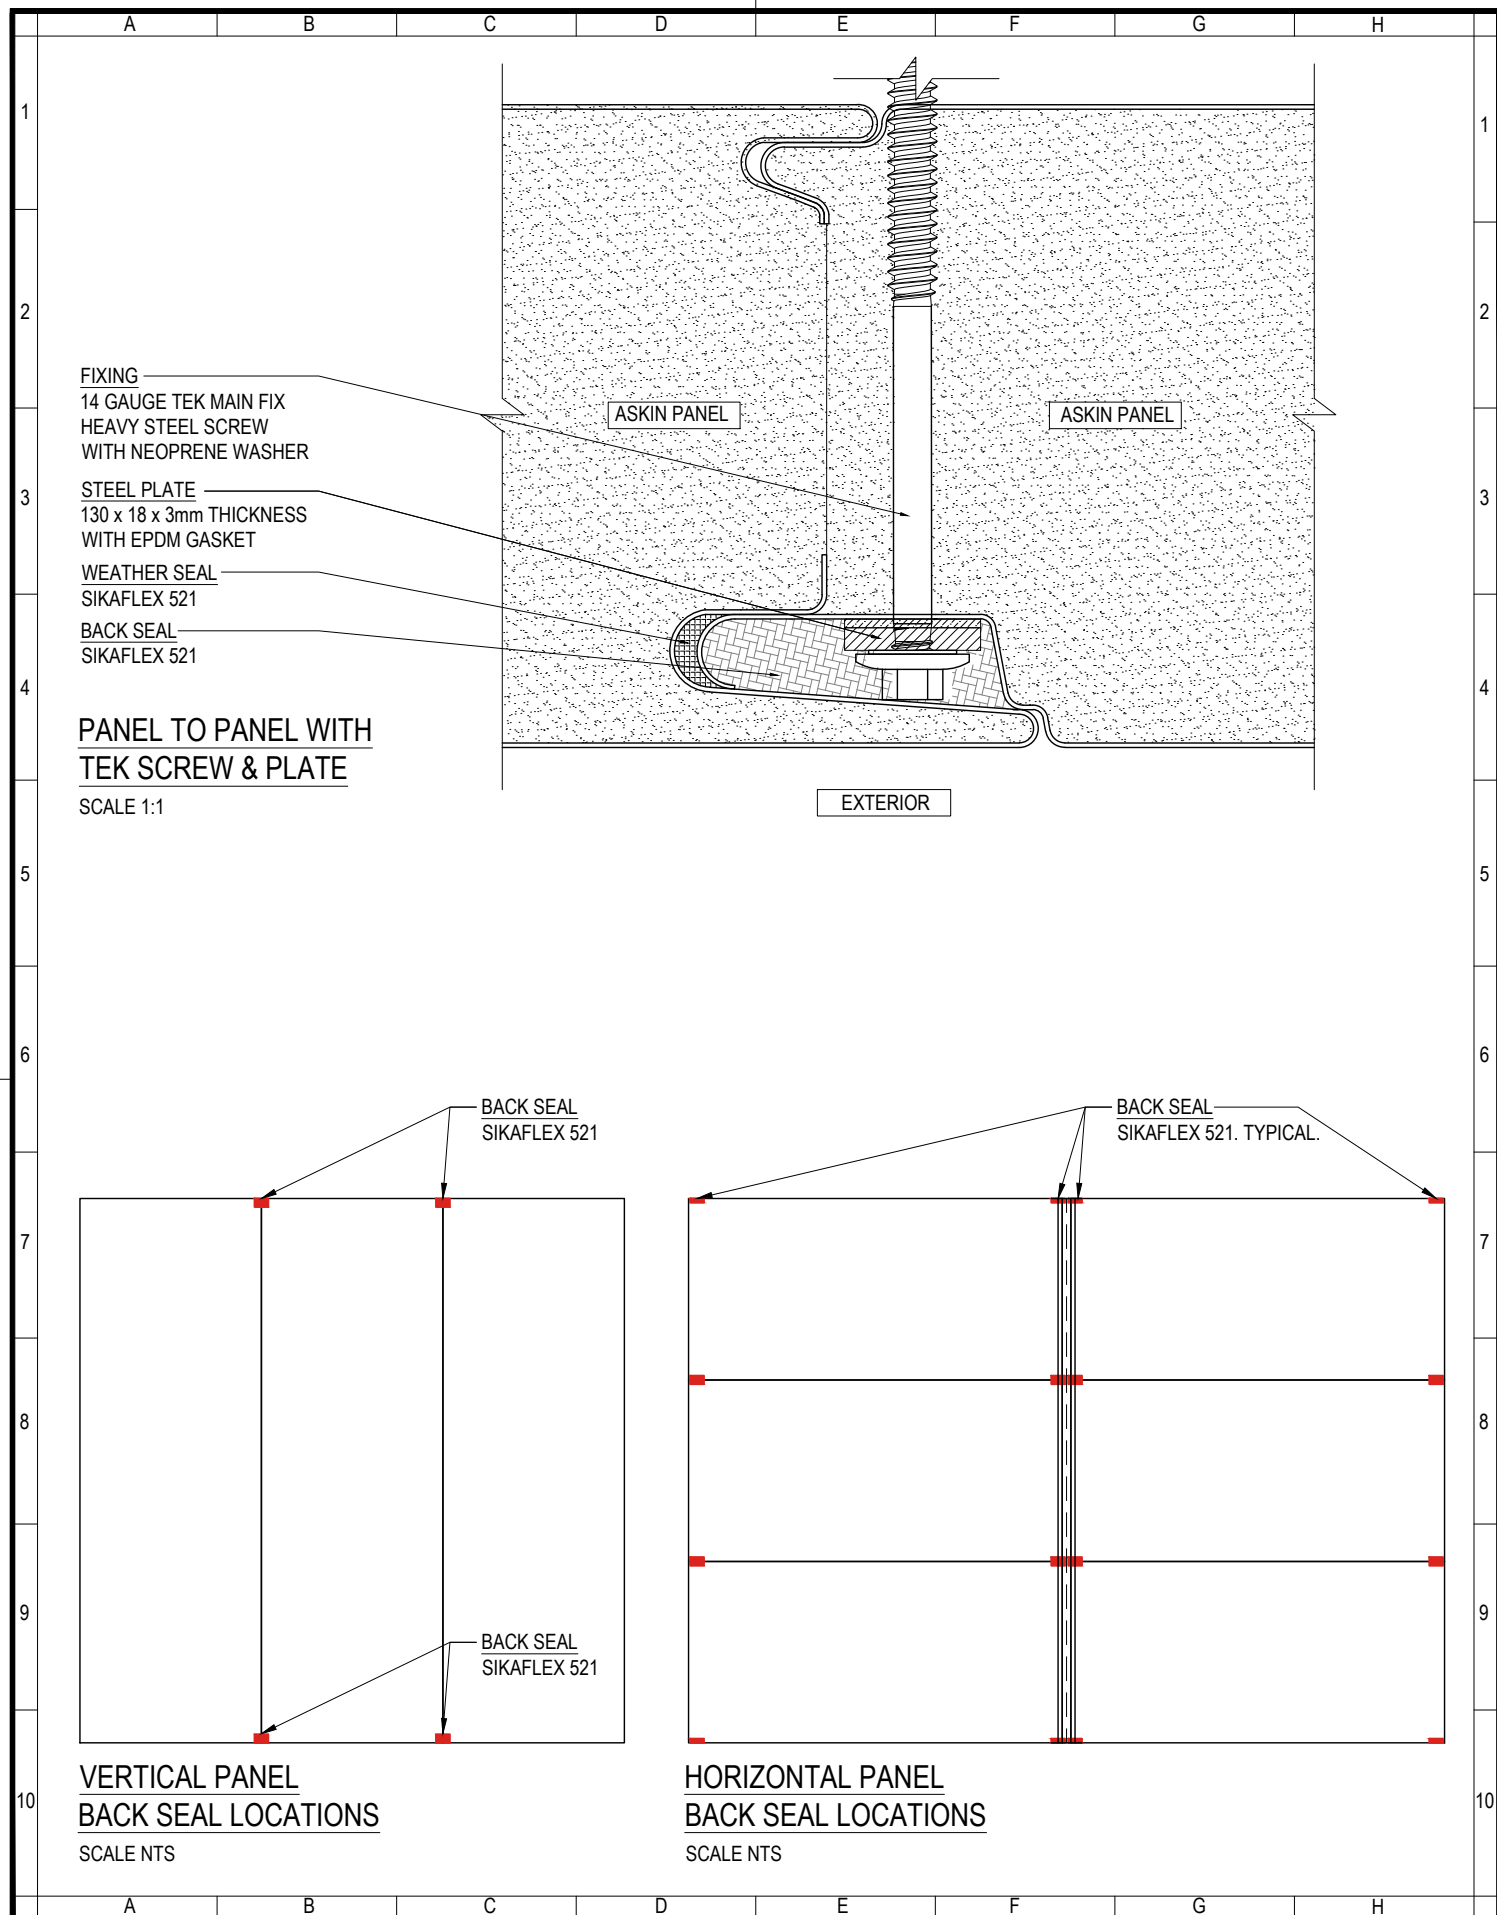


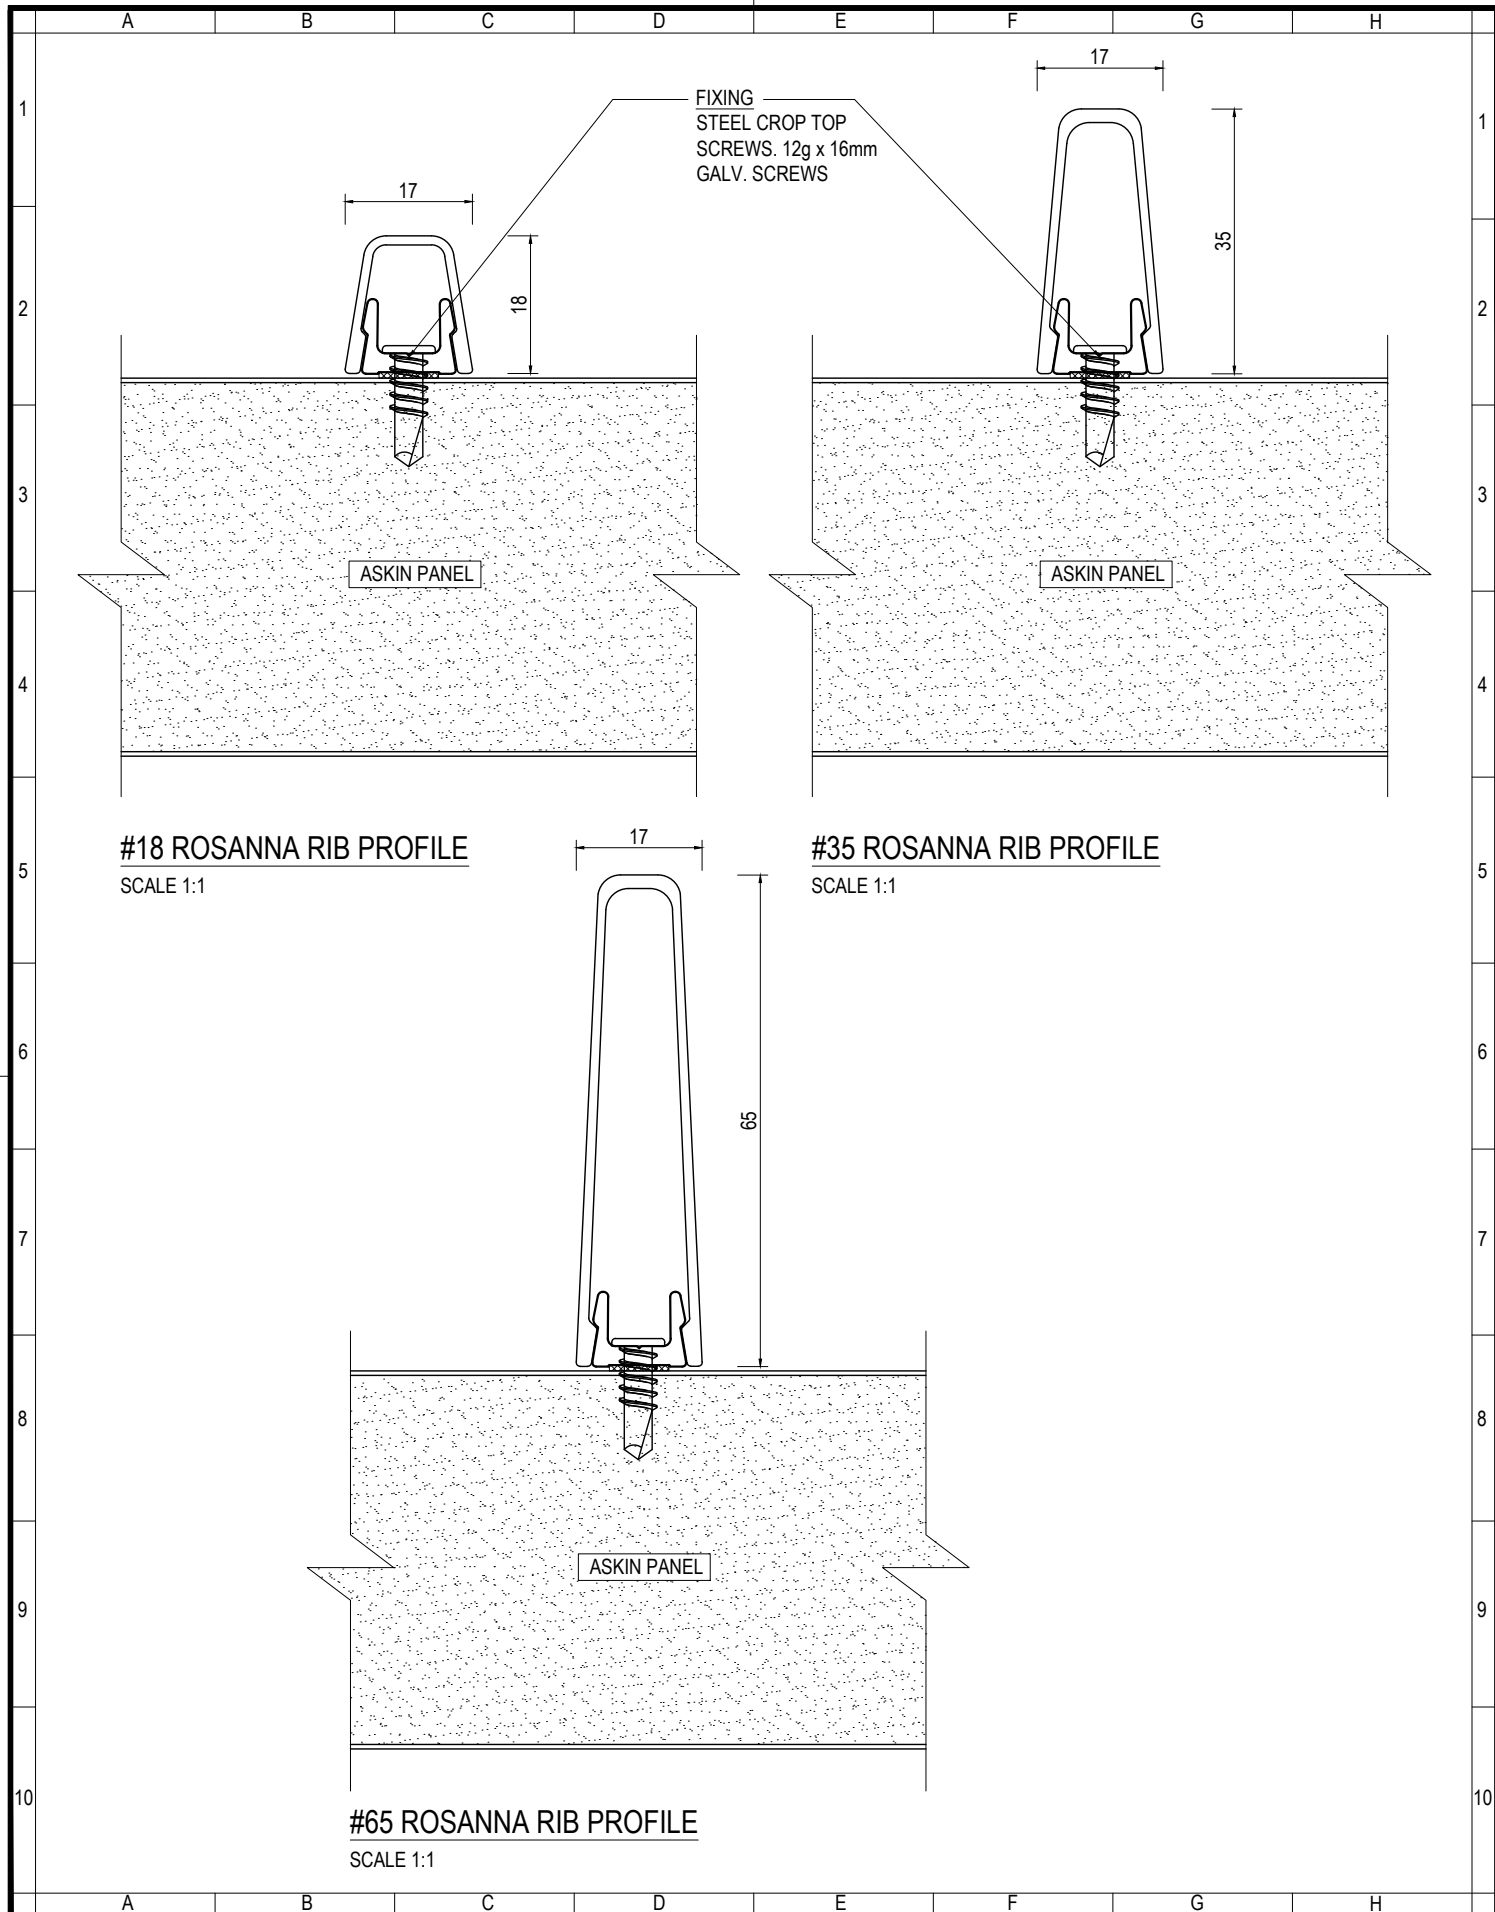


SEAMLESS
PROFILE
SCALE 1:2

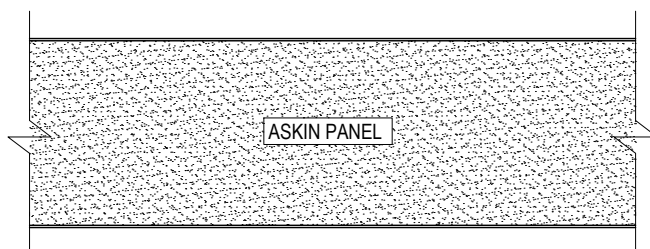


SILKLINE
PROFILE
SCALE 1:2

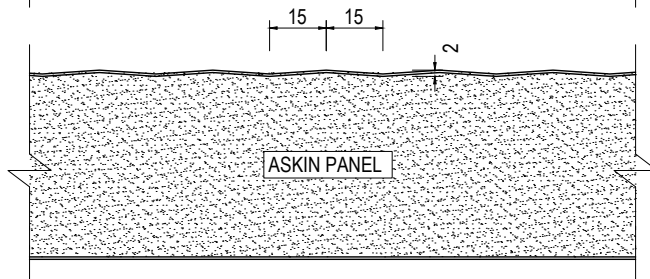


AMBIENCE
PROFILE
SCALE 1:2

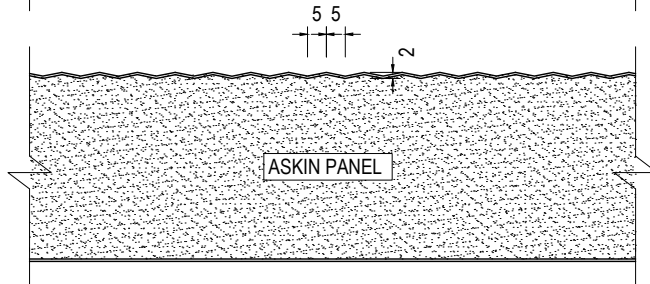


INFINITE
PROFILE
SCALE 1:2

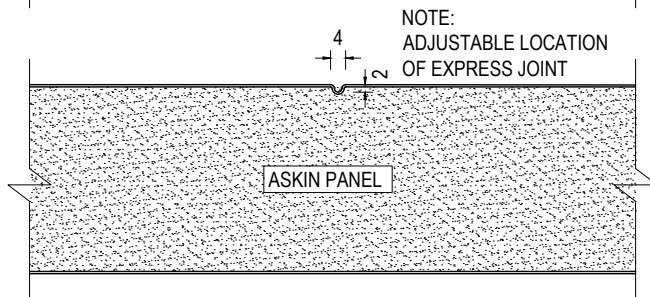

TRANSFORM
PROFILE
SCALE 1:2

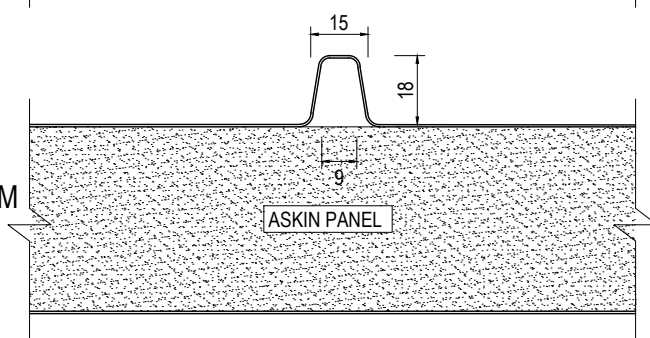

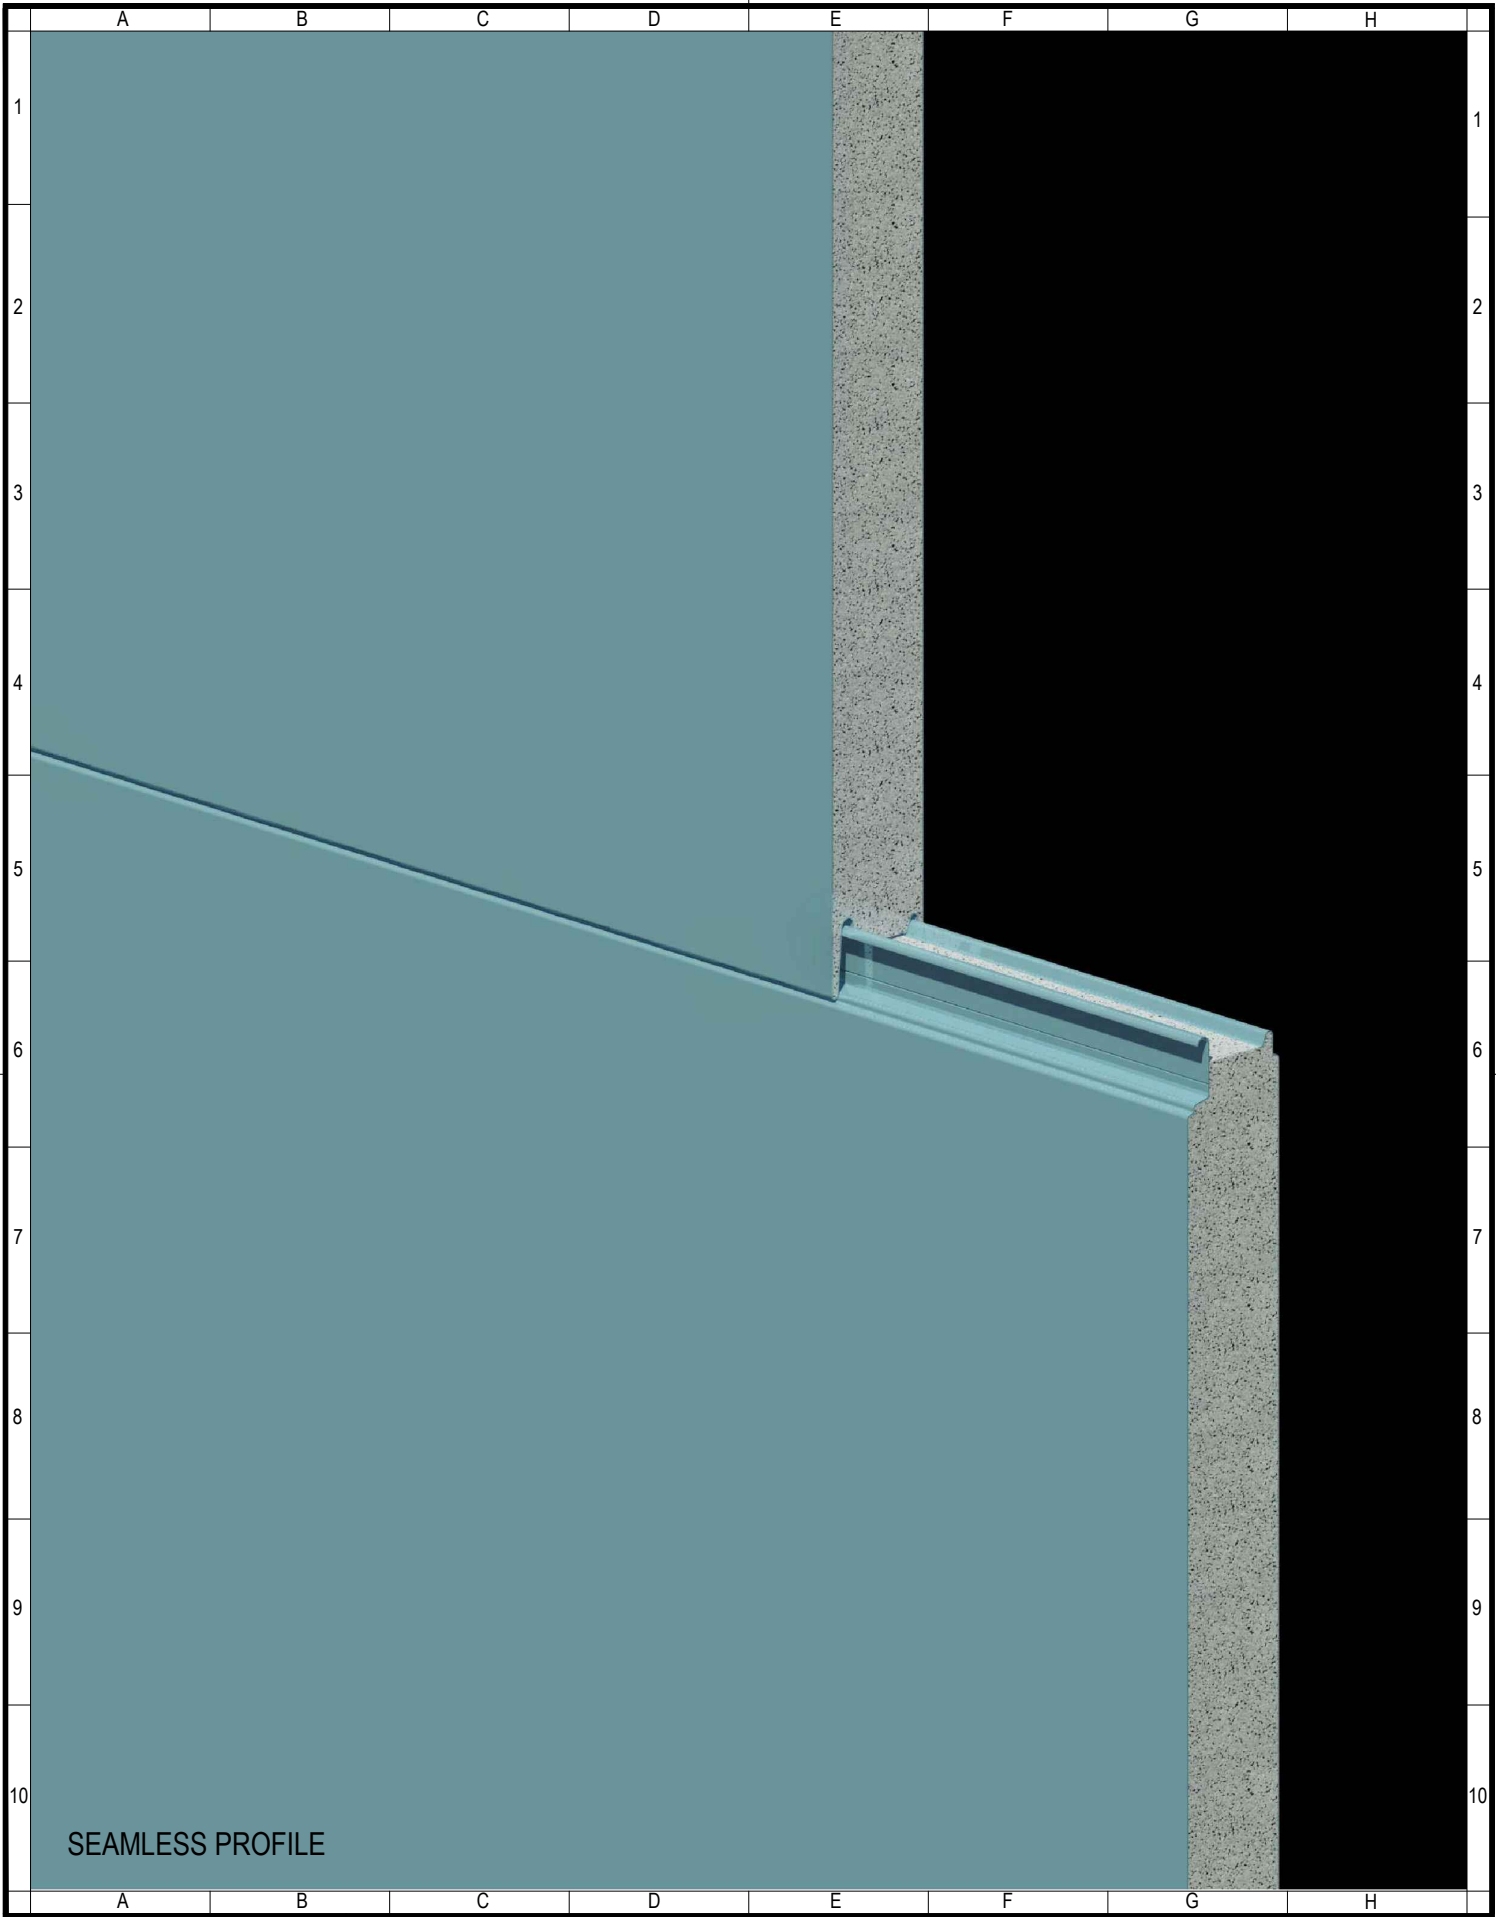

www.askin.net.au
 VIC P : 03 8769 4816 WA P : 08 9249 4022
 SA P : 08 8252 7188 QLD P : 07 3718 9500
 NSW P : 02 8825 2598 NT P : 08 8252 7188

PROJECT:

EXTERIORS - VIVID
 SEAMLESS PROFILE

©ASKIN 2022

Revision

-	-	-
-	-	-
-	-	-
-	-	-
-	-	-
-	-	-
-	-	-

Checked By
 A SHANNON

Drawn By
 R VORWERK

Issue date
 09.09.2022


Drawing No.

Scale
 NTS

Sheet size
 A4

Revision
 -

EXTVIVID - 010

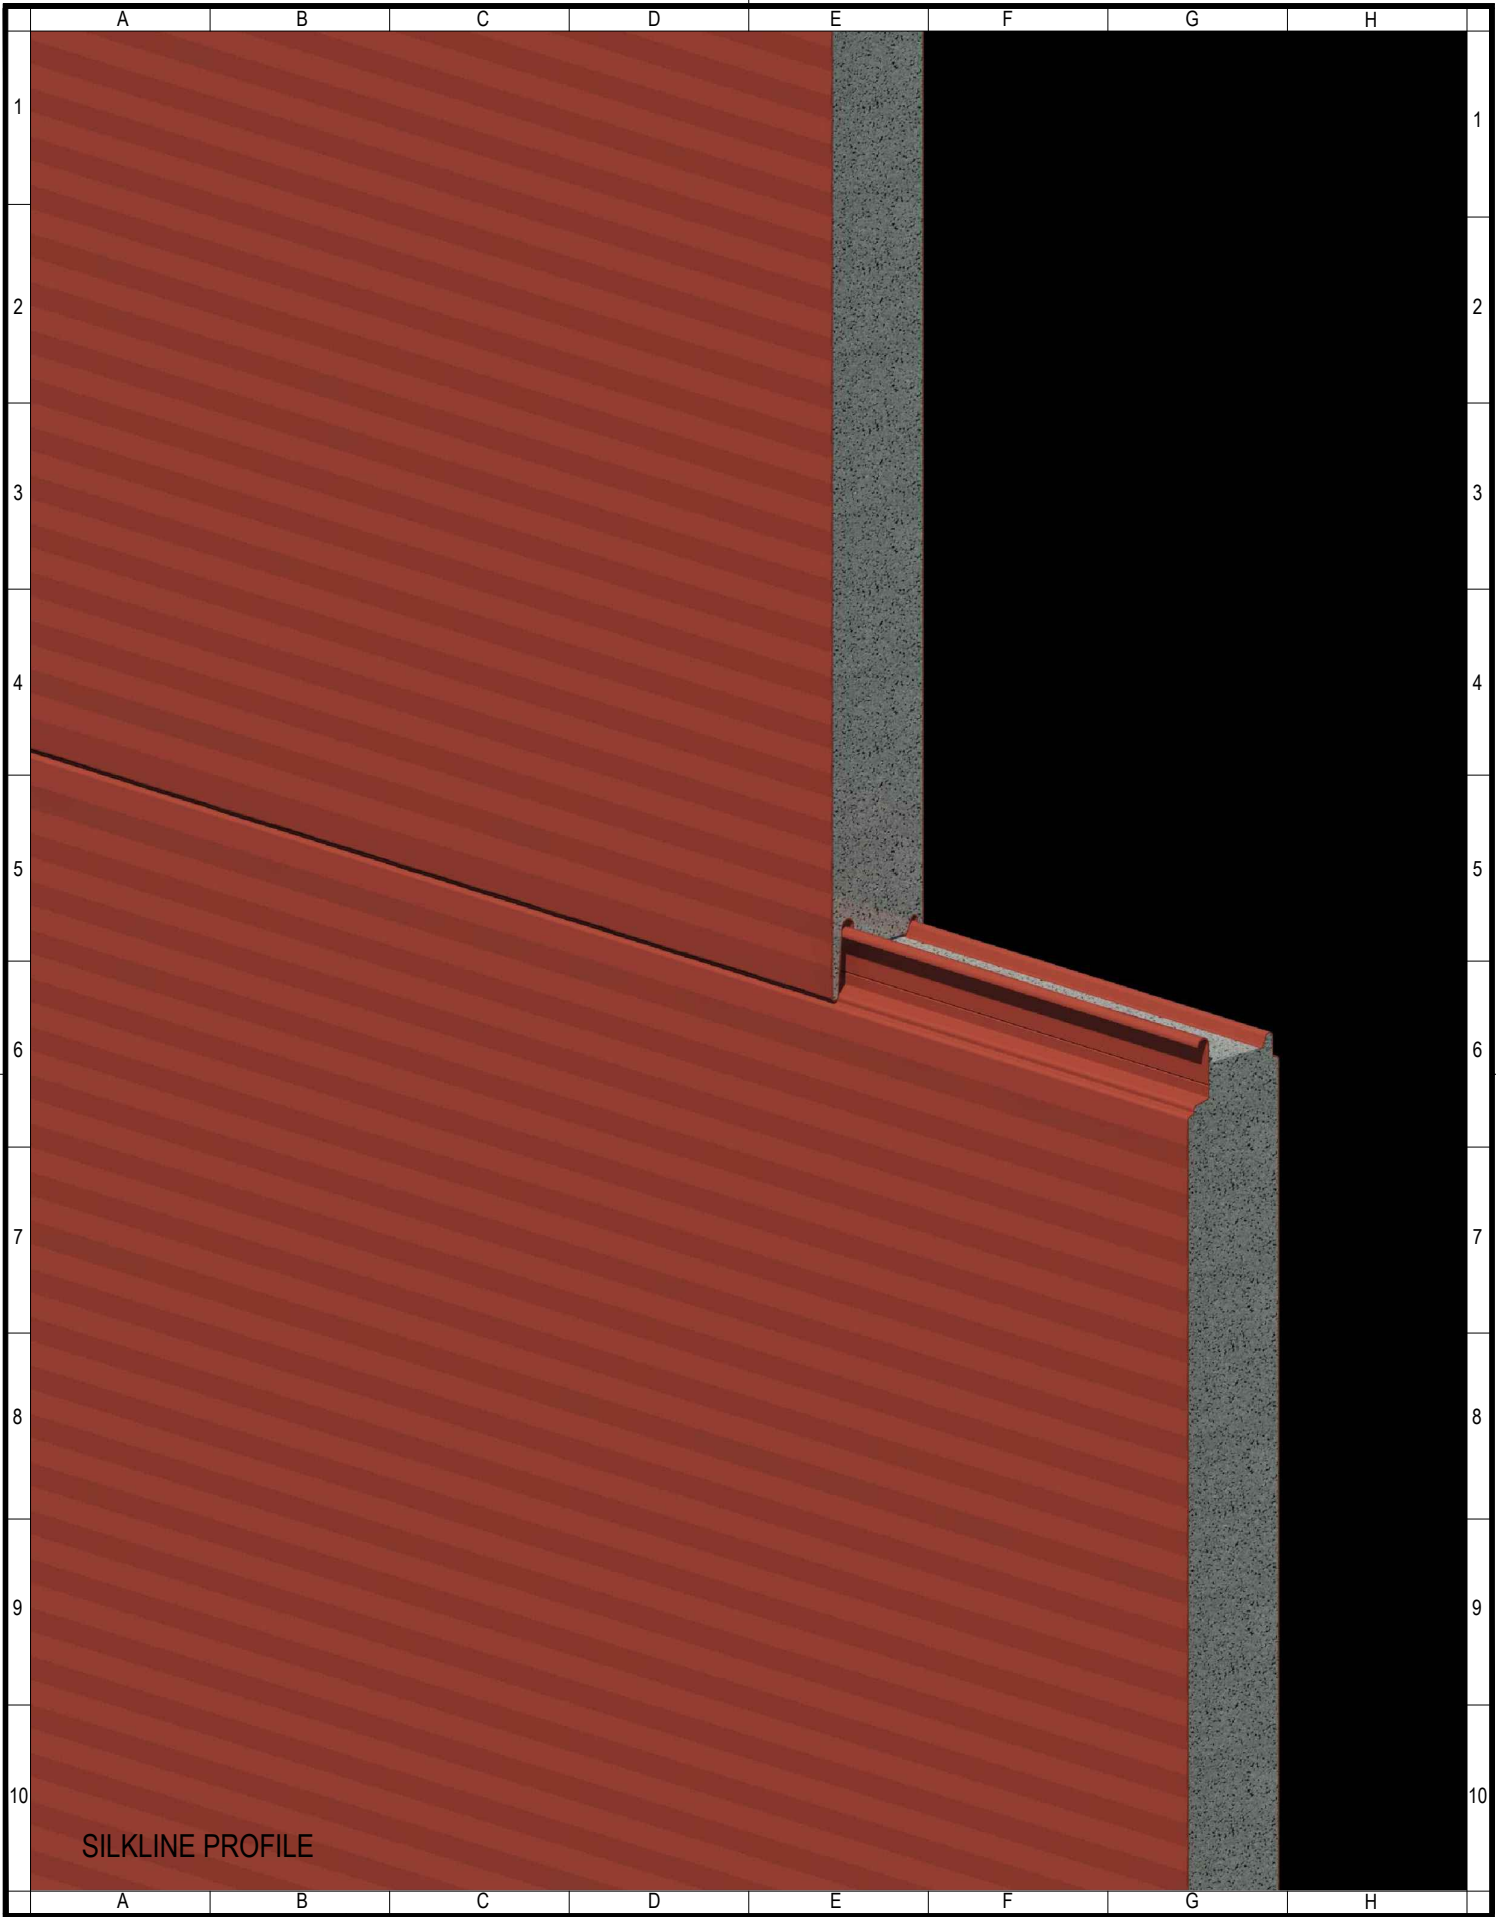

www.askin.net.au
VIC P : 03 8769 4816 WA P : 08 9249 4022
SA P : 08 8252 7188 QLD P : 07 3718 9500
NSW P : 02 8825 2598 NT P : 08 8252 7188

PROJECT:

EXTERIORS - VIVID
SILKLINE PROFILE

©ASKIN 2022

Revision

-	-	-
-	-	-
-	-	-
-	-	-
-	-	-
-	-	-
-	-	-

Checked By

A SHANNON

Scale

NTS

Drawn By

R VORWERK

Sheet size

A4


Issue date

09.09.2022

Revision

Drawing No.

EXTVIVID - 011

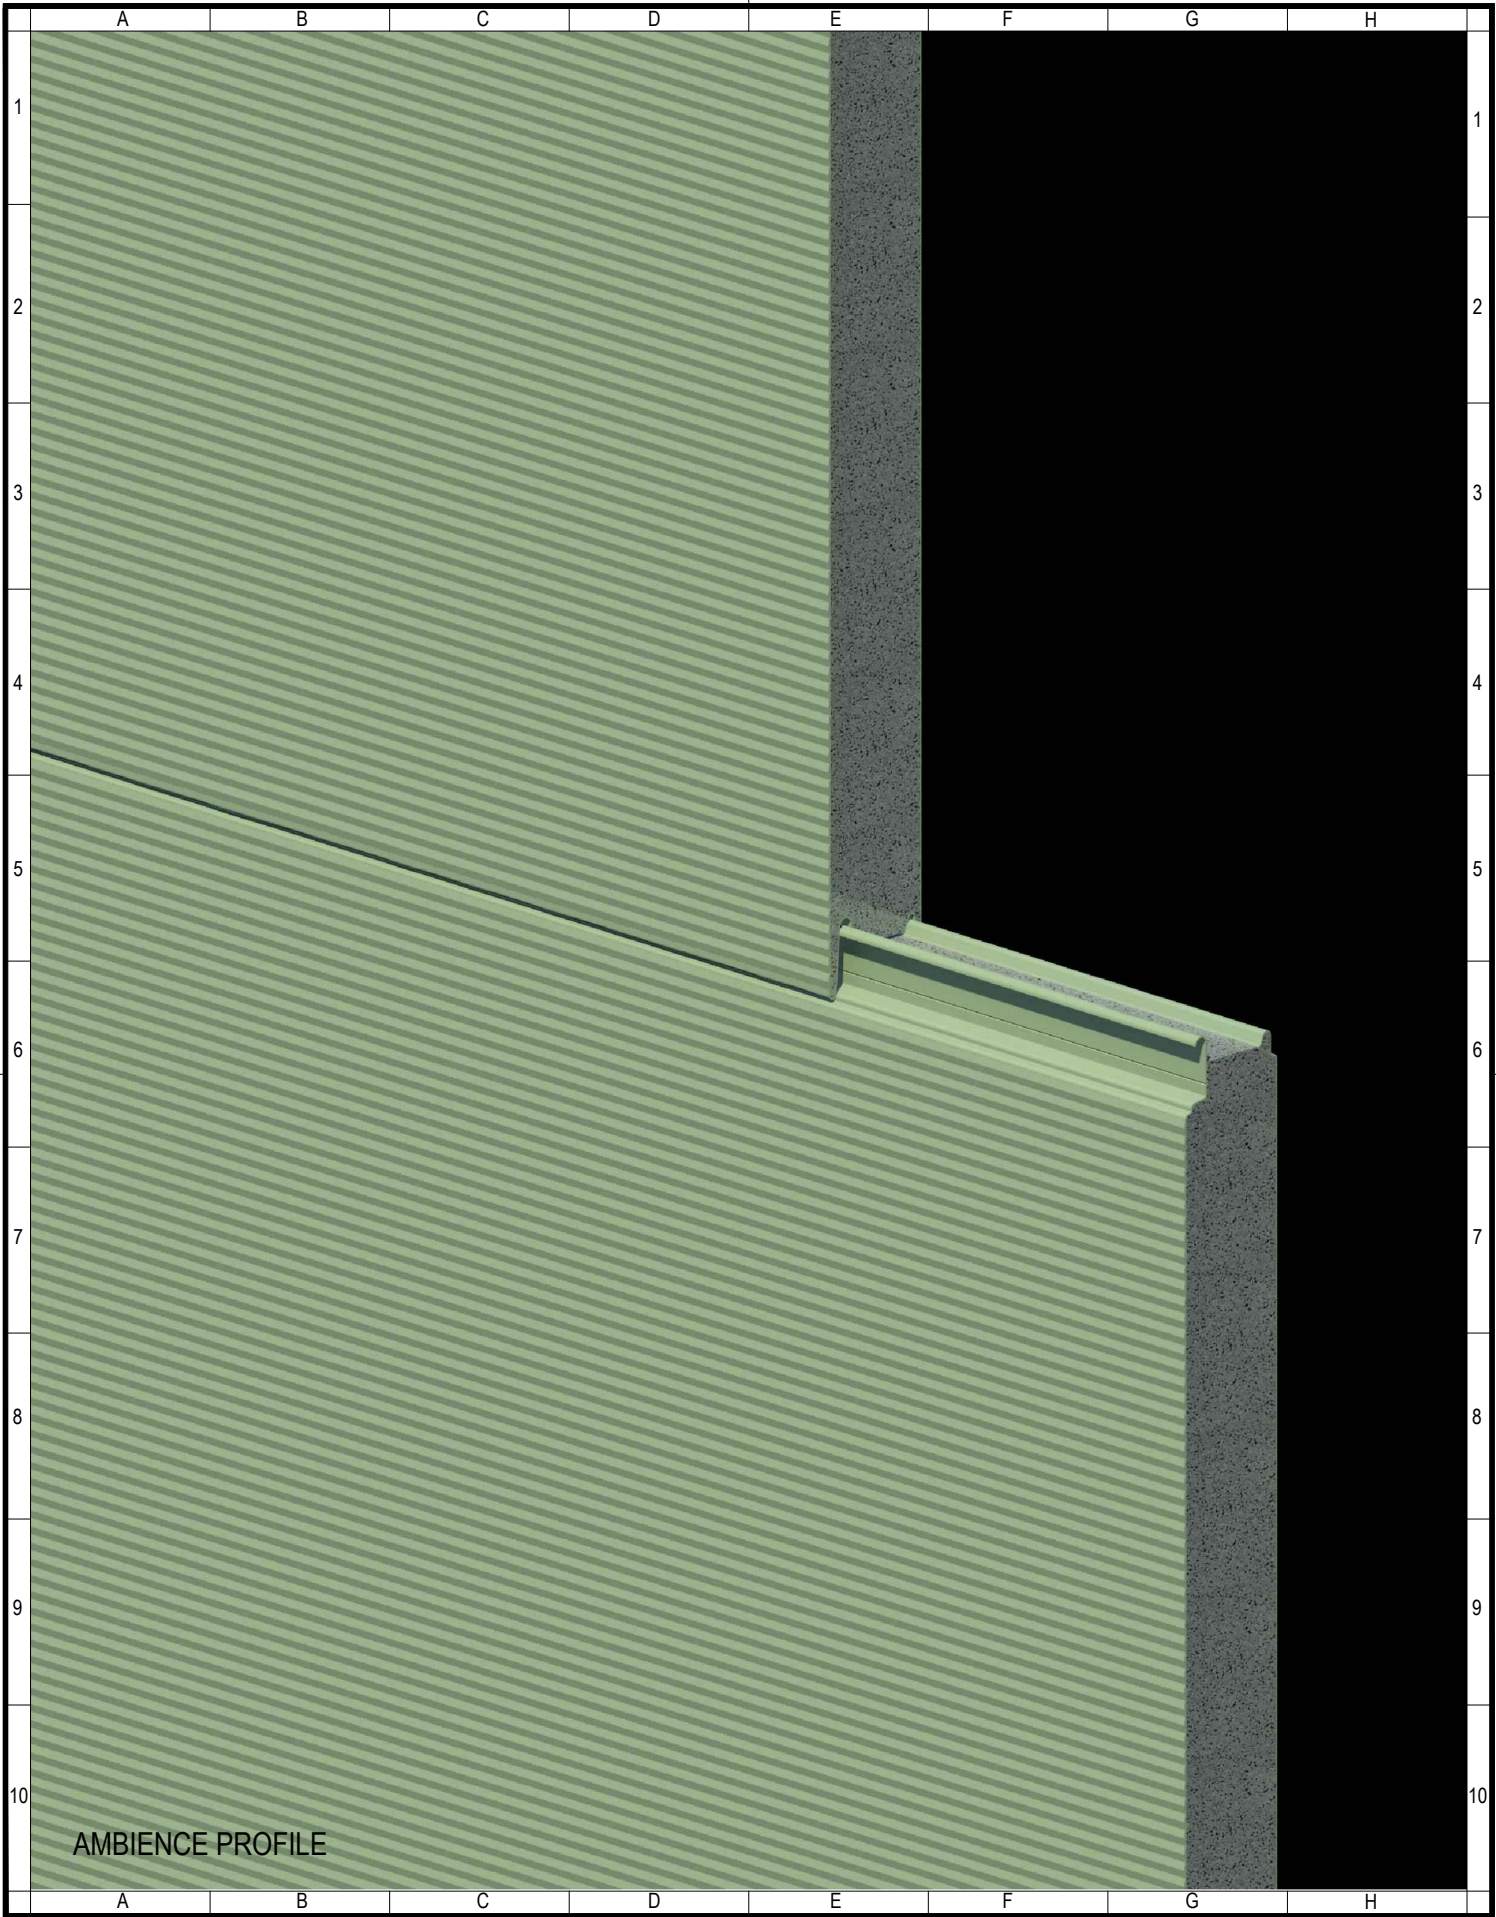


www.askin.net.au
 VIC P : 03 8769 4816 WA P : 08 9249 4022
 SA P : 08 8252 7188 QLD P : 07 3718 9500
 NSW P : 02 8825 2598 NT P : 08 8252 7188

PROJECT:
EXTERIORS - VIVID
AMBIENCE PROFILE

©ASKIN 2022

Revision		
-	-	-
-	-	-
-	-	-
-	-	-
-	-	-
-	-	-
-	-	-

Checked By A SHANNON	Scale NTS
Drawn By R VORWERK	Sheet size A4
Issue date 09.09.2022	Revision -
Drawing No. EXTVIVID - 012	

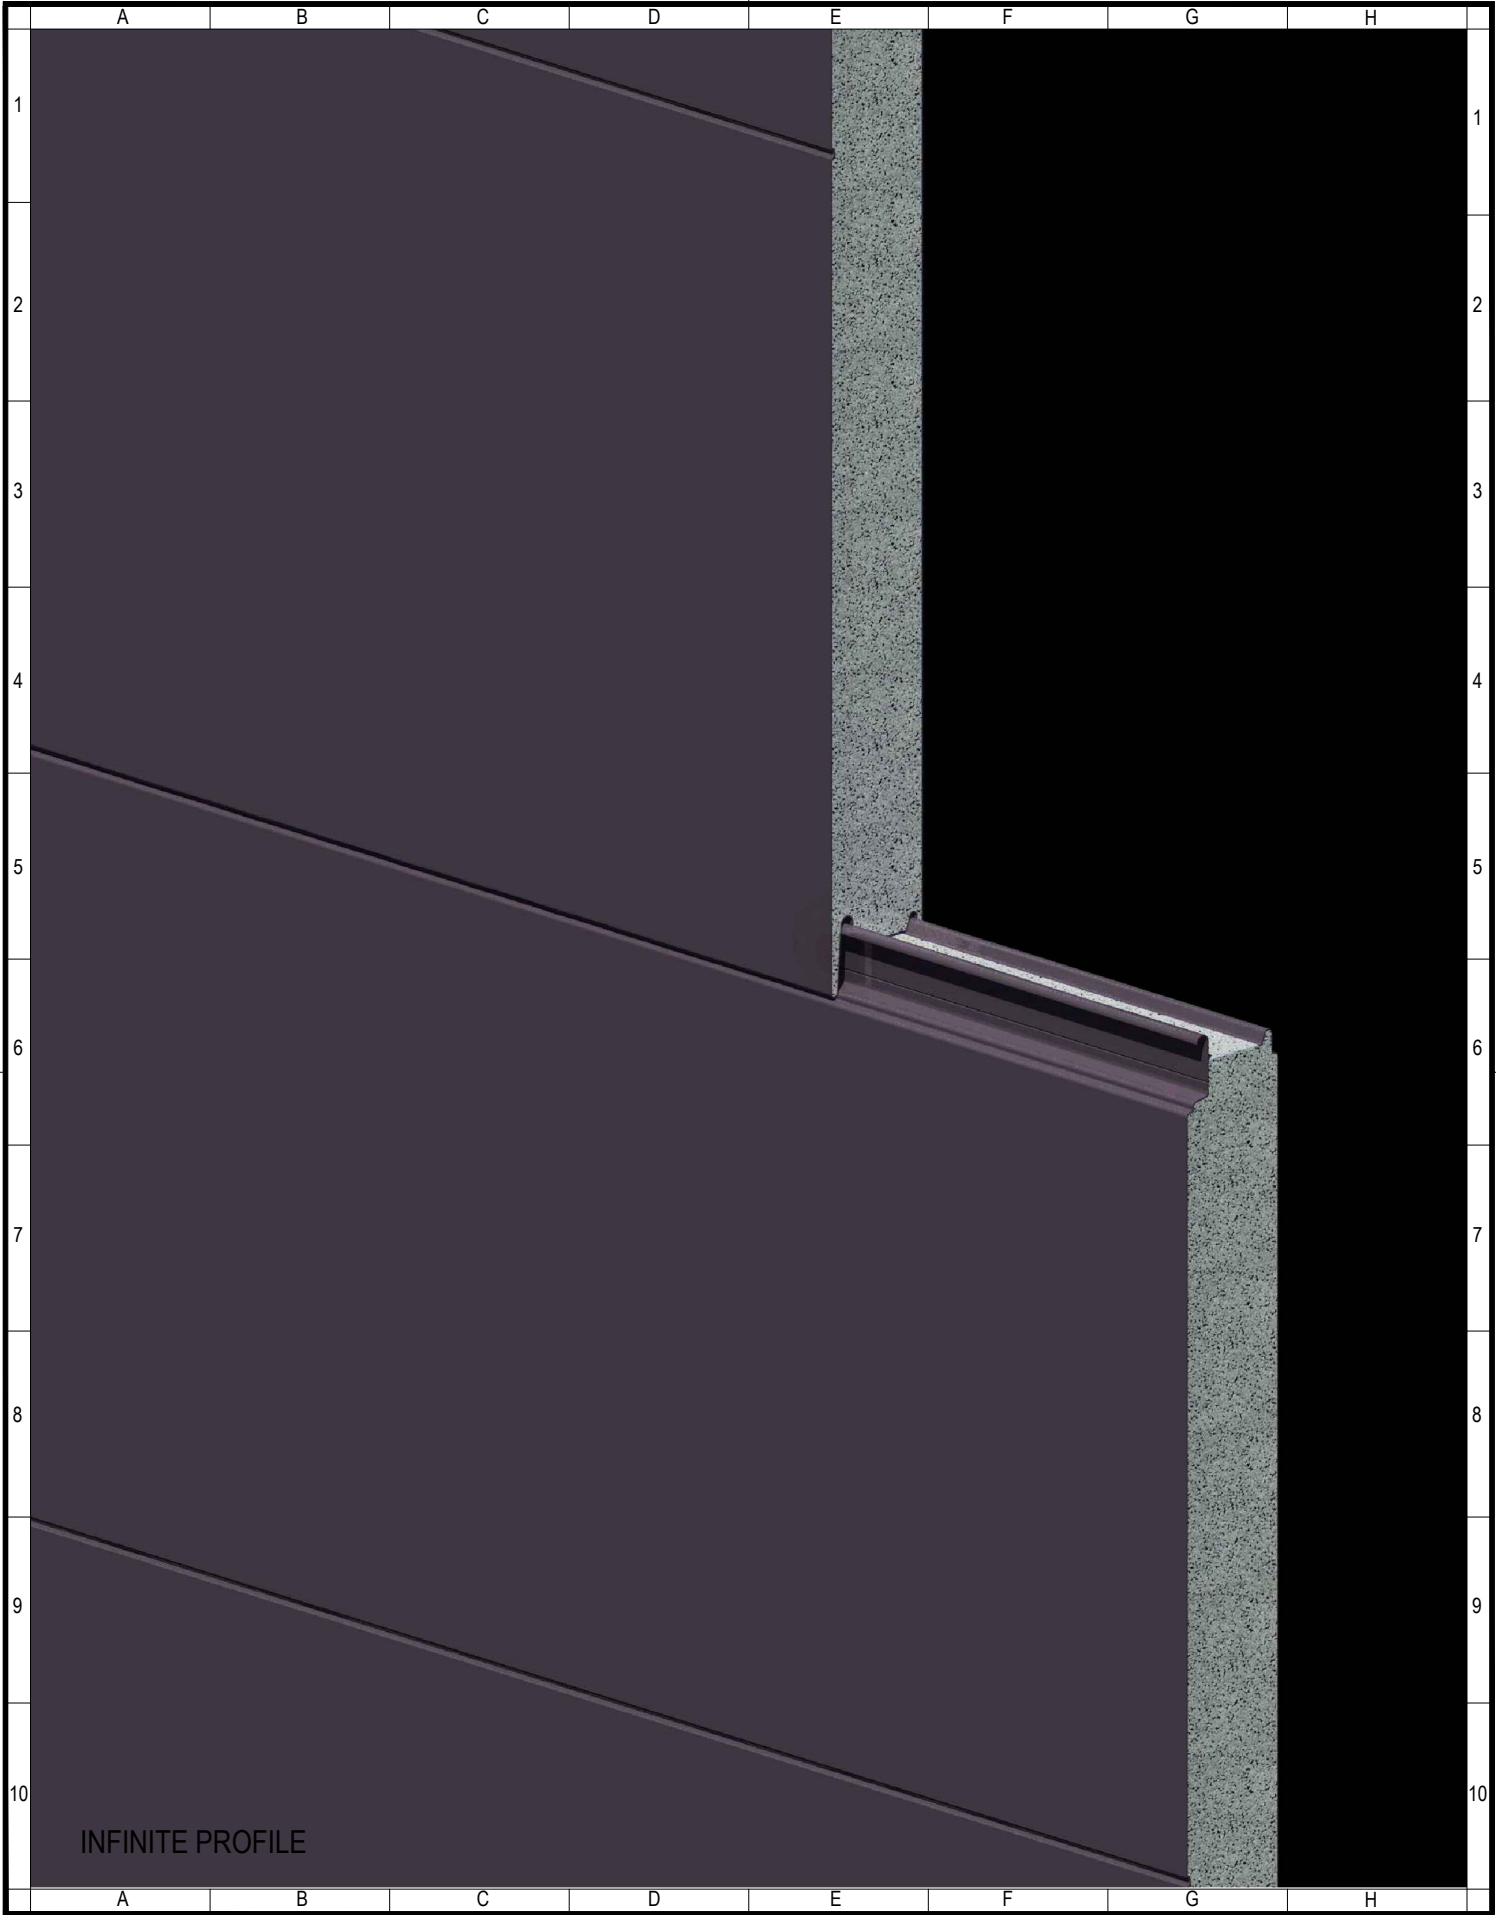

www.askin.net.au
VIC P : 03 8769 4816 WA P : 08 9249 4022
SA P : 08 8252 7188 QLD P : 07 3718 9500
NSW P : 02 8825 2598 NT P : 08 8252 7188

PROJECT:

EXTERIORS - VIVID
INFINITE PROFILE

©ASKIN 2022

Revision

-	-	-
-	-	-
-	-	-
-	-	-
-	-	-
-	-	-
-	-	-

Checked By

A SHANNON

Scale

NTS

Drawn By

R VORWERK

Sheet size

A4


Issue date

09.09.2022

Revision

Drawing No.

EXTVIVID - 013

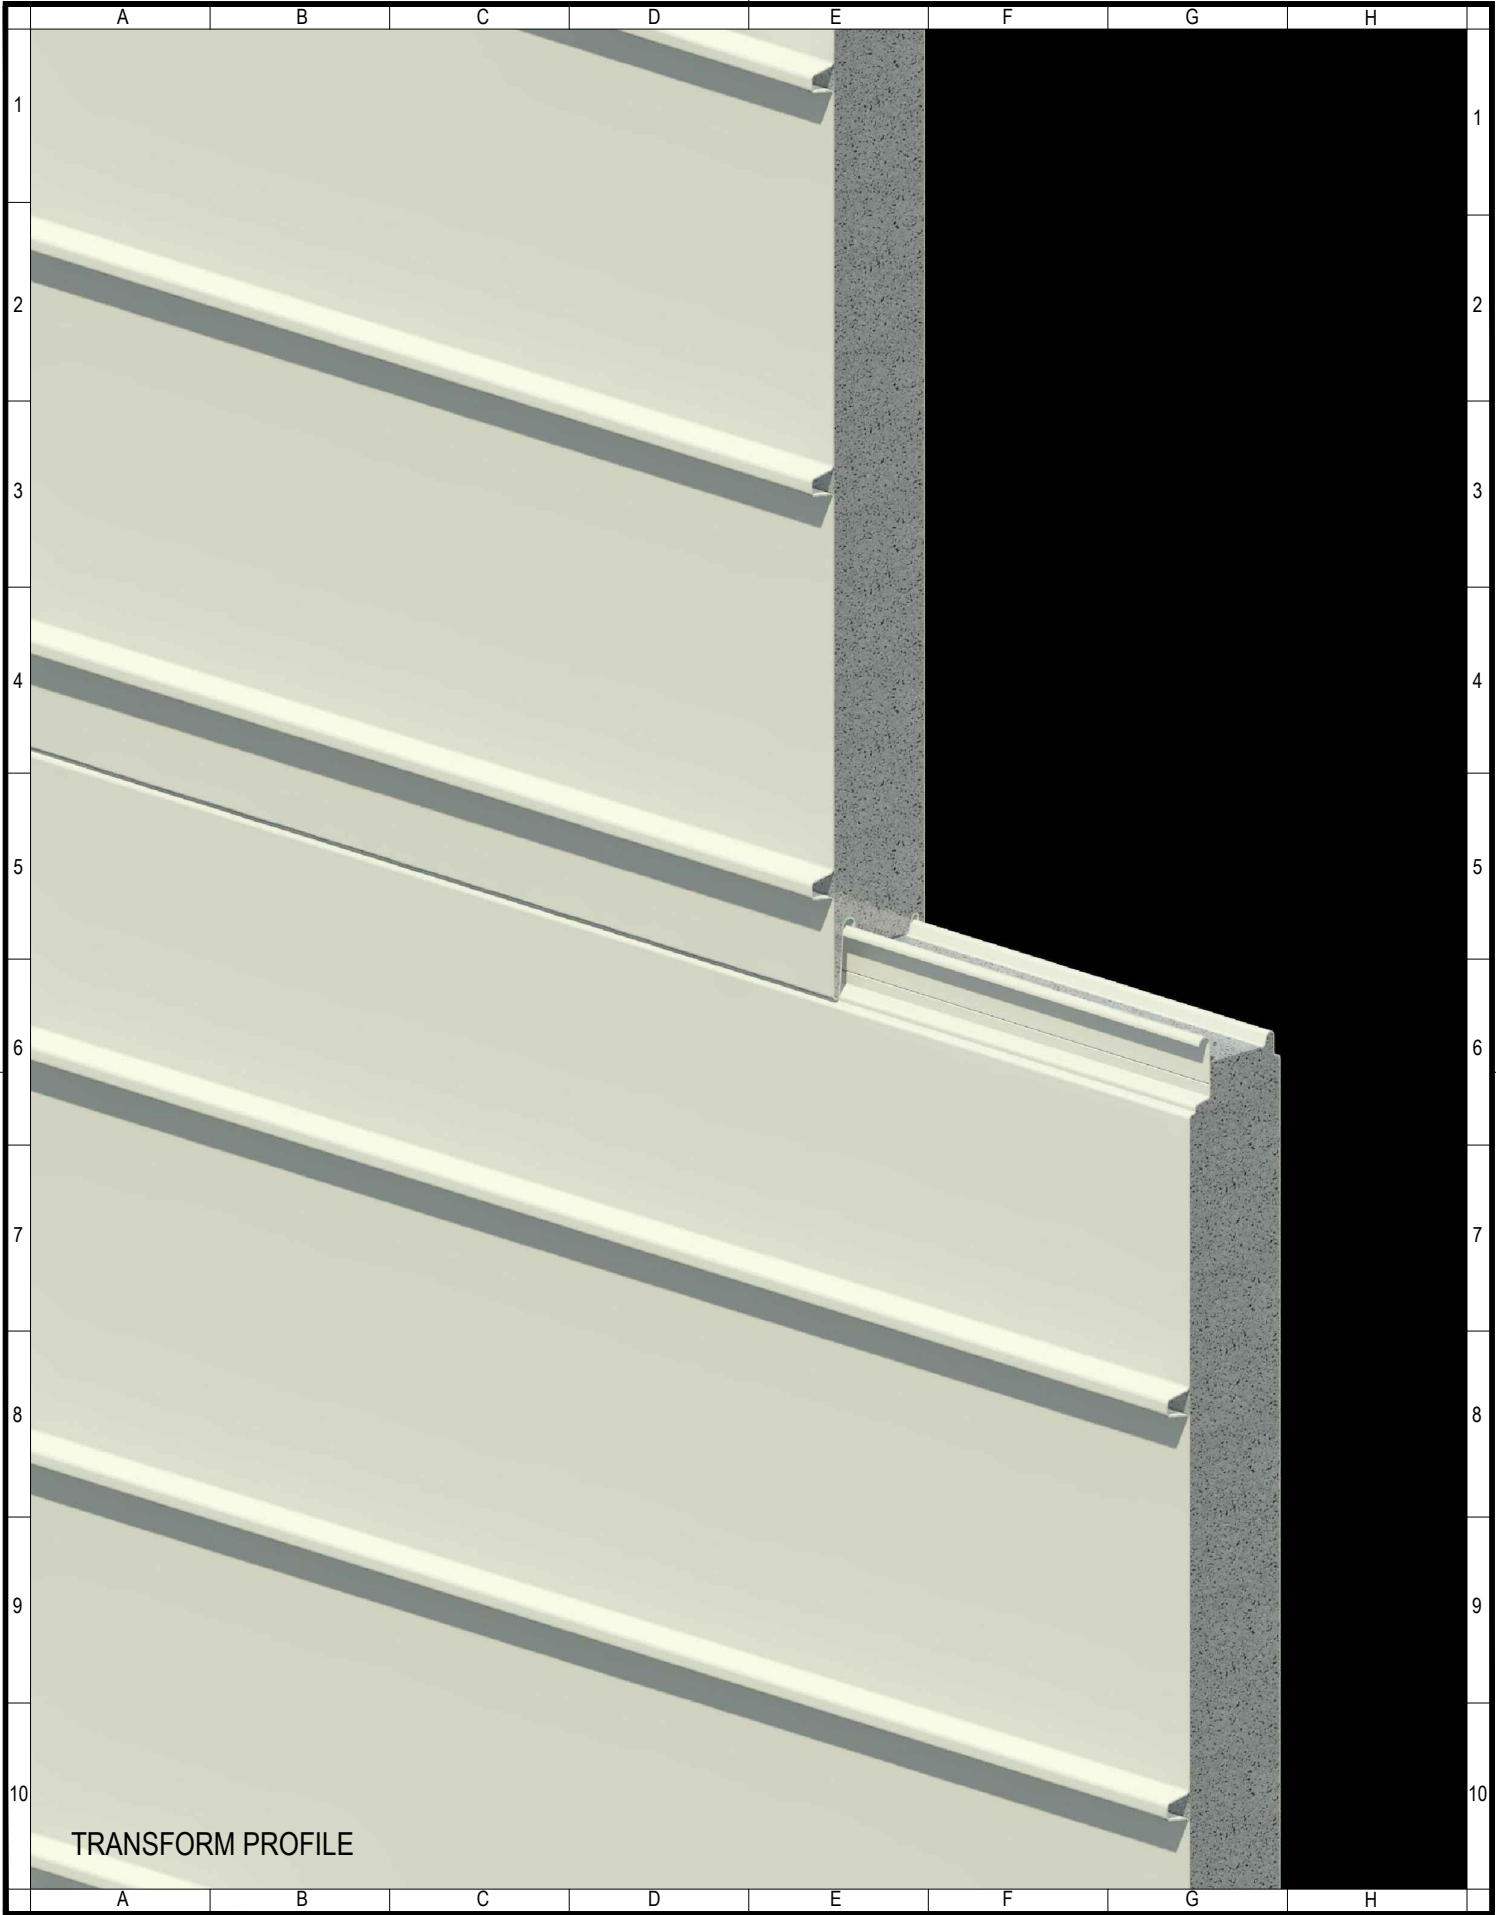

www.askin.net.au
VIC P : 03 8769 4816 WA P : 08 9249 4022
SA P : 08 8252 7188 QLD P : 07 3718 9500
NSW P : 02 8825 2598 NT P : 08 8252 7188

PROJECT:

EXTERIORS - VIVID
TRANSFORM PROFILE

©ASKIN 2022


Revision

-	-	-
-	-	-
-	-	-
-	-	-
-	-	-
-	-	-
-	-	-
-	-	-

Checked By
A SHANNON
Drawn By
R VORWERK
Issue date
09.09.2022
Drawing No.

Scale
NTS
Sheet size
A4
Revision
-

EXTVIVID - 014

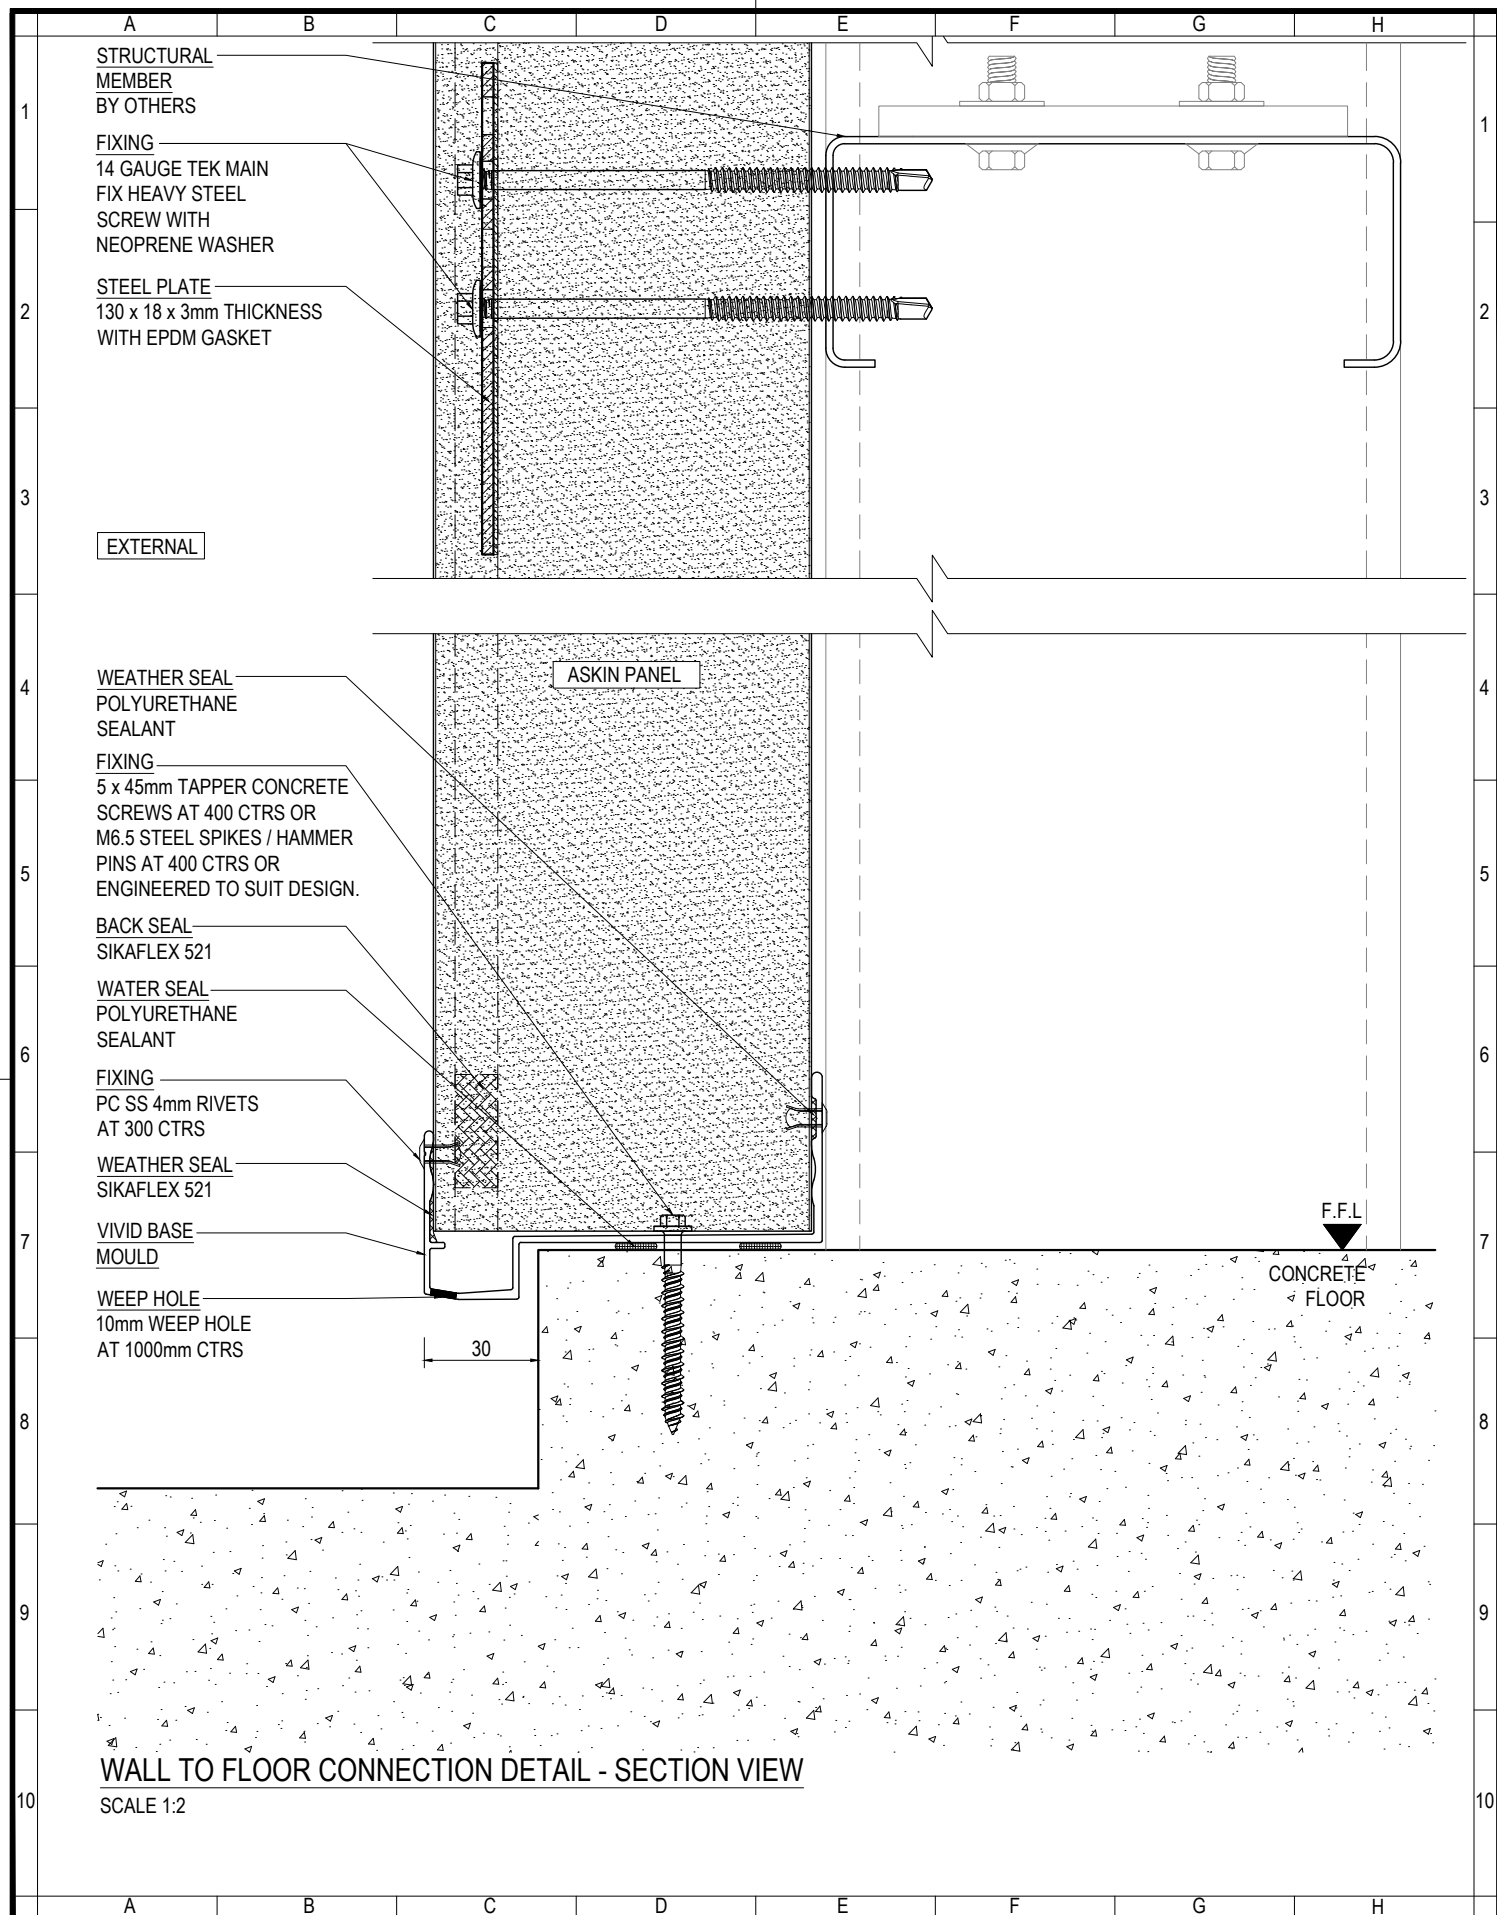

ASKIN
Performance Panels

www.askin.net.au

VIC P: 03 8769 4816 WA P: 08 9249 4022
SA P: 08 8252 7188 QLD P: 07 3718 9500
NSW P: 02 8825 2598 NT P: 08 8252 7188

PROJECT:

EXTERIORS - VIVID
STANDARD VERTICAL
WALL TO FLOOR
CONNECTION DETAIL

©ASKIN 2022

Revision

-	-	-
-	-	-
-	-	-
-	-	-
-	-	-
-	-	-
-	-	-
-	-	-

Checked By

A SHANNON

Drawn By

R VORWERK

Issue date

09.09.2022

Drawing No.

EXTVID - 100

Scale


1:2

Sheet size

A4

Revision

-

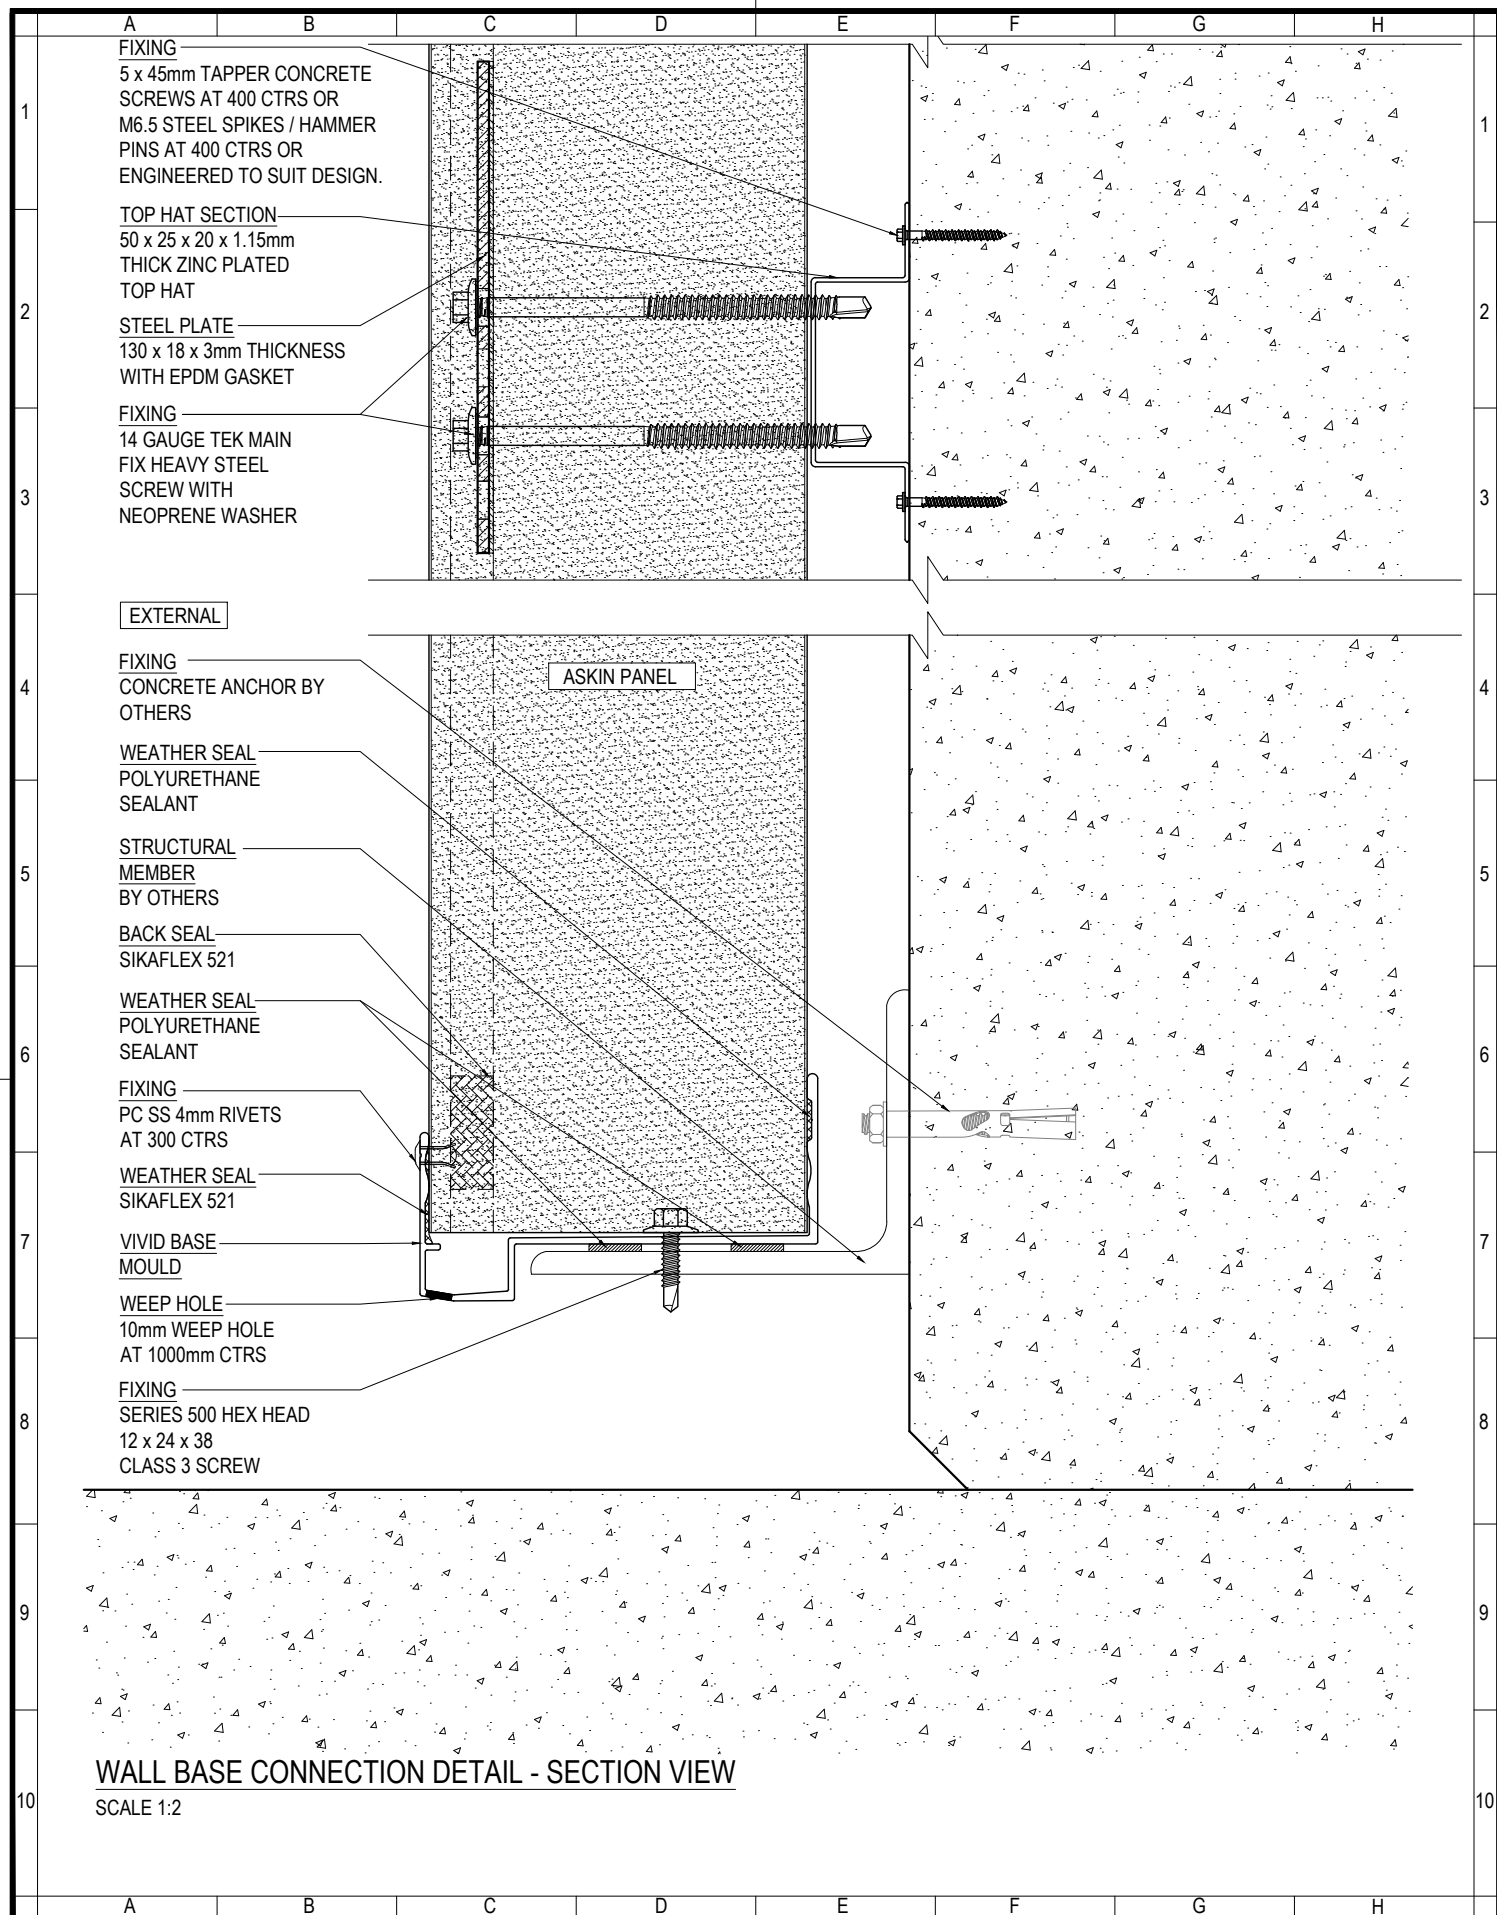

ASKIN
Performance Panels

www.askin.net.au

VIC P: 03 8769 4816 WA P: 08 9249 4022
SA P: 08 8252 7188 QLD P: 07 3718 9500
NSW P: 02 8825 2598 NT P: 08 8252 7188

PROJECT:

EXTERIORS - VIVID

**STANDARD VERTICAL
WALL TO FLOOR
CONNECTION DETAIL**

©ASKIN 2022

Revision

-	-	-
-	-	-
-	-	-
-	-	-
-	-	-
-	-	-
-	-	-
-	-	-

Checked By

A SHANNON

Drawn By

R VORWERK

Issue date

09.09.2022

Drawing No.

EXTVID - 101

Scale


1:2

Sheet size

A4

Revision

-

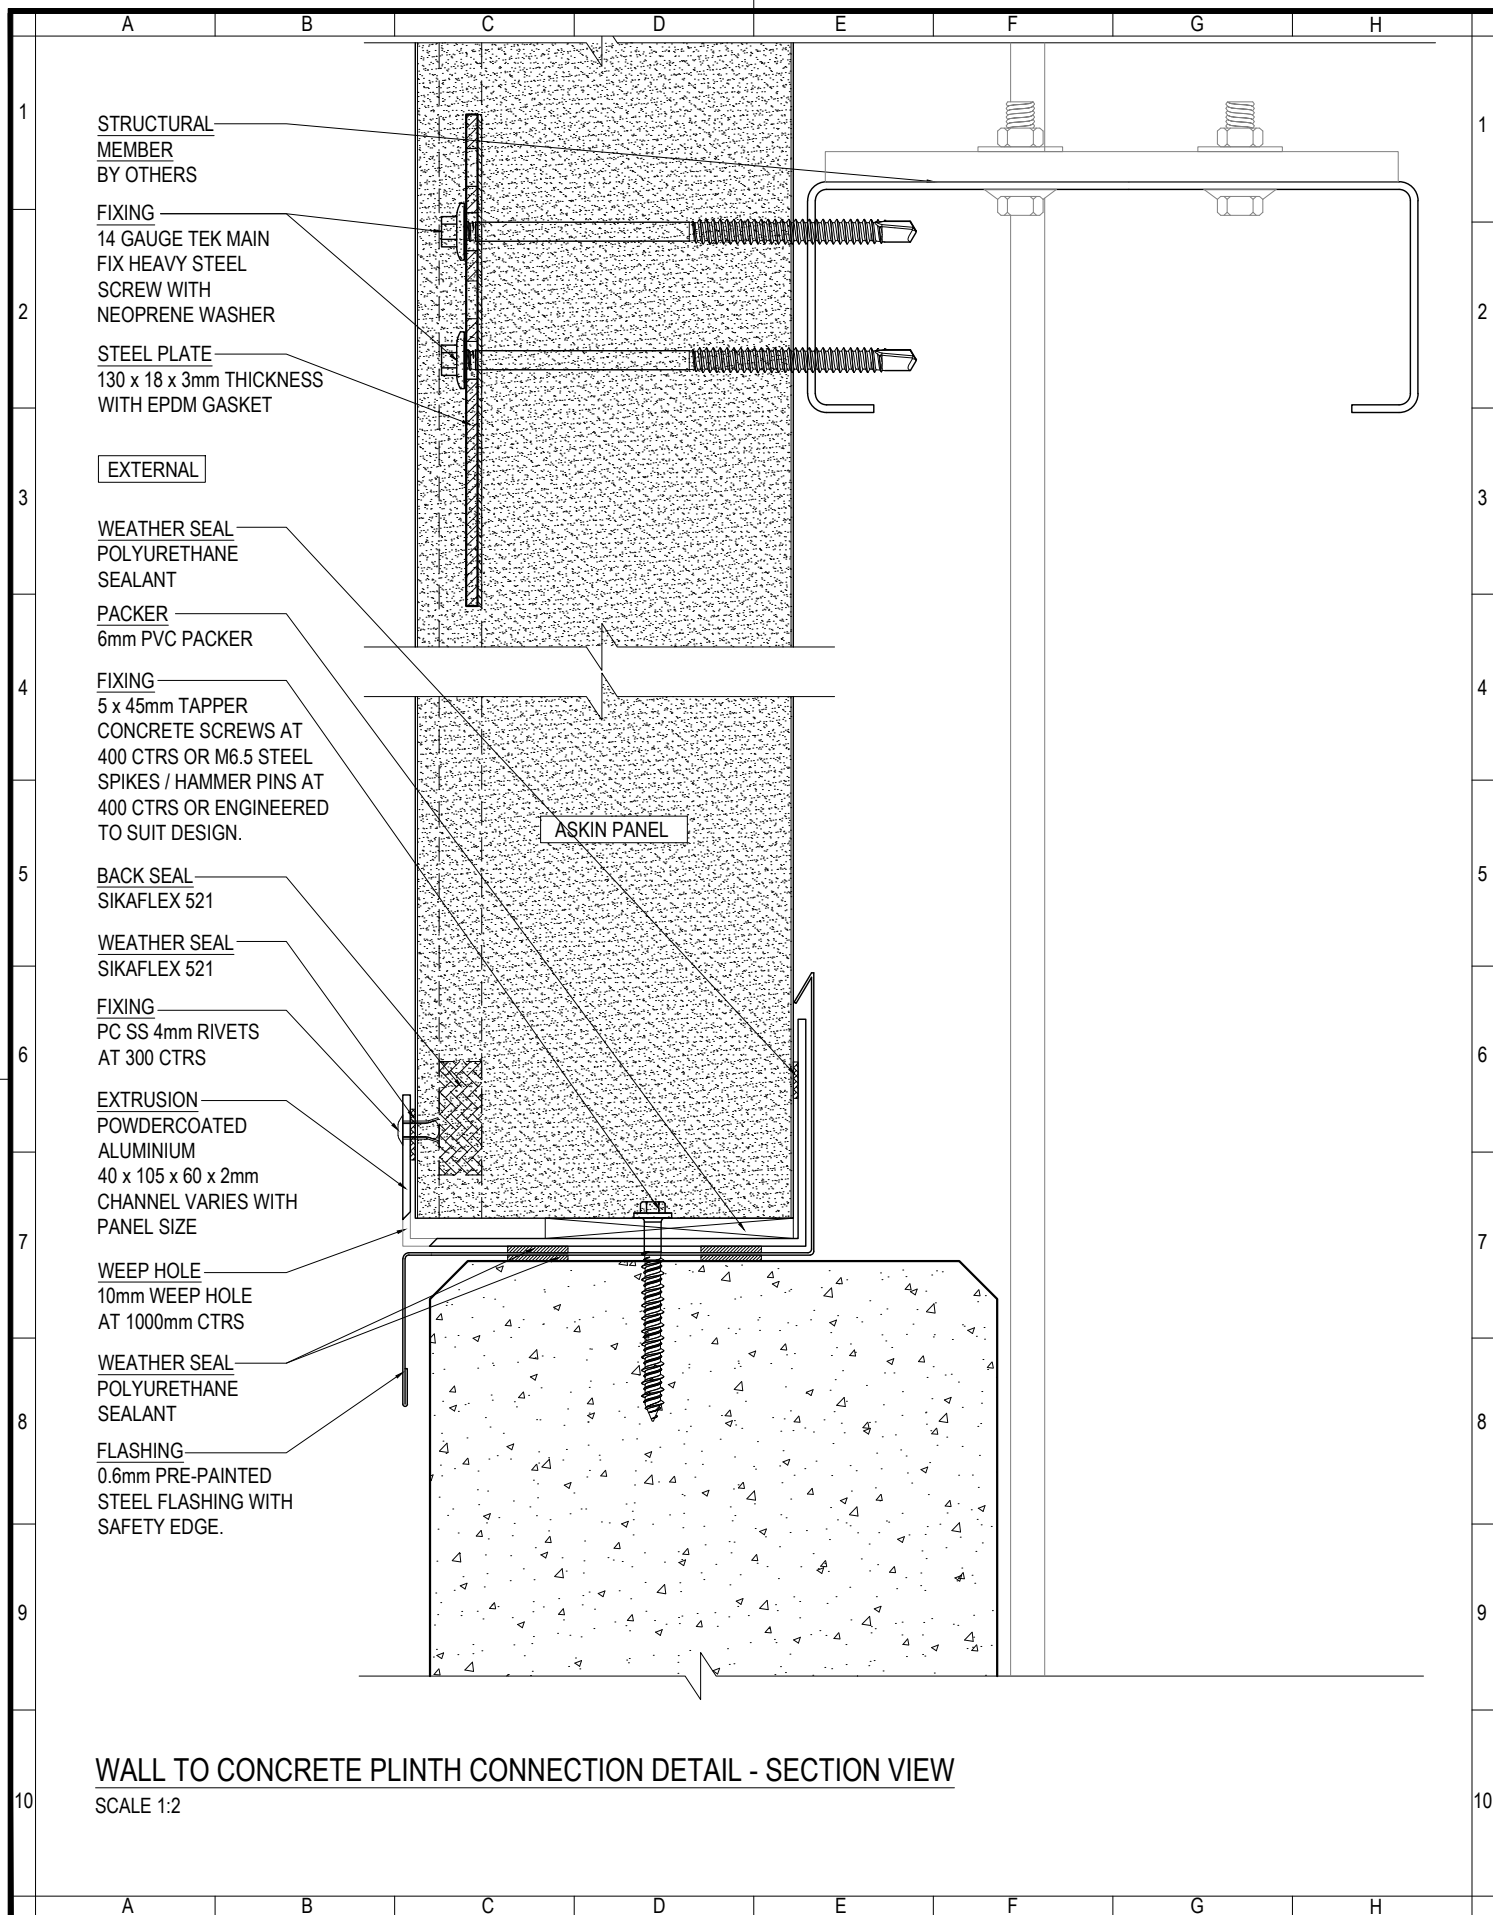

ASKIN
Performance Panels

www.askin.net.au

VIC P: 03 8769 4816 WA P: 08 9249 4022
SA P: 08 8252 7188 QLD P: 07 3718 9500
NSW P: 02 8825 2598 NT P: 08 8252 7188

PROJECT:

EXTERIORS - VIVID

**STANDARD VERTICAL
WALL TO FLOOR
CONNECTION DETAIL**

©ASKIN 2022

Revision

-	-	-
-	-	-
-	-	-
-	-	-
-	-	-
-	-	-
-	-	-
-	-	-

Checked By

A SHANNON

Drawn By

R VORWERK

Issue date

09.09.2022

Drawing No.

EXTVIVID - 102

Scale


1:2

Sheet size

A4

Revision

-

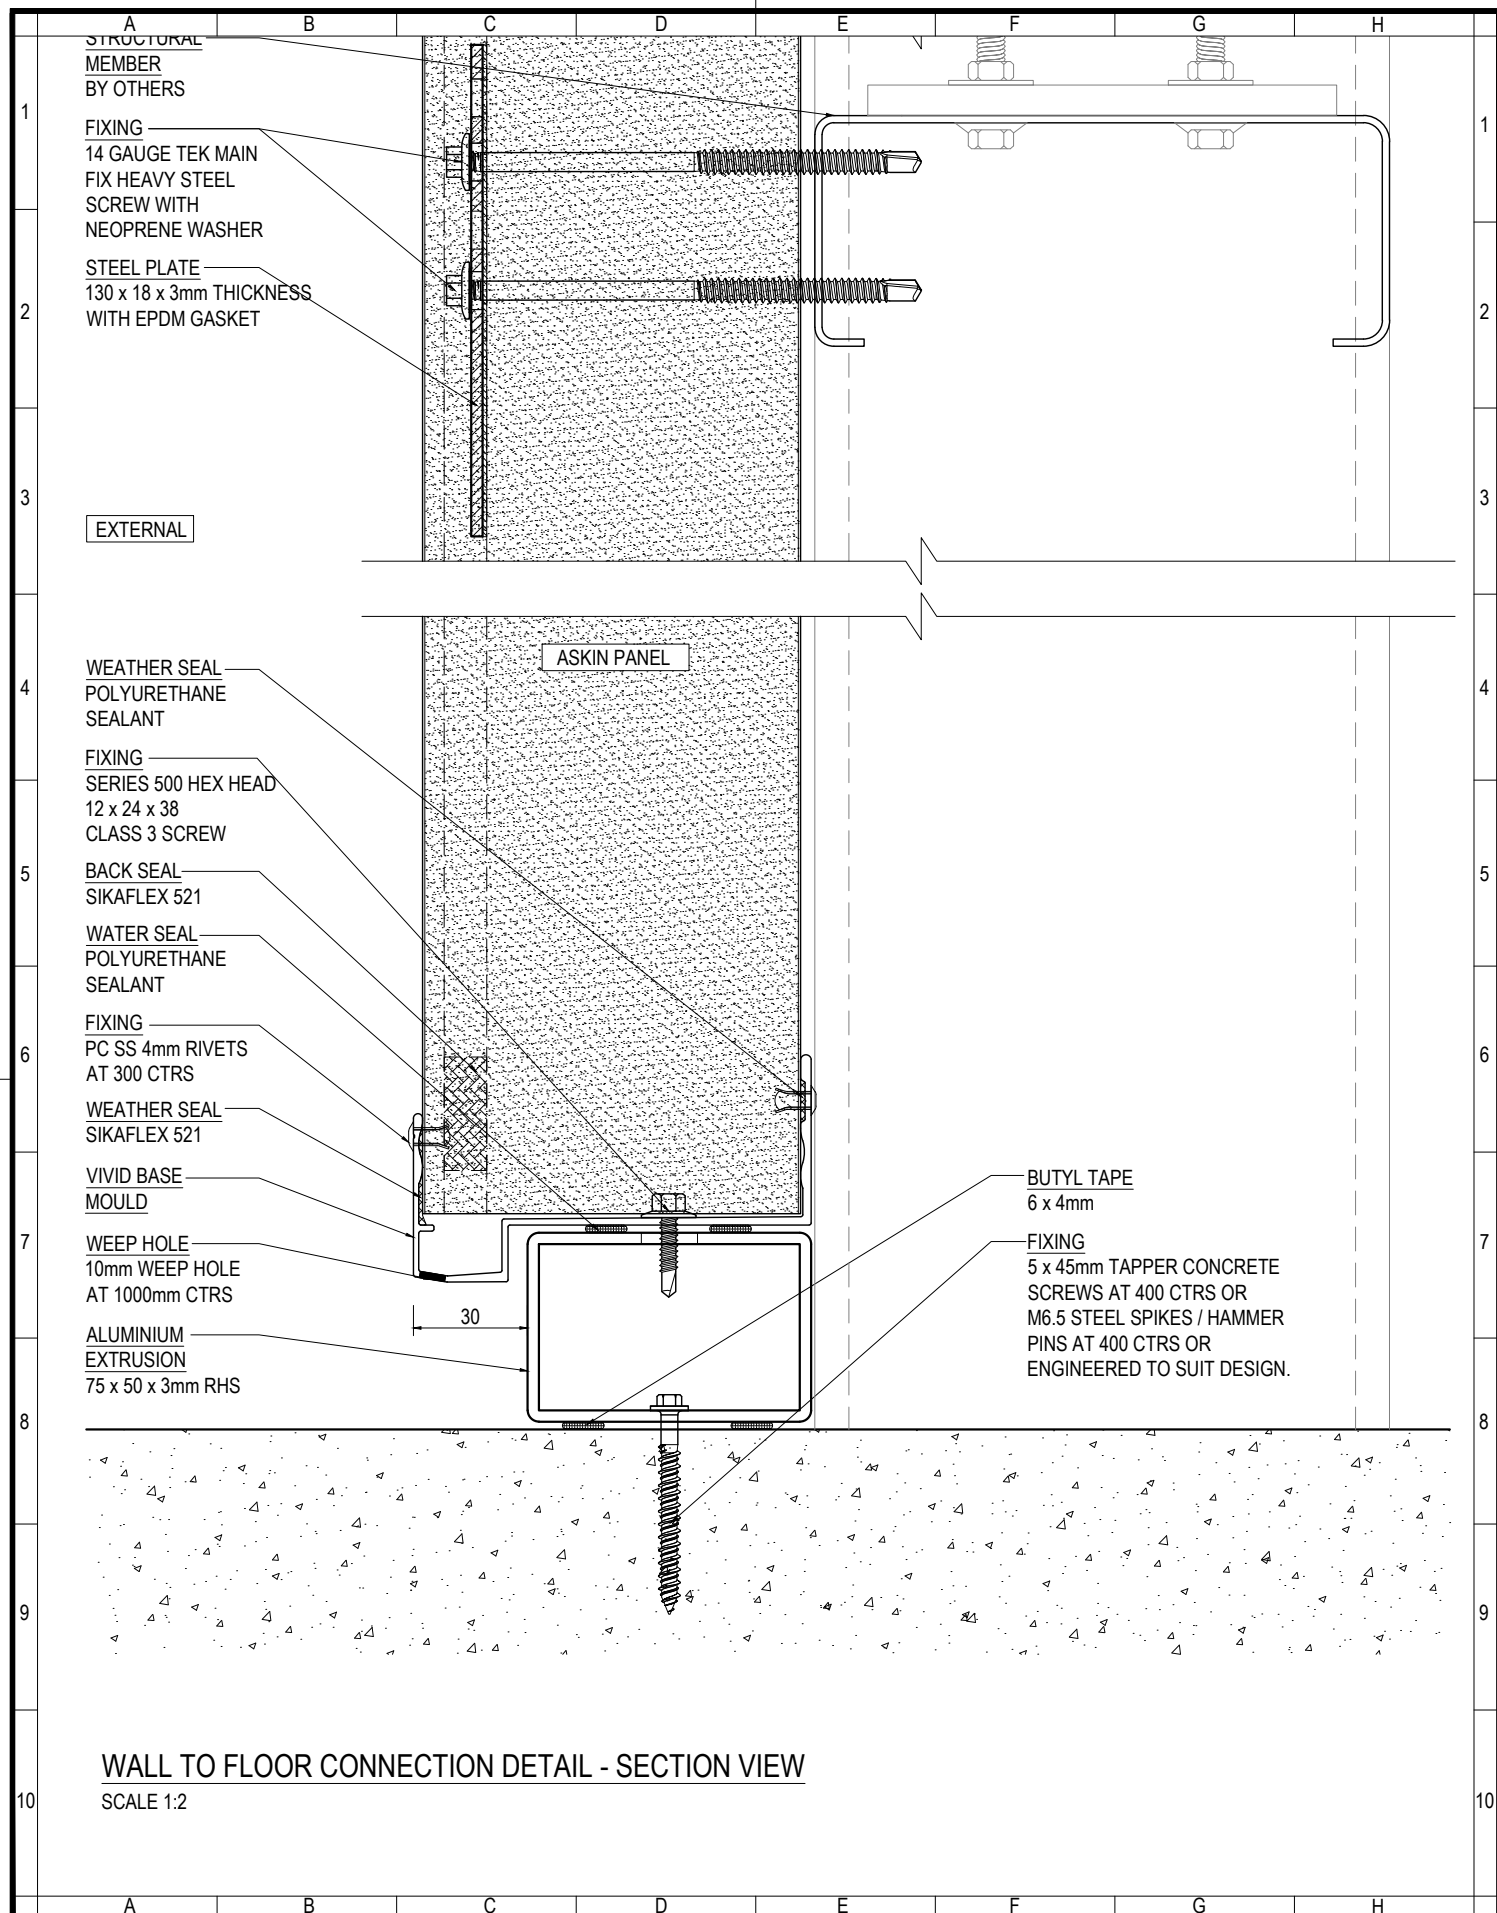

ASKIN
Performance Panels

www.askin.net.au

VIC P: 03 8769 4816 WA P: 08 9249 4022
SA P: 08 8252 7188 QLD P: 07 3718 9500
NSW P: 02 8825 2598 NT P: 08 8252 7188

PROJECT:

EXTERIORS - VIVID
STANDARD VERTICAL
WALL TO FLOOR
CONNECTION DETAIL

©ASKIN 2022

Revision

-	-	-
-	-	-
-	-	-
-	-	-
-	-	-
-	-	-
-	-	-
-	-	-

Checked By

A SHANNON

Drawn By

R VORWERK

Issue date

09.09.2022

Drawing No.

Scale

1:2


Sheet size


A4

Revision

-

EXTVID - 103

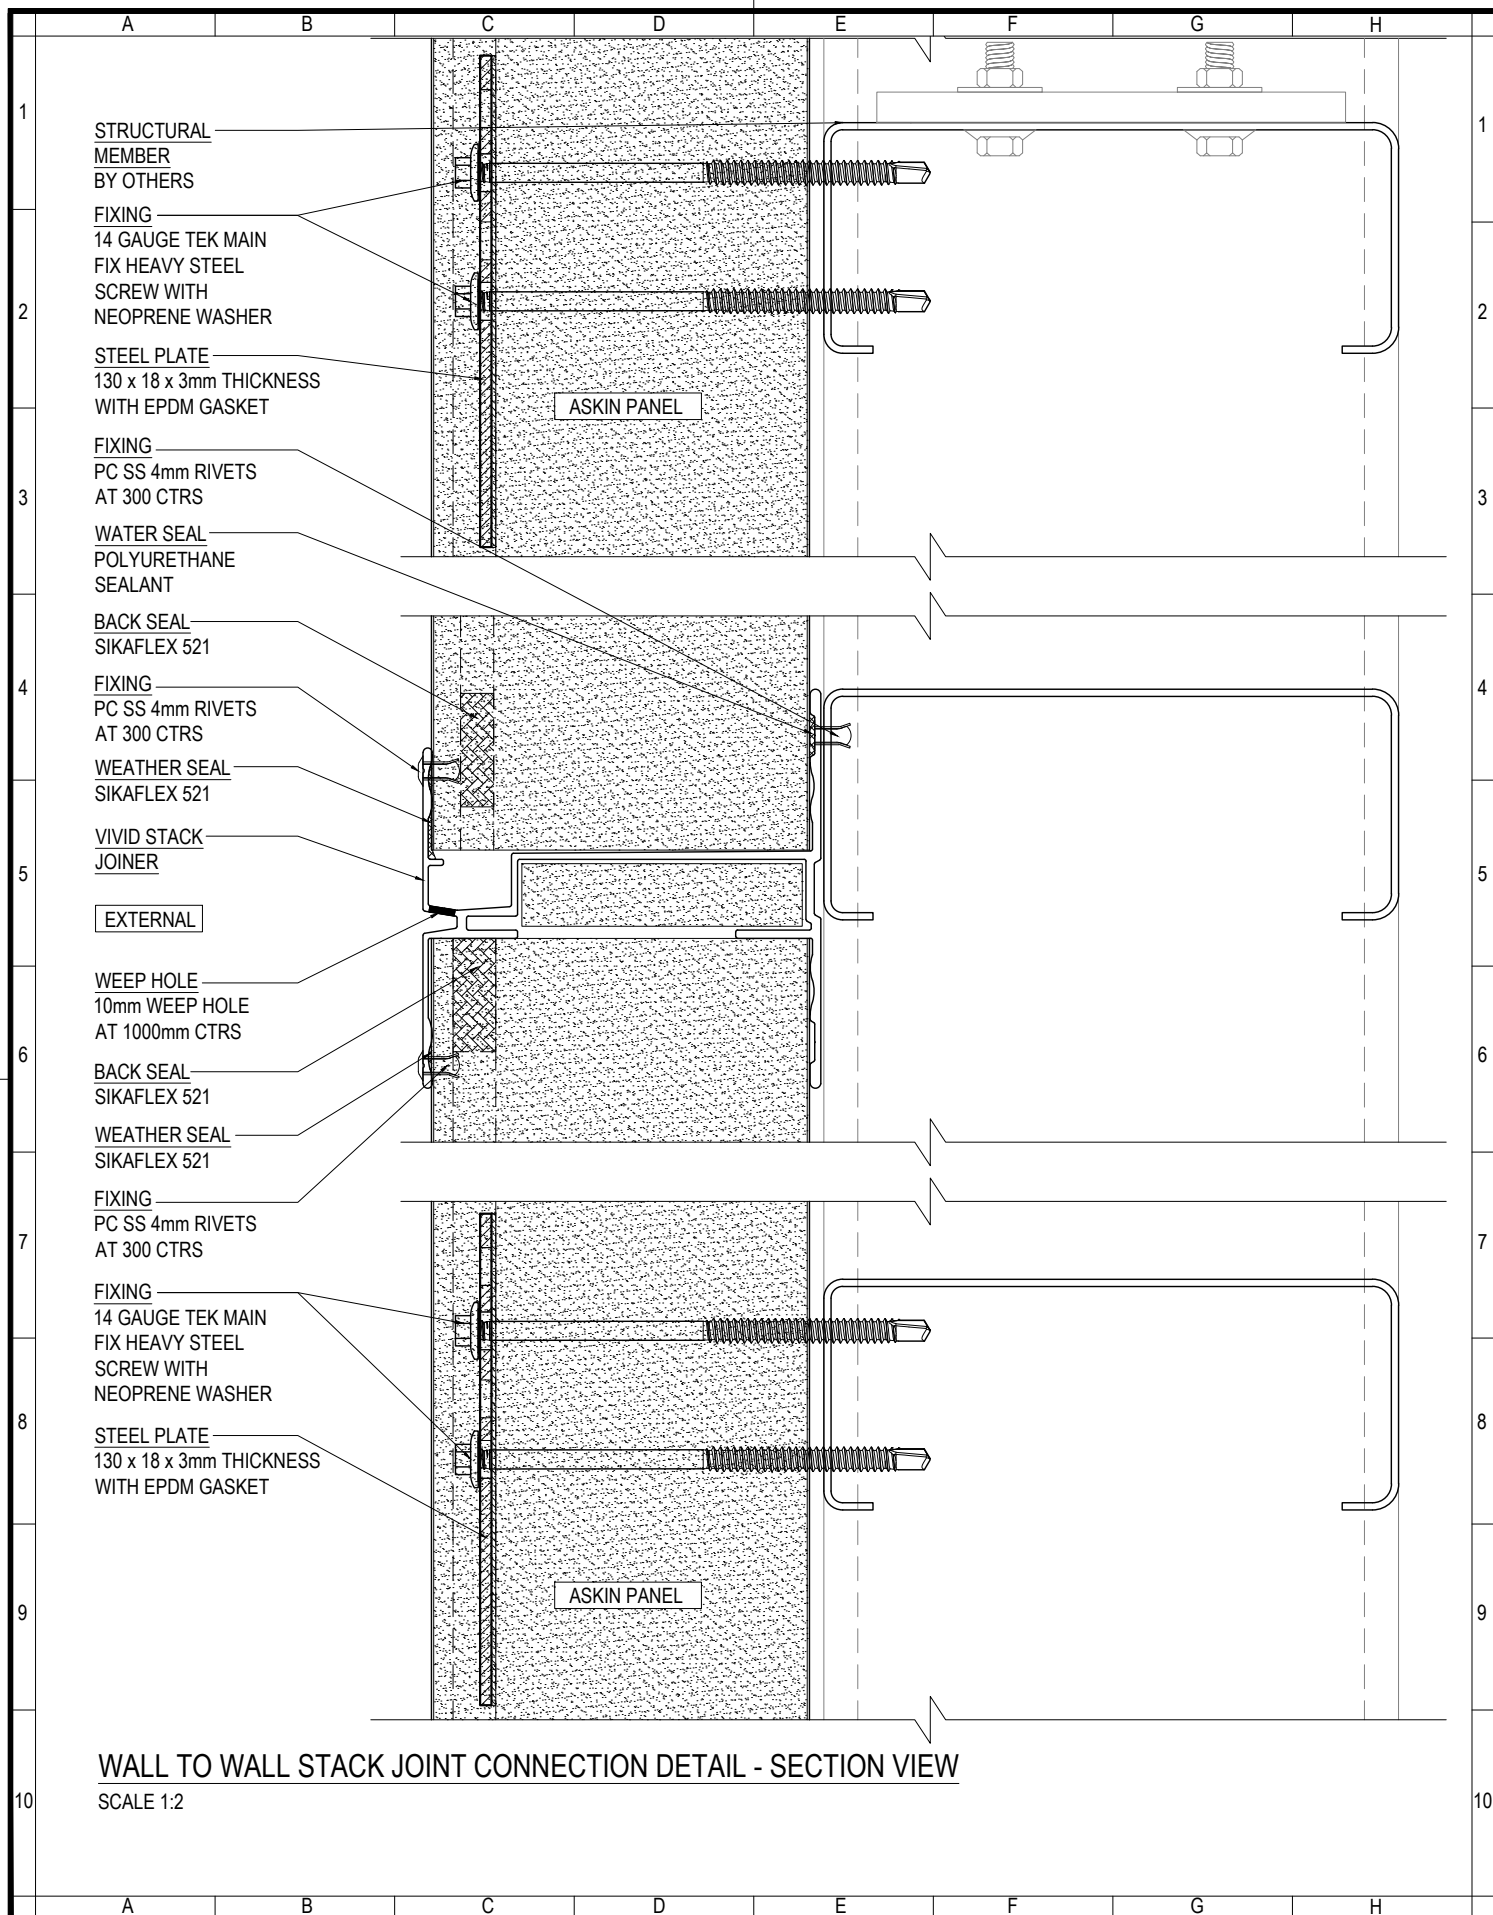

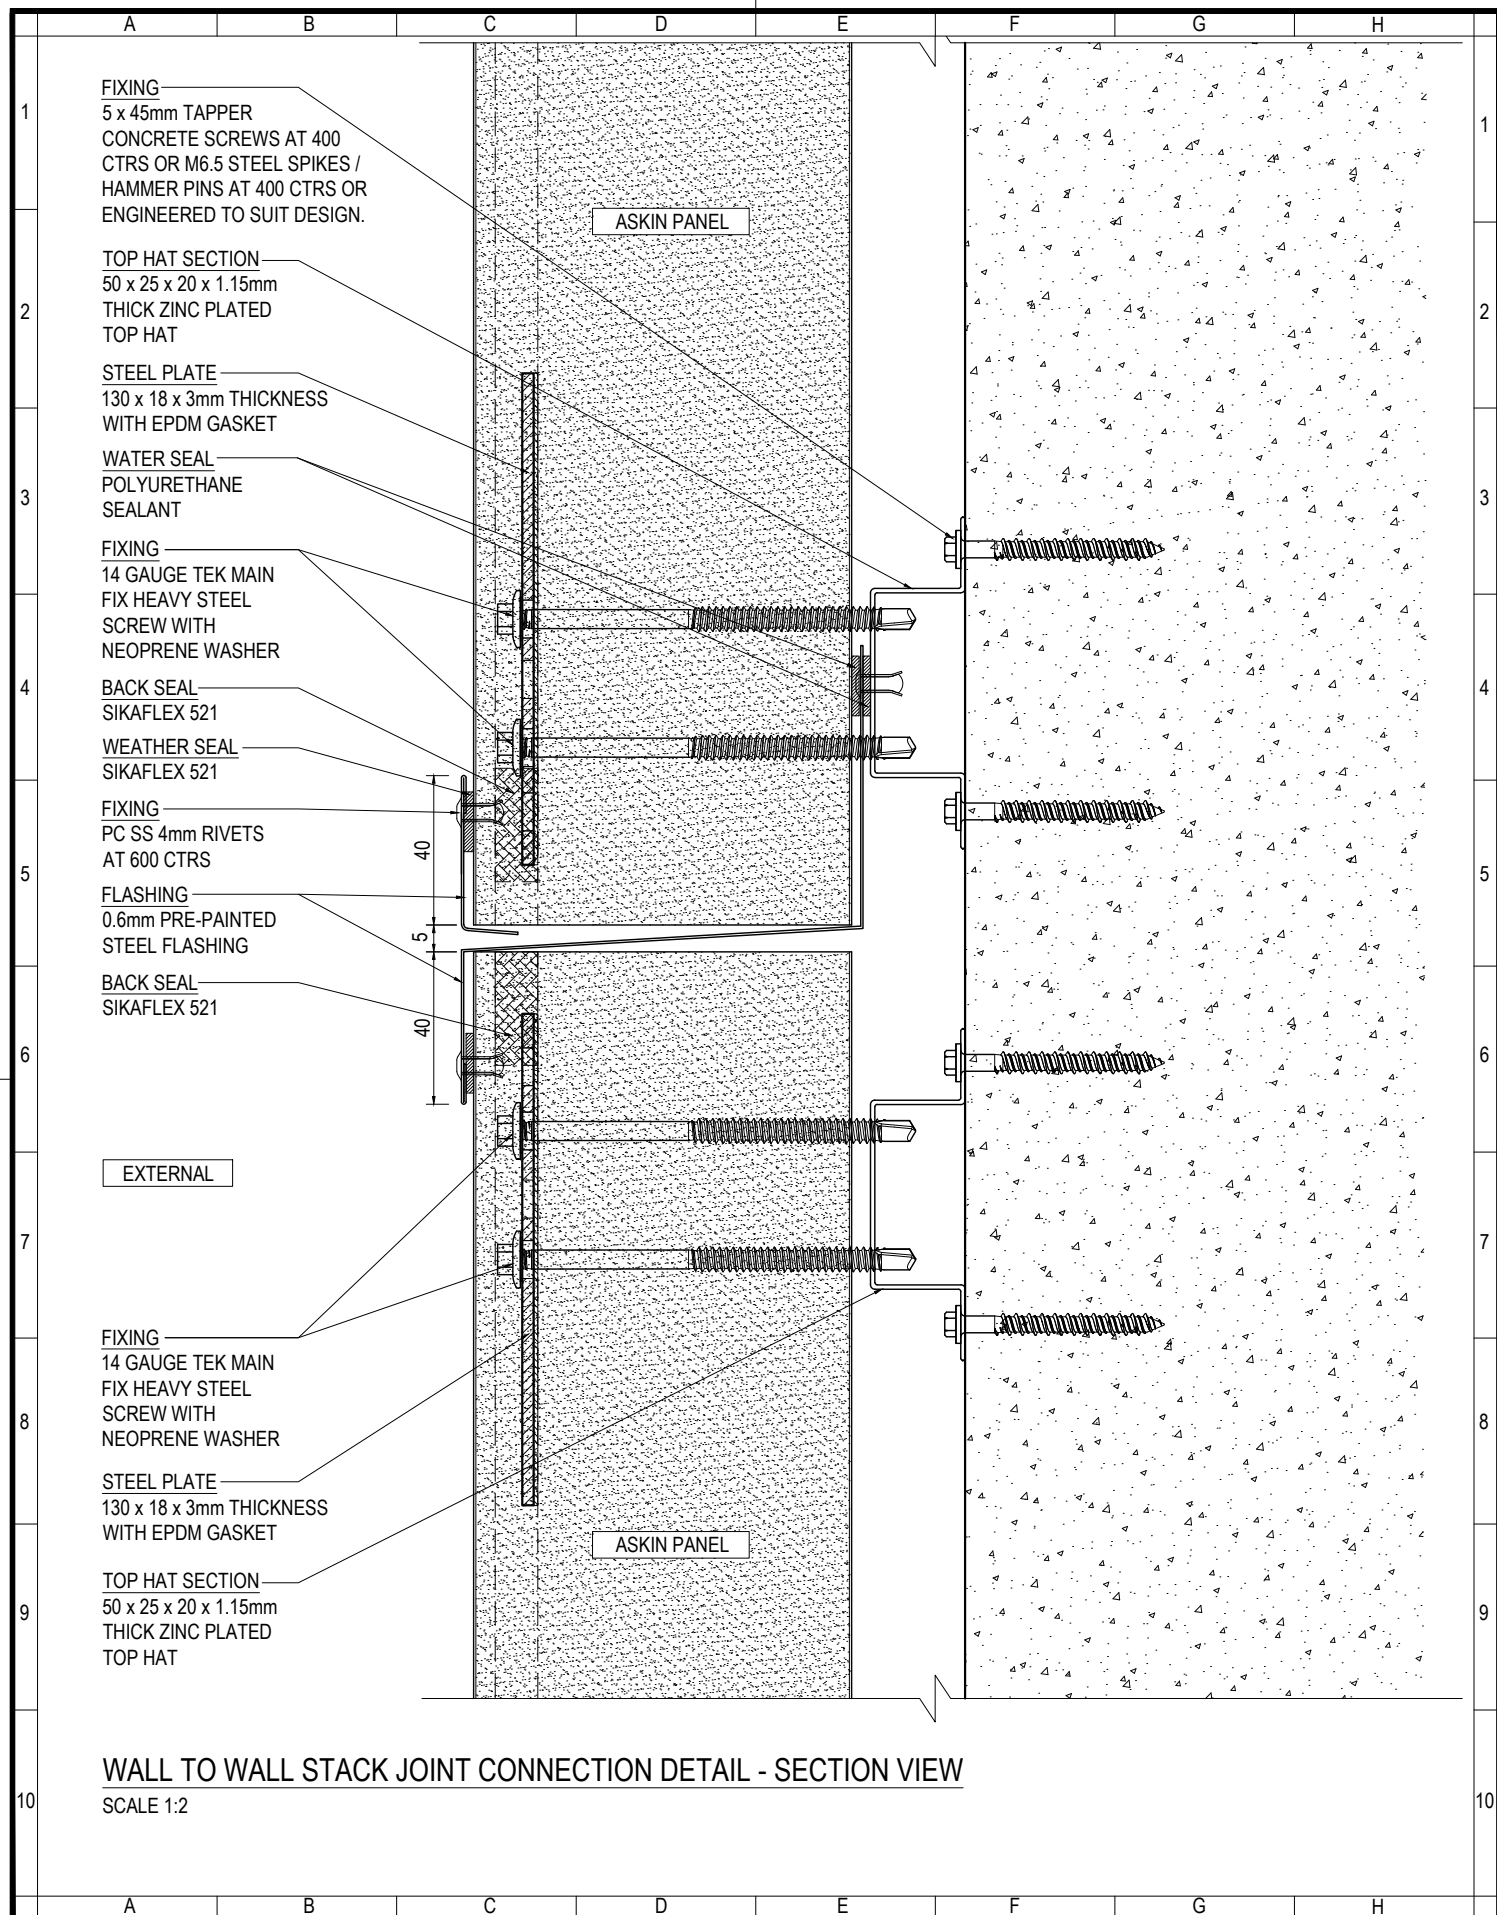

ASKIN
Performance Panels

www.askin.net.au

VIC P: 03 8769 4816 WA P: 08 9249 4022
SA P: 08 8252 7188 QLD P: 07 3718 9500
NSW P: 02 8825 2598 NT P: 08 8252 7188

PROJECT:

EXTERIORS - VIVID

**STANDARD VERTICAL
WALL STACK JOINT
CONNECTION DETAIL**

©ASKIN 2022

Revision

-	-	-
-	-	-
-	-	-
-	-	-
-	-	-
-	-	-
-	-	-
-	-	-

Checked By

A SHANNON

Drawn By

R VORWERK

Issue date

09.09.2022

Drawing No.

EXTVIVID - 105

Scale


1:2


Sheet size

A4

Revision

-

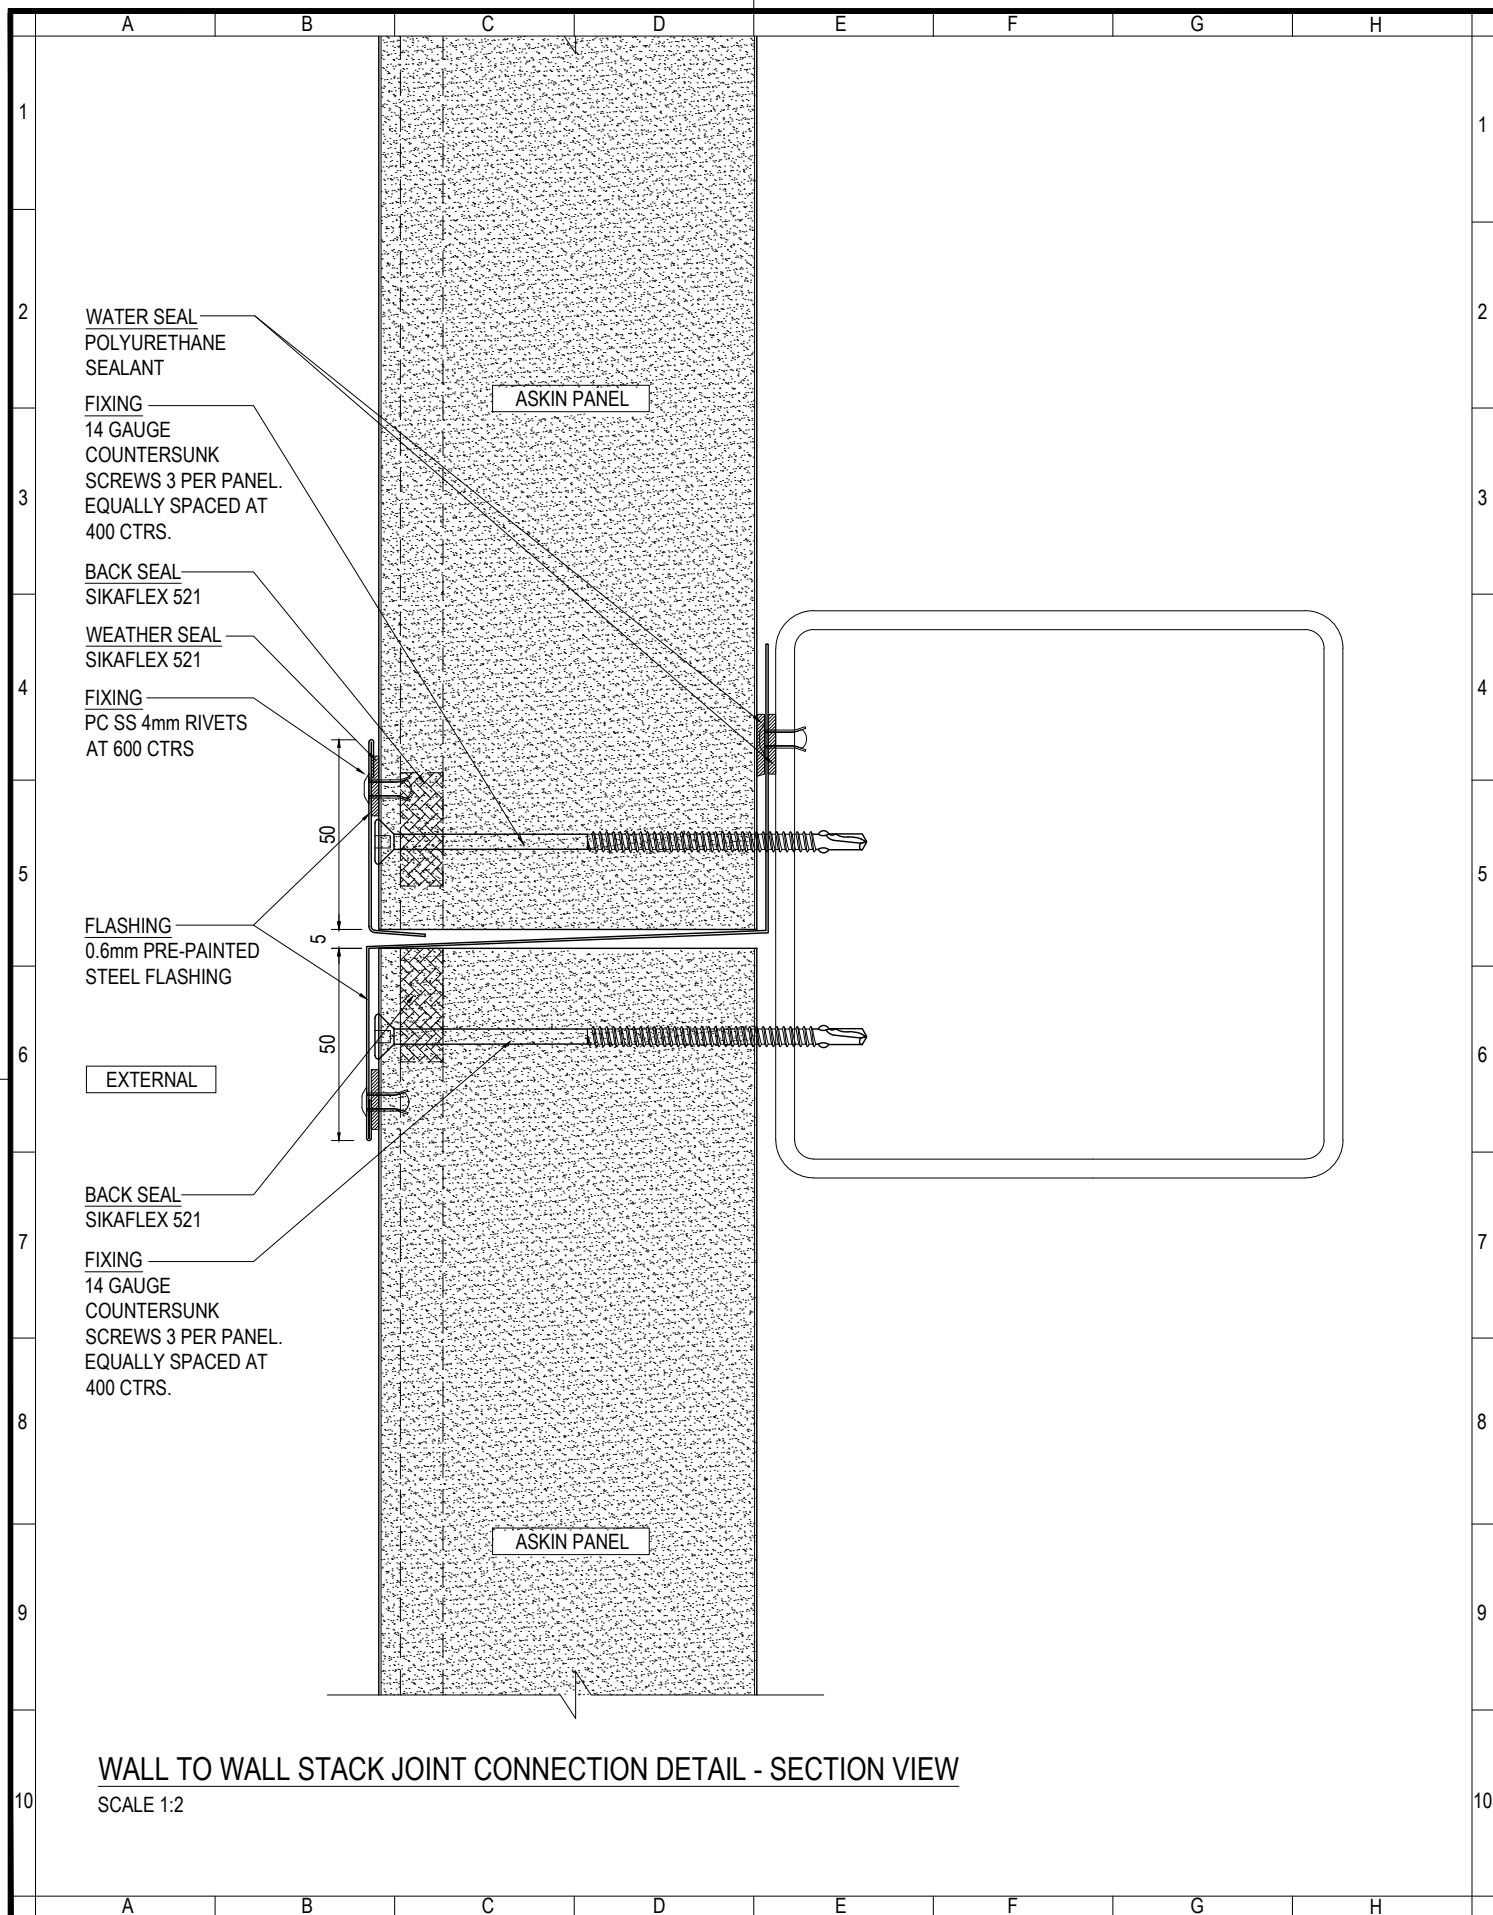

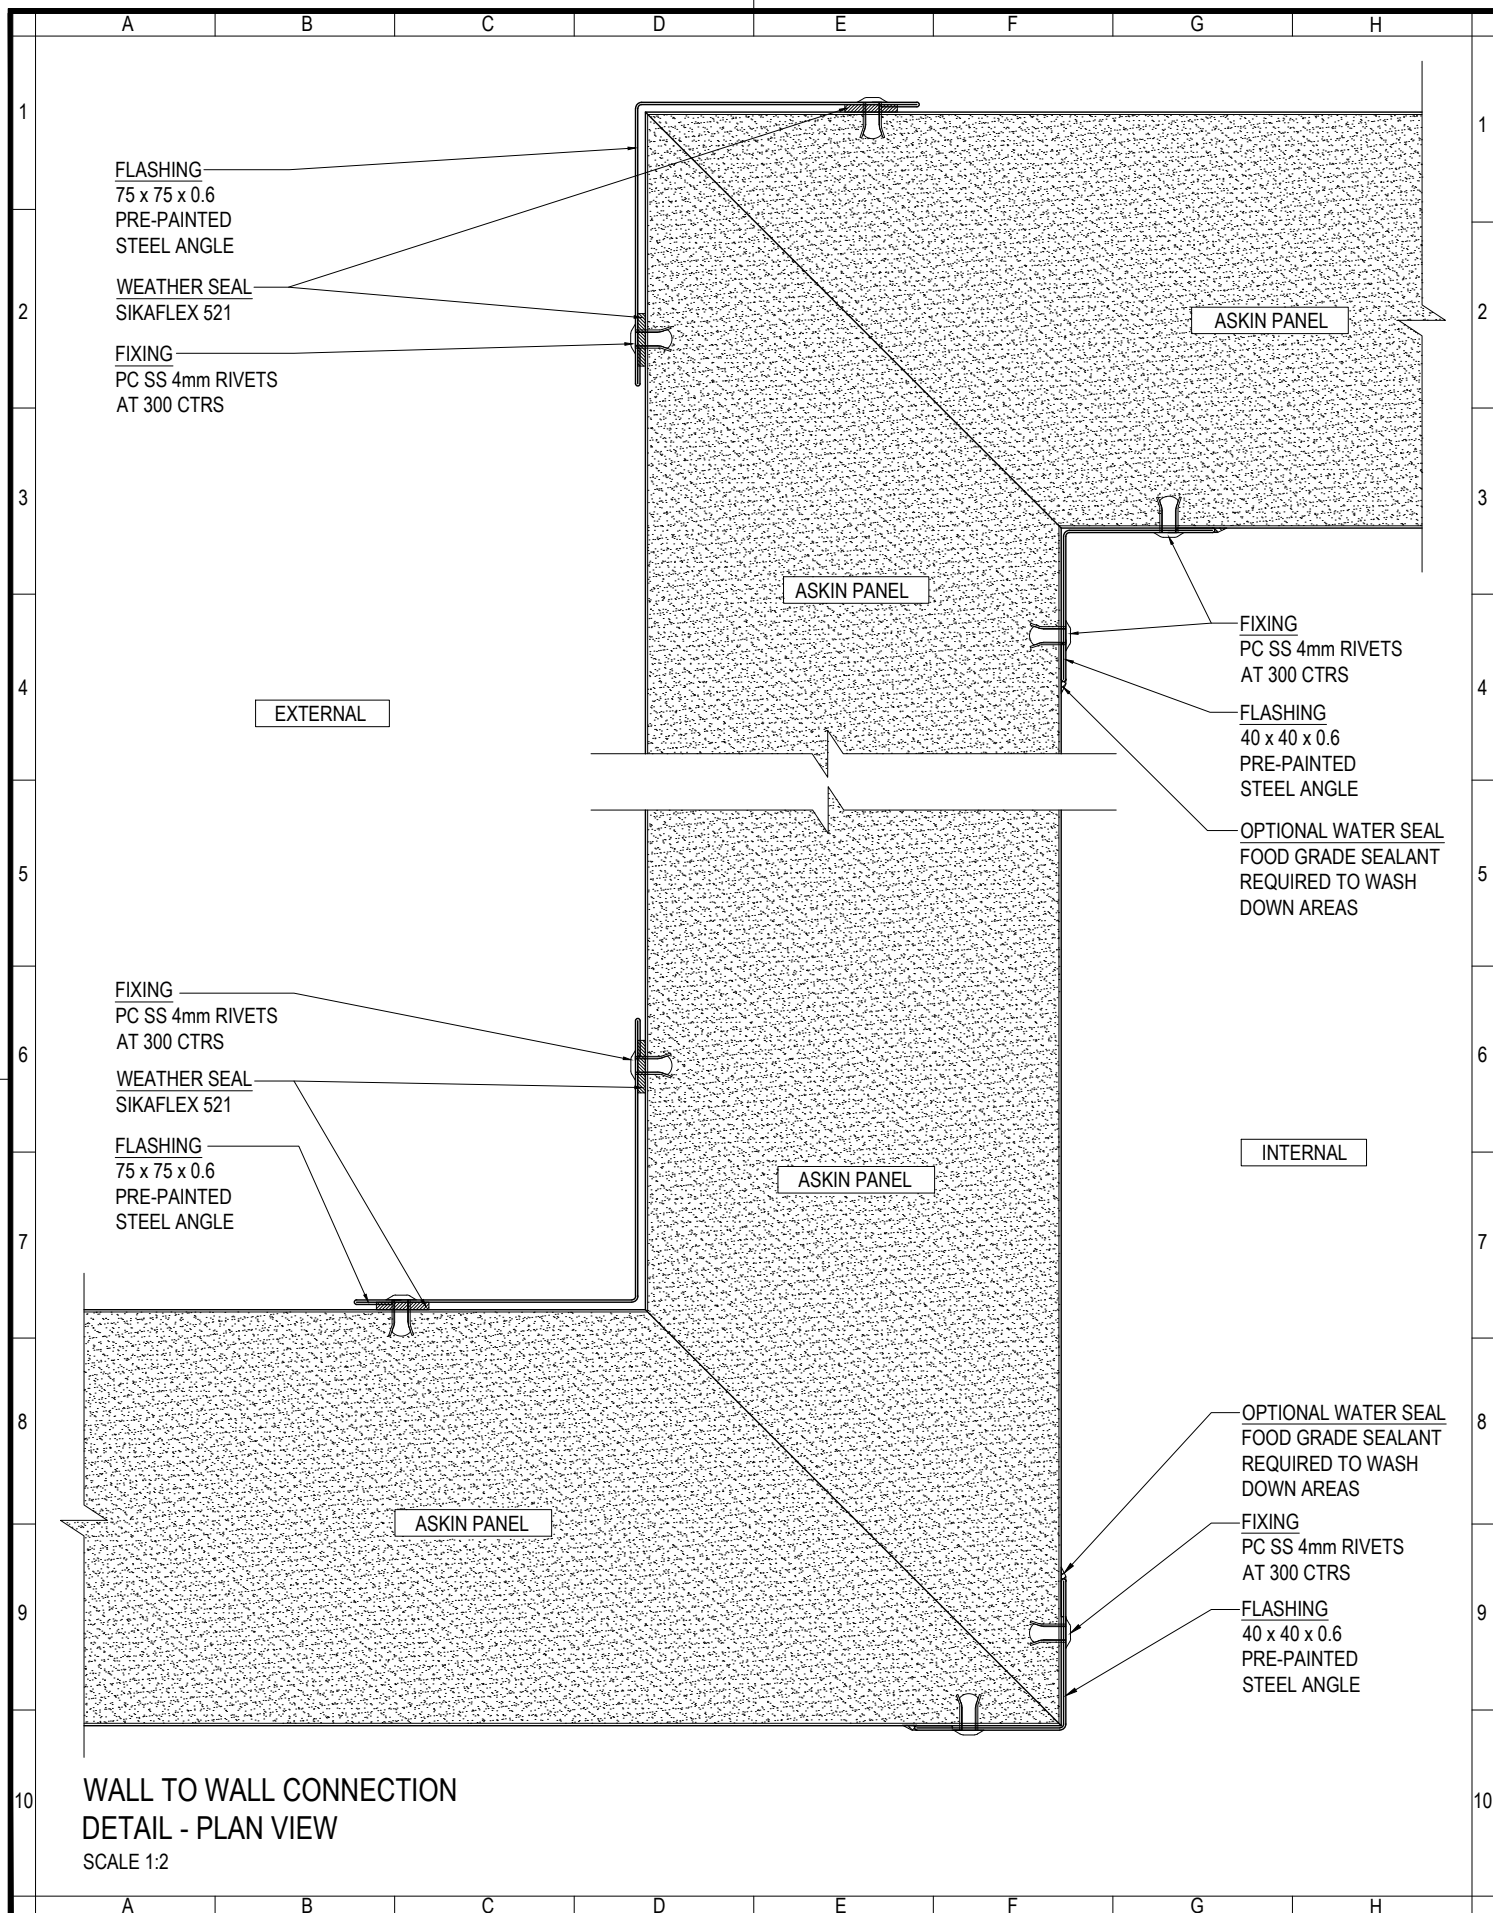

www.askin.net.au

VIC P : 03 8769 4816 WA P : 08 9249 4022
SA P : 08 8252 7188 QLD P : 07 3718 9500
NSW P : 02 8825 2598 NT P : 08 8252 7188

PROJECT:

EXTERIORS - VIVID
STANDARD VERTICAL
WALL TO WALL
CONNECTION DETAILS

©ASKIN 2022

Revision

-	-	-
-	-	-
-	-	-
-	-	-
-	-	-
-	-	-
-	-	-
-	-	-

Checked By

A SHANNON

Drawn By

R VORWERK

Issue date

09.09.2022

Drawing No.

Scale

1:2


Sheet size

A4

Revision

-


EXTVID - 110

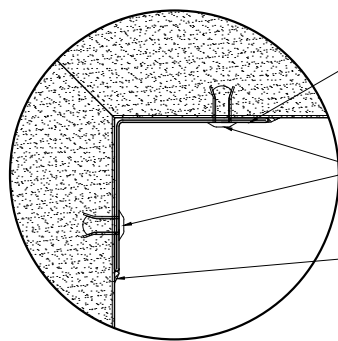

FLASHING
40 x 40 x 0.6
PRE-PAINTED
STEEL ANGLE

FIXING
PC SS 4mm RIVETS
AT 300 CTRS

OPTIONAL WATER SEAL
FOOD GRADE SEALANT
REQUIRED TO WASH
DOWN AREAS

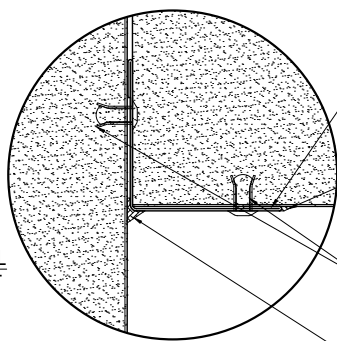


FLASHING
40 x 40 x 0.6
PRE-PAINTED
STEEL ANGLE

WATER SEAL
FOOD GRADE SEALANT
REQUIRED TO WASH
DOWN AREAS

FIXING
PC SS 4mm RIVETS
AT 300 CTRS


OPTIONAL WATER SEAL
FOOD GRADE SEALANT
REQUIRED TO WASH
DOWN AREAS

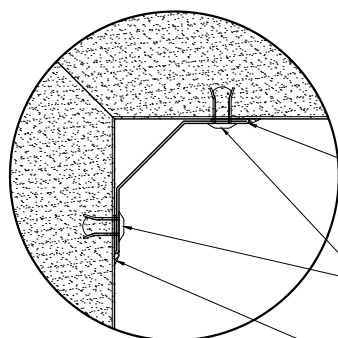

FLASHING
35 x 35 x 0.6
PRE-PAINTED STEEL
COVE ANGLE

FIXING
PC SS 4mm RIVETS
AT 300 CTRS


OPTIONAL WATER SEAL
FOOD GRADE SEALANT
REQUIRED TO WASH
DOWN AREAS

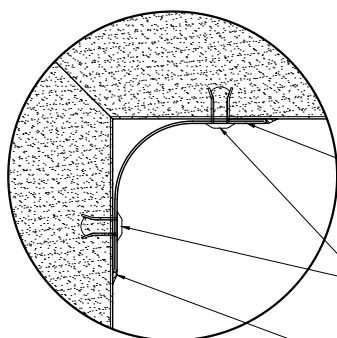

FLASHING
40 x 40 x 0.6
PRE-PAINTED
STEEL RADIUS

FIXING
PC SS 4mm RIVETS
AT 300 CTRS

OPTIONAL WATER SEAL
FOOD GRADE SEALANT
REQUIRED TO WASH
DOWN AREAS

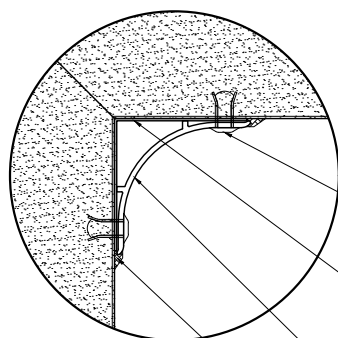


FIXING
PC SS 4mm RIVETS
AT 300 CTRS

FLASHING
35 x 35 x 0.6
PRE-PAINTED
STEEL ANGLE

EXTRUSION
35mm POWDER COATED
ALUMINIUM RADIUS

OPTIONAL WATER SEAL
FOOD GRADE SEALANT
REQUIRED TO WASH
DOWN AREAS

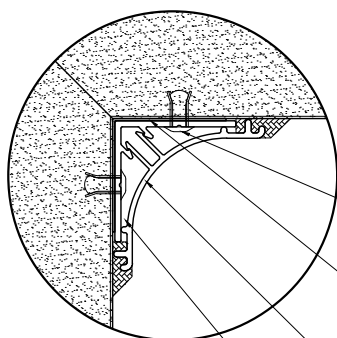

FIXING
PC SS 4mm RIVETS
AT 300 CTRS

FLASHING
30 x 30 x 0.6
PRE-PAINTED
STEEL ANGLE

EXTRUSION
POWDERCOATED
ALUMINIUM 2 PART
HIDDEN FIX RADIUS

OPTIONAL WATER SEAL
FOOD GRADE SEALANT
REQUIRED TO WASH
DOWN AREAS

ALTERNATIVE INTERNAL CORNICES - PLAN VIEW

SCALE 1:2

ASKIN
Performance Panels

www.askin.net.au

VIC P : 03 8769 4816 WA P : 08 9249 4022
SA P : 08 8252 7188 QLD P : 07 3718 9500
NSW P : 02 8825 2598 NT P : 08 8252 7188

PROJECT:

EXTERIORS - VIVID
STANDARD VERTICAL
WALL TO WALL
CONNECTION DETAILS

©ASKIN 2022

Revision

-	-	-
-	-	-
-	-	-
-	-	-
-	-	-
-	-	-
-	-	-
-	-	-

Checked By

A SHANNON

Drawn By

R VORWERK

Issue date

09.09.2022

Drawing No.

Scale

1:2


Sheet size


A4

Revision

-

EXTVID - 111

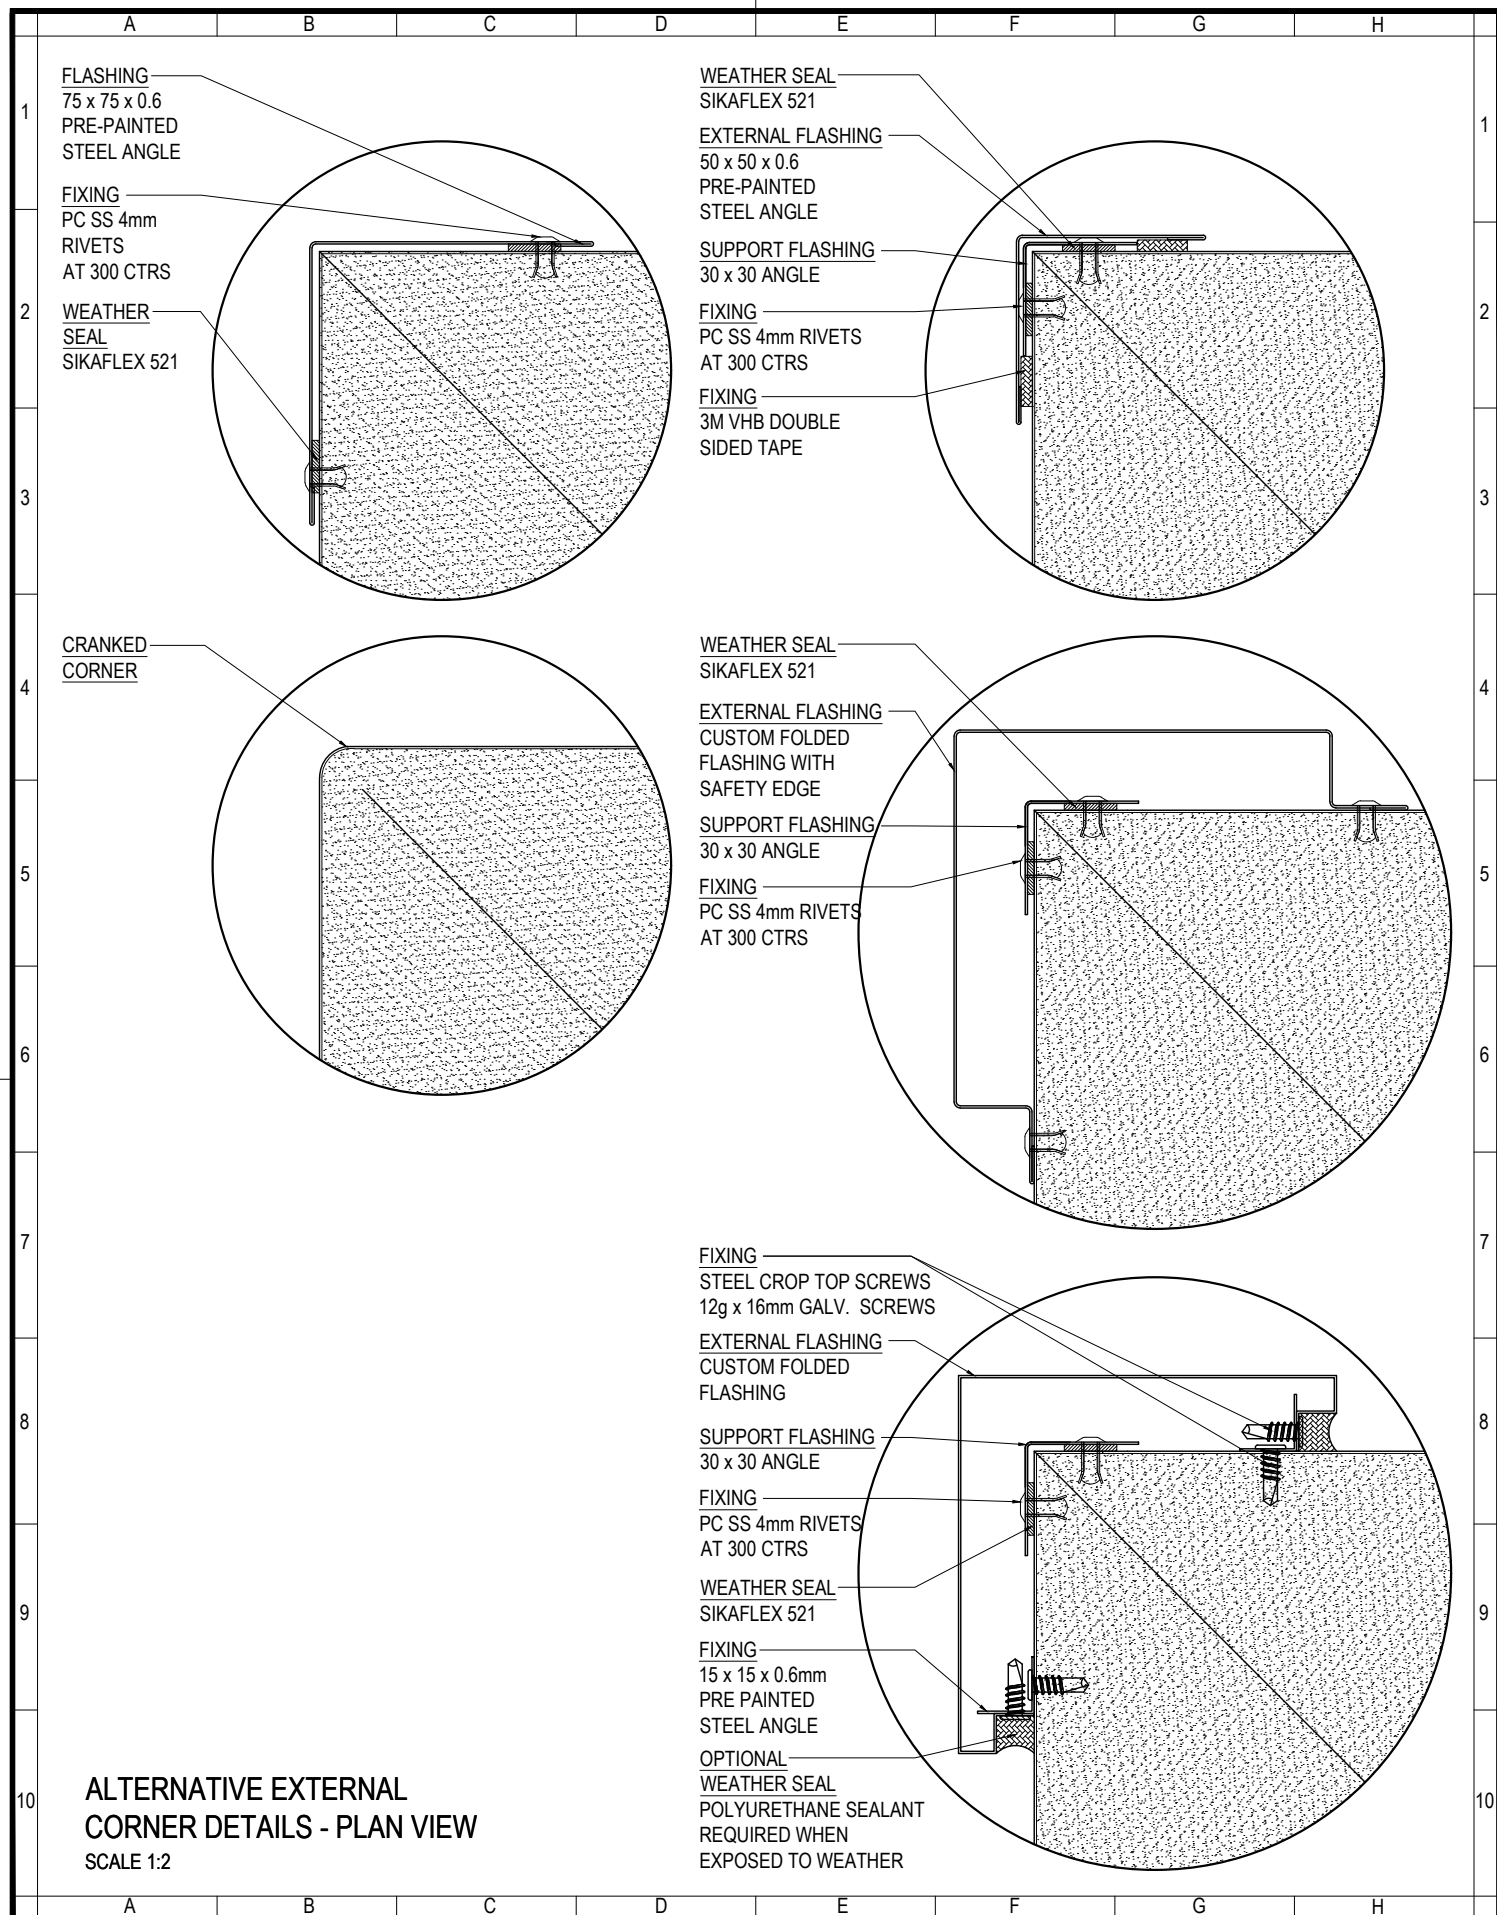

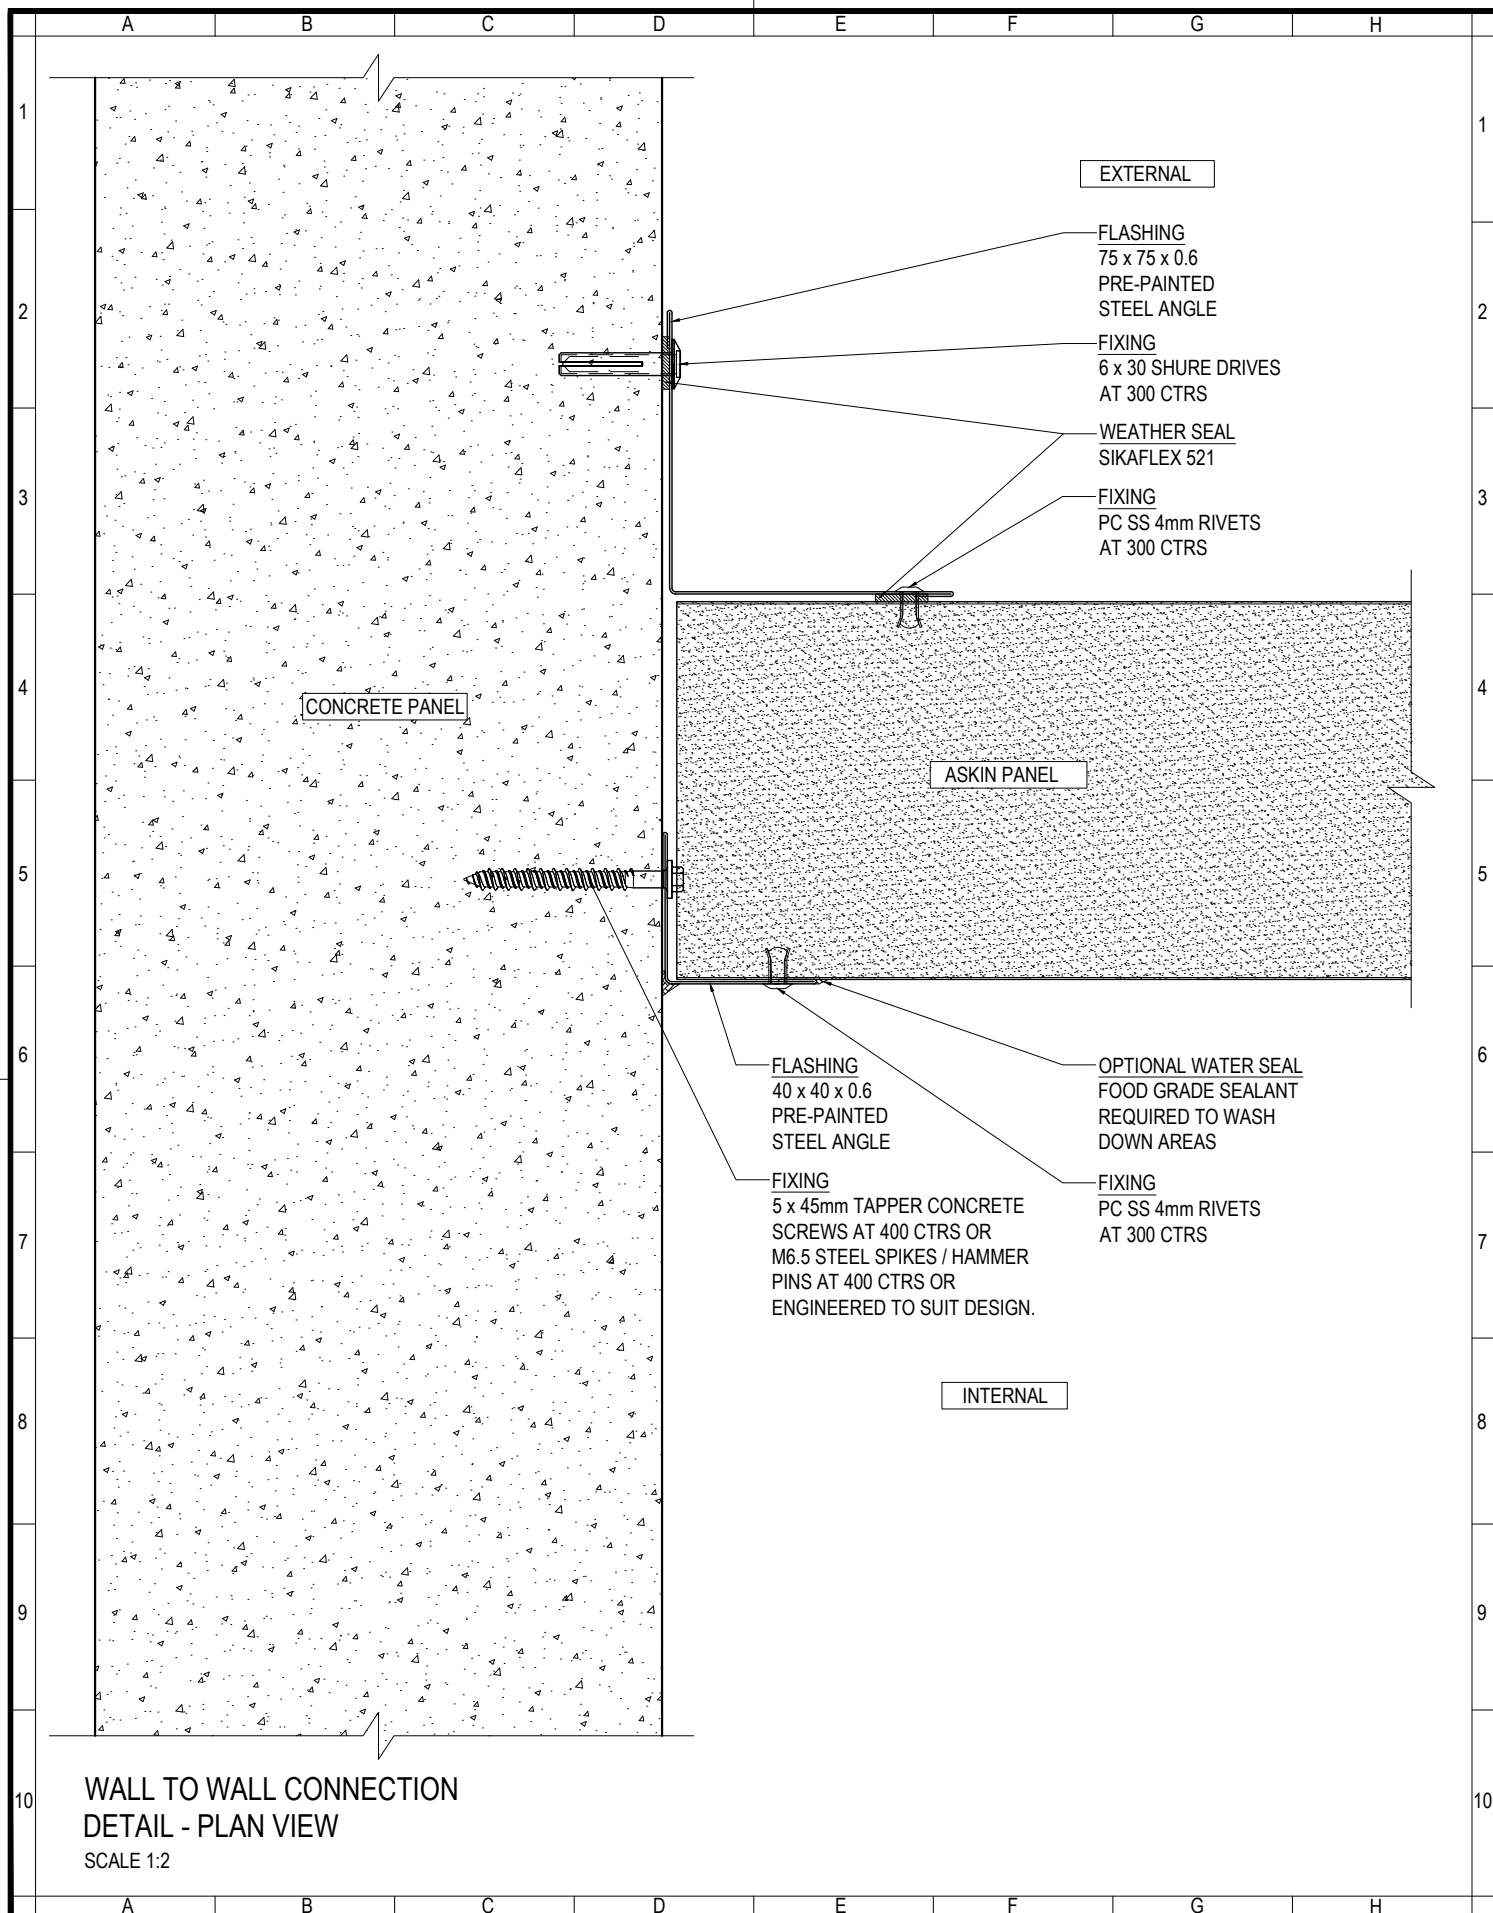

www.askin.net.au

VIC P: 03 8769 4816 WA P: 08 9249 4022
SA P: 08 8252 7188 QLD P: 07 3718 9500
NSW P: 02 8825 2598 NT P: 08 8252 7188

PROJECT:

EXTERIORS - VIVID
**STANDARD VERTICAL
WALL TO WALL
CONNECTION DETAILS**

©ASKIN 2022

Revision

-	-	-
-	-	-
-	-	-
-	-	-
-	-	-
-	-	-
-	-	-
-	-	-

Checked By

A SHANNON

Drawn By

R VORWERK

Issue date

09.09.2022

Drawing No.

EXTVID - 113

Scale

1:2

Sheet size

A4

Revision

-

WEATHER SEAL
SIKAFLEX 521

STEEL PLATE
130 x 18 x 3mm THICKNESS
WITH EPDM GASKET

FIXING
2x 14 GAUGE TEK MAIN FIX
HEAVY STEEL SCREWS
WITH NEOPRENE WASHERS
PER STEEL PLATE

ASKIN PANEL

ASKIN PANEL

STEEL MEMBER

WALL & WALL CONNECTION
DETAIL - PLAN VIEW
SCALE 1:2

ASKIN
Performance Panels

www.askin.net.au

VIC P : 03 8769 4816 WA P : 08 9249 4022
SA P : 08 8252 7188 QLD P : 07 3718 9500
NSW P : 02 8825 2598 NT P : 08 8252 7188

PROJECT:

EXTERIORS - VIVID
STANDARD VERTICAL
WALL TO WALL
CONNECTION DETAILS

©ASKIN 2022

Revision

-	-	-
-	-	-
-	-	-
-	-	-
-	-	-
-	-	-
-	-	-
-	-	-

Checked By

A SHANNON

Scale
1:2

Drawn By

R VORWERK

Sheet size
A4

Issue date

09.09.2022

Revision
-

Drawing No.

EXTVIVID - 114

FIXING
5 x 45mm TAPPER
CONCRETE SCREWS AT
400 CTRS OR M6.5 STEEL
SPIKES / HAMMER PINS AT 400
CTRS OR ENGINEERED TO SUIT
DESIGN.

WEATHER SEAL
SIKAFLEX 521

STEEL PLATE
130 x 18 x 3mm THICKNESS
WITH EPDM GASKET

FIXING
2x 14 GAUGE TEK MAIN FIX
HEAVY STEEL SCREWS
WITH NEOPRENE WASHERS
PER STEEL PLATE

ASKIN PANEL

ASKIN PANEL

TOP HAT SECTION
50 x 25 x 20 x 1.15mm
THICK ZINC PLATED TOP HAT

CONCRETE PANEL

WALL TO WALL CONNECTION
DETAIL - PLAN VIEW
SCALE 1:2

ASKIN
Performance Panels

www.askin.net.au

VIC P : 03 8769 4816 WA P : 08 9249 4022
SA P : 08 8252 7188 QLD P : 07 3718 9500
NSW P : 02 8825 2598 NT P : 08 8252 7188

PROJECT:

EXTERIORS - VIVID
STANDARD VERTICAL
WALL TO WALL
CONNECTION DETAILS

©ASKIN 2022

Revision

-	-	-
-	-	-
-	-	-
-	-	-
-	-	-
-	-	-
-	-	-
-	-	-

Checked By

A SHANNON

Drawn By

R VORWERK

Issue date

09.09.2022

Drawing No.

EXTVID - 115

Scale


1:2


Sheet size

A4


Revision


-

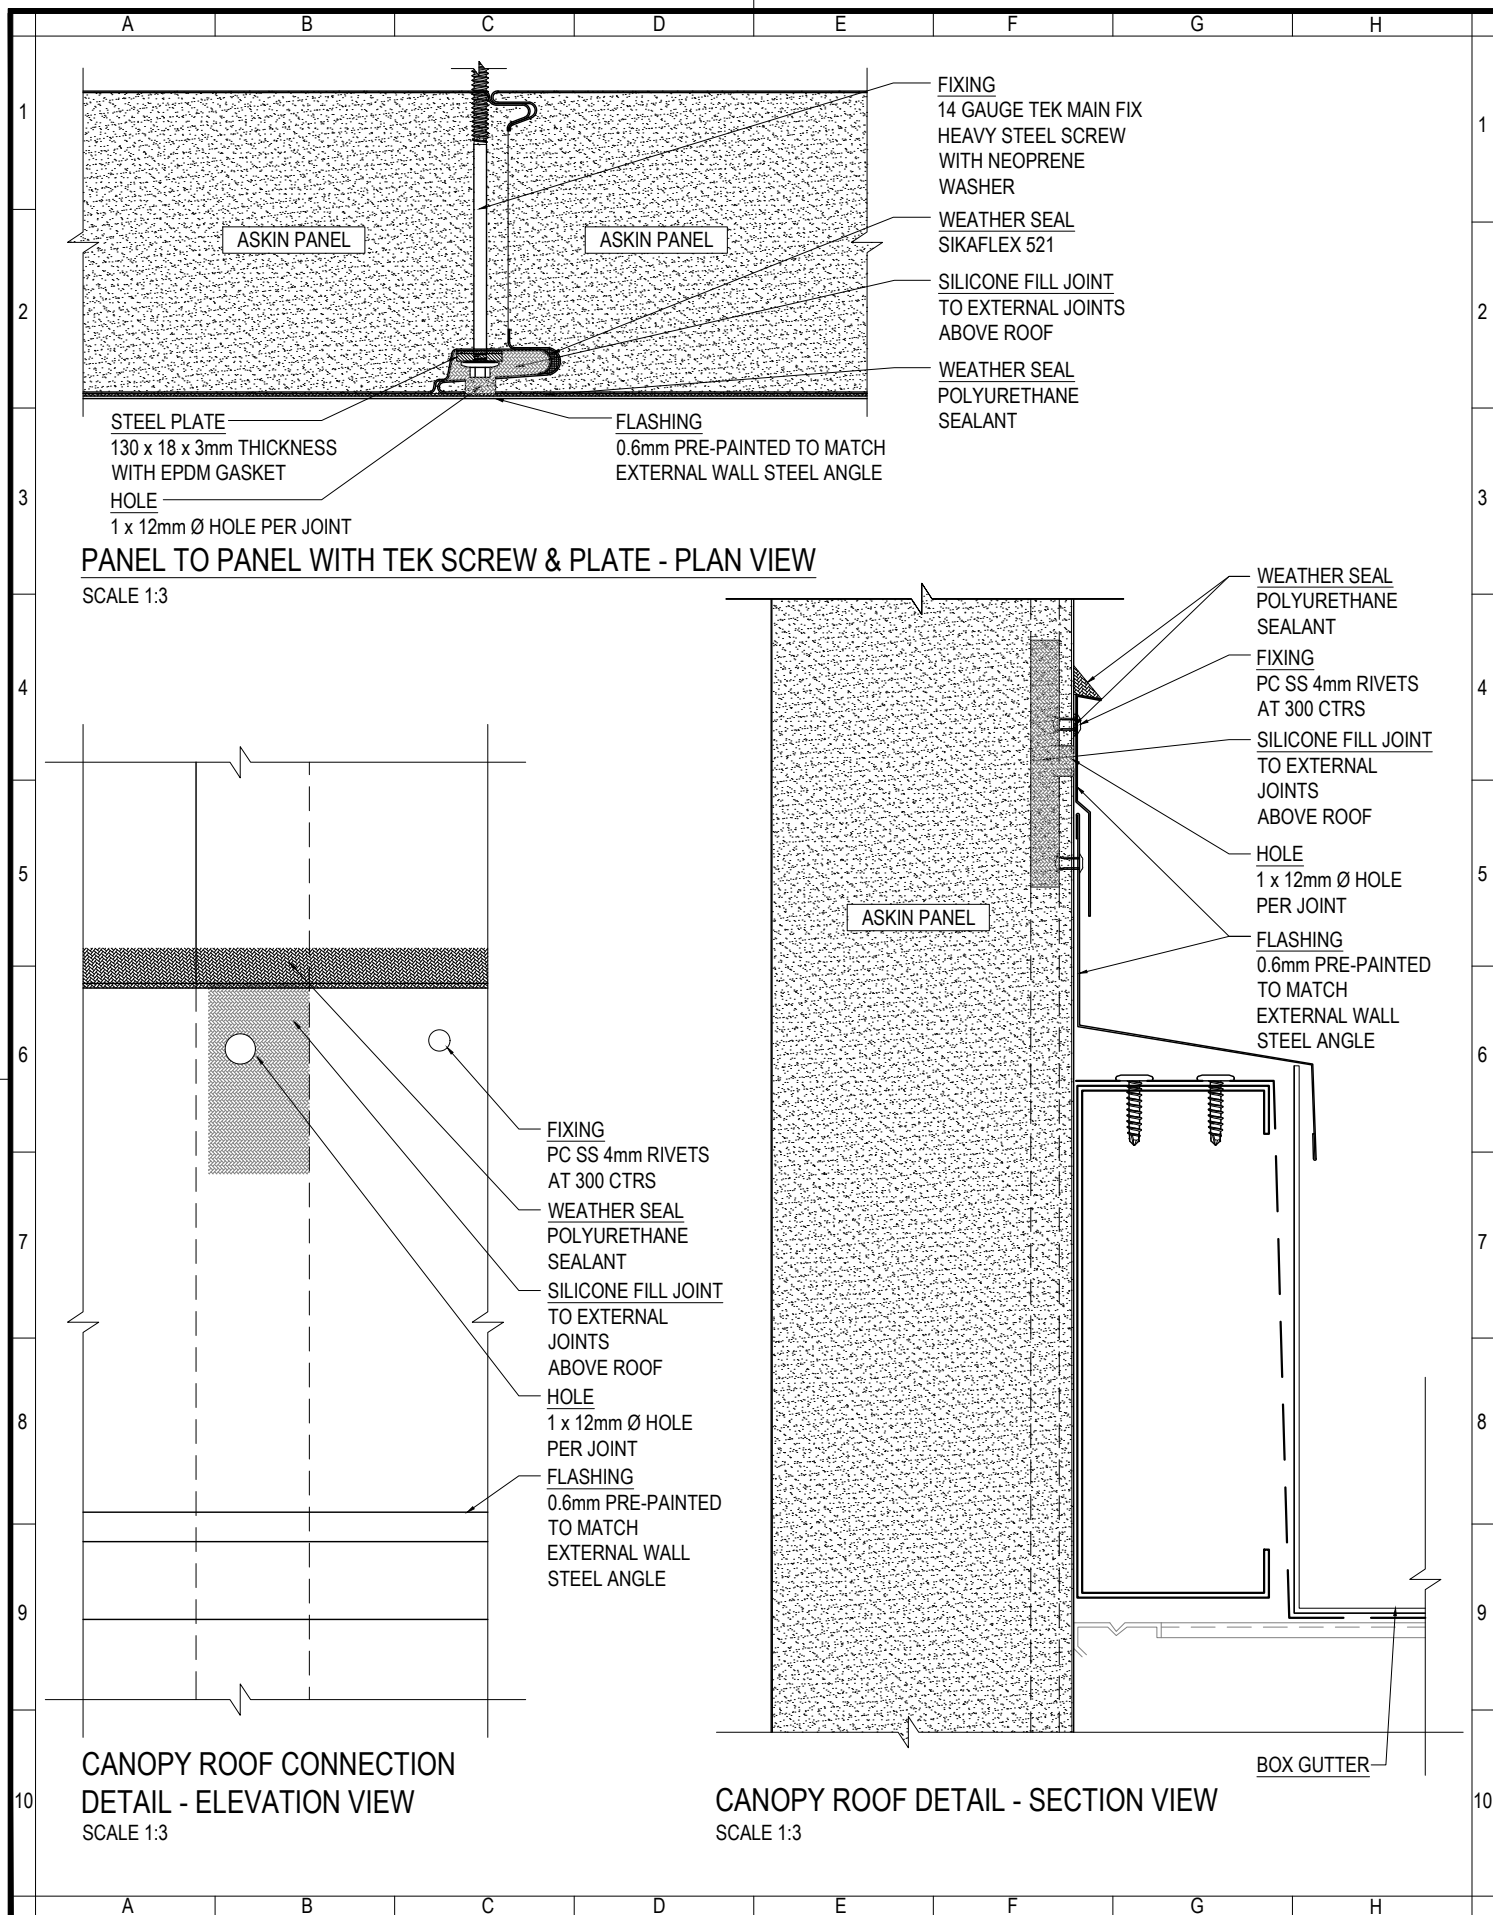


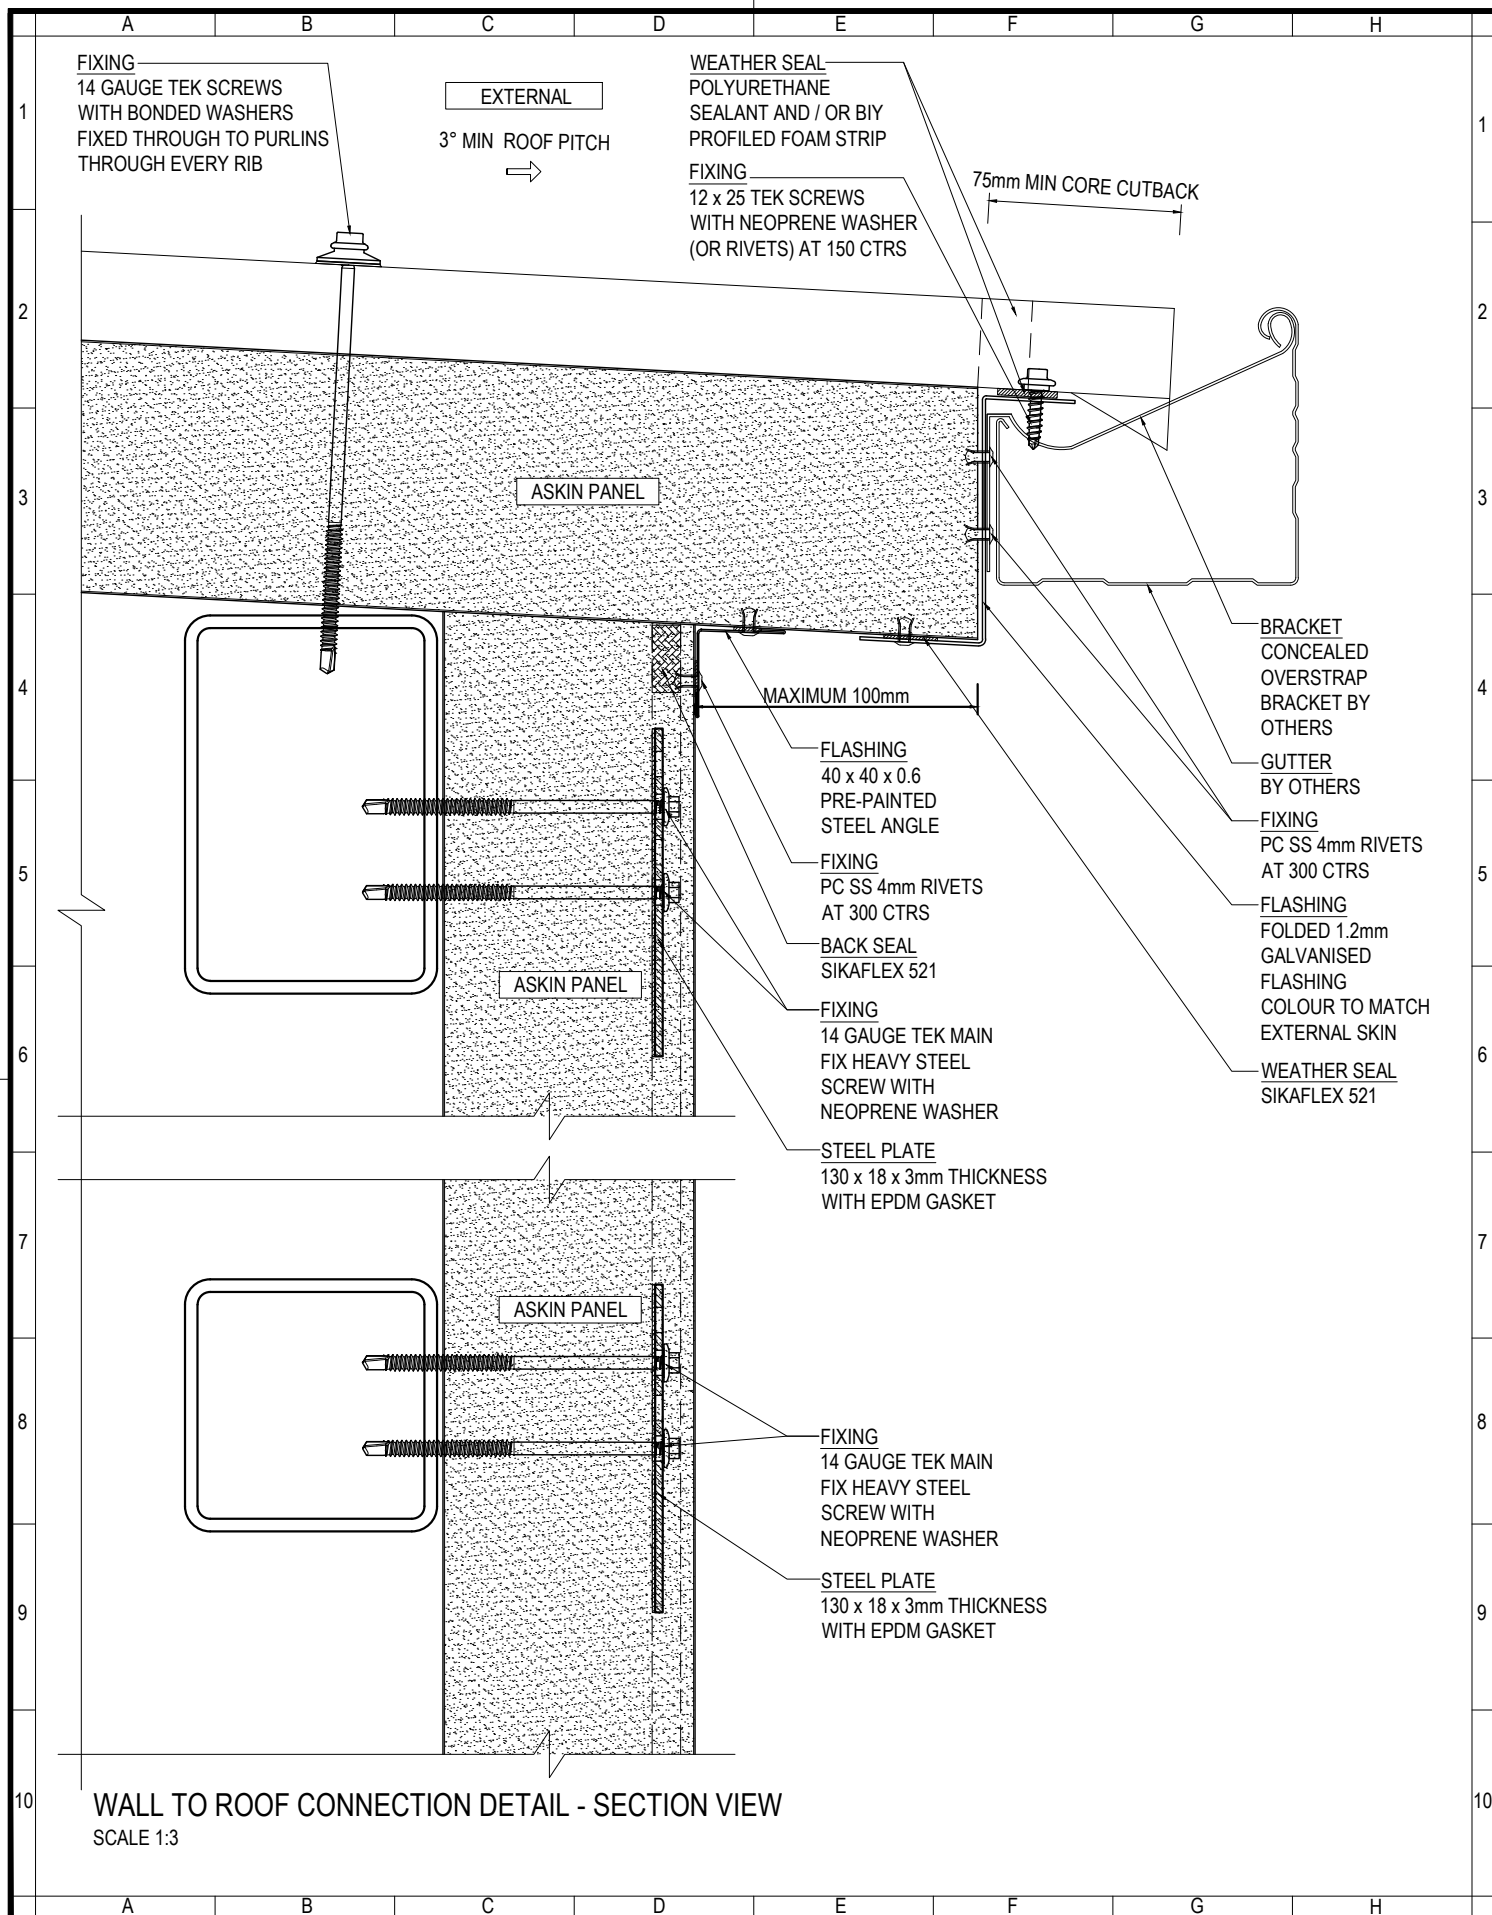


-	-	-
-	-	-
-	-	-
-	-	-
-	-	-
-	-	-
-	-	-
-	-	-

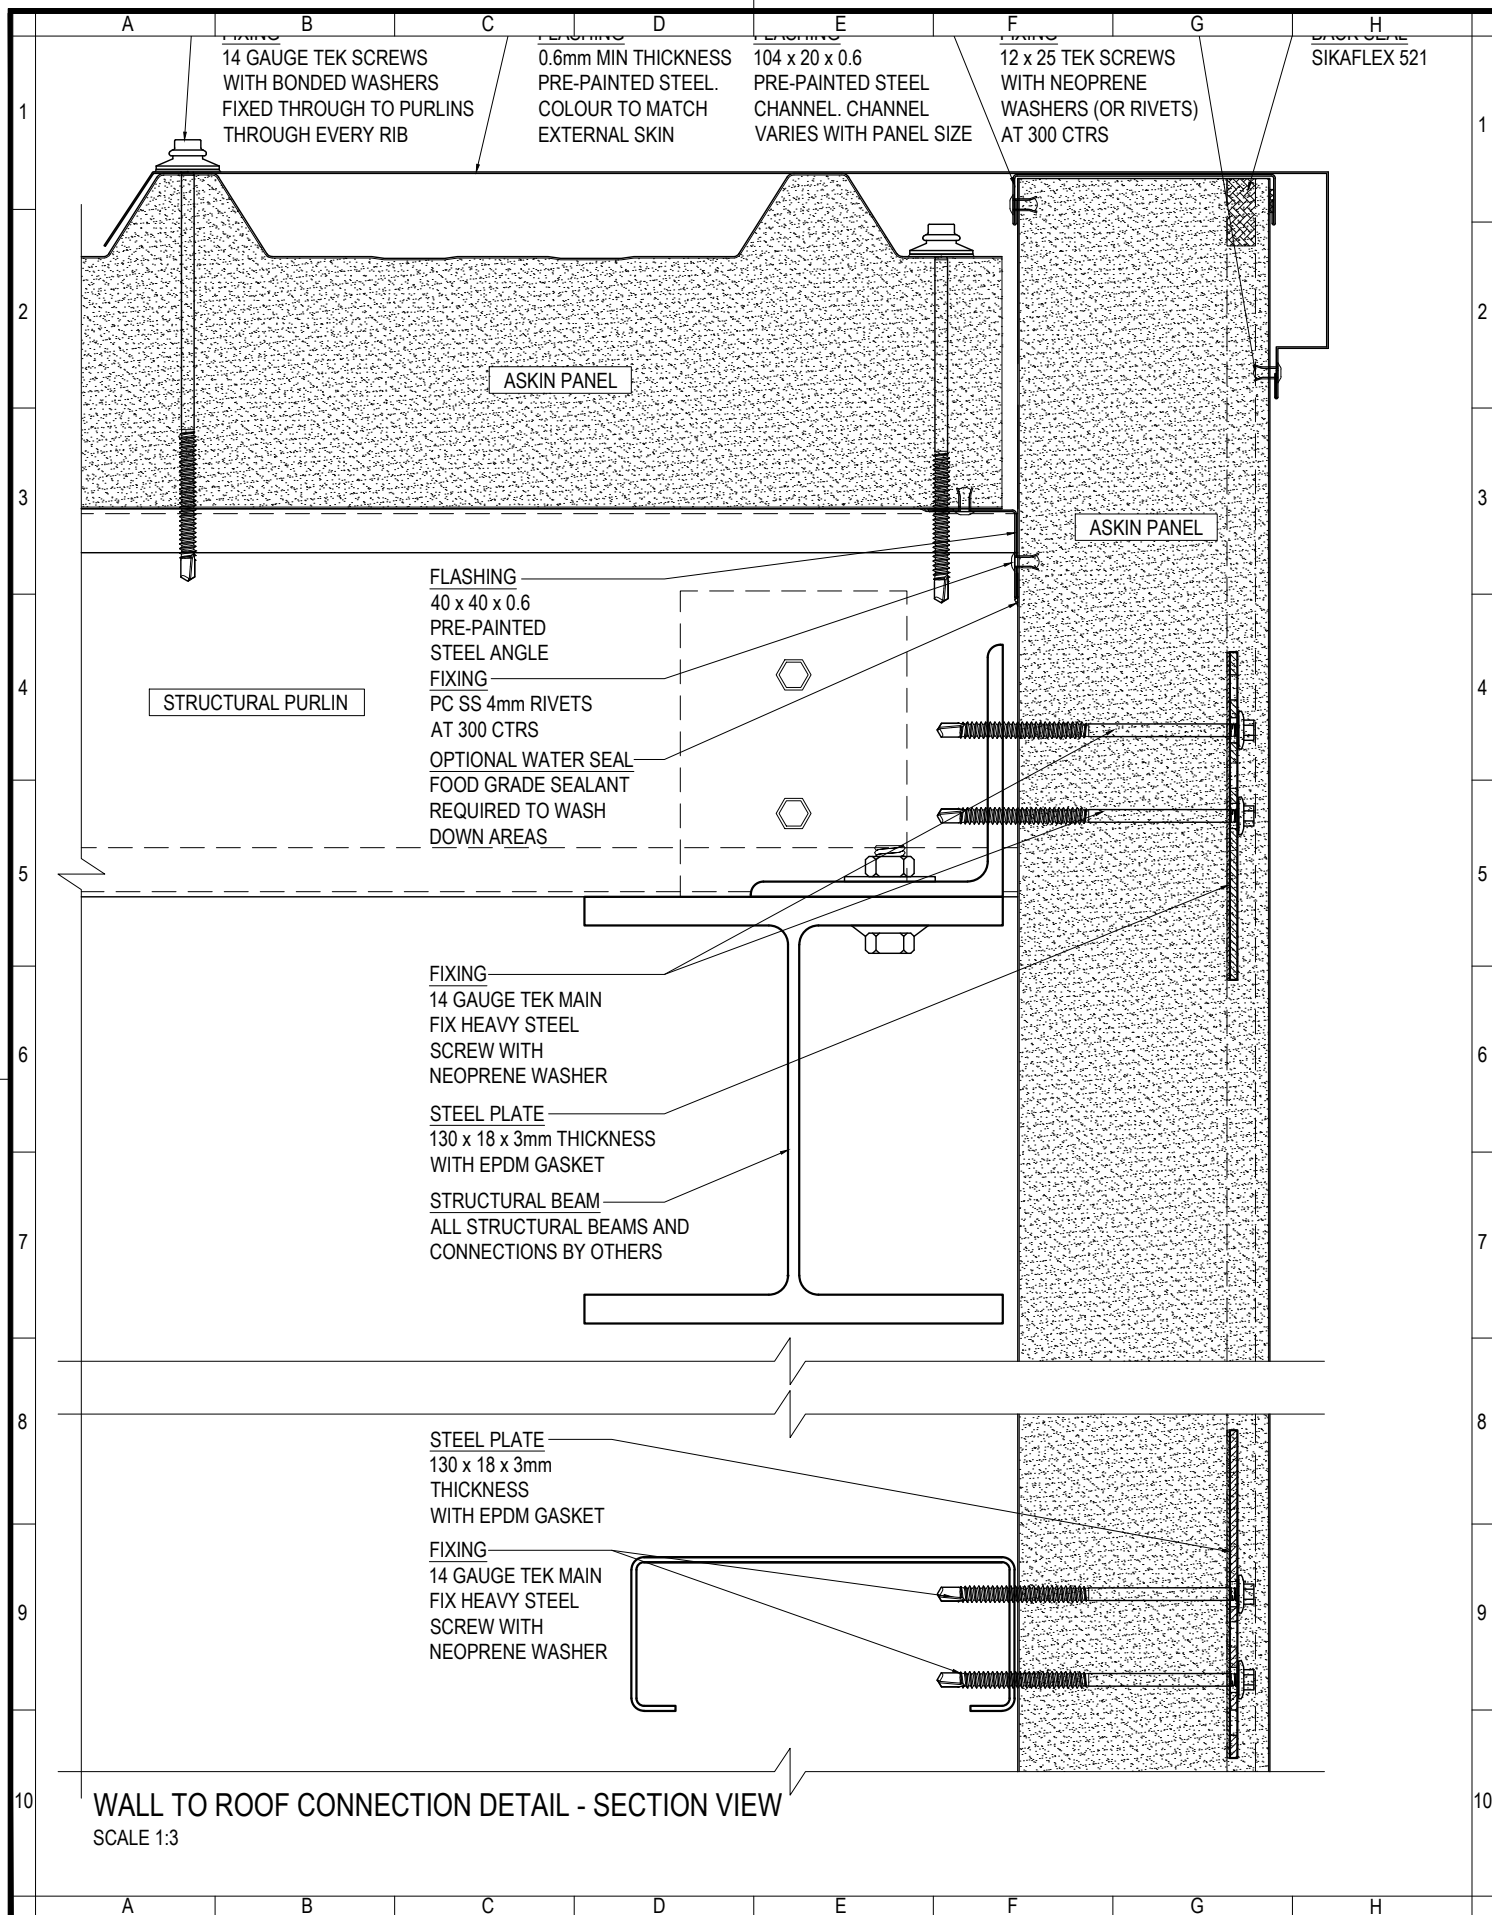

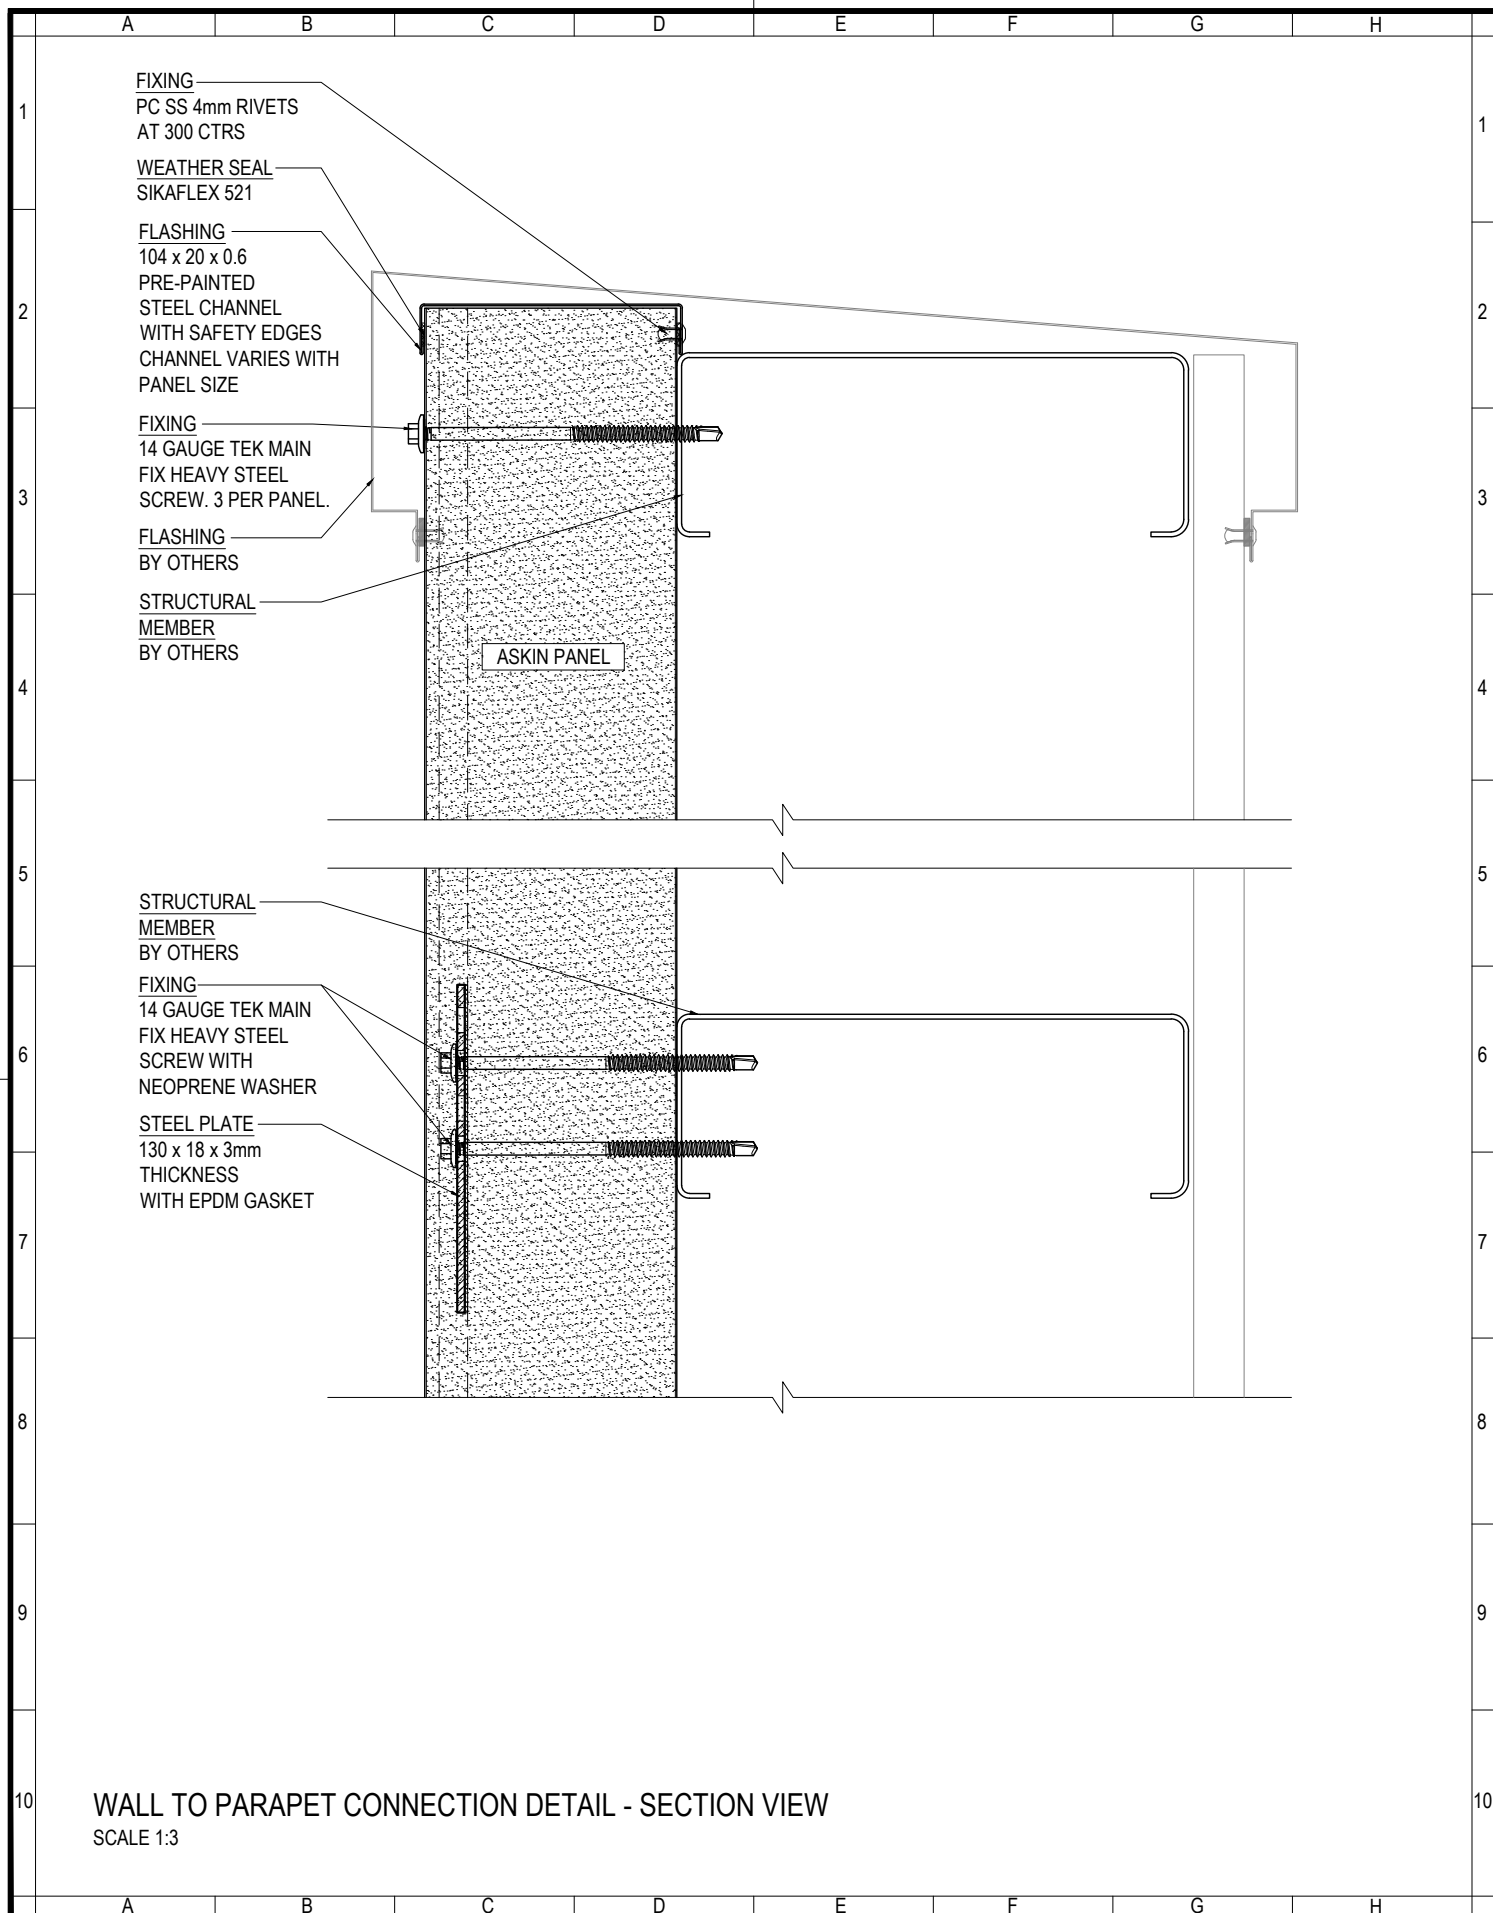

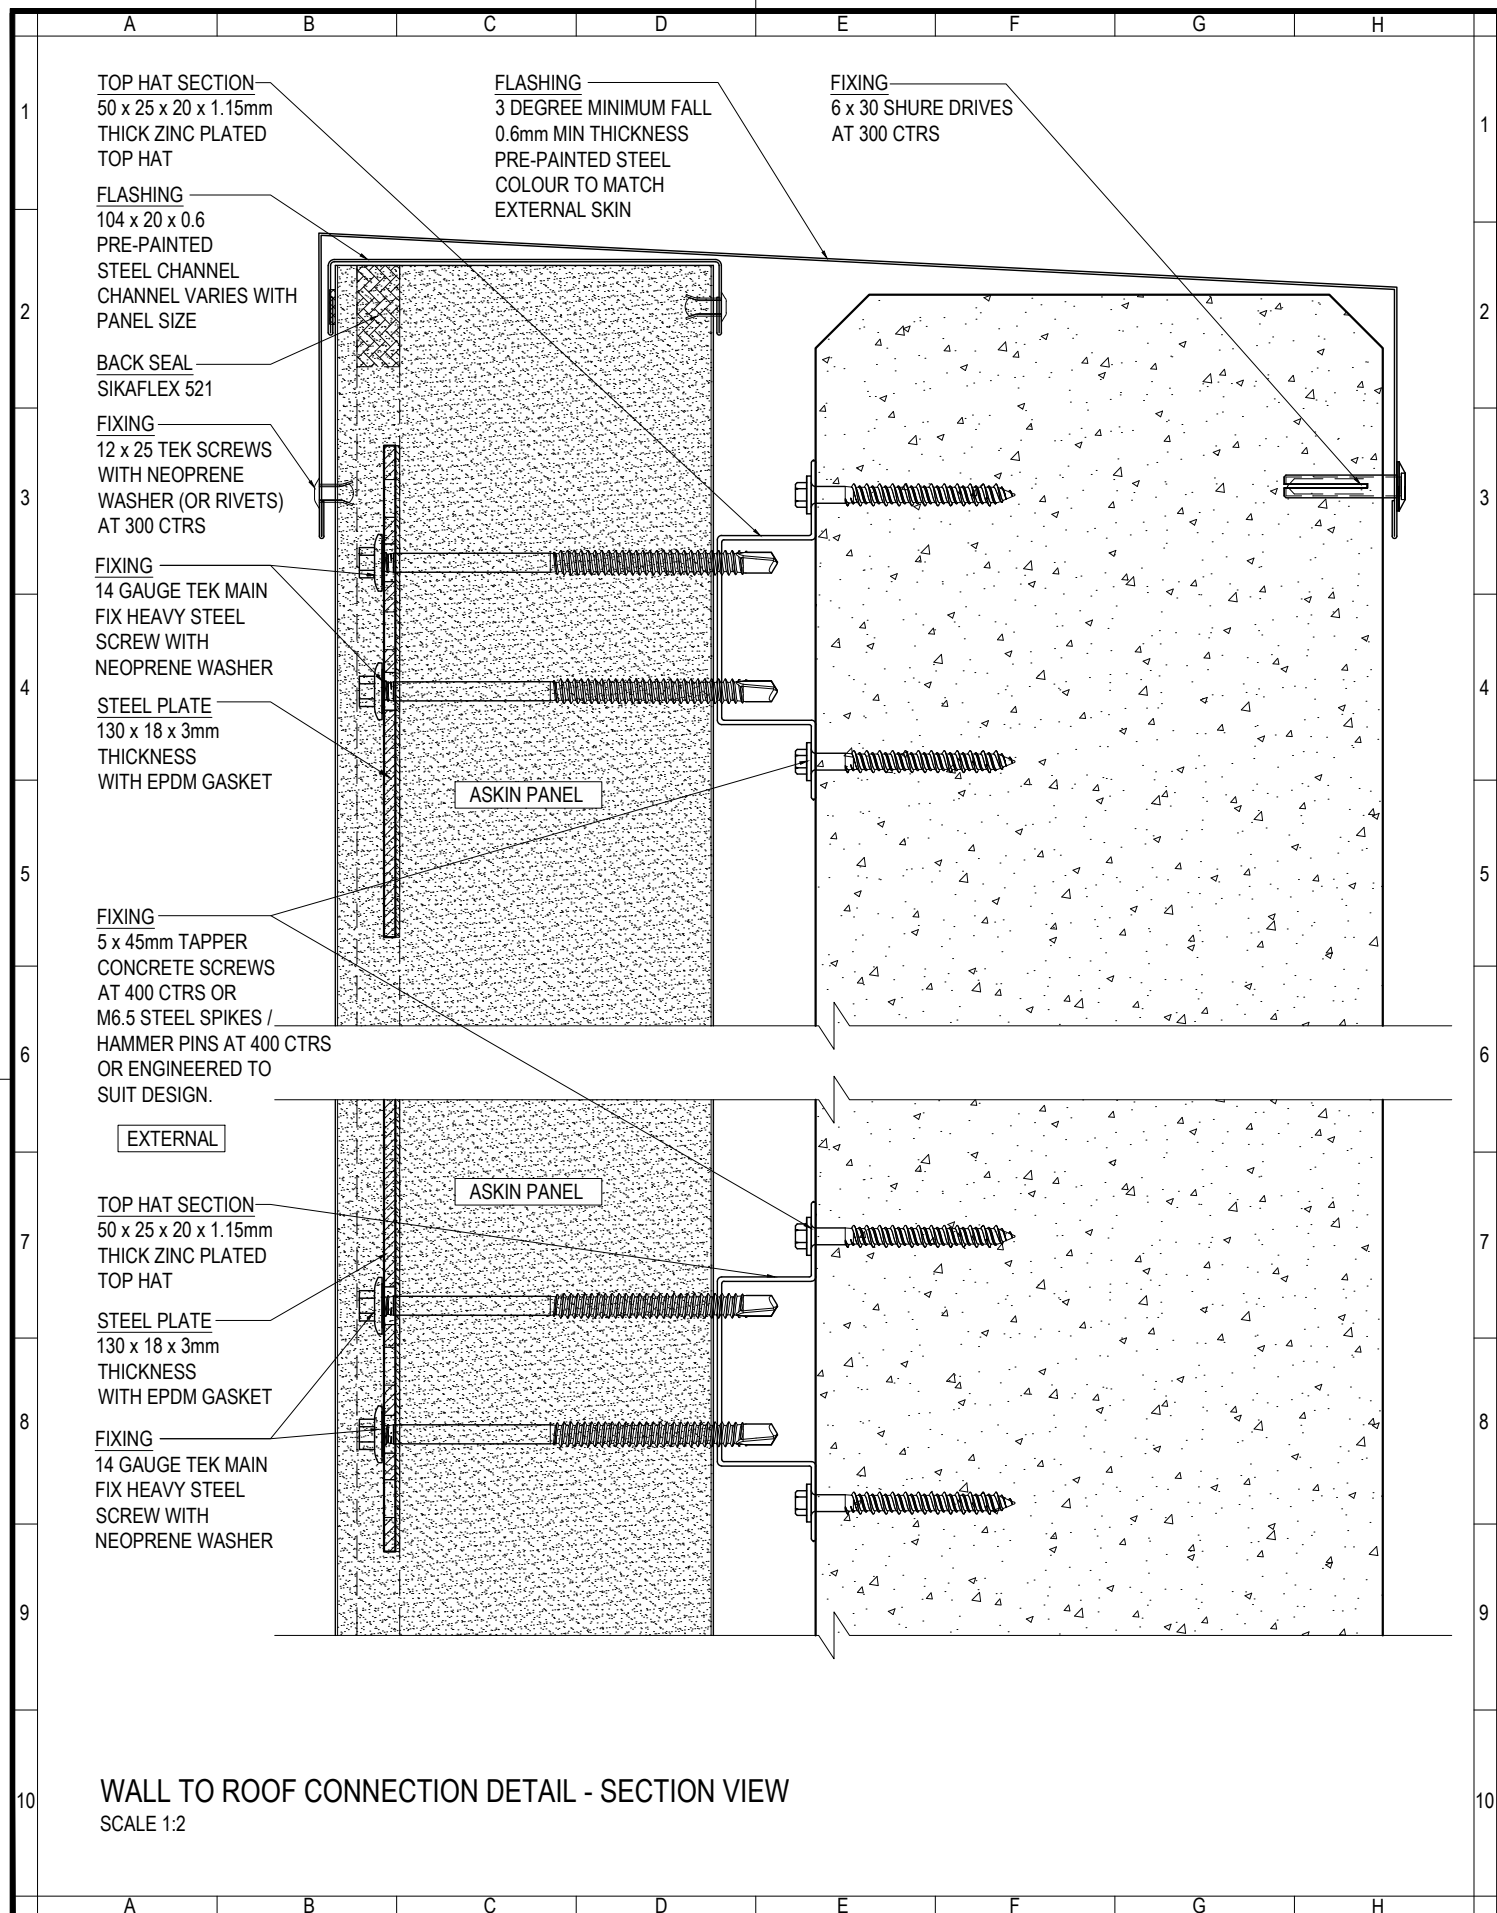

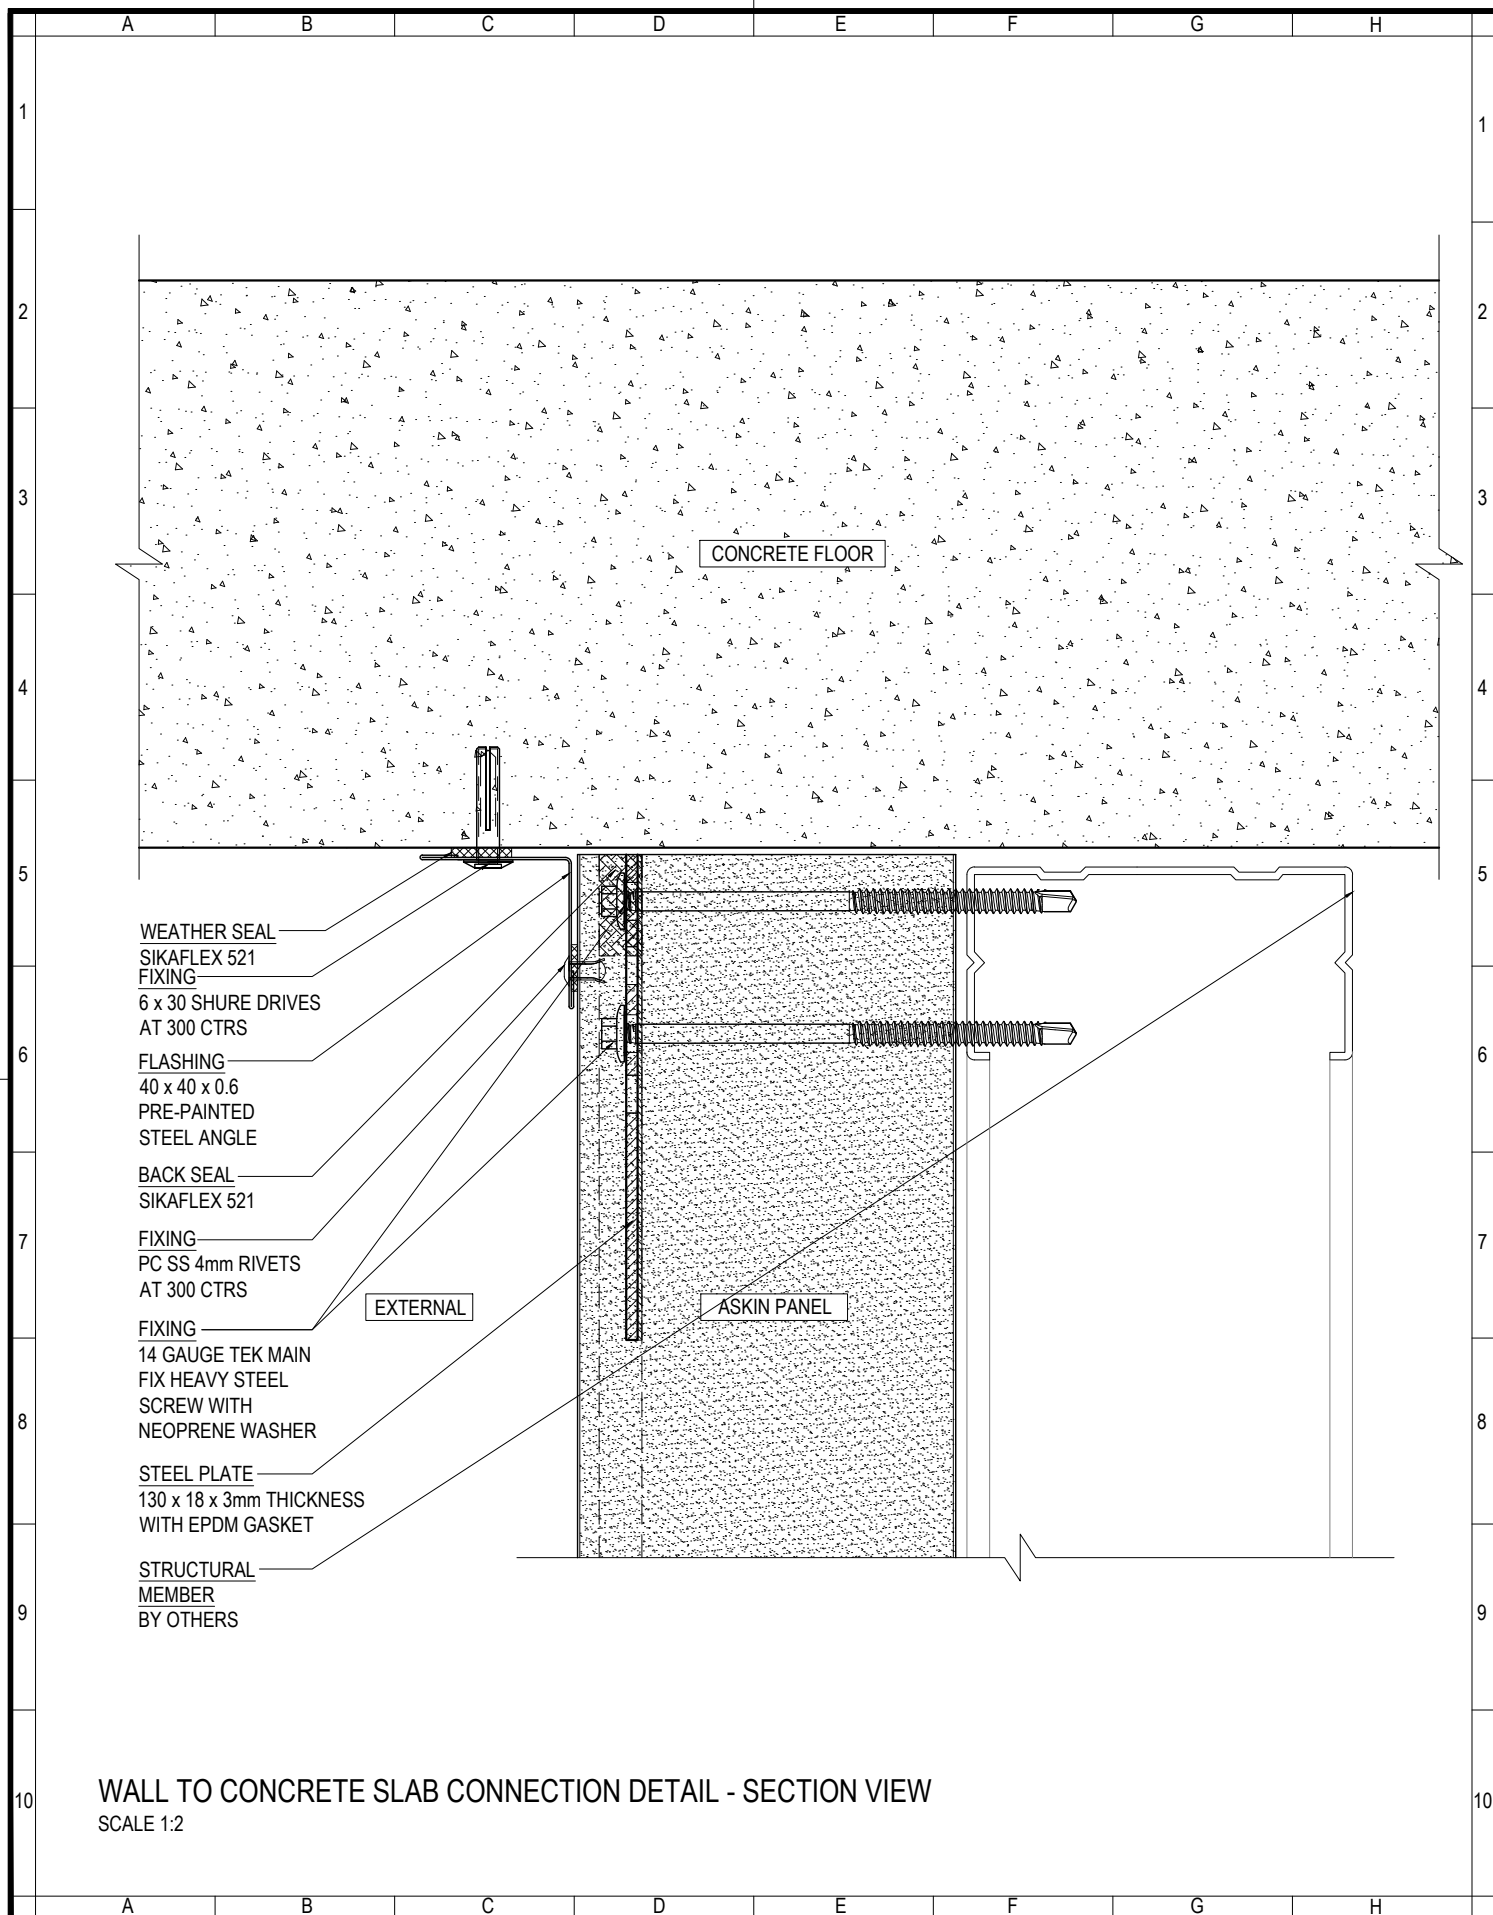

www.askin.net.au

VIC P : 03 8769 4816 WA P : 08 9249 4022
SA P : 08 8252 7188 QLD P : 07 3718 9500
NSW P : 02 8825 2598 NT P : 08 8252 7188

PROJECT:

EXTERIORS - VIVID
STANDARD VERTICAL
ROOFING AND PARAPET
CONNECTION DETAILS

©ASKIN 2022

Revision

-	-	-
-	-	-
-	-	-
-	-	-
-	-	-
-	-	-
-	-	-

Checked By

A SHANNON

Drawn By

R VORWERK

Issue date

09.09.2022

Drawing No.

Scale

1:2


Sheet size


A4

Revision

-

EXTVIVID - 124

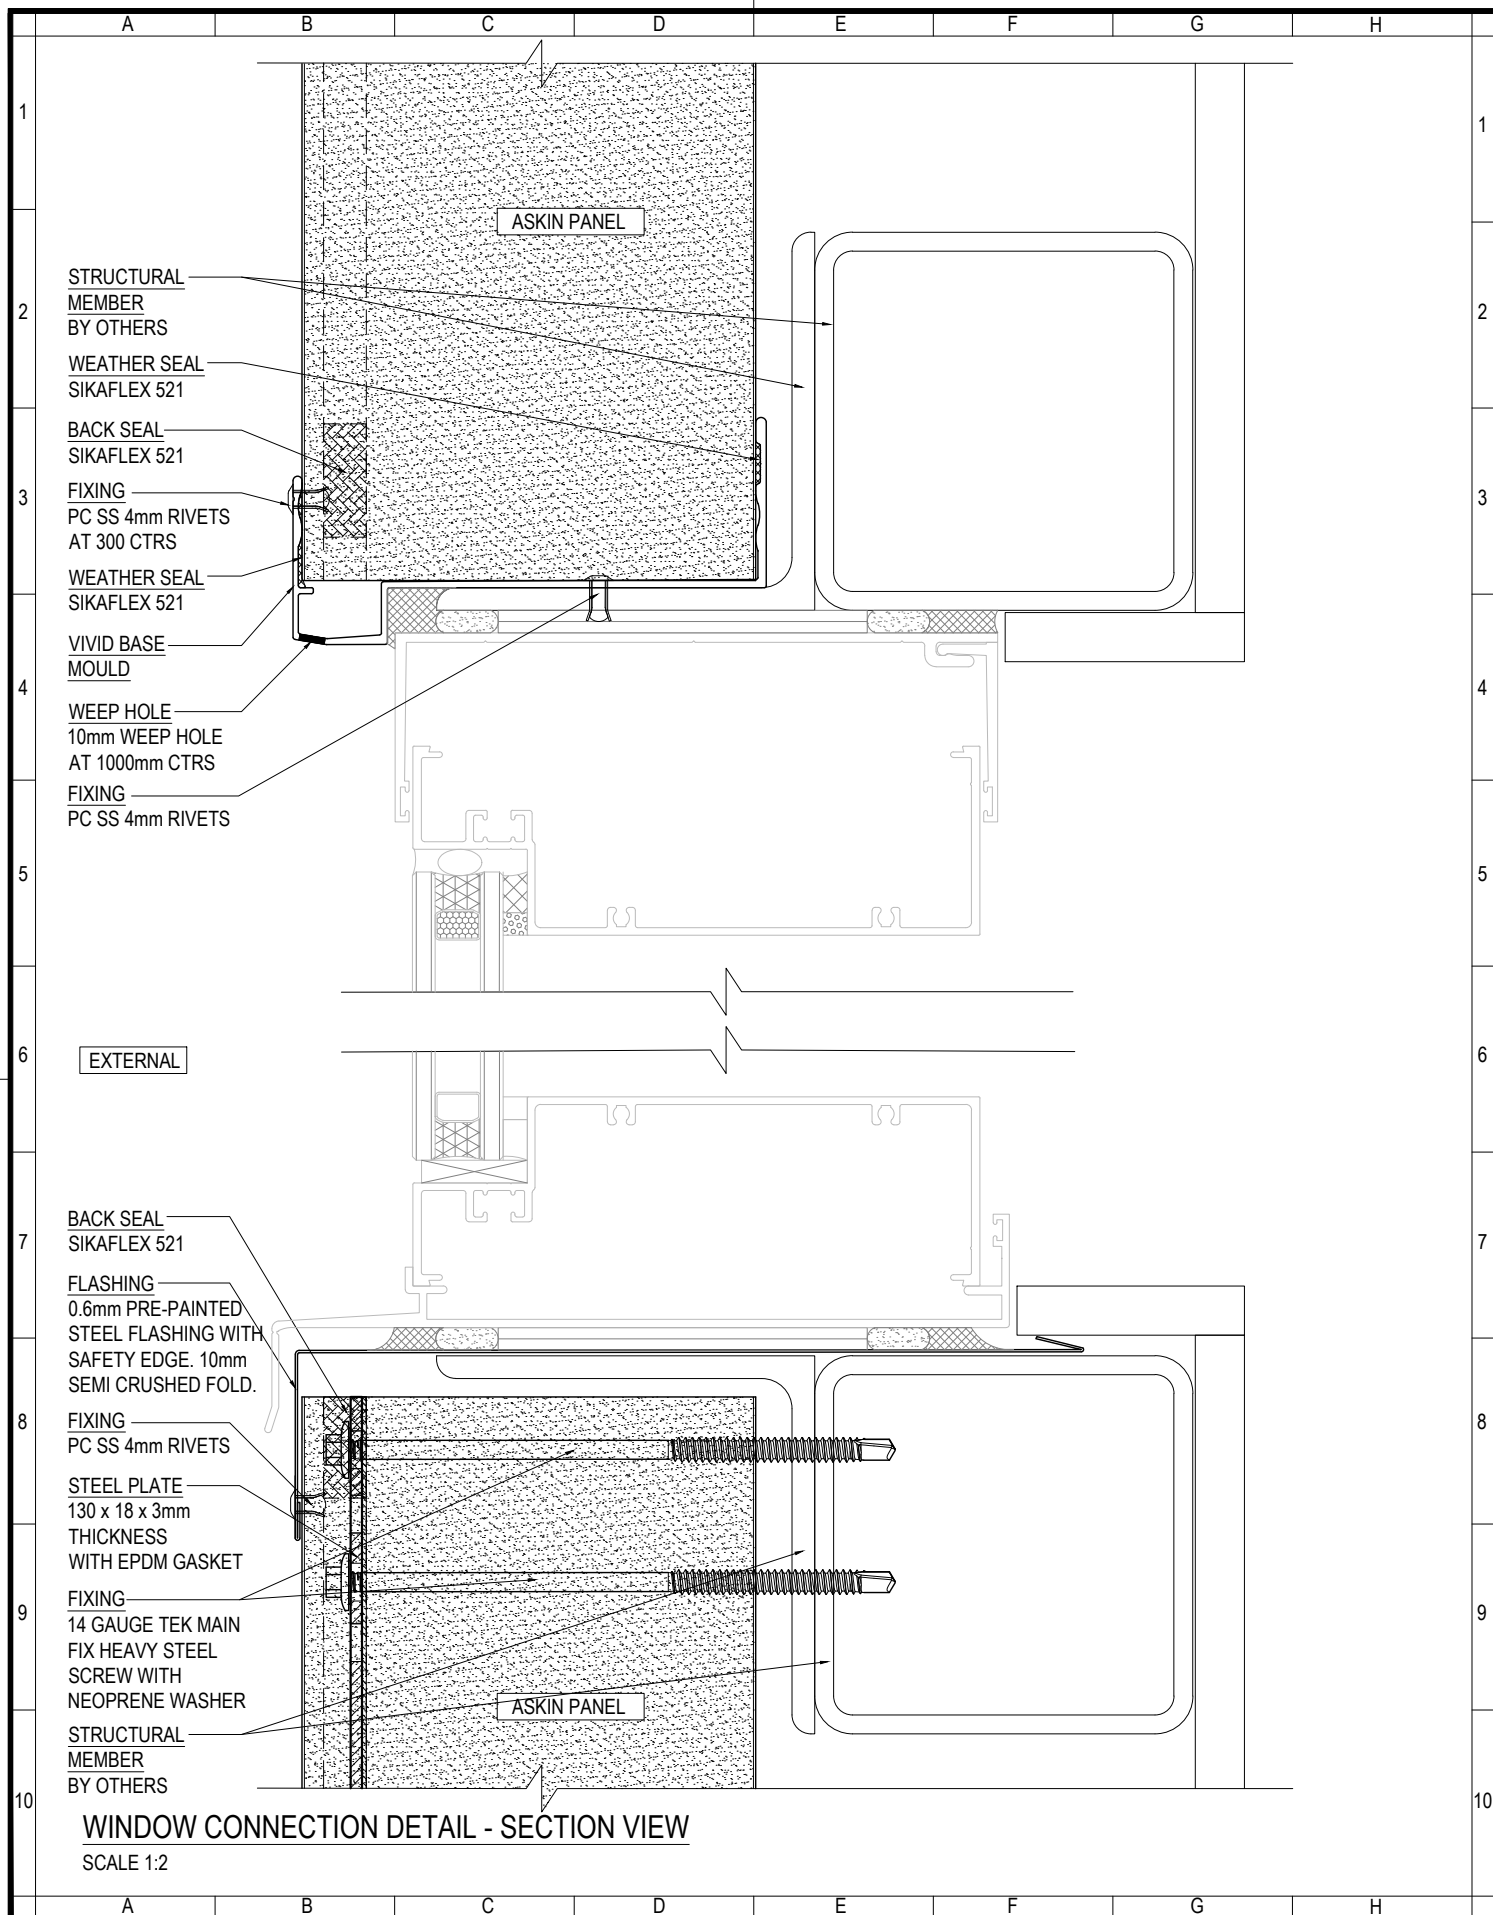

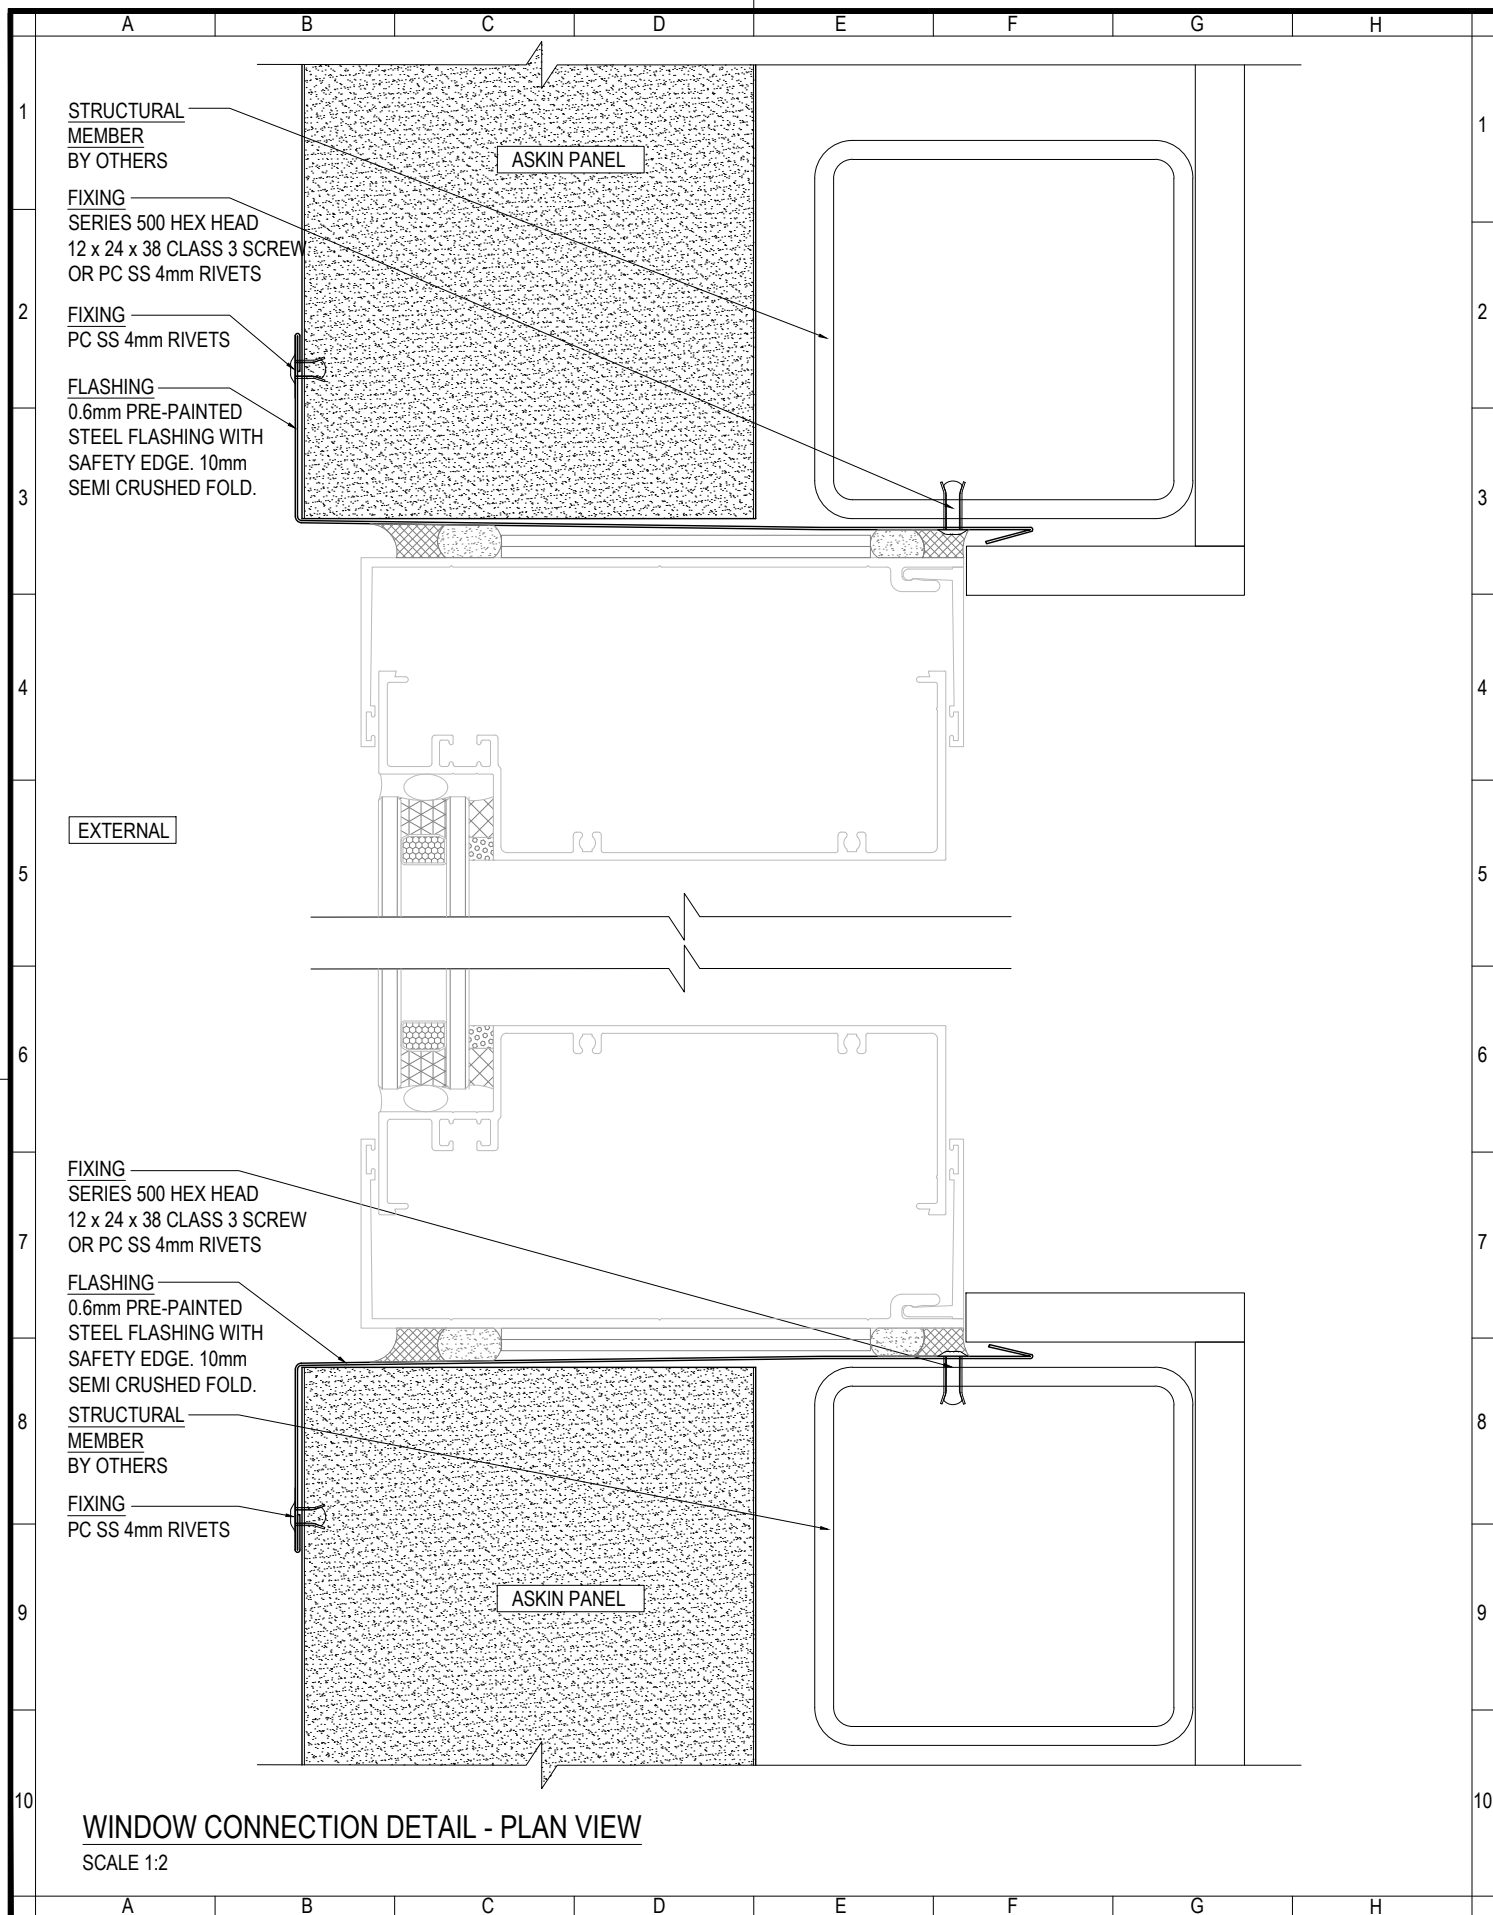

ASKIN
Performance Panels

www.askin.net.au

VIC P : 03 8769 4816 WA P : 08 9249 4022
SA P : 08 8252 7188 QLD P : 07 3718 9500
NSW P : 02 8825 2598 NT P : 08 8252 7188

PROJECT:

EXTERIORS - VIVID
STANDARD VERTICAL
WINDOW CONNECTION
DETAILS

©ASKIN 2022

Revision

-	-	-
-	-	-
-	-	-
-	-	-
-	-	-
-	-	-
-	-	-

Checked By

A SHANNON

Drawn By

R VORWERK

Issue date

09.09.2022

Drawing No.

EXTVIVID - 131

Scale


1:2

Sheet size

A4

Revision

-

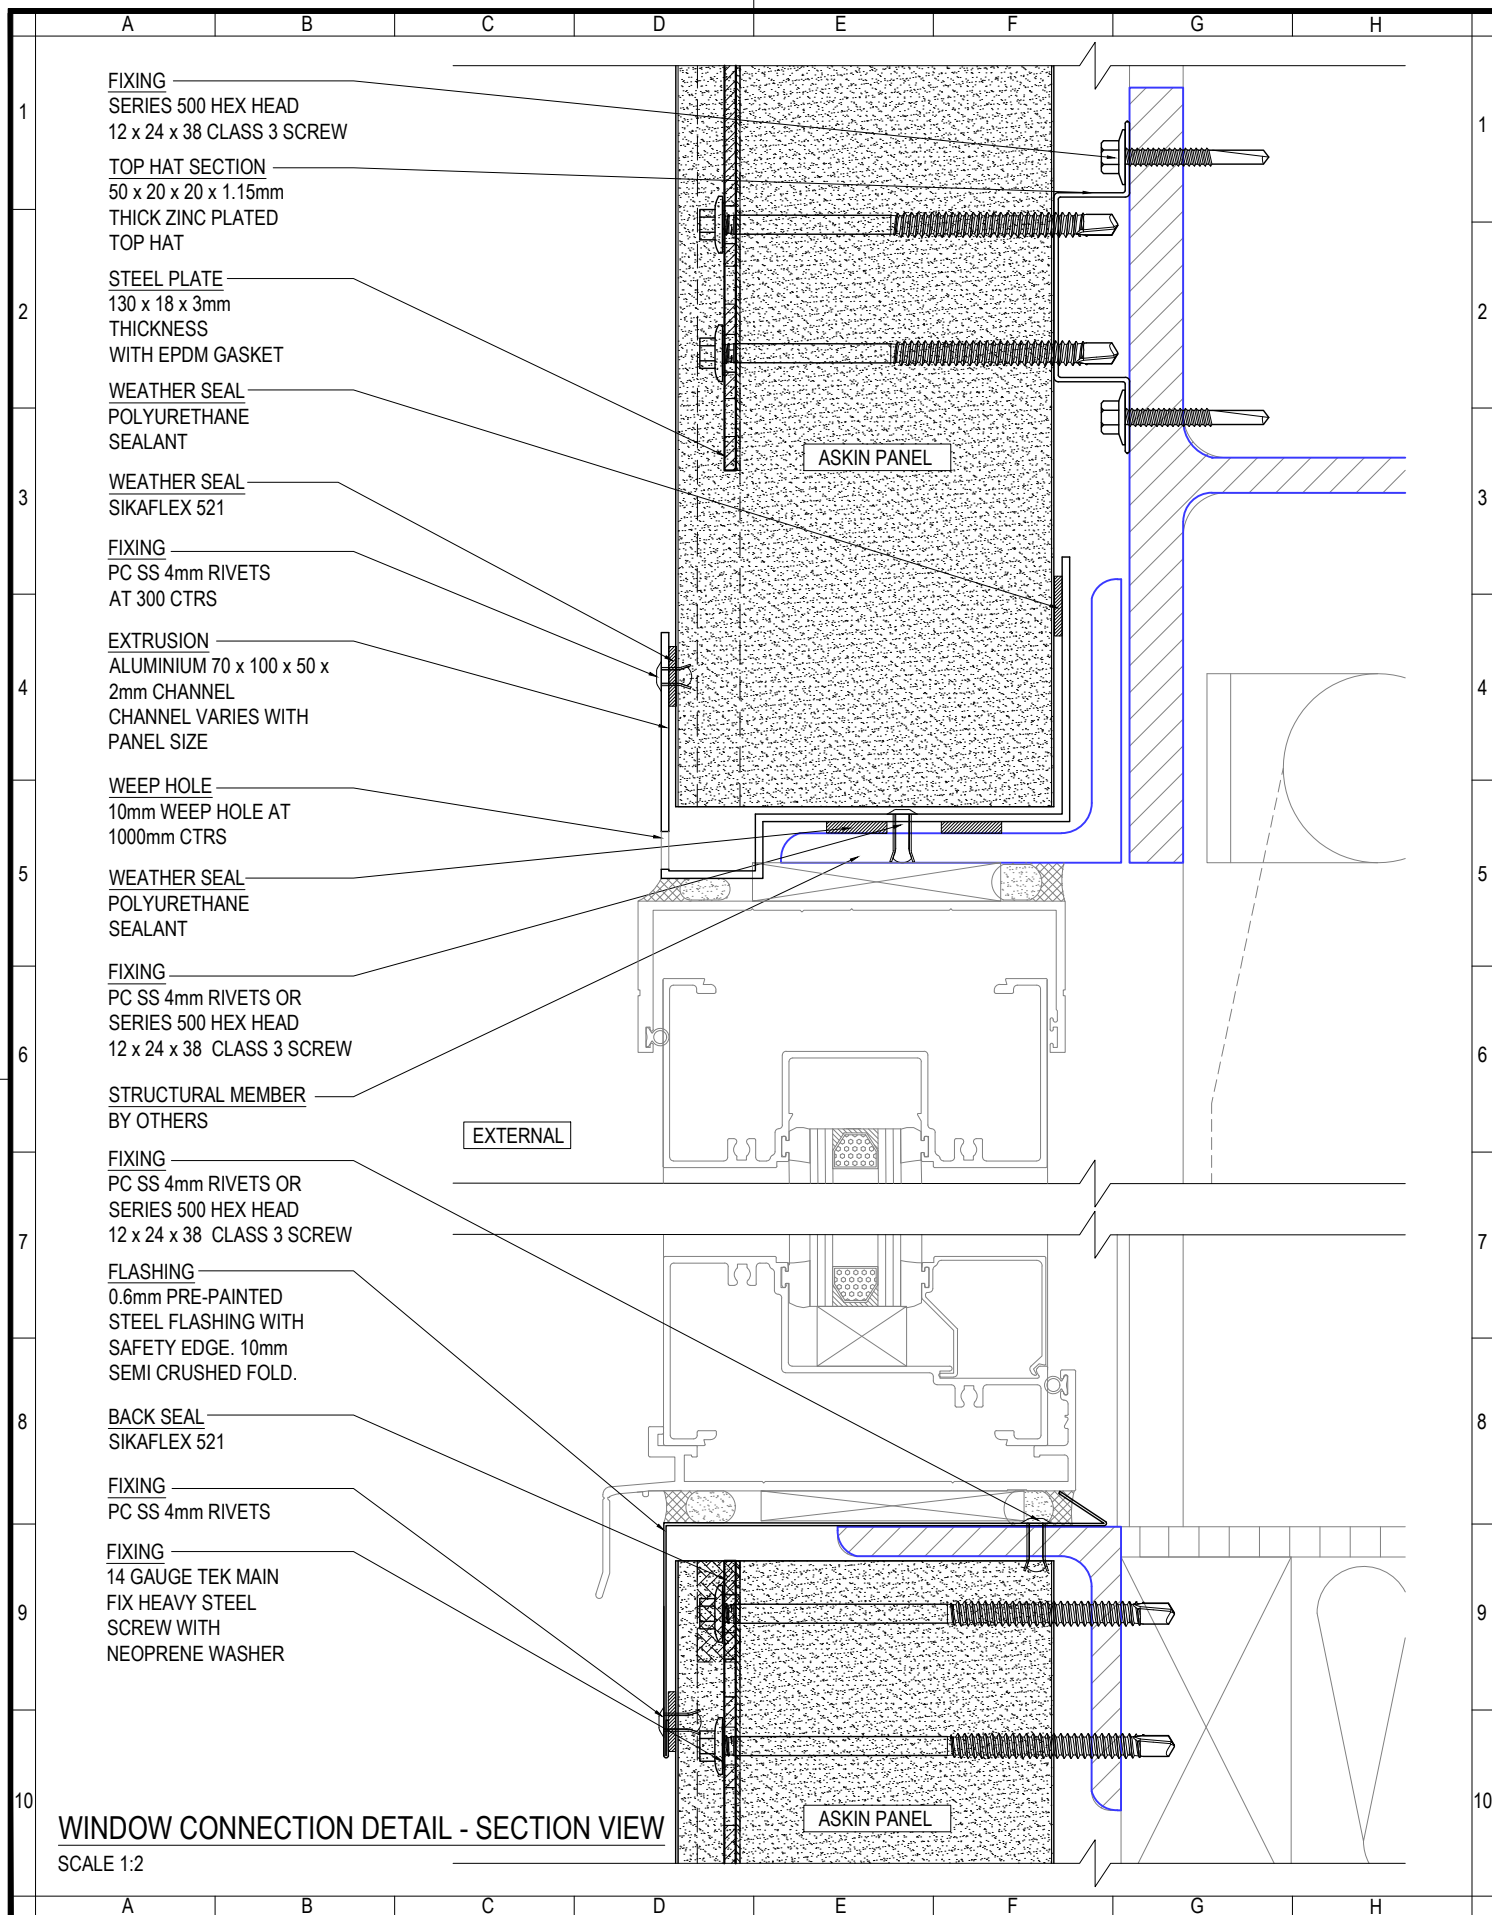

ASKIN
Performance Panels

www.askin.net.au

VIC P: 03 8769 4816 WA P: 08 9249 4022
SA P: 08 8252 7188 QLD P: 07 3718 9500
NSW P: 02 8825 2598 NT P: 08 8252 7188

PROJECT:

EXTERIORS - VIVID
STANDARD VERTICAL
WINDOW CONNECTION
DETAILS

©ASKIN 2022

Revision

-	-	-
-	-	-
-	-	-
-	-	-
-	-	-
-	-	-
-	-	-
-	-	-

Checked By

A SHANNON

Drawn By

R VORWERK

Issue date

09.09.2022

Drawing No.

EXTVID - 132

Scale


1:2

Sheet size

A4

Revision

-

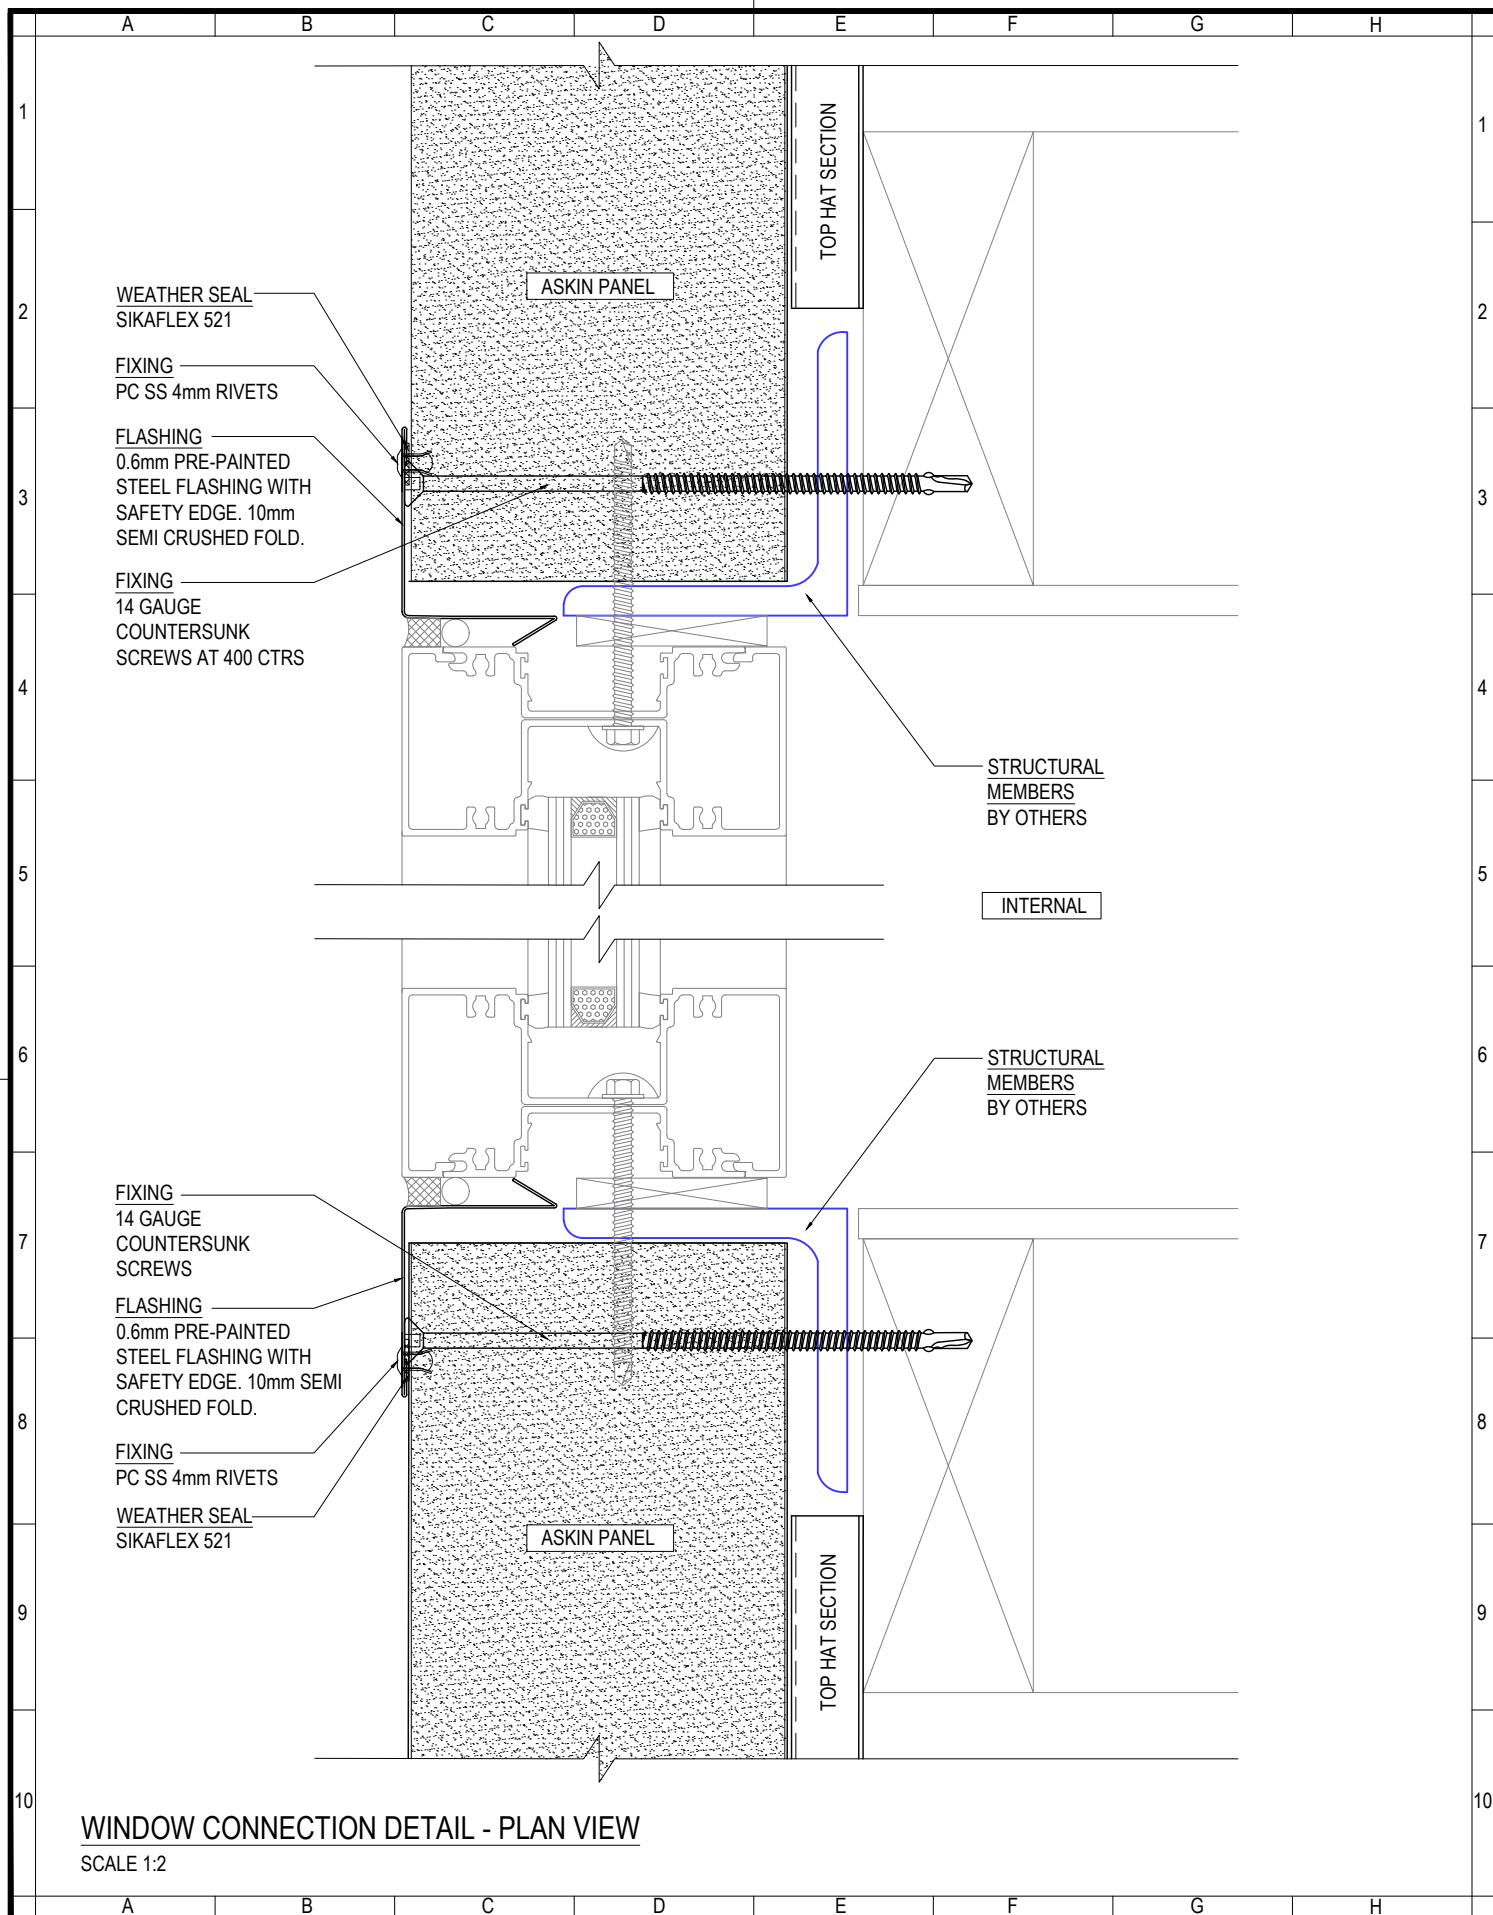

ASKIN
Performance Panels

www.askin.net.au

VIC P : 03 8769 4816 WA P : 08 9249 4022
SA P : 08 8252 7188 QLD P : 07 3718 9500
NSW P : 02 8825 2598 NT P : 08 8252 7188

PROJECT:

EXTERIORS - VIVID
STANDARD VERTICAL
WINDOW CONNECTION
DETAILS

©ASKIN 2022

Revision

-	-	-
-	-	-
-	-	-
-	-	-
-	-	-
-	-	-
-	-	-

Checked By

A SHANNON

Drawn By

R VORWERK

Issue date

09.09.2022

Drawing No.

EXTVIVID - 133

Scale


1:2

Sheet size

A4

Revision

-

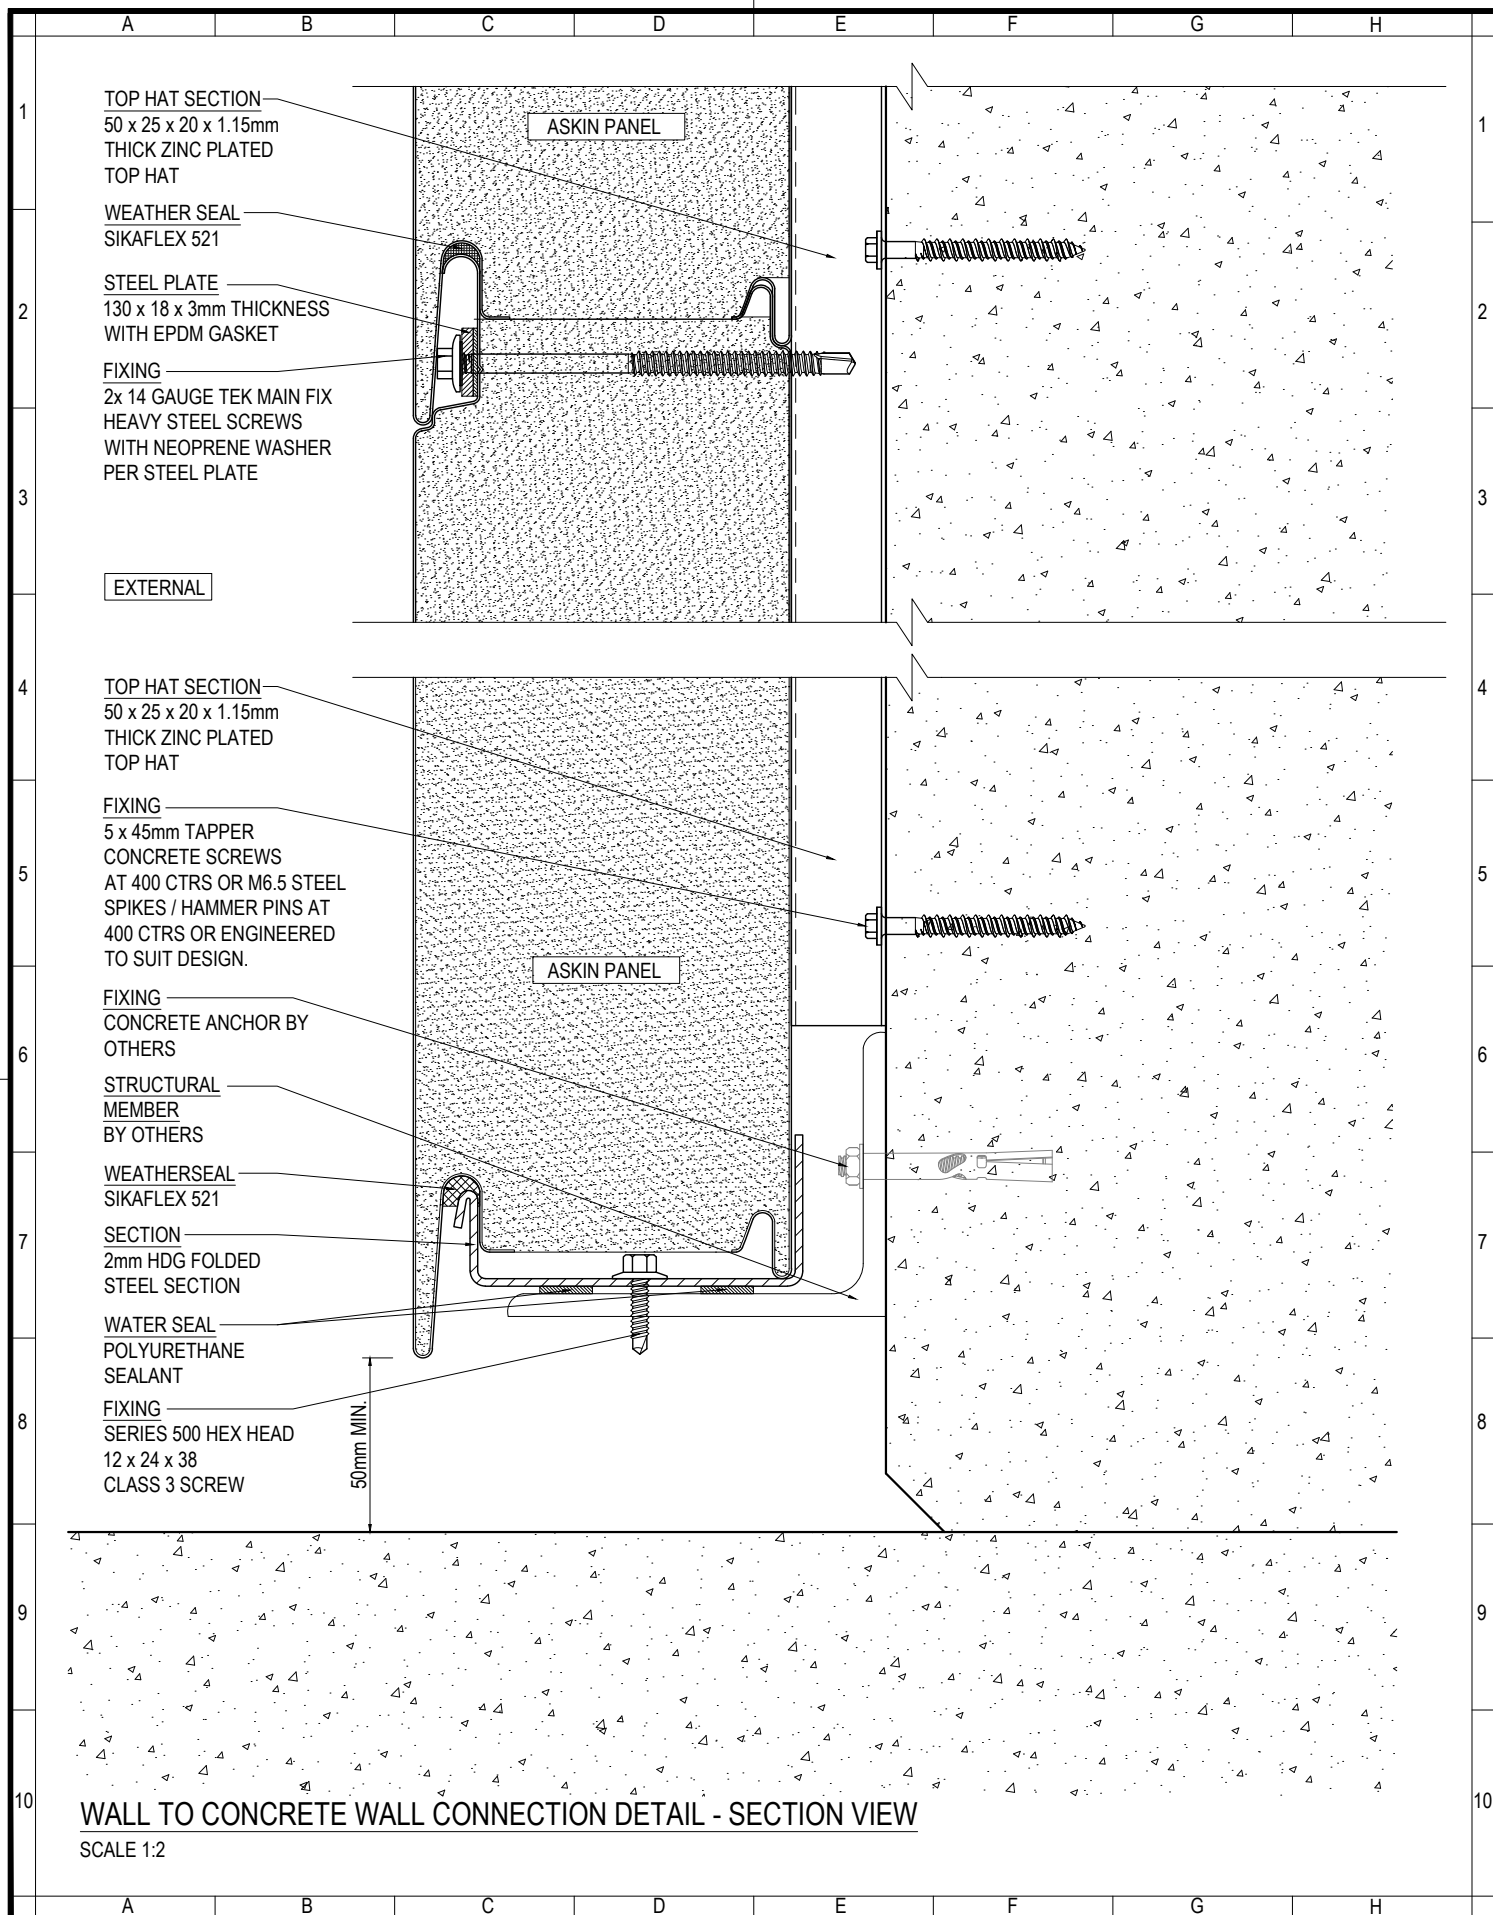

ASKIN
Performance Panels

www.askin.net.au

VIC P: 03 8769 4816 WA P: 08 9249 4022
SA P: 08 8252 7188 QLD P: 07 3718 9500
NSW P: 02 8825 2598 NT P: 08 8252 7188

PROJECT:

EXTERIORS - VIVID
STANDARD HORIZONTAL
WALL TO FLOOR
CONNECTION DETAIL

©ASKIN 2022

Revision

-	-	-
-	-	-
-	-	-
-	-	-
-	-	-
-	-	-
-	-	-
-	-	-

Checked By

A SHANNON

Drawn By

R VORWERK

Issue date

09.09.2022

Drawing No.

Scale

1:2


Sheet size

A4

Revision

-

EXTVID - 200

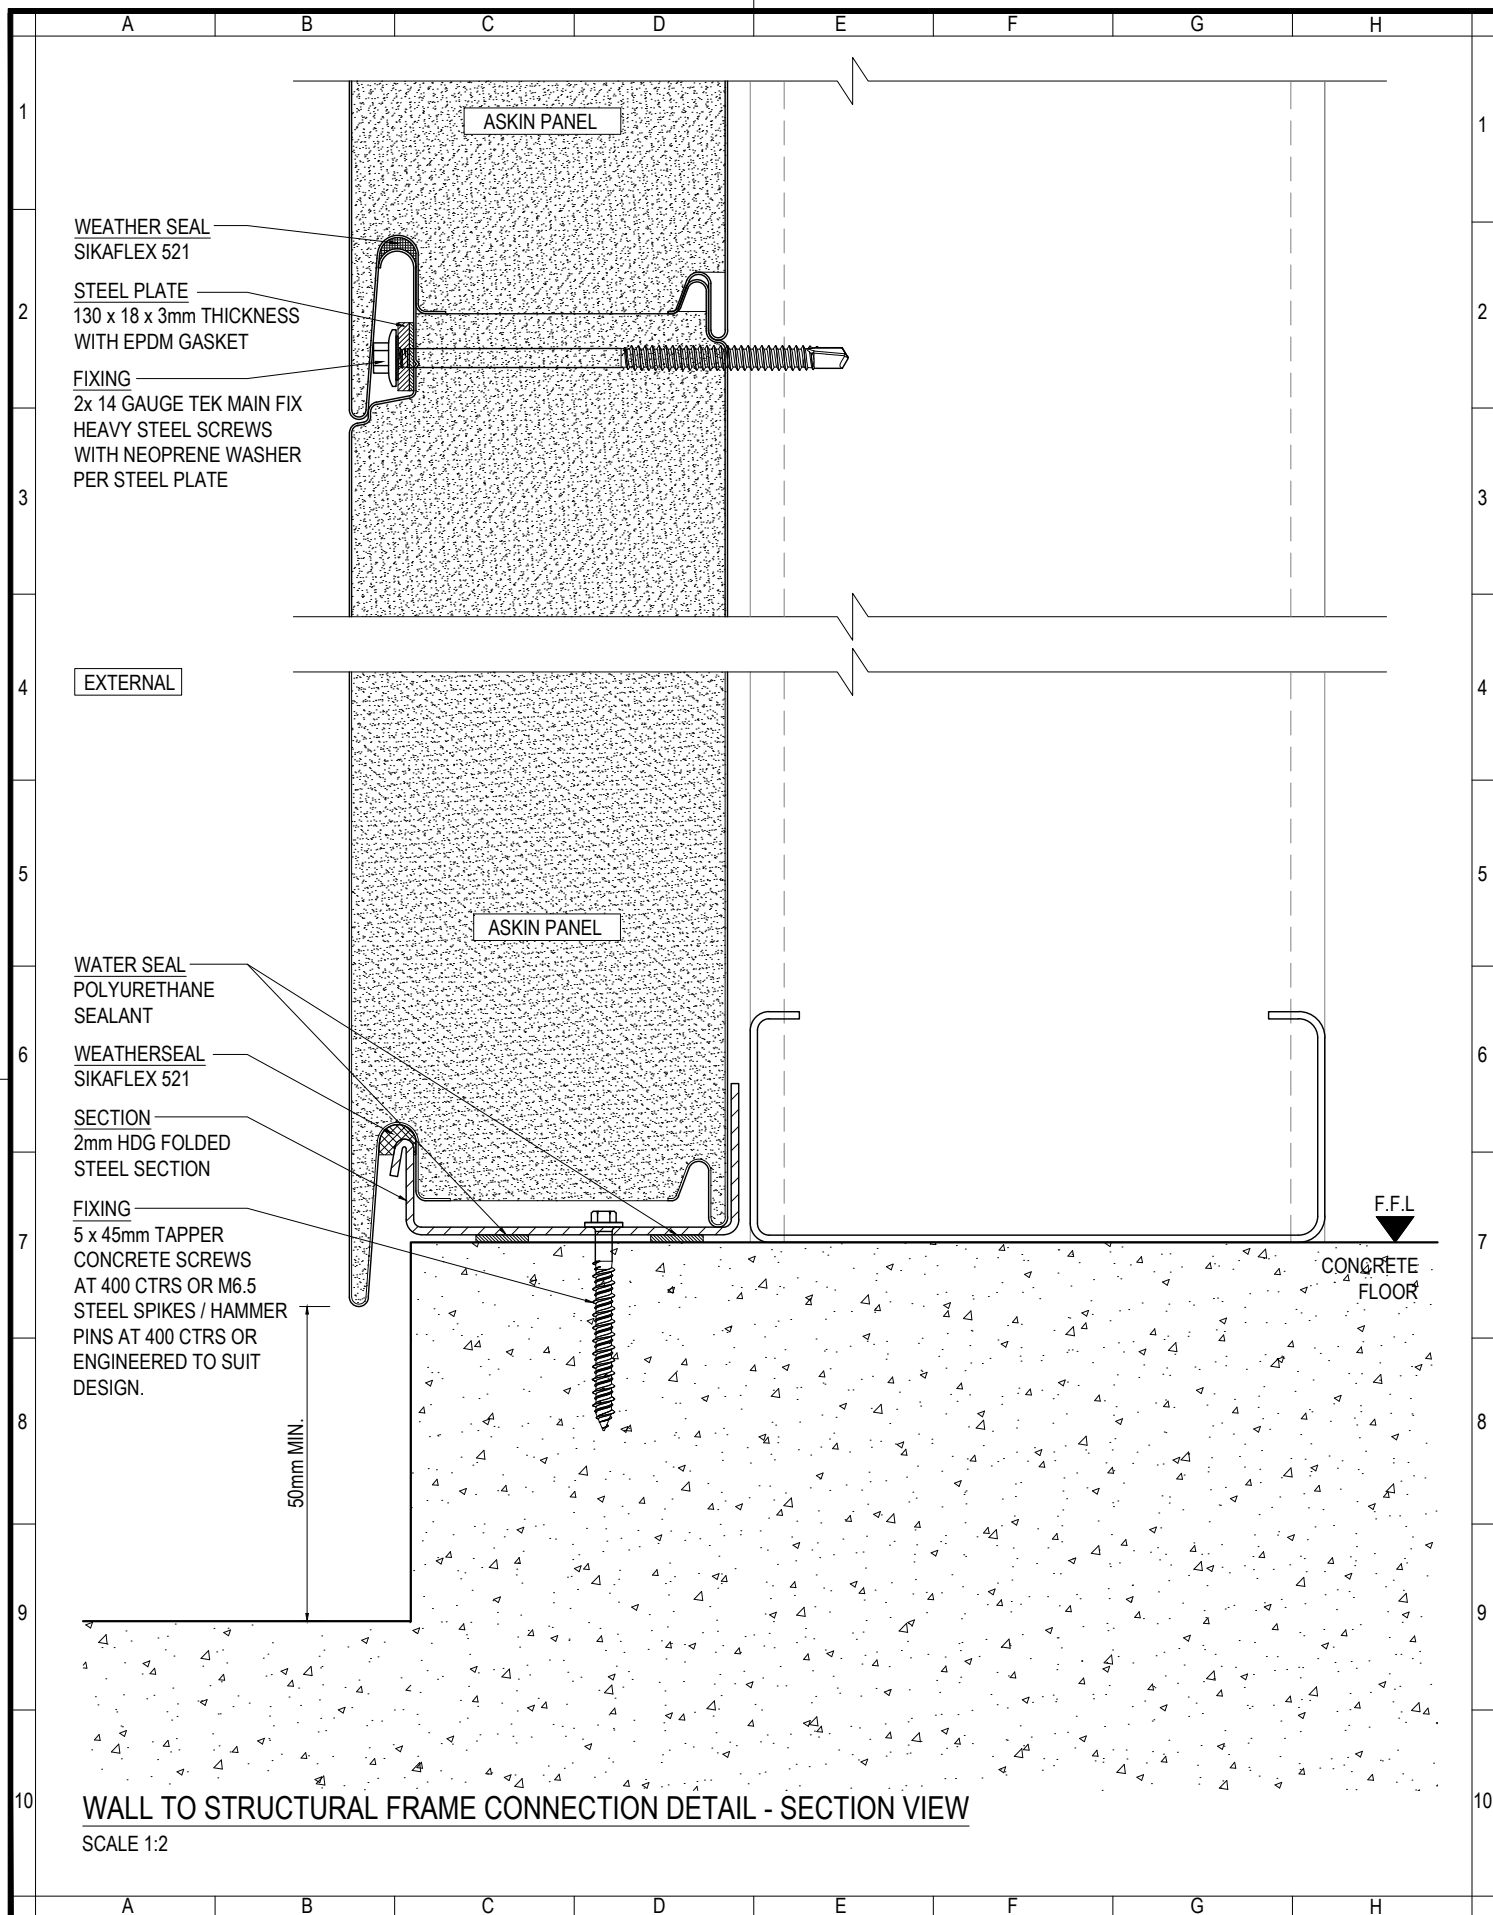

www.askin.net.au

VIC P: 03 8769 4816 WA P: 08 9249 4022
SA P: 08 8252 7188 QLD P: 07 3718 9500
NSW P: 02 8825 2598 NT P: 08 8252 7188

PROJECT:

EXTERIORS - VIVID
STANDARD HORIZONTAL
WALL TO FLOOR
CONNECTION DETAIL

©ASKIN 2022

Revision

-	-	-
-	-	-
-	-	-
-	-	-
-	-	-
-	-	-
-	-	-
-	-	-

Checked By

A SHANNON

Drawn By

R VORWERK

Issue date

09.09.2022

Drawing No.

EXTVIVID - 201

Scale


1:2

Sheet size

A4

Revision

-

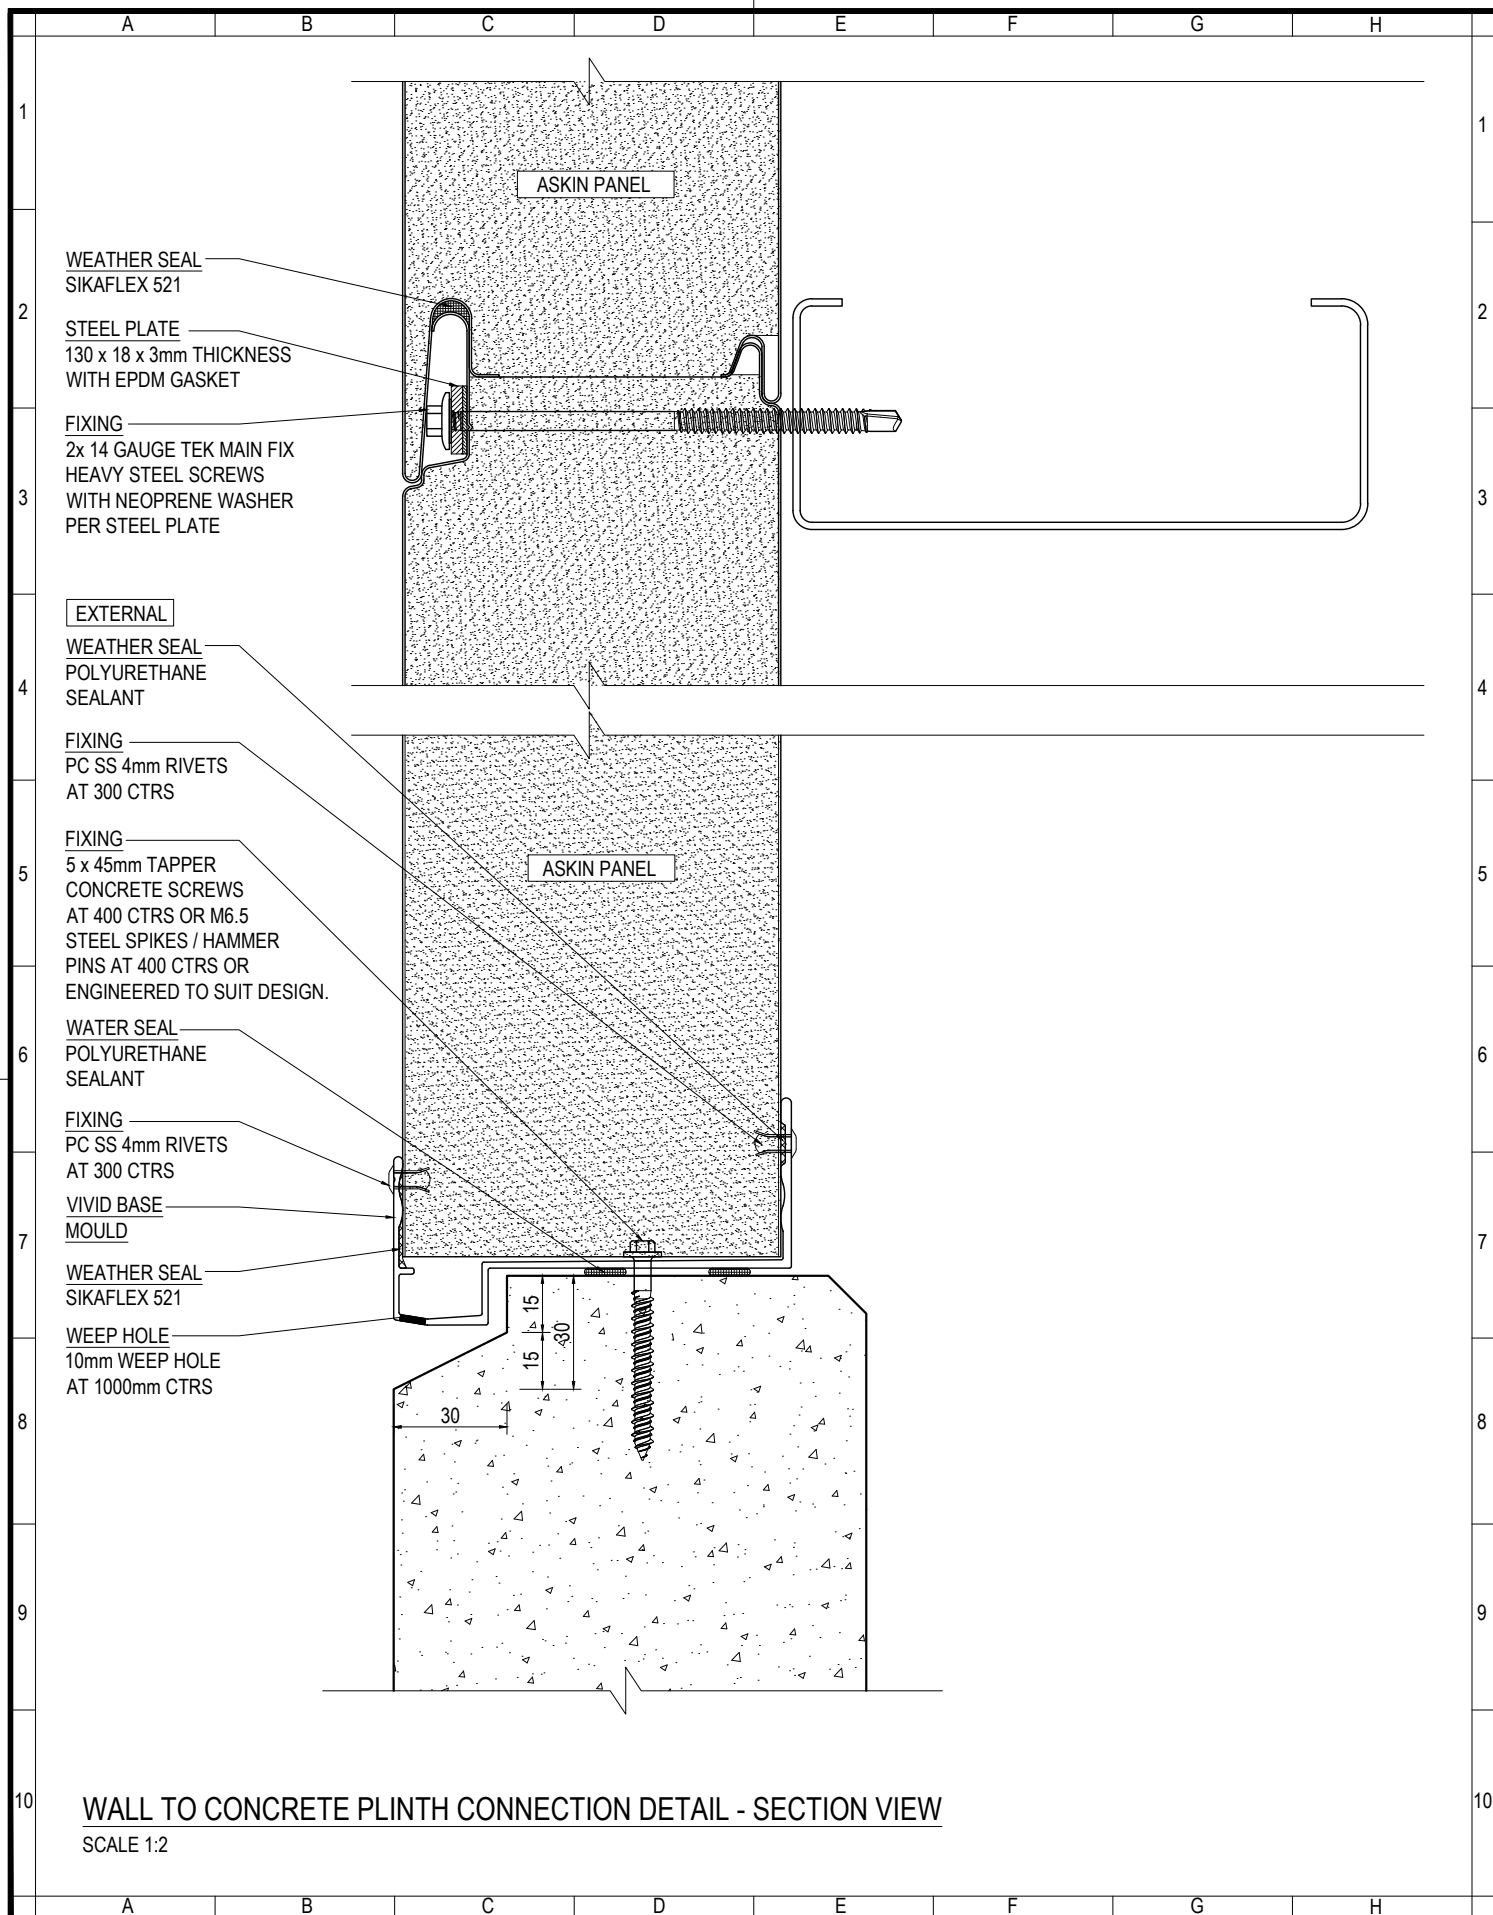

www.askin.net.au

VIC P: 03 8769 4816 WA P: 08 9249 4022
SA P: 08 8252 7188 QLD P: 07 3718 9500
NSW P: 02 8825 2598 NT P: 08 8252 7188

PROJECT:

EXTERIORS - VIVID
STANDARD HORIZONTAL
WALL TO FLOOR
CONNECTION DETAIL

©ASKIN 2022

Revision

-	-	-
-	-	-
-	-	-
-	-	-
-	-	-
-	-	-
-	-	-

Checked By

A SHANNON

Scale 1:2

Drawn By

R VORWERK

Sheet size A4


Issue date

09.09.2022

Revision

Drawing No.

EXTVIVID - 202

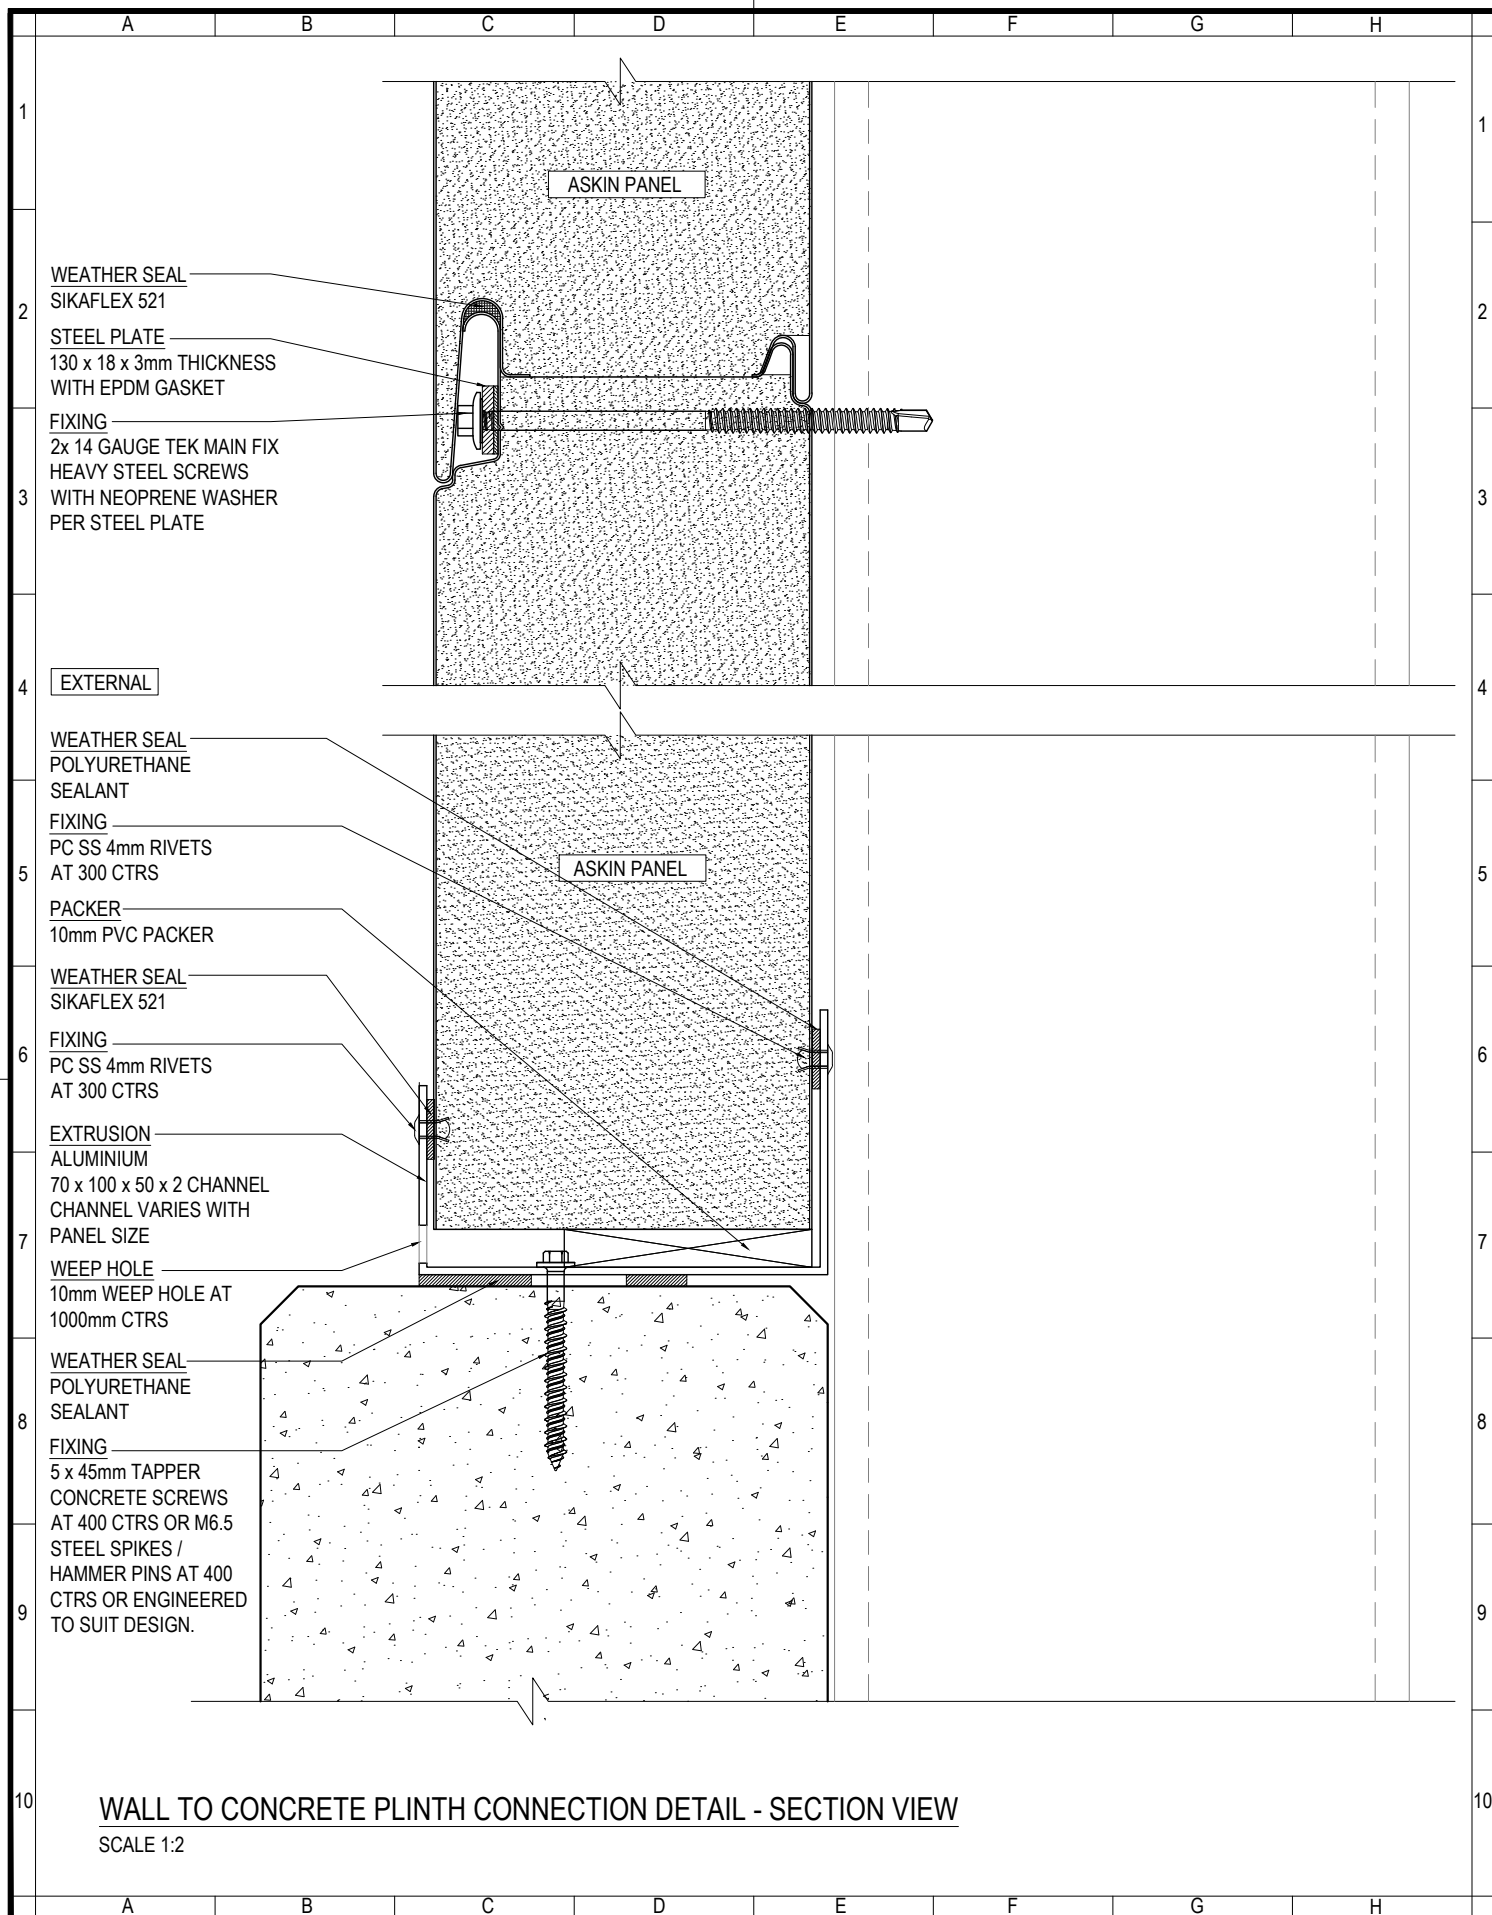

www.askin.net.au

VIC P: 03 8769 4816 WA P: 08 9249 4022
SA P: 08 8252 7188 QLD P: 07 3718 9500
NSW P: 02 8825 2598 NT P: 08 8252 7188

PROJECT:

EXTERIORS - VIVID
STANDARD HORIZONTAL
WALL TO FLOOR
CONNECTION DETAIL

©ASKIN 2022

Revision

-	-	-
-	-	-
-	-	-
-	-	-
-	-	-
-	-	-
-	-	-

Checked By

A SHANNON

Drawn By

R VORWERK

Issue date

09.09.2022

Drawing No.

Scale

1:2


Sheet size

A4

Revision

-


EXTVIVID - 203

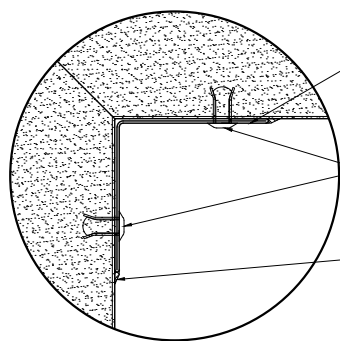

FLASHING
40 x 40 x 0.6
PRE-PAINTED
STEEL ANGLE

FIXING
PC SS 4mm RIVETS
AT 300 CTRS

OPTIONAL WATER SEAL
FOOD GRADE SEALANT
REQUIRED TO WASH
DOWN AREAS

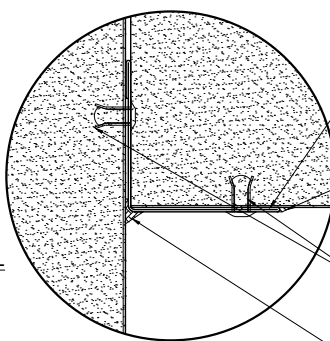


FLASHING
40 x 40 x 0.6
PRE-PAINTED
STEEL ANGLE

WATER SEAL
FOOD GRADE SEALANT
REQUIRED TO WASH
DOWN AREAS

FIXING
PC SS 4mm RIVETS
AT 300 CTRS


OPTIONAL WATER SEAL
FOOD GRADE SEALANT
REQUIRED TO WASH
DOWN AREAS

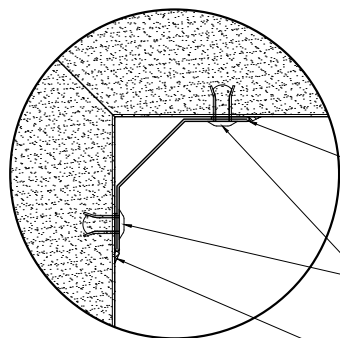

FLASHING
35 x 35 x 0.6
PRE-PAINTED STEEL
COVE ANGLE

FIXING
PC SS 4mm RIVETS
AT 300 CTRS


OPTIONAL WATER SEAL
FOOD GRADE SEALANT
REQUIRED TO WASH
DOWN AREAS

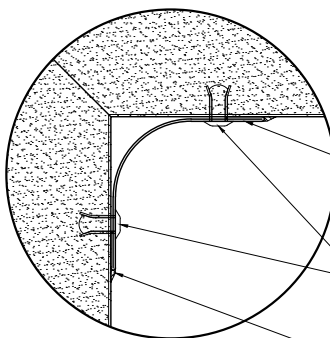

FLASHING
40 x 40 x 0.6
PRE-PAINTED
STEEL RADIUS

FIXING
PC SS 4mm RIVETS
AT 300 CTRS

OPTIONAL WATER SEAL
FOOD GRADE SEALANT
REQUIRED TO WASH
DOWN AREAS

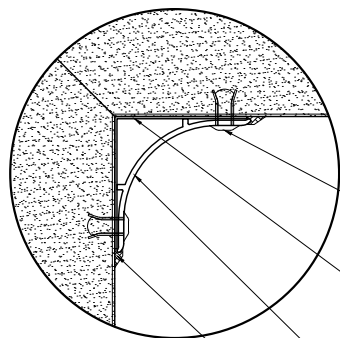


FIXING
PC SS 4mm RIVETS
AT 300 CTRS

FLASHING
35 x 35 x 0.6
PRE-PAINTED
STEEL ANGLE

EXTRUSION
35mm POWDER COATED
ALUMINIUM RADIUS

OPTIONAL WATER SEAL
FOOD GRADE SEALANT
REQUIRED TO WASH
DOWN AREAS

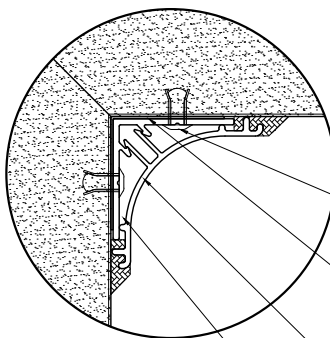

FIXING
PC SS 4mm RIVETS
AT 300 CTRS

FLASHING
30 x 30 x 0.6
PRE-PAINTED
STEEL ANGLE

EXTRUSION
POWDERCOATED
ALUMINIUM 2 PART
HIDDEN FIX RADIUS

OPTIONAL WATER SEAL
FOOD GRADE SEALANT
REQUIRED TO WASH
DOWN AREAS

ALTERNATIVE INTERNAL
CORNICES - PLAN VIEW
SCALE 1:2

ASKIN
Performance Panels

www.askin.net.au

VIC P : 03 8769 4816 WA P : 08 9249 4022
SA P : 08 8252 7188 QLD P : 07 3718 9500
NSW P : 02 8825 2598 NT P : 08 8252 7188

PROJECT:

EXTERIORS - VIVID
STANDARD HORIZONTAL
WALL TO WALL
CONNECTION DETAILS

©ASKIN 2022

Revision

-	-	-
-	-	-
-	-	-
-	-	-
-	-	-
-	-	-
-	-	-

Checked By

A SHANNON

Drawn By

R VORWERK

Issue date

09.09.2022

Drawing No.

EXTVID - 210


Scale
1:2


Sheet size

A4

Revision

-

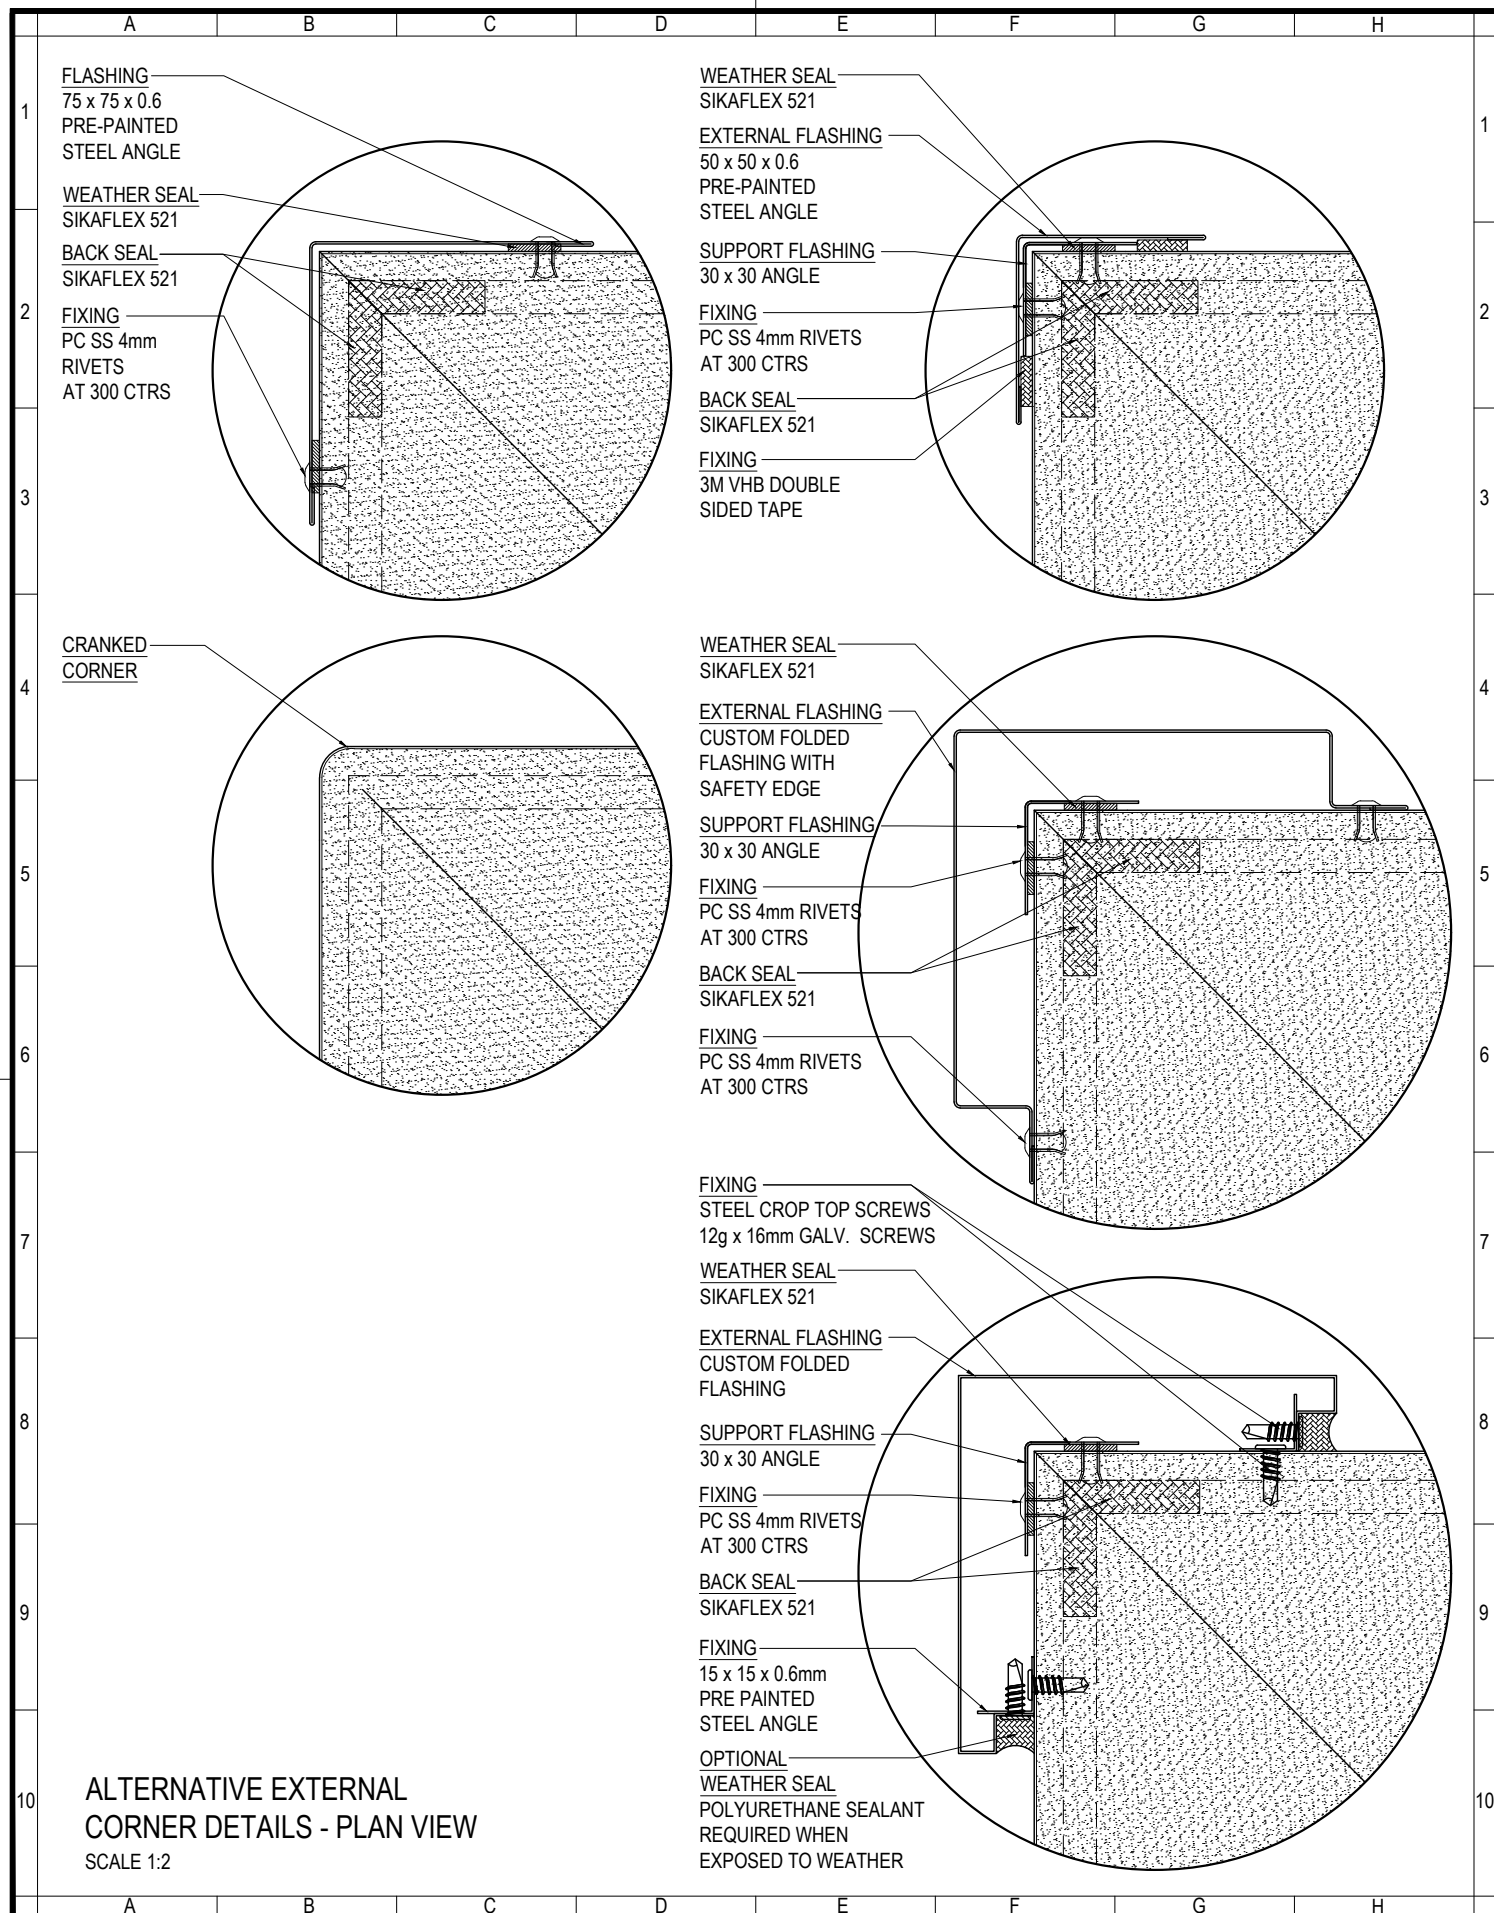

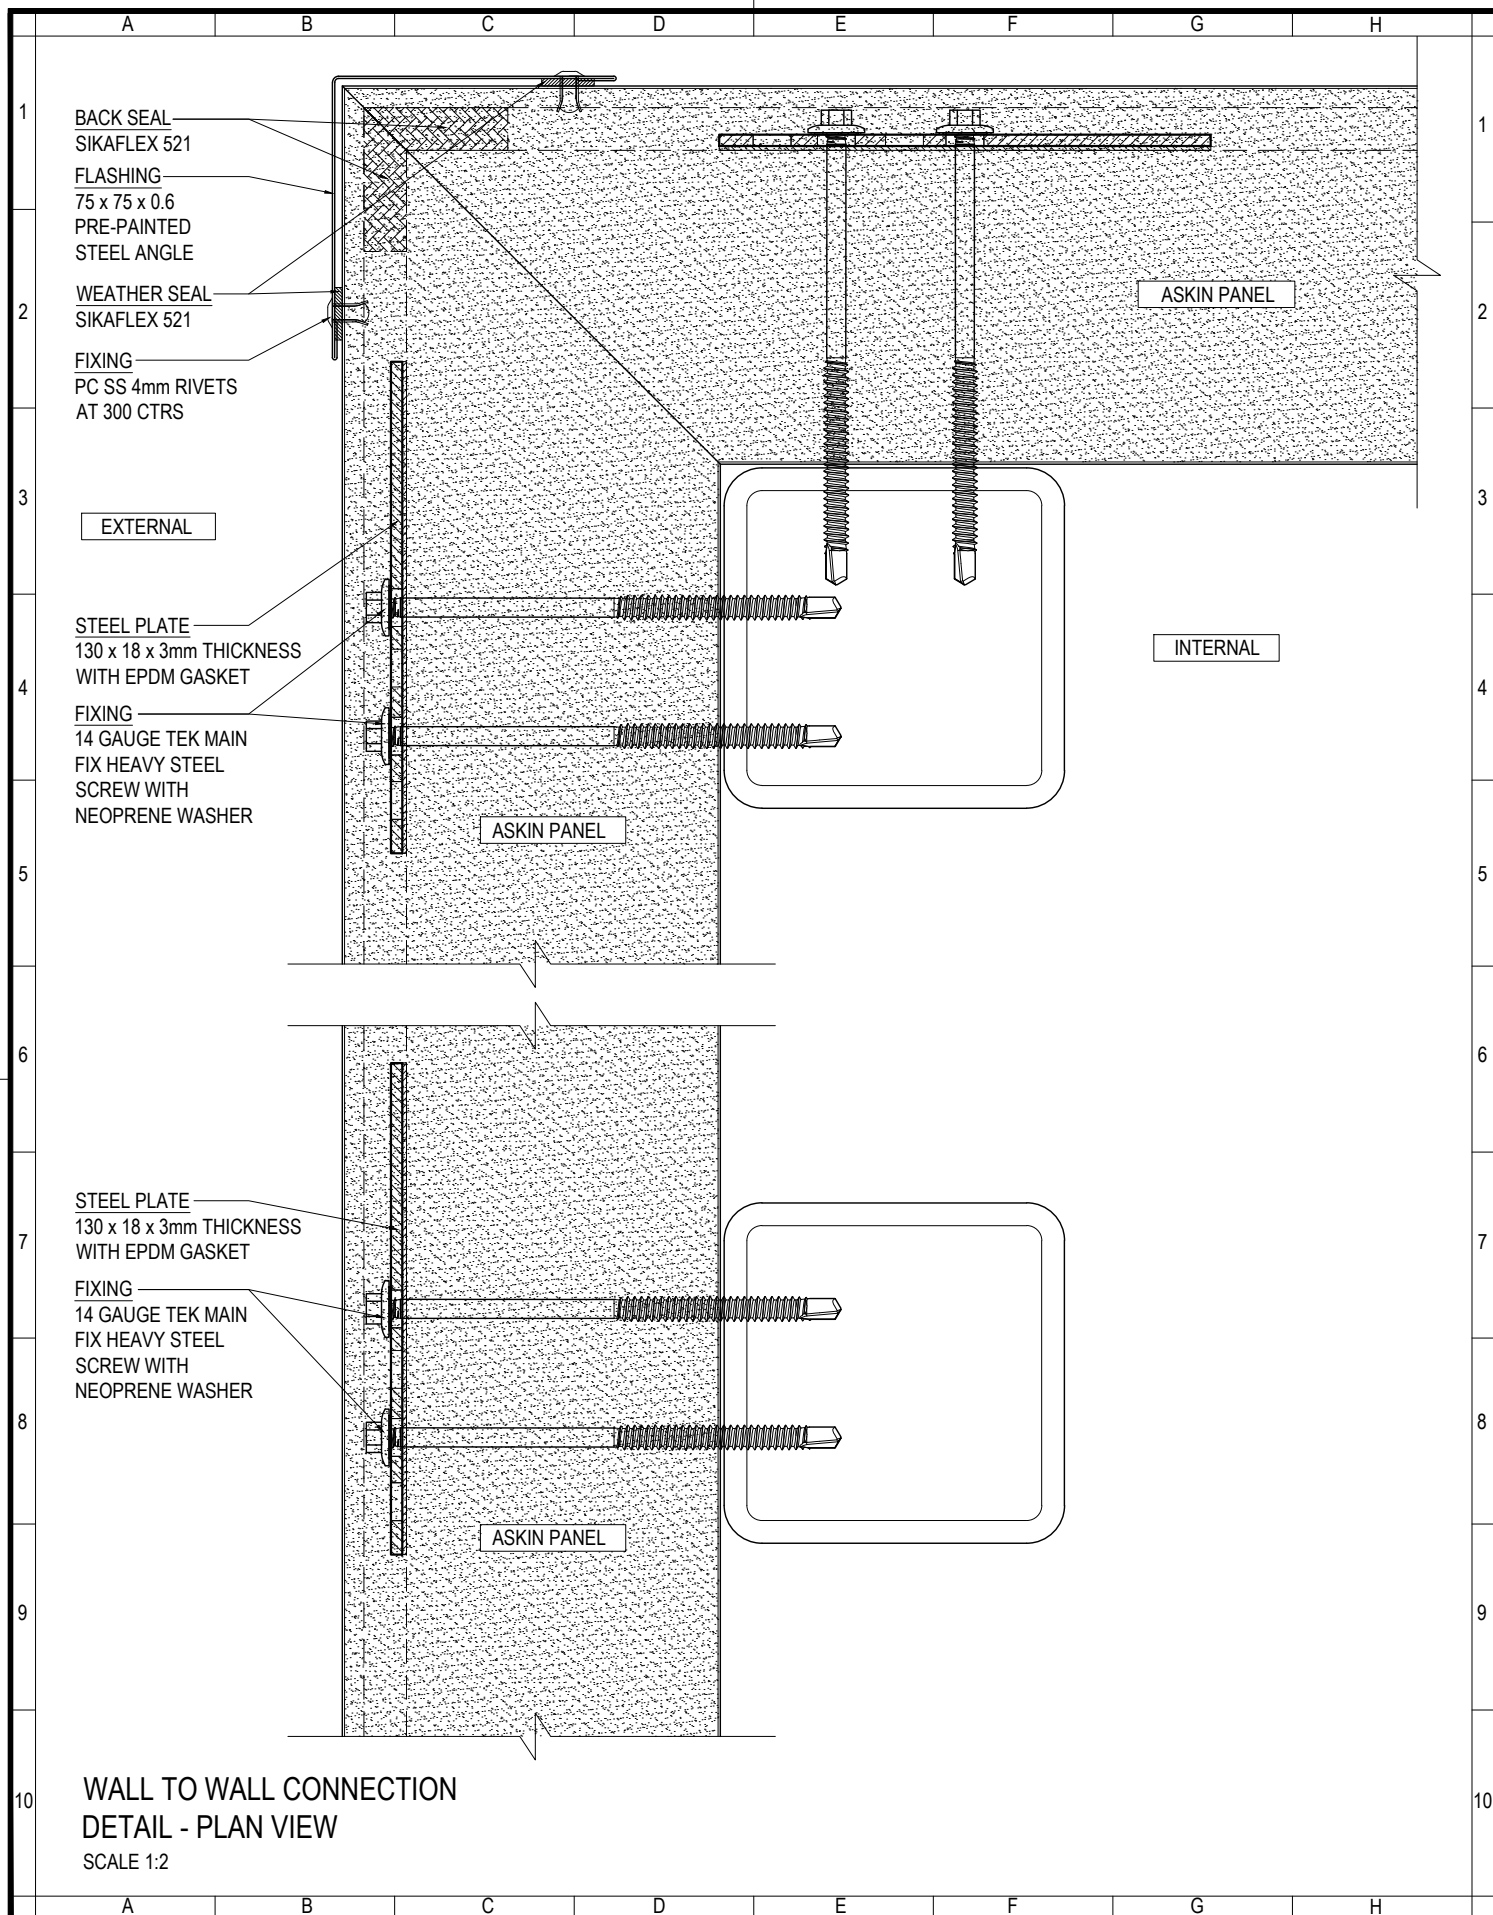

ASKIN
Performance Panels

www.askin.net.au

VIC P: 03 8769 4816 WA P: 08 9249 4022
SA P: 08 8252 7188 QLD P: 07 3718 9500
NSW P: 02 8825 2598 NT P: 08 8252 7188

PROJECT:

EXTERIORS - VIVID
STANDARD HORIZONTAL
WALL TO WALL
CONNECTION DETAILS

©ASKIN 2022

Revision

-	-	-
-	-	-
-	-	-
-	-	-
-	-	-
-	-	-
-	-	-

Checked By

A SHANNON

Drawn By

R VORWERK

Issue date

09.09.2022

Drawing No.

EXTVID - 212

Scale


1:2


Sheet size


A4

Revision

-

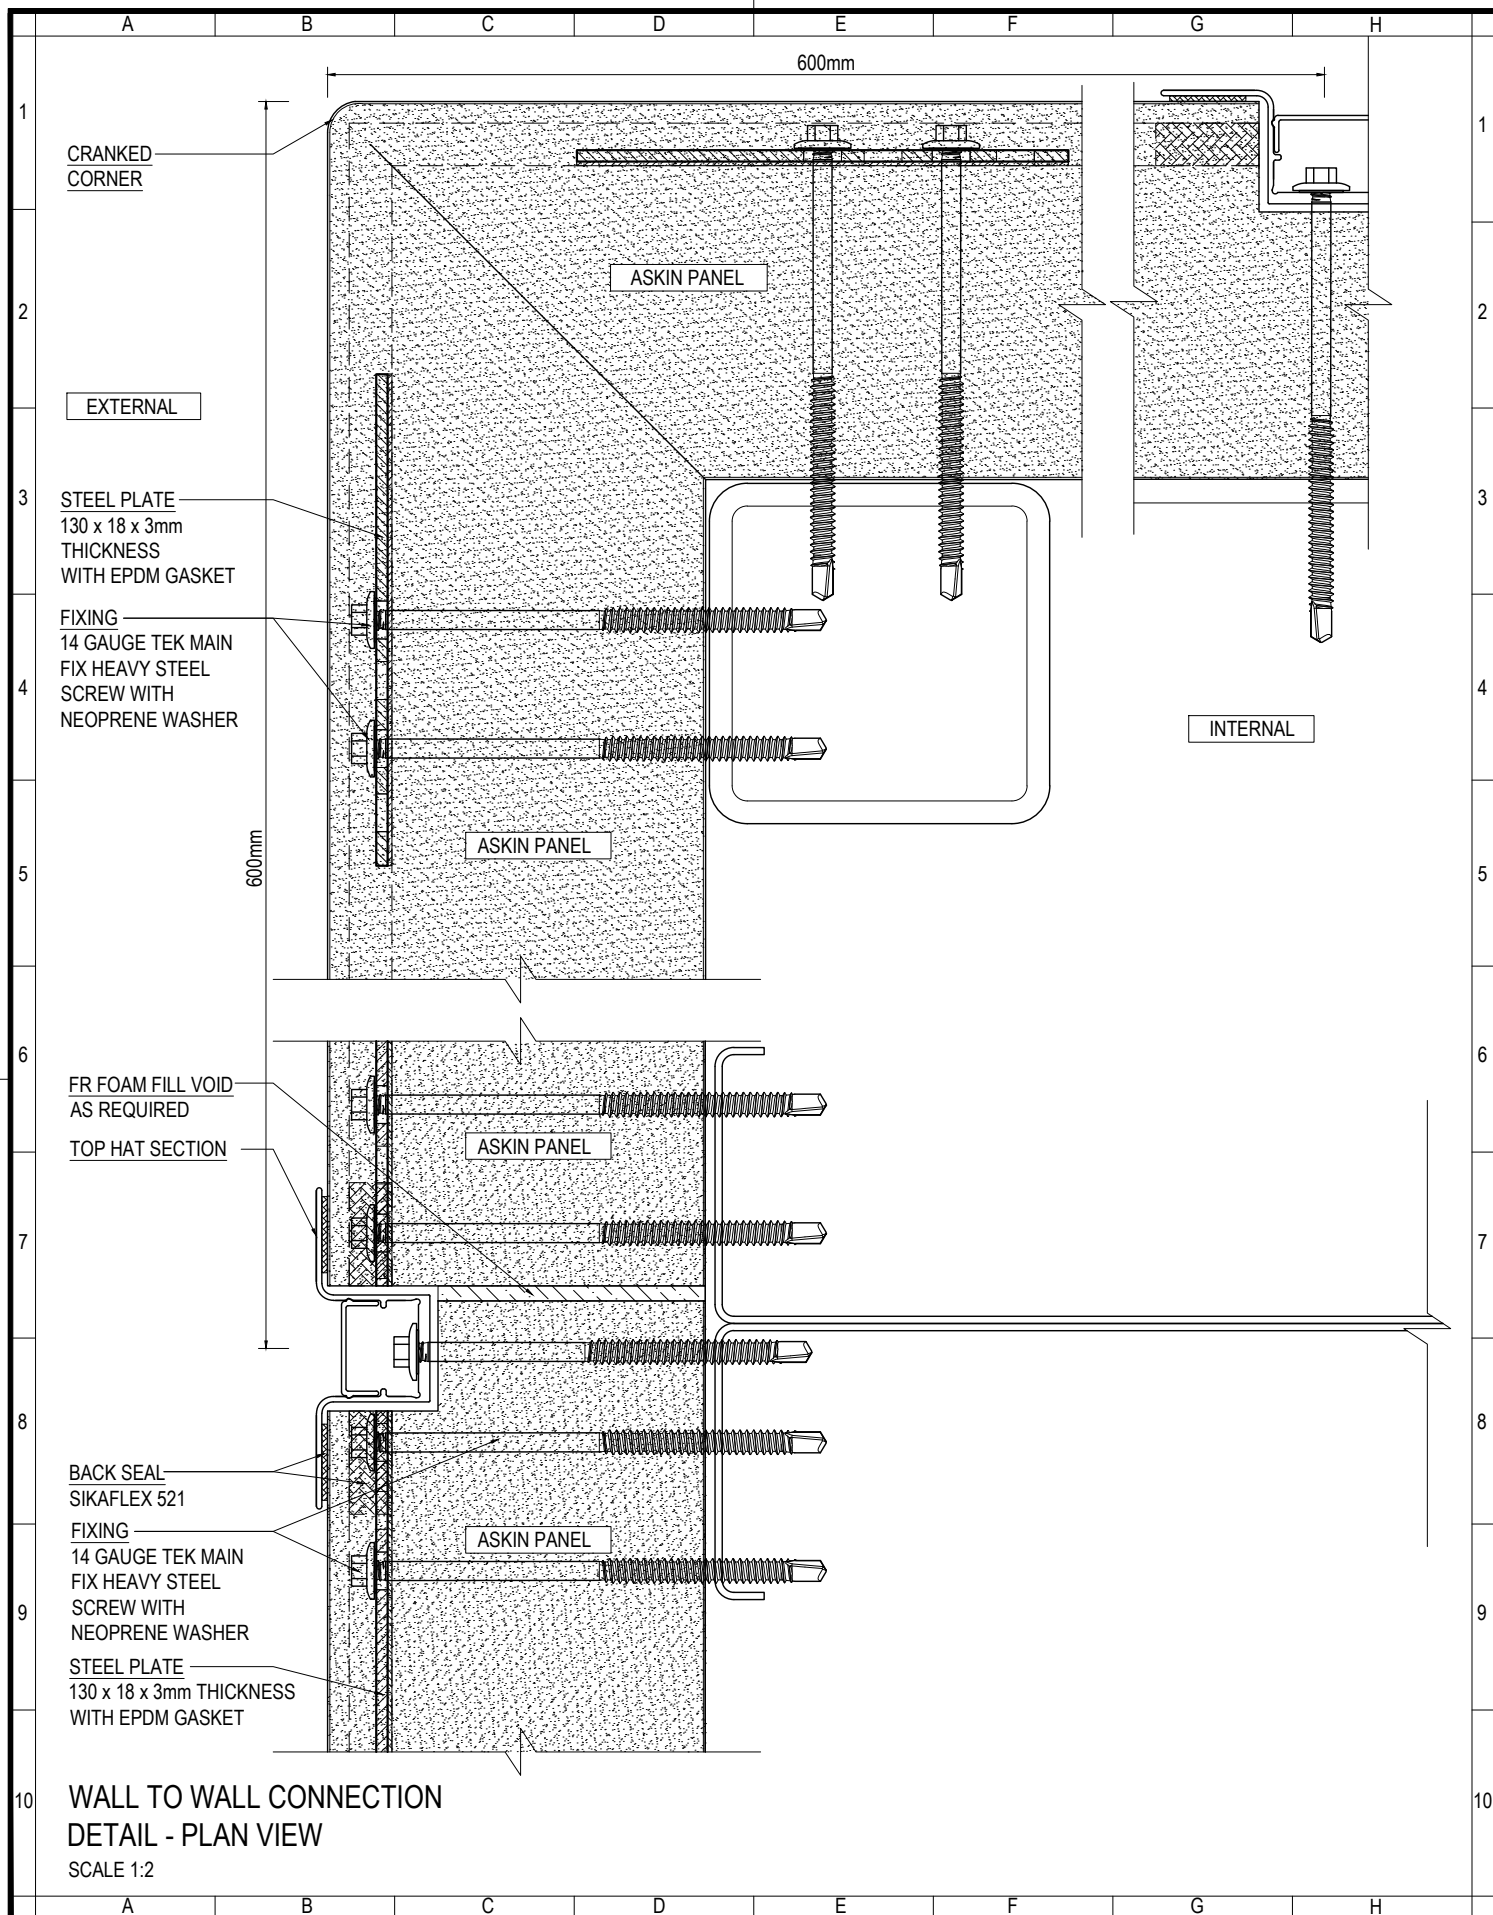

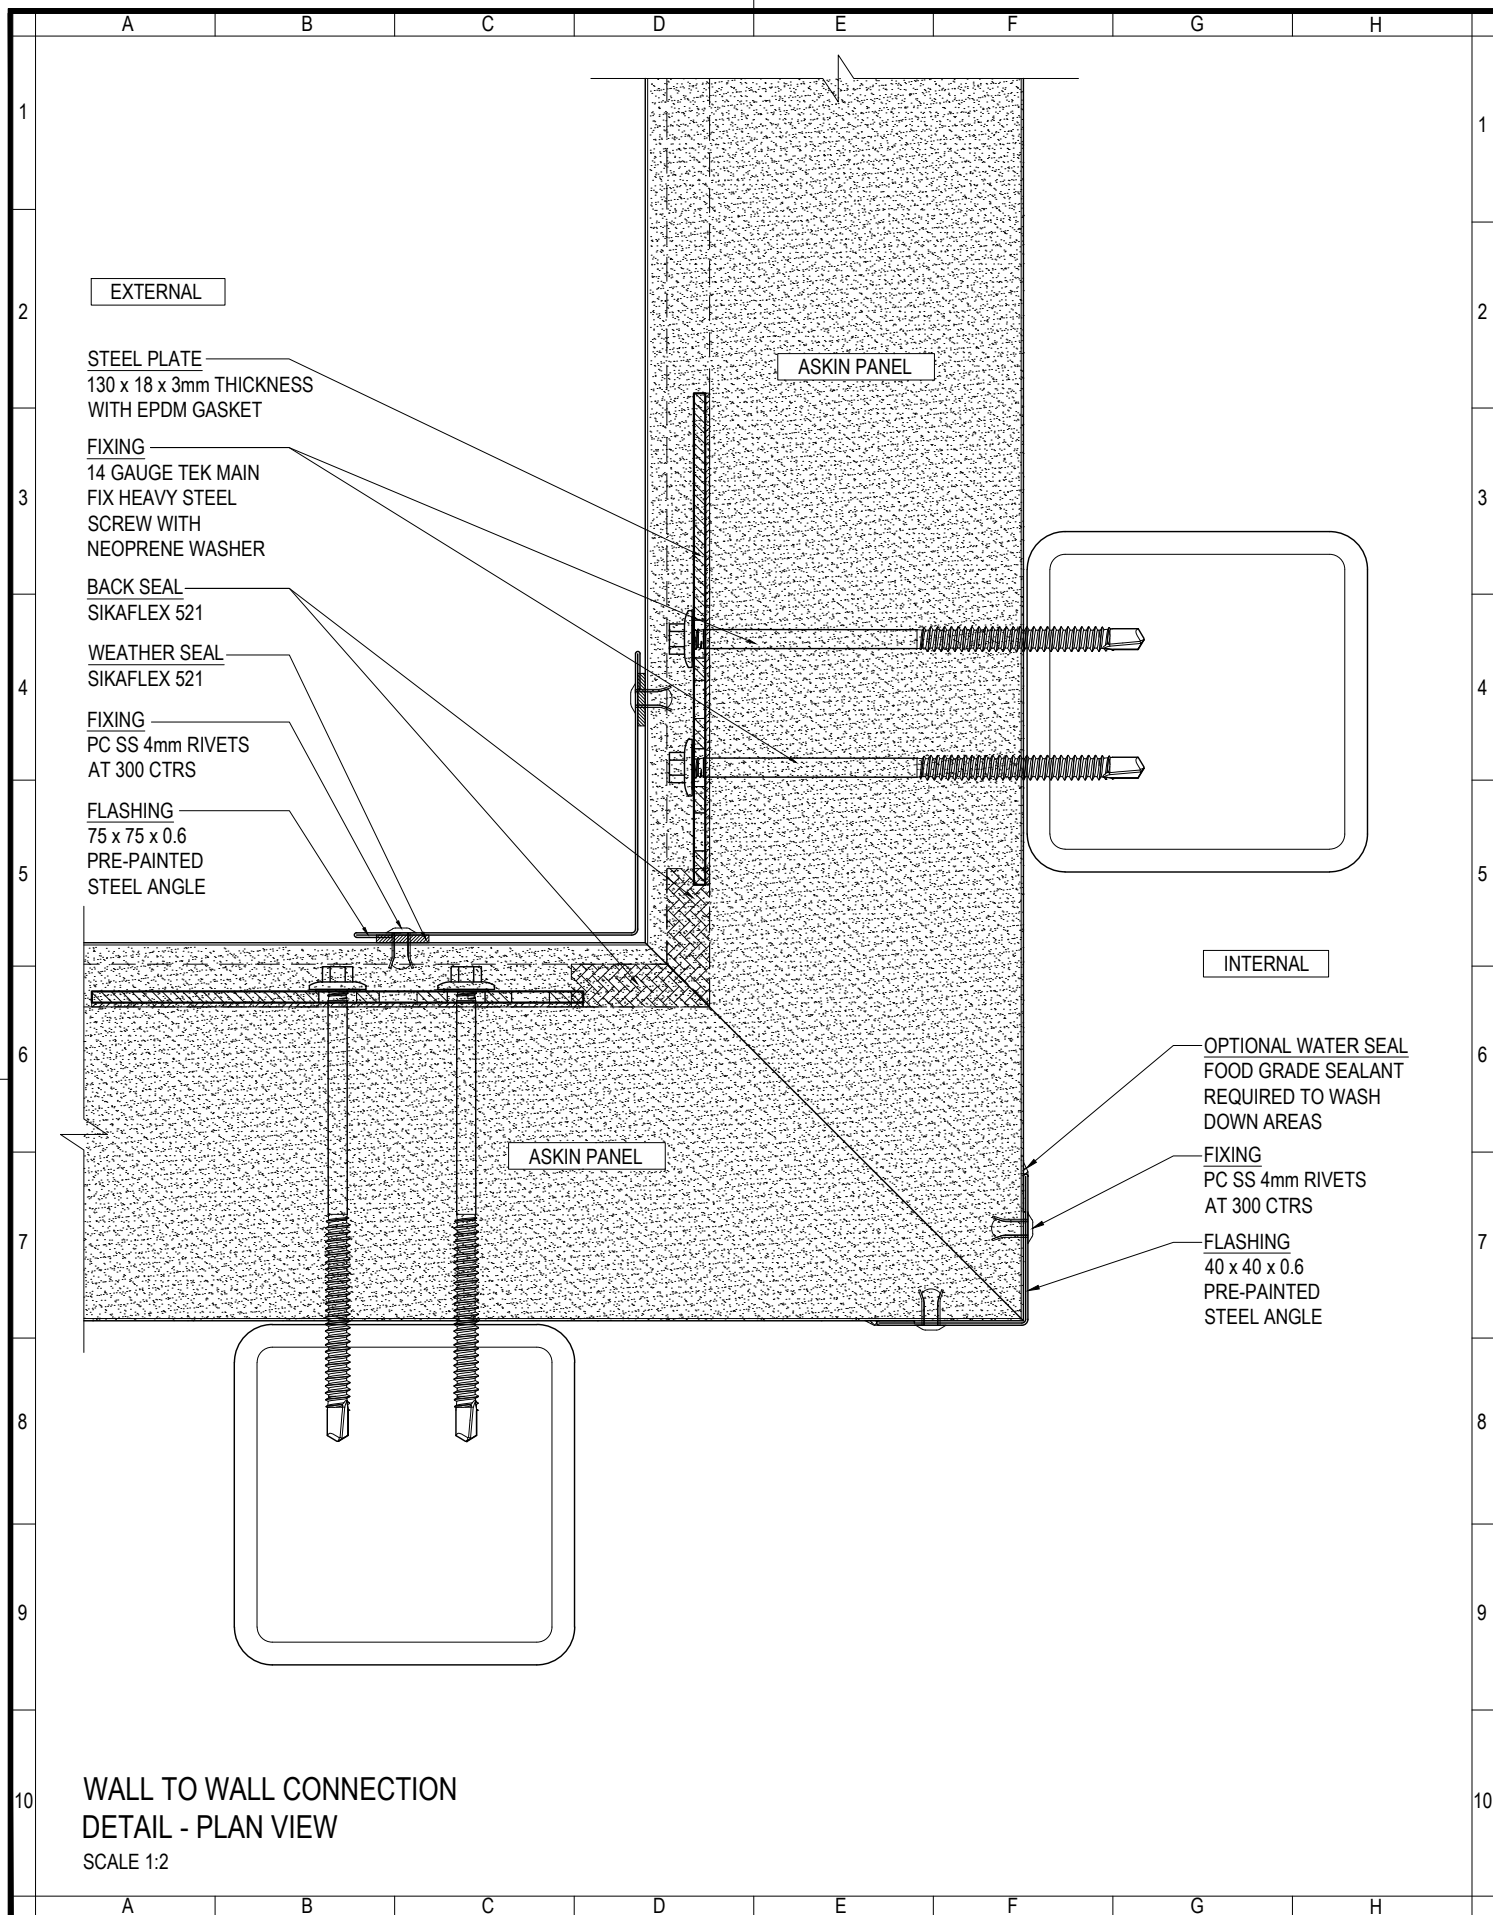

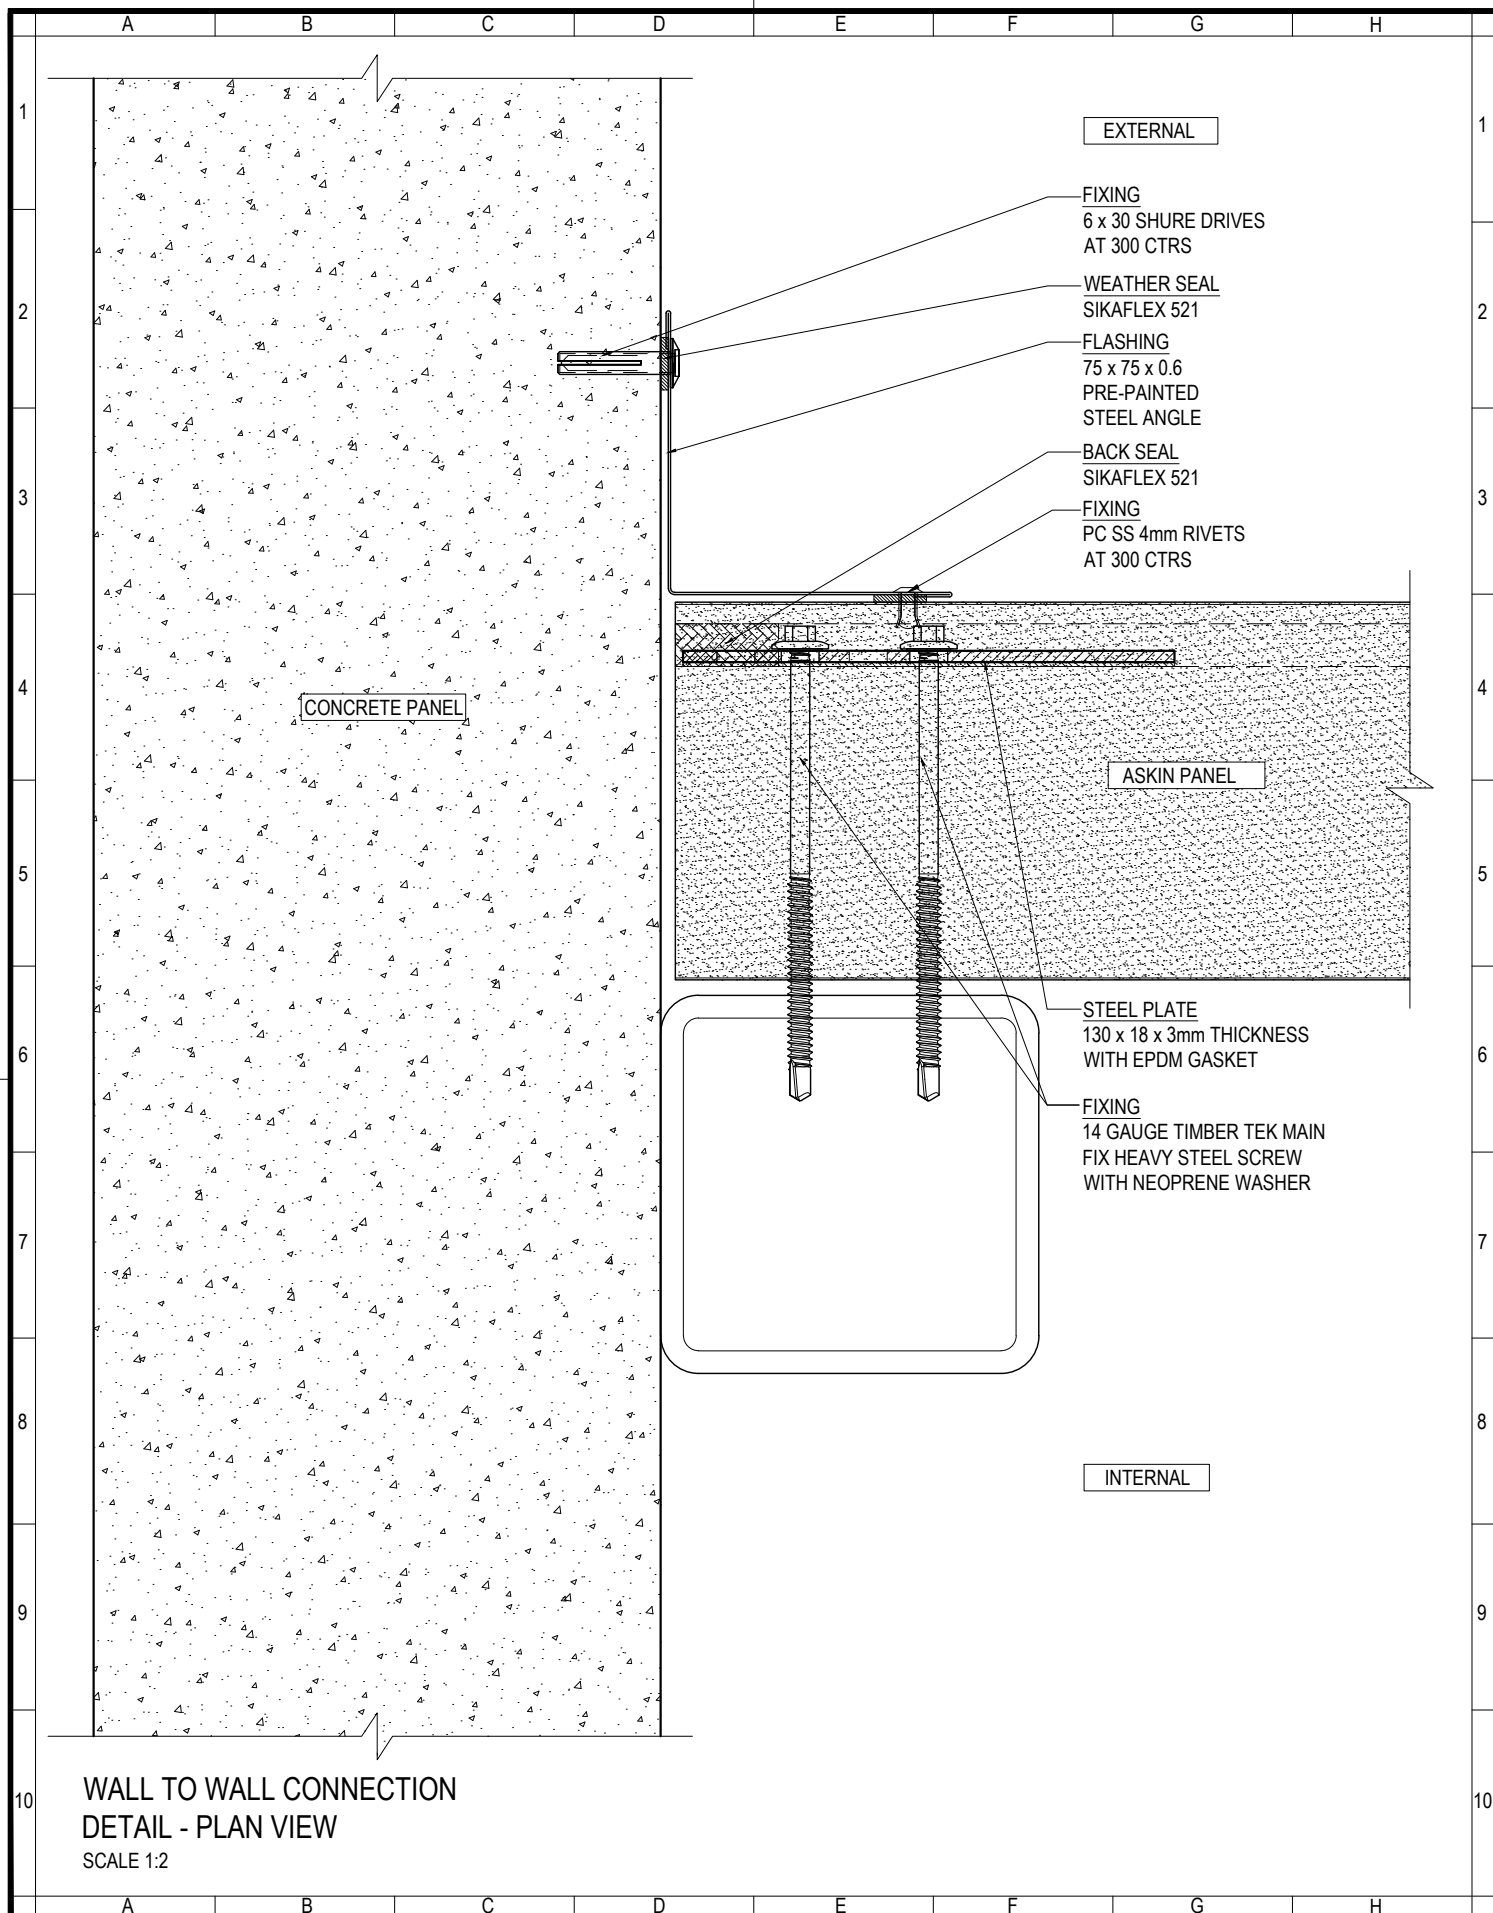

ASKIN
Performance Panels

www.askin.net.au

VIC P: 03 8769 4816 WA P: 08 9249 4022
SA P: 08 8252 7188 QLD P: 07 3718 9500
NSW P: 02 8825 2598 NT P: 08 8252 7188

PROJECT:

EXTERIORS - VIVID
STANDARD HORIZONTAL
WALL TO WALL
CONNECTION DETAILS

©ASKIN 2022

Revision

-	-	-
-	-	-
-	-	-
-	-	-
-	-	-
-	-	-
-	-	-
-	-	-

Checked By

A SHANNON

Drawn By

R VORWERK

Issue date

09.09.2022

Drawing No.

EXTVID - 215

Scale


1:2

Sheet size

A4


Revision

-

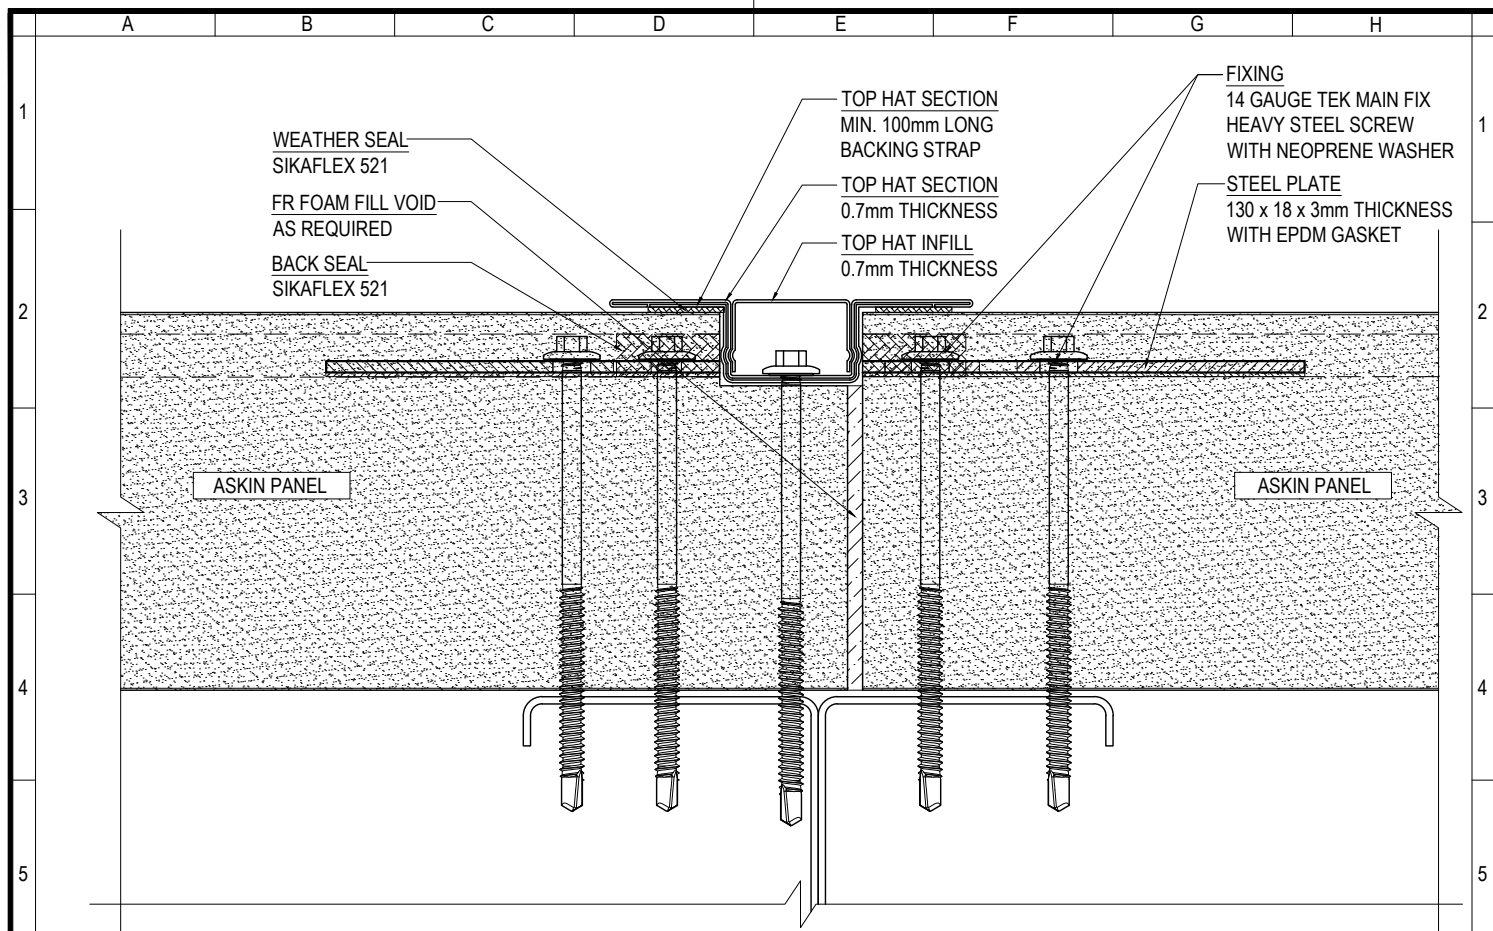

WALL TO WALL CONNECTION DETAIL - PLAN VIEW

SCALE 1:2

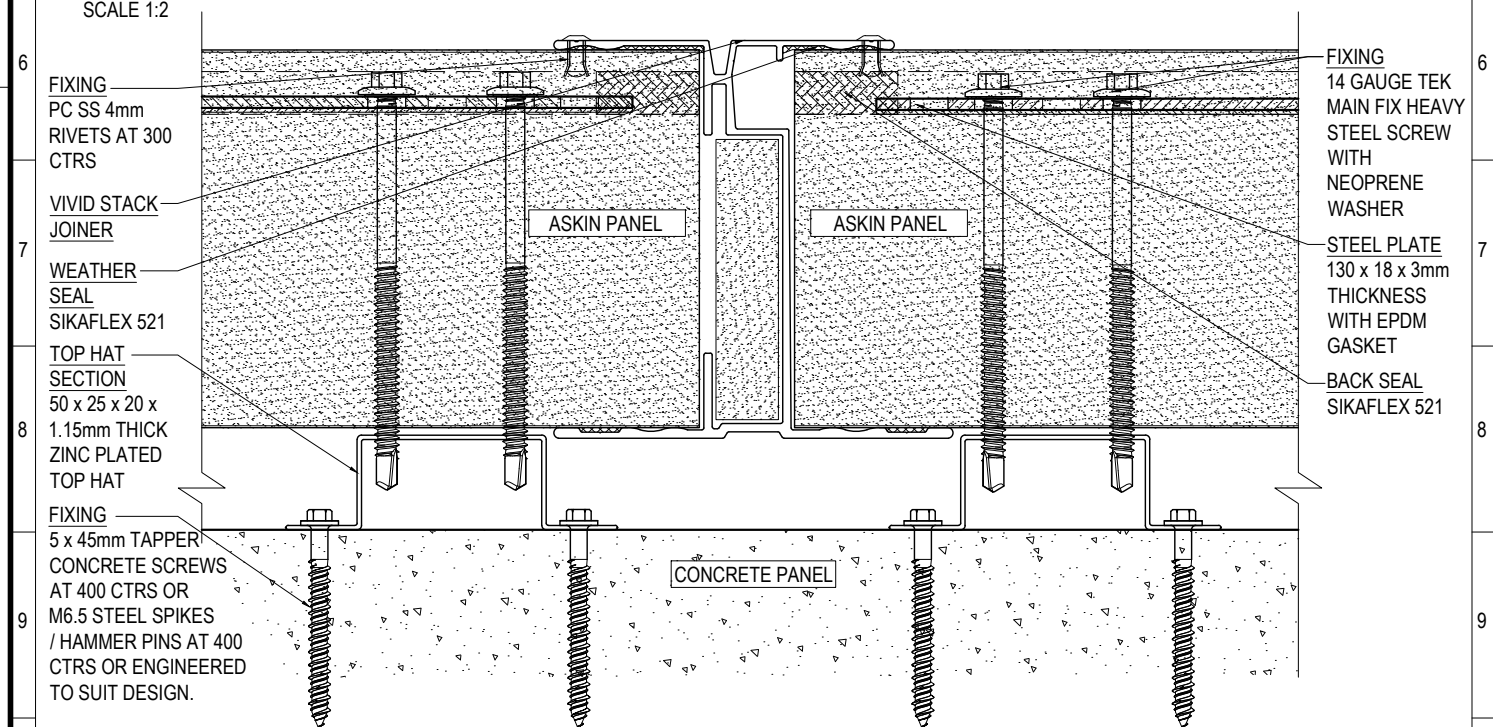

WALL TO WALL CONNECTION DETAIL - PLAN VIEW

SCALE 1:2



www.askin.net.au

VIC P: 03 8769 4816 WA P: 08 9249 4022
SA P: 08 8252 7188 QLD P: 07 3718 9500
NSW P: 02 8825 2598 NT P: 08 8252 7188

PROJECT:

EXTERIORS - VIVID
STANDARD HORIZONTAL
WALL TO WALL
CONNECTION DETAILS

©ASKIN 2022

Revision

-	-	-
-	-	-
-	-	-
-	-	-
-	-	-
-	-	-
-	-	-
-	-	-

Checked By

A SHANNON

Drawn By

R VORWERK

Issue date

09.09.2022

Drawing No.

EXTVID - 216

Scale


1:2

Sheet size


A4

Revision

-

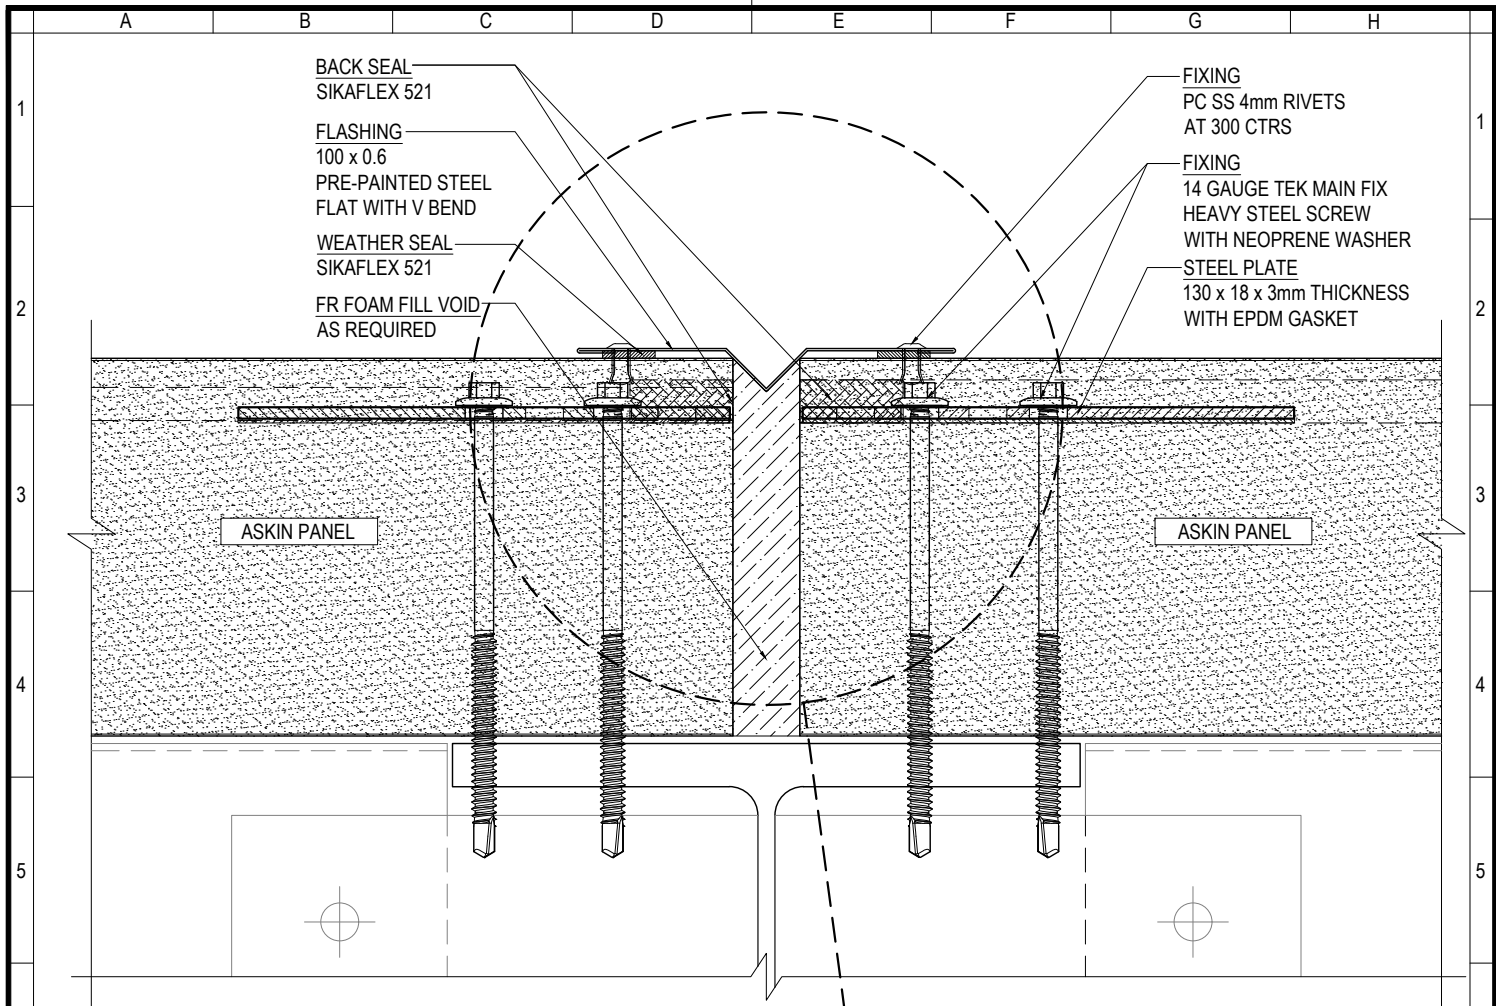

WALL TO WALL CONNECTION
DETAIL - PLAN VIEW
SCALE 1:2

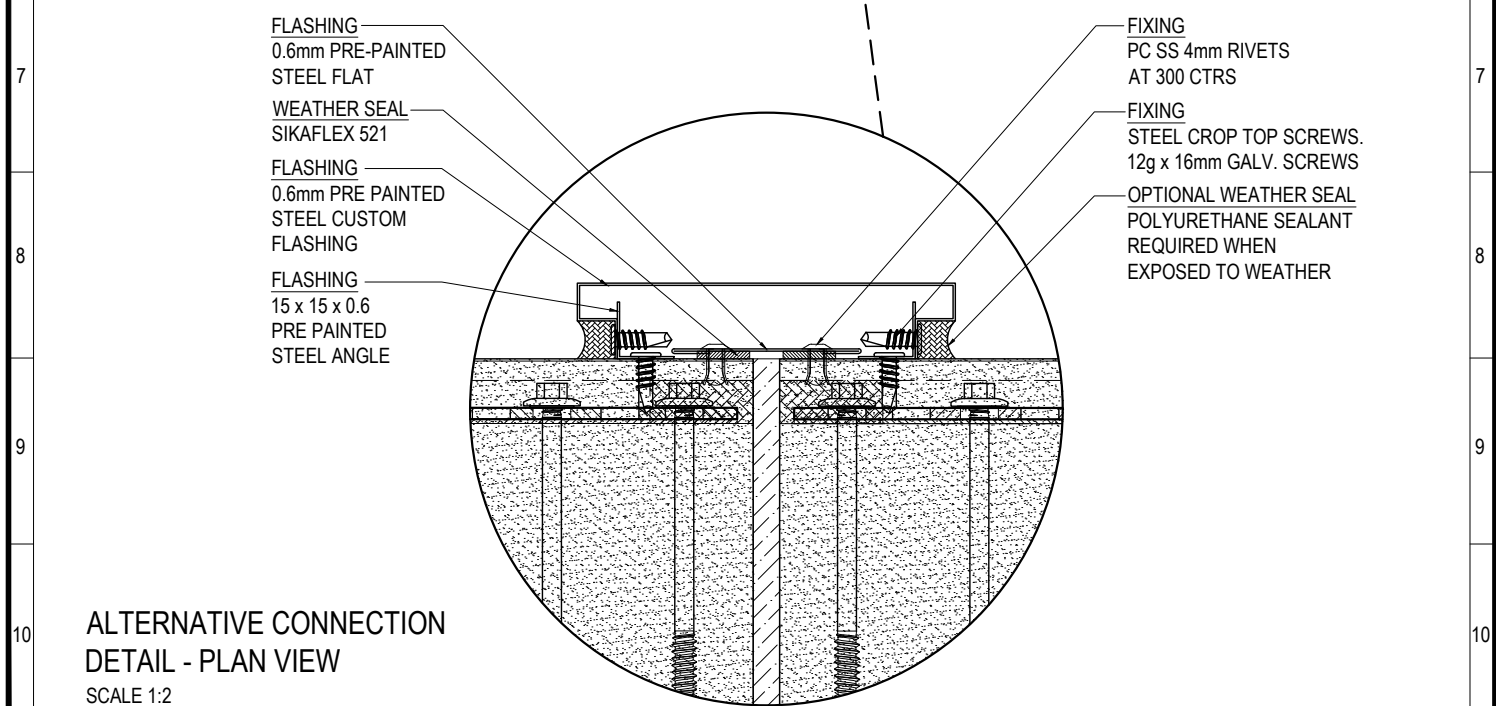

ALTERNATIVE CONNECTION
DETAIL - PLAN VIEW
SCALE 1:2

ASKIN
Performance Panels

www.askin.net.au

VIC P: 03 8769 4816 WA P: 08 9249 4022
SA P: 08 8252 7188 QLD P: 07 3718 9500
NSW P: 02 8825 2598 NT P: 08 8252 7188

PROJECT:

EXTERIORS - VIVID
STANDARD HORIZONTAL
WALL TO WALL
CONNECTION DETAILS

©ASKIN 2022


Revision


-	-	-
-	-	-
-	-	-
-	-	-
-	-	-
-	-	-
-	-	-

Checked By
A SHANNON
Drawn By
R VORWERK
Issue date
09.09.2022
Drawing No.

Scale
1:2
Sheet size
A4
Revision
-

EXTVID - 217

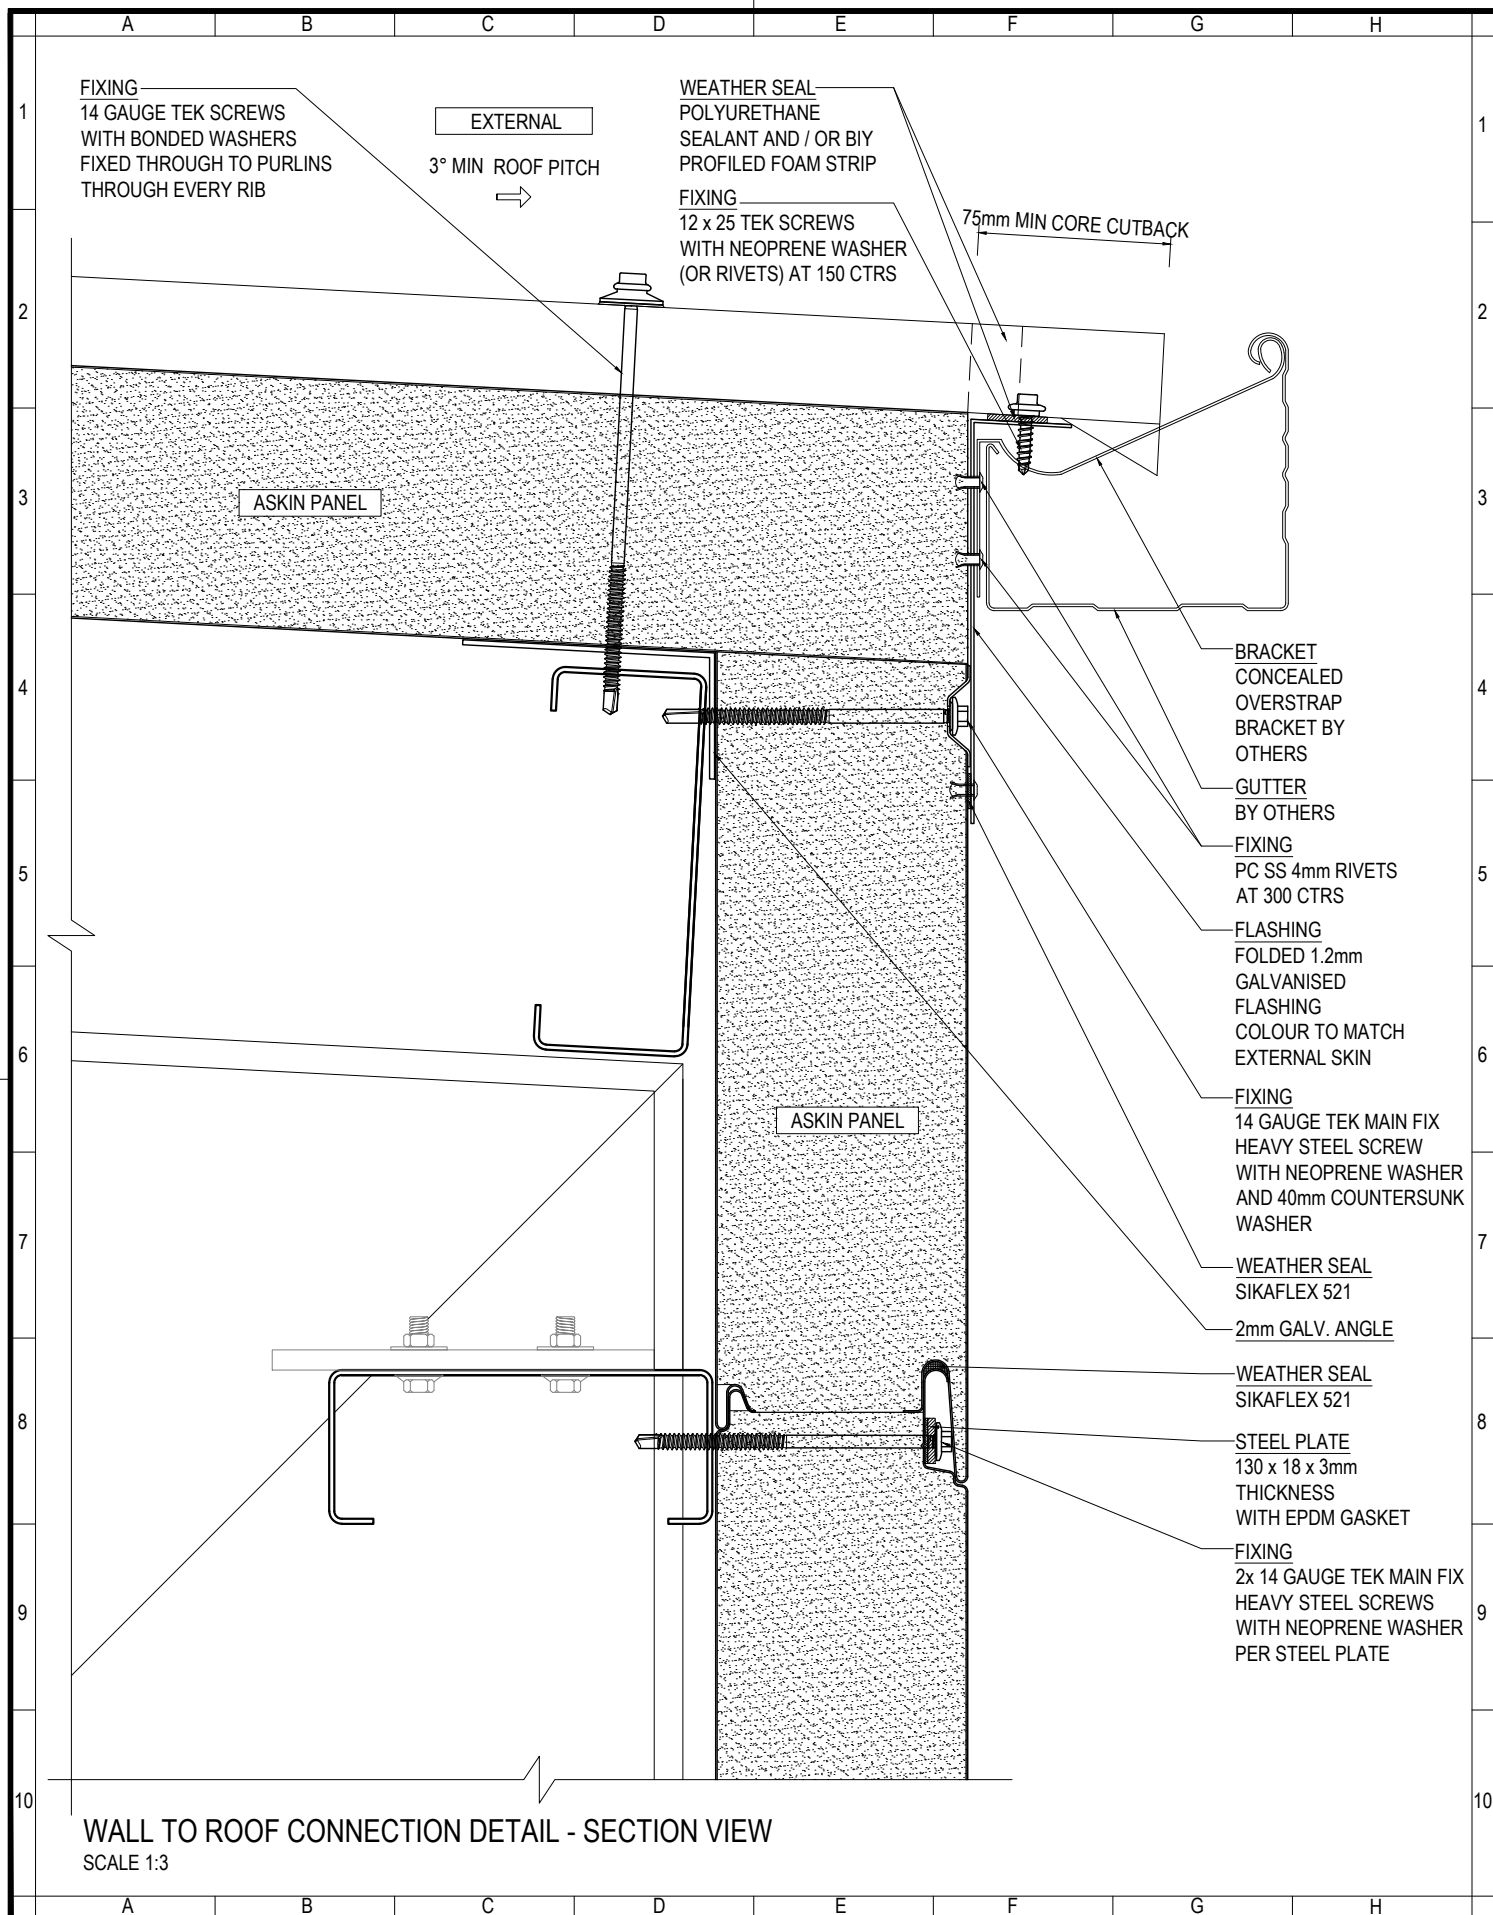

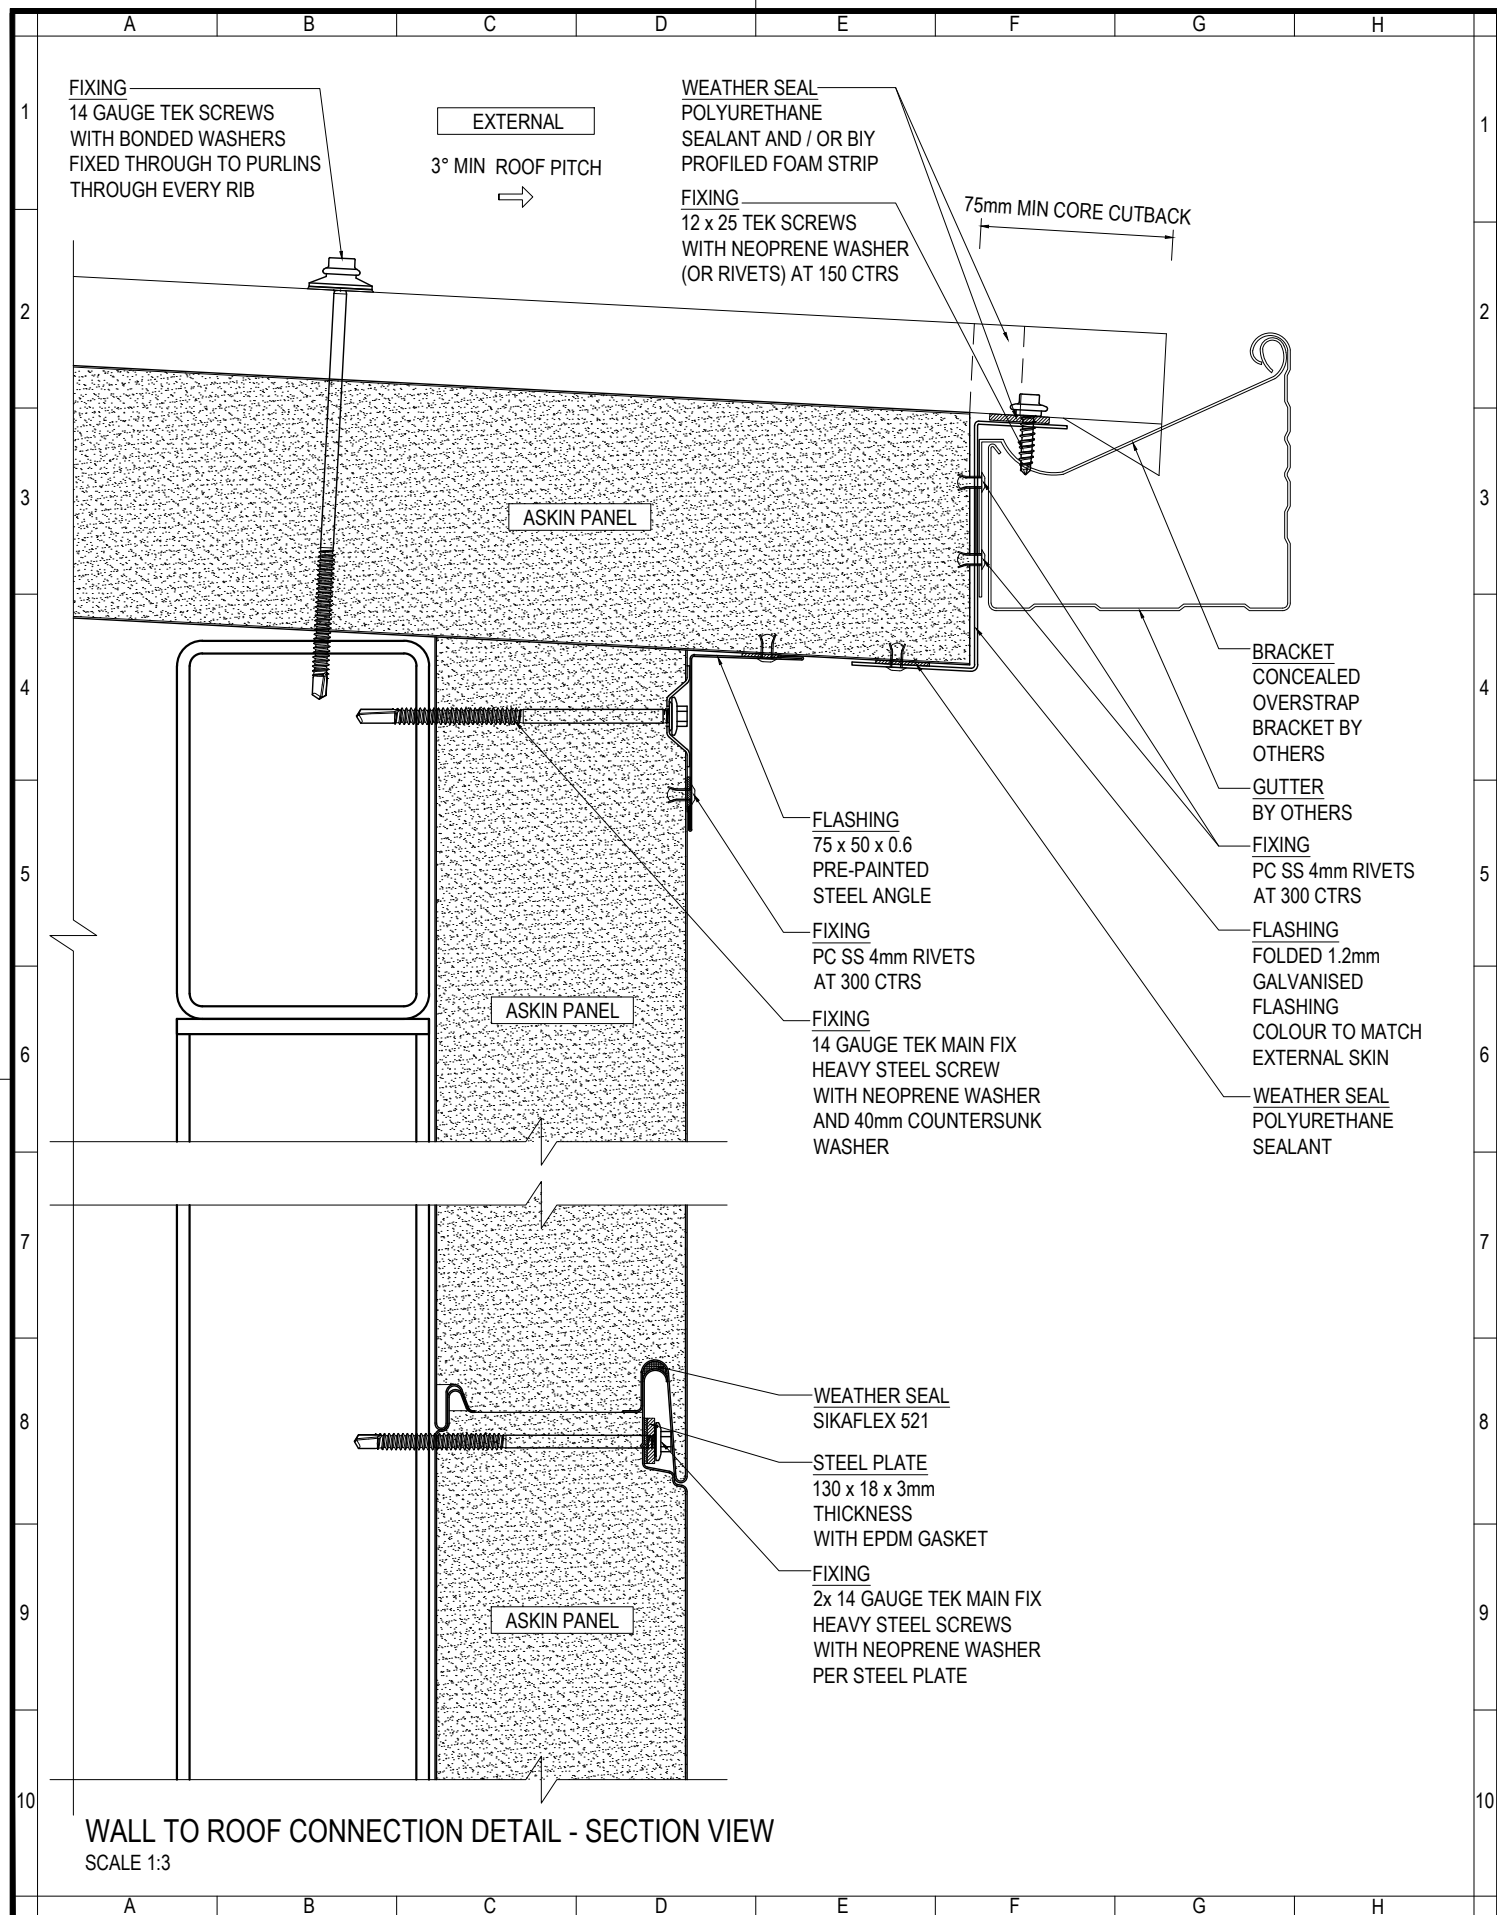

ASKIN
Performance Panels

www.askin.net.au

VIC P : 03 8769 4816 WA P : 08 9249 4022
SA P : 08 8252 7188 QLD P : 07 3718 9500
NSW P : 02 8825 2598 NT P : 08 8252 7188

PROJECT:

EXTERIORS - VIVID
STANDARD HORIZONTAL
ROOFING AND PARAPET
CONNECTION DETAILS

©ASKIN 2022

Revision

-	-	-
-	-	-
-	-	-
-	-	-
-	-	-
-	-	-
-	-	-
-	-	-

Checked By

A SHANNON

Drawn By

R VORWERK

Issue date

09.09.2022

Drawing No.

EXTVID - 221

Scale


1:3


Sheet size

A4

Revision

-

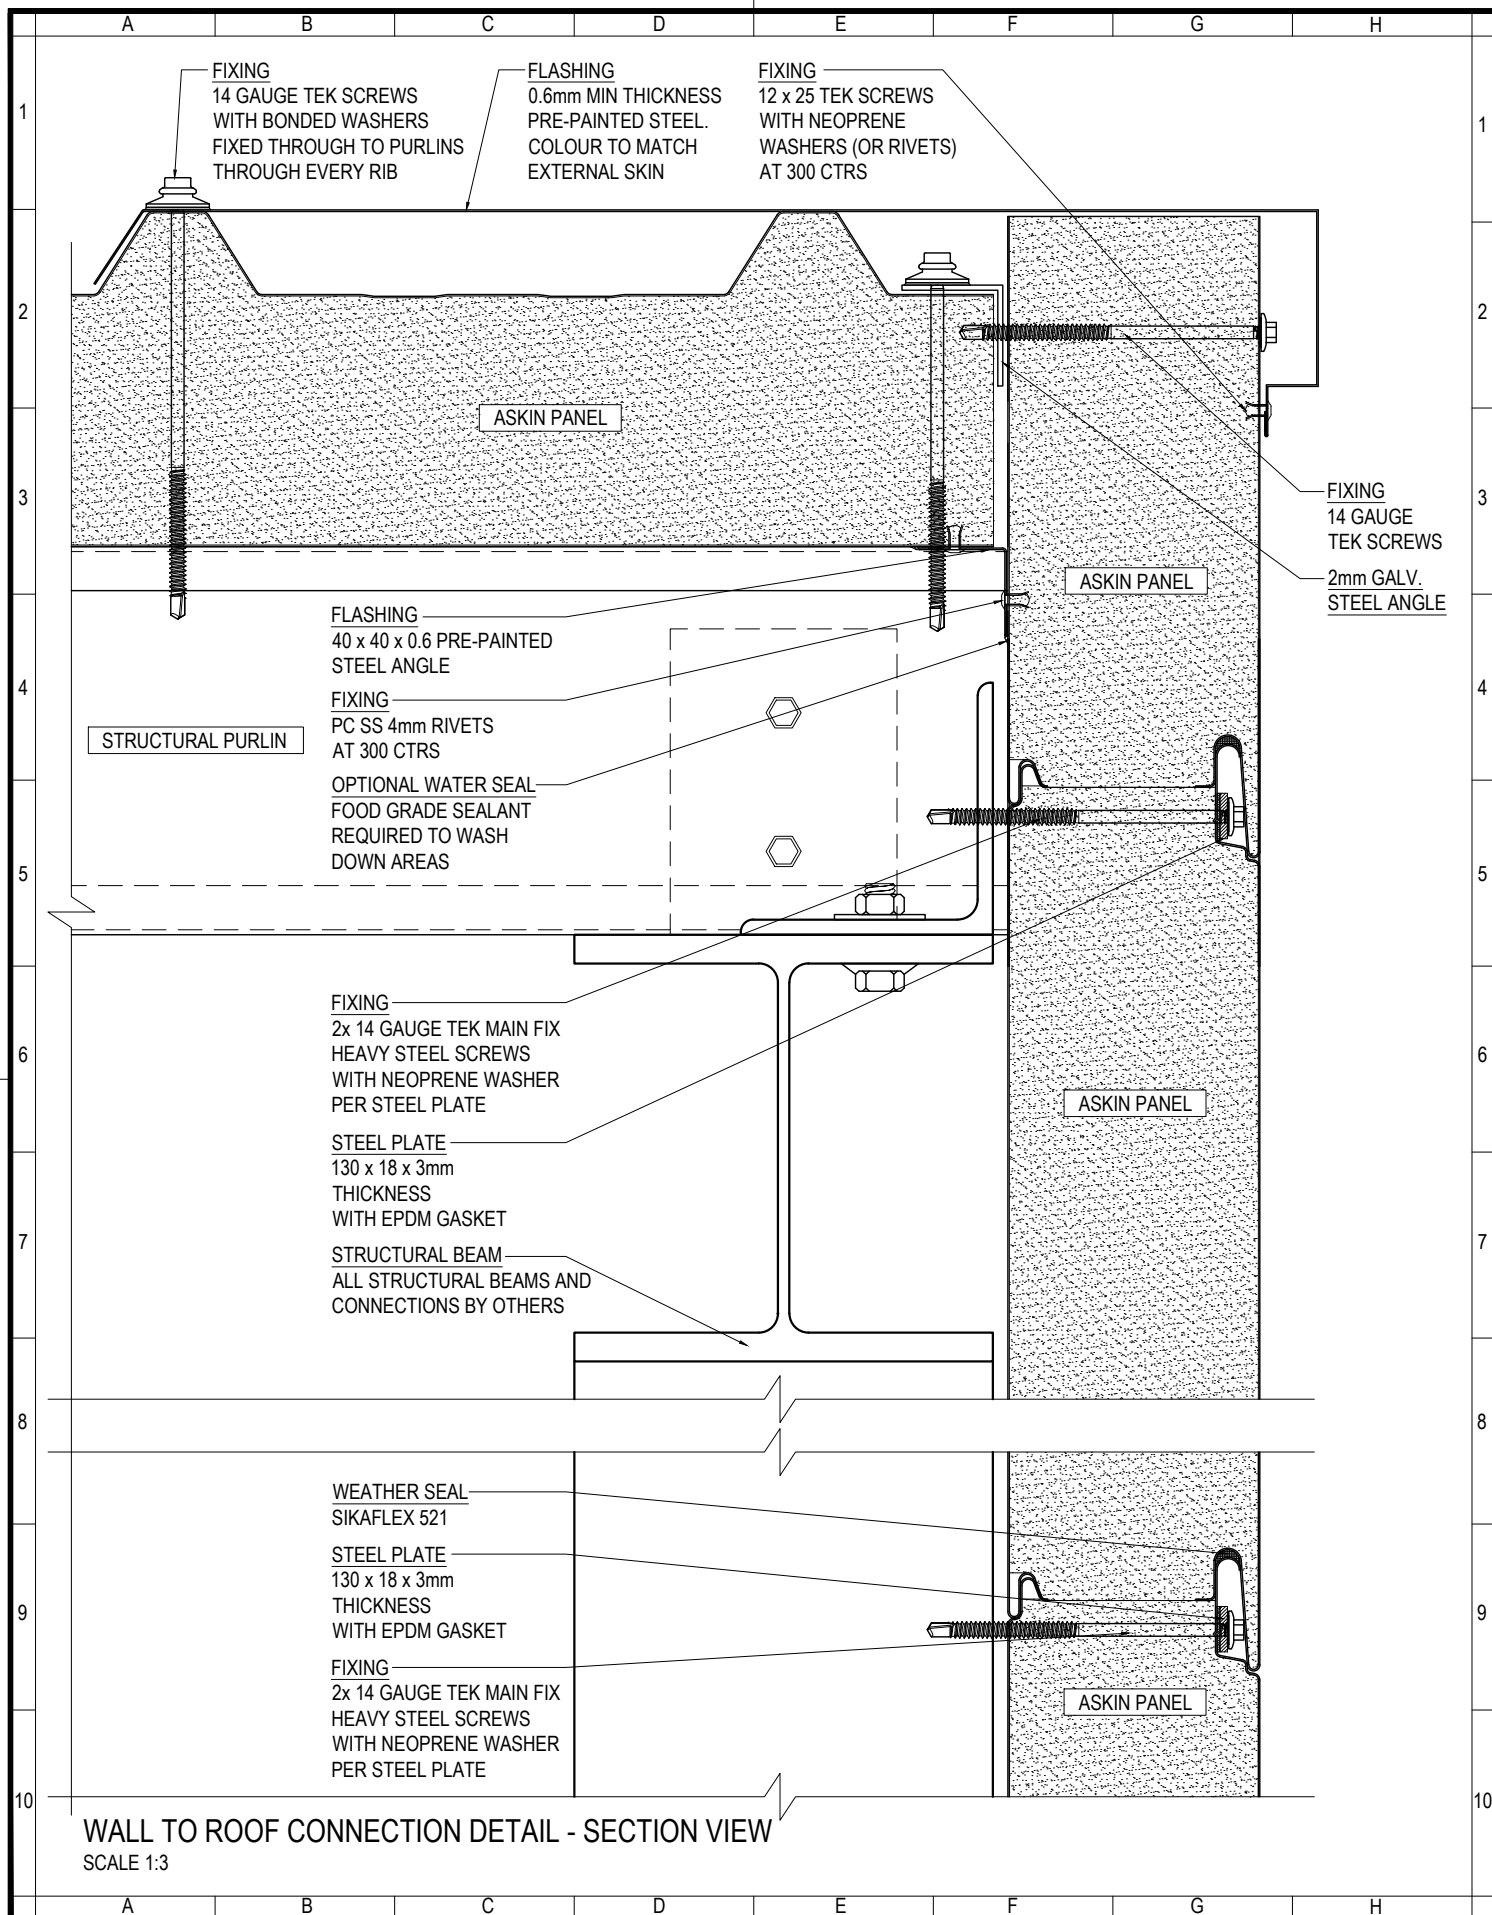

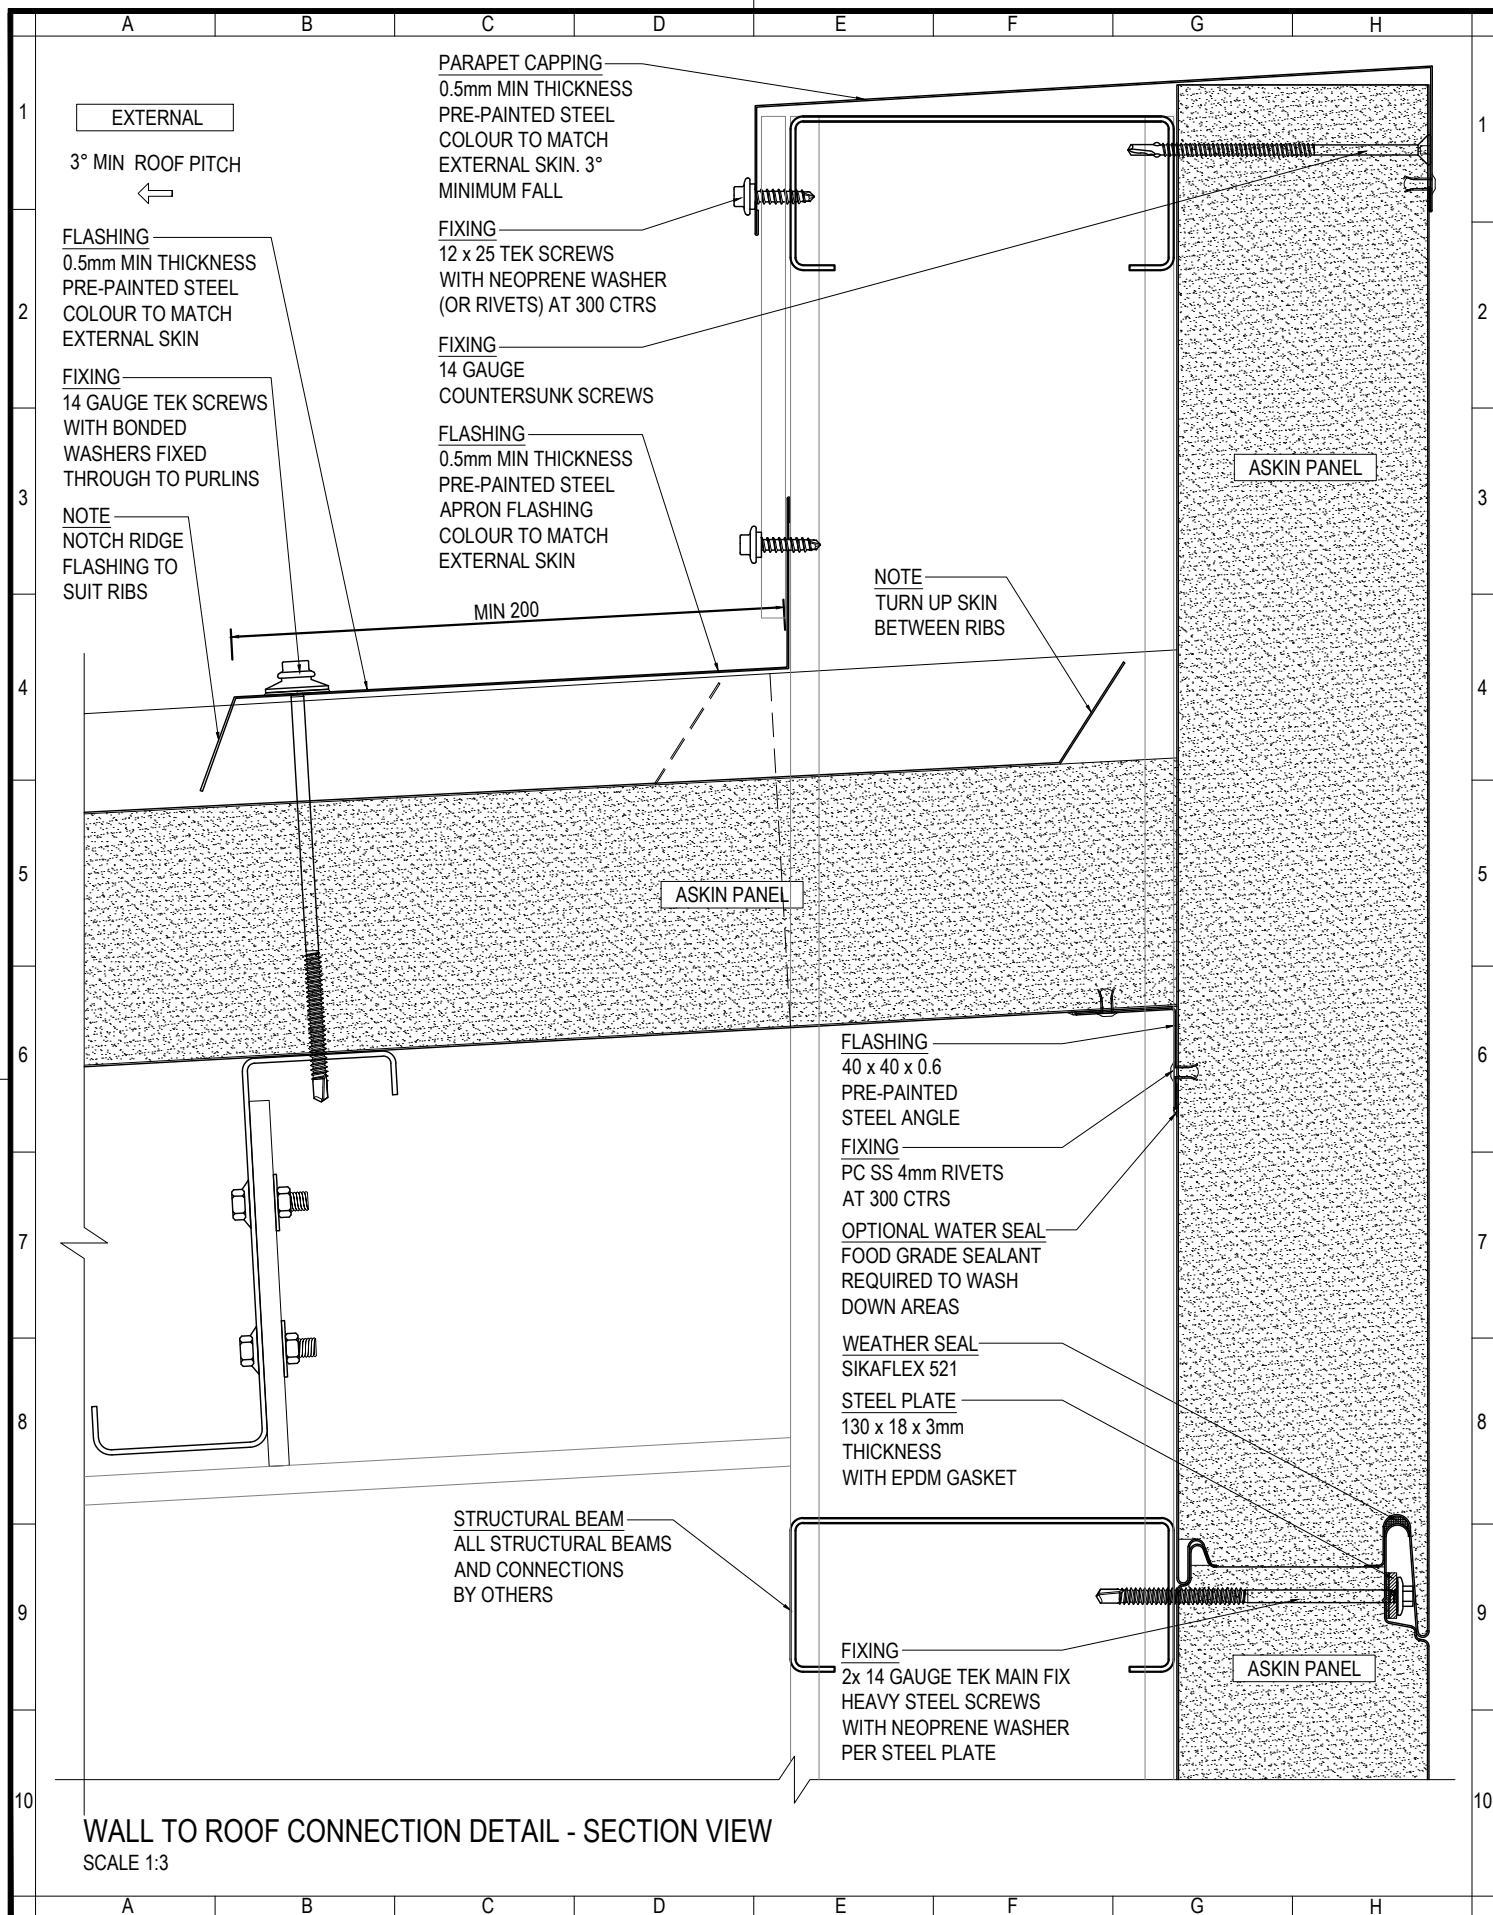

ASKIN
Performance Panels

www.askin.net.au

VIC P: 03 8769 4816 WA P: 08 9249 4022
SA P: 08 8252 7188 QLD P: 07 3718 9500
NSW P: 02 8825 2598 NT P: 08 8252 7188

PROJECT:

EXTERIORS - VIVID
STANDARD HORIZONTAL
ROOFING AND PARAPET
CONNECTION DETAILS

©ASKIN 2022

Revision

-	-	-
-	-	-
-	-	-
-	-	-
-	-	-
-	-	-
-	-	-
-	-	-

Checked By

A SHANNON

Drawn By

R VORWERK

Issue date

09.09.2022

Drawing No.

EXTVID - 223

Scale


1:3


Sheet size

A4

Revision

-

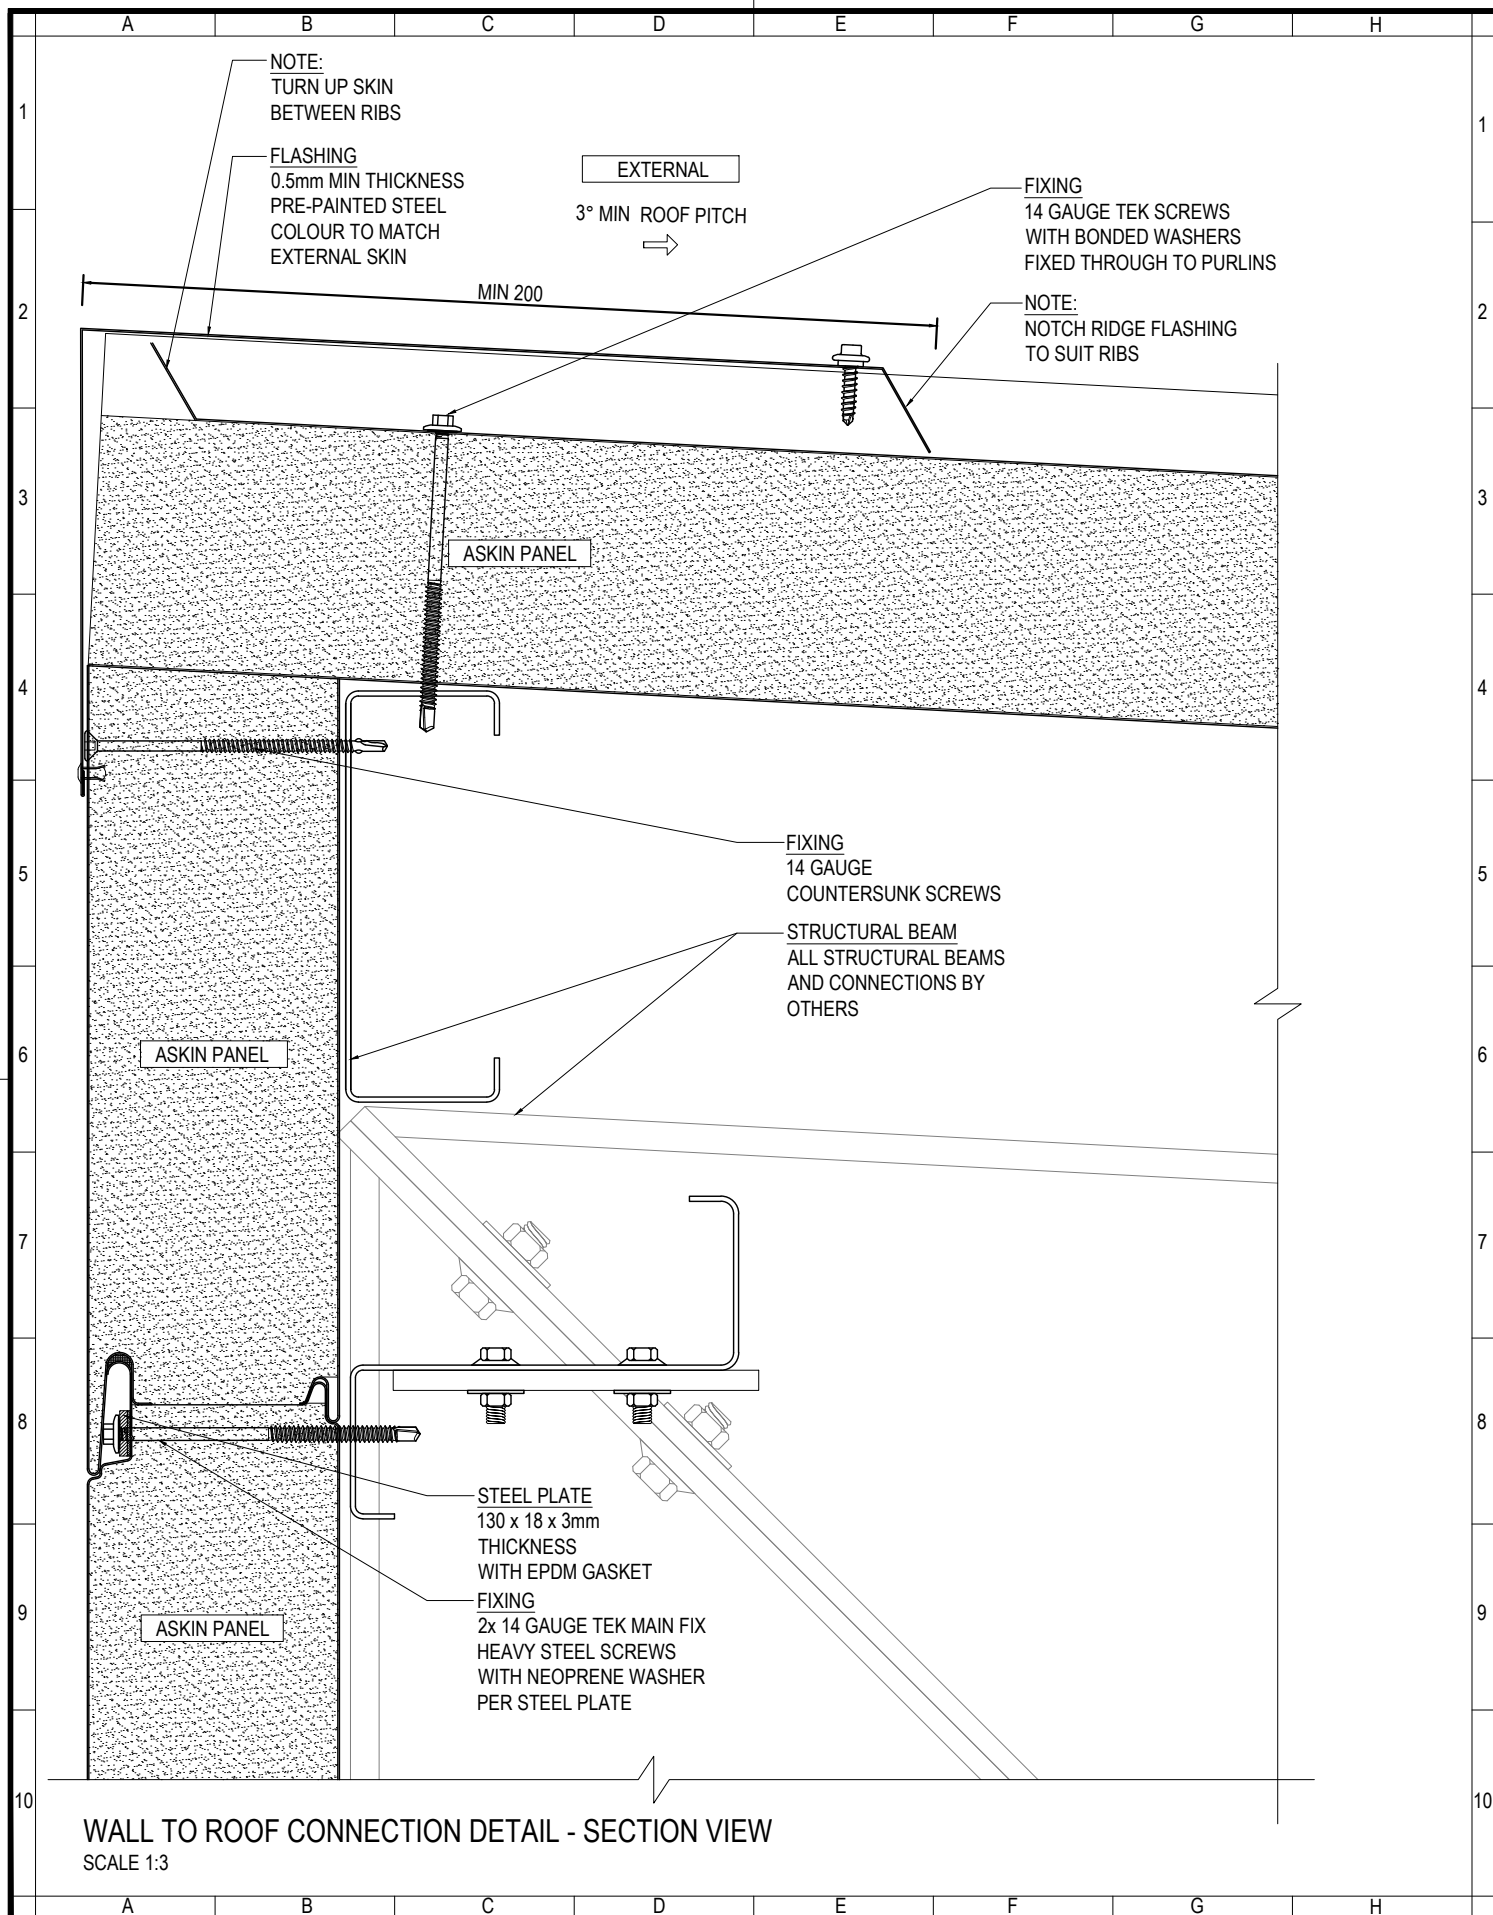

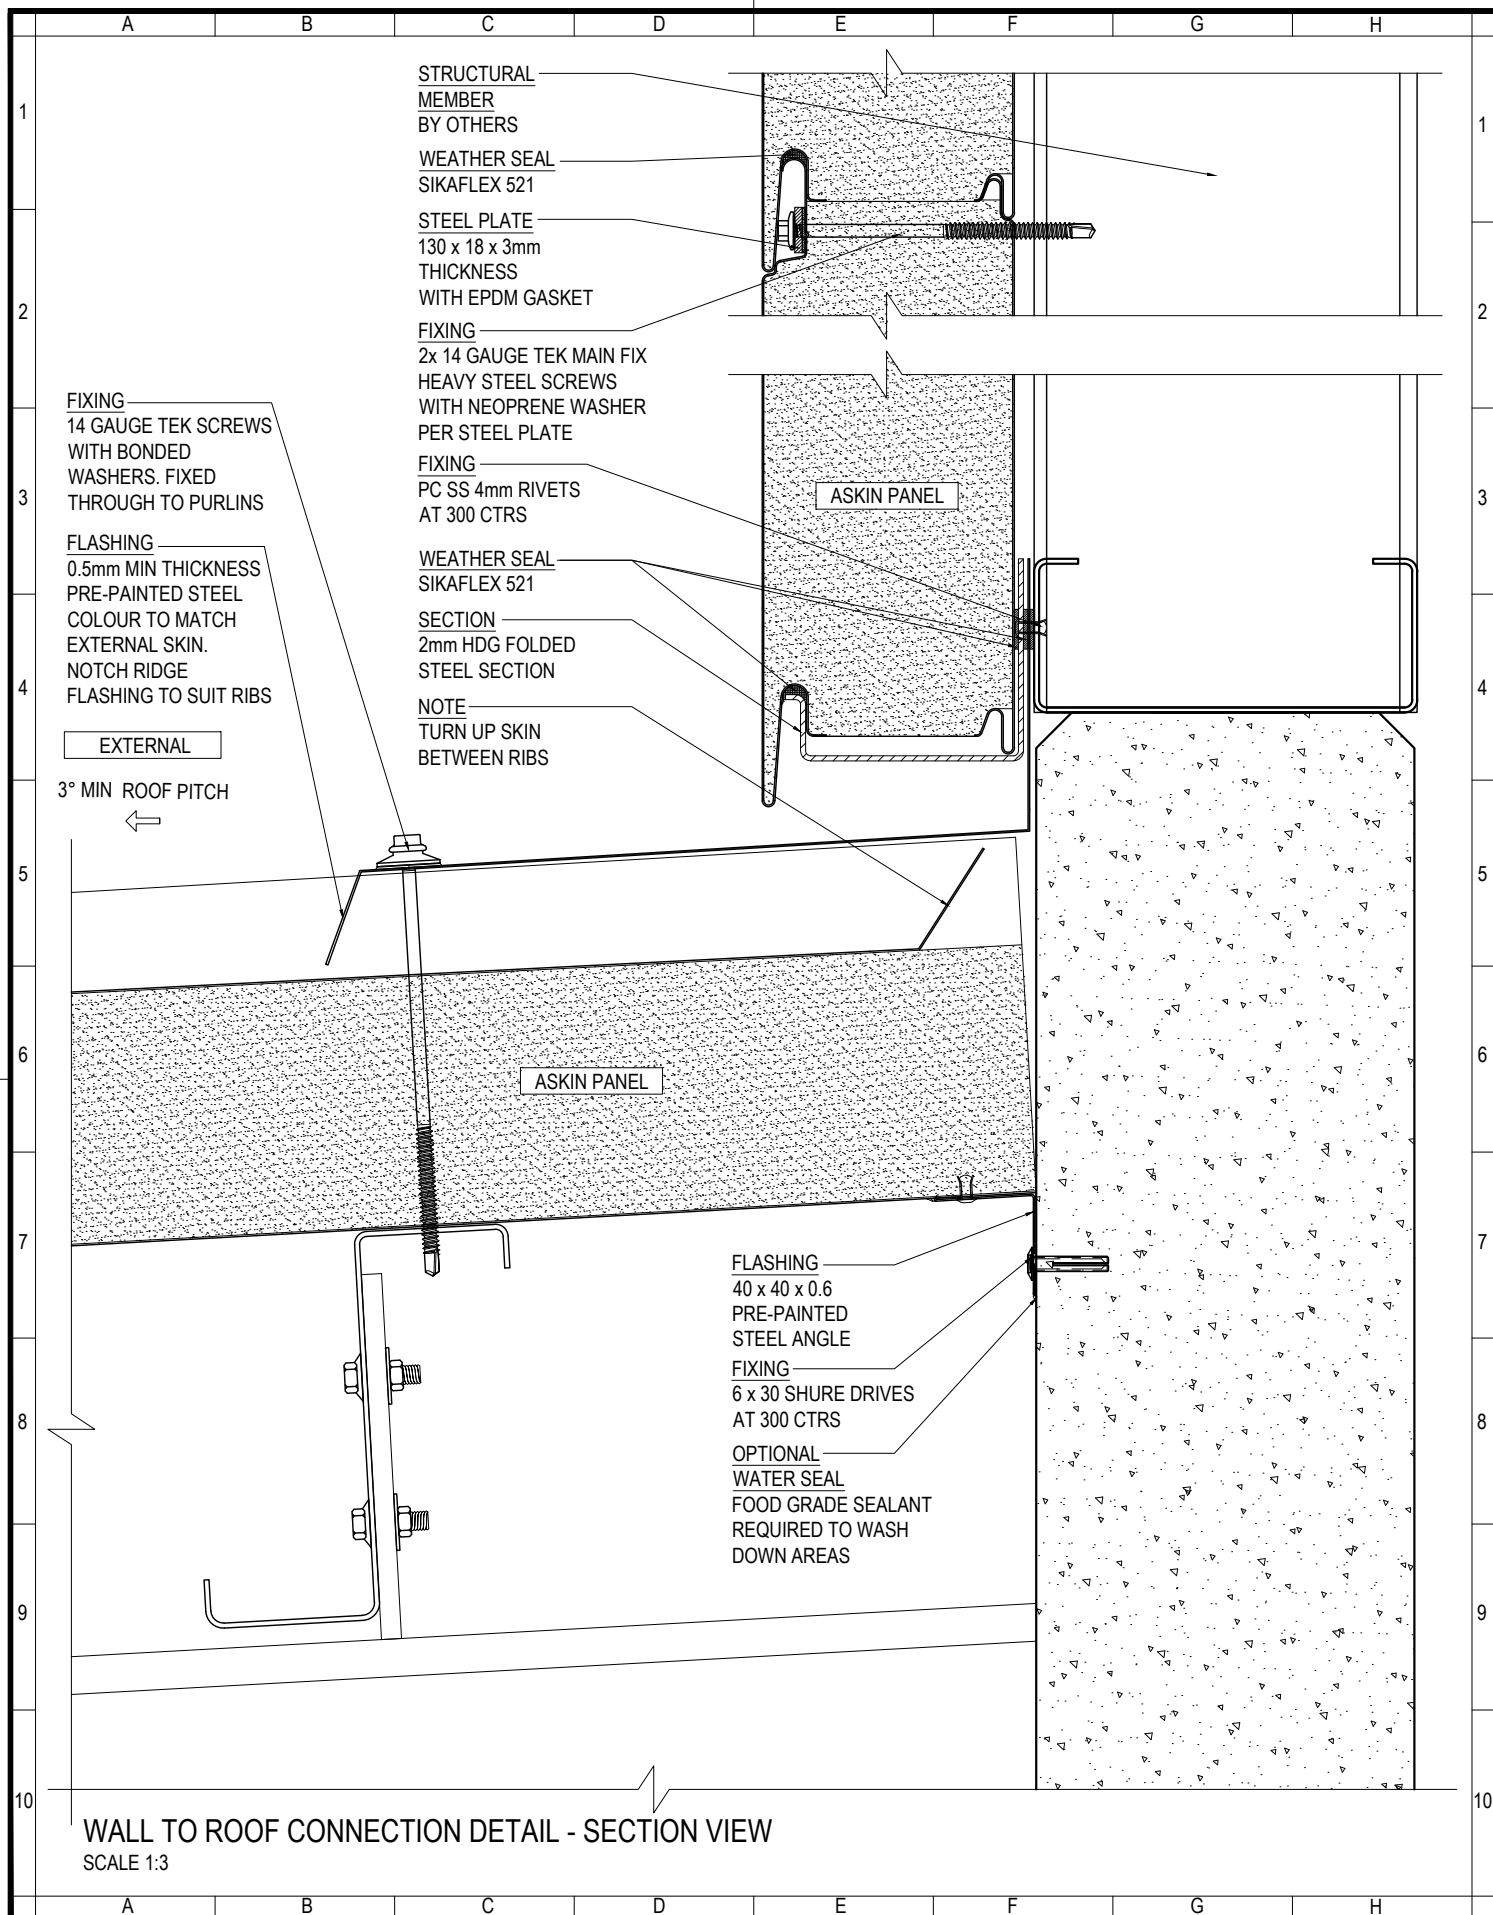

ASKIN
Performance Panels

www.askin.net.au

VIC P: 03 8769 4816 WA P: 08 9249 4022
SA P: 08 8252 7188 QLD P: 07 3718 9500
NSW P: 02 8825 2598 NT P: 08 8252 7188

PROJECT:

EXTERIORS - VIVID
STANDARD HORIZONTAL
ROOFING AND PARAPET
CONNECTION DETAILS

©ASKIN 2022


Revision

-	-	-
-	-	-
-	-	-
-	-	-
-	-	-
-	-	-
-	-	-
-	-	-

Checked By
A SHANNON
Drawn By
R VORWERK
Issue date
09.09.2022
Drawing No.

Scale
1:3
Sheet size
A4
Revision
-

EXTVID - 225

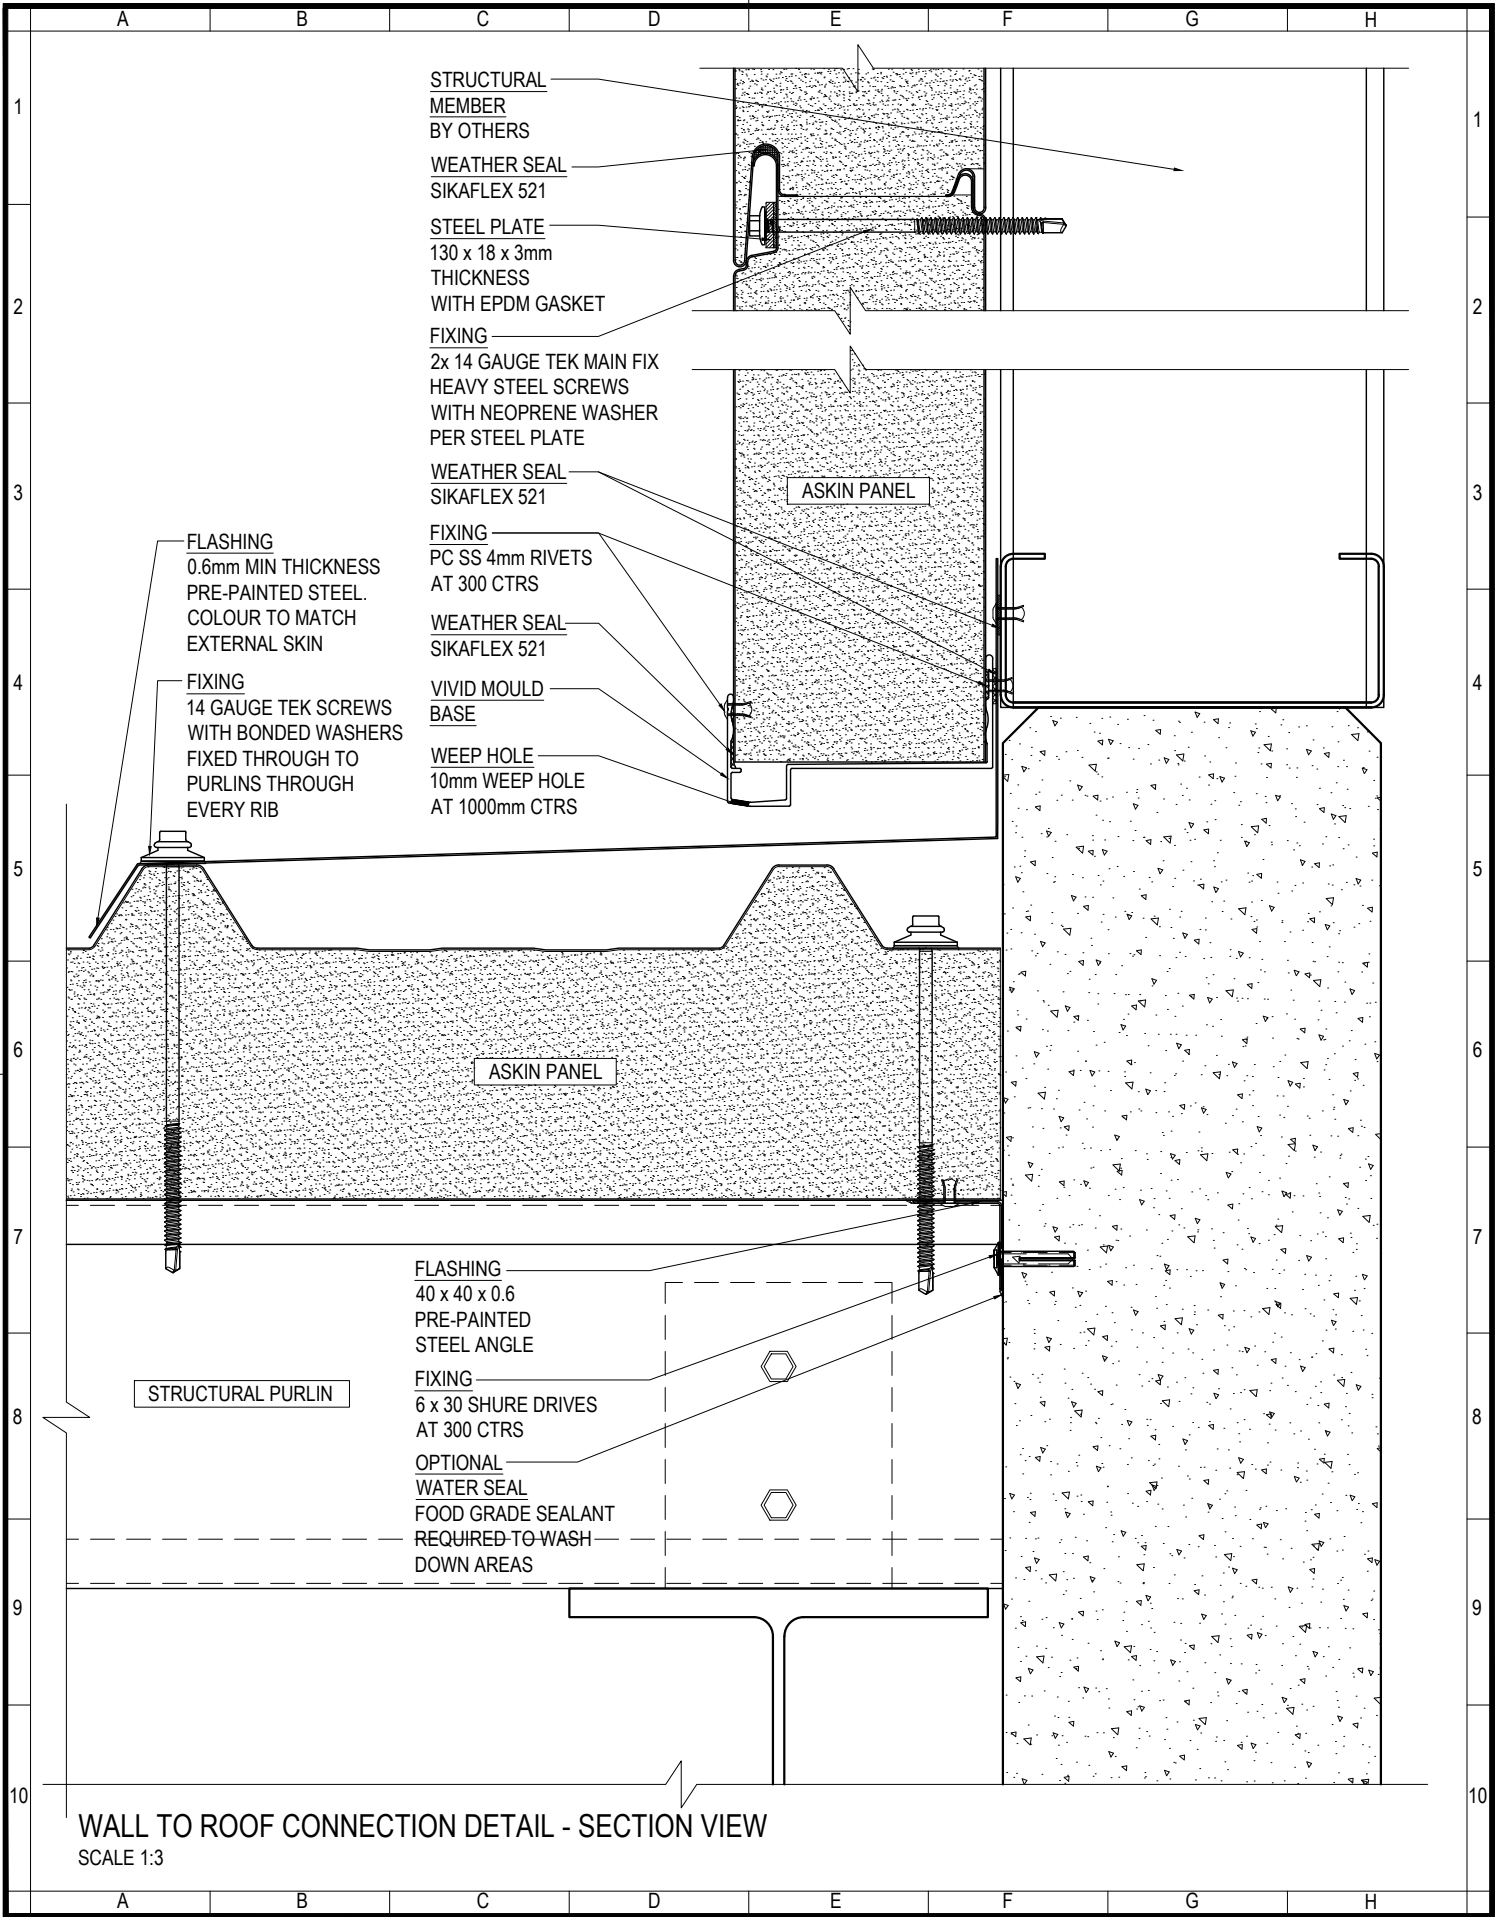

WALL TO ROOF CONNECTION DETAIL - SECTION VIEW
SCALE 1:3



www.askin.net.au

VIC P : 03 8769 4816 WA P : 08 9249 4022
SA P : 08 8252 7188 QLD P : 07 3718 9500
NSW P : 02 8825 2598 NT P : 08 8252 7188

PROJECT:

EXTERIORS - VIVID
STANDARD HORIZONTAL
ROOFING AND PARAPET
CONNECTION DETAILS

©ASKIN 2022

Revision

-	-	-
-	-	-
-	-	-
-	-	-
-	-	-
-	-	-
-	-	-
-	-	-

Checked By

A SHANNON

Drawn By

R VORWERK

Issue date

09.09.2022

Drawing No.

EXTVID - 226

Scale


1:3


Sheet size


A4

Revision

-

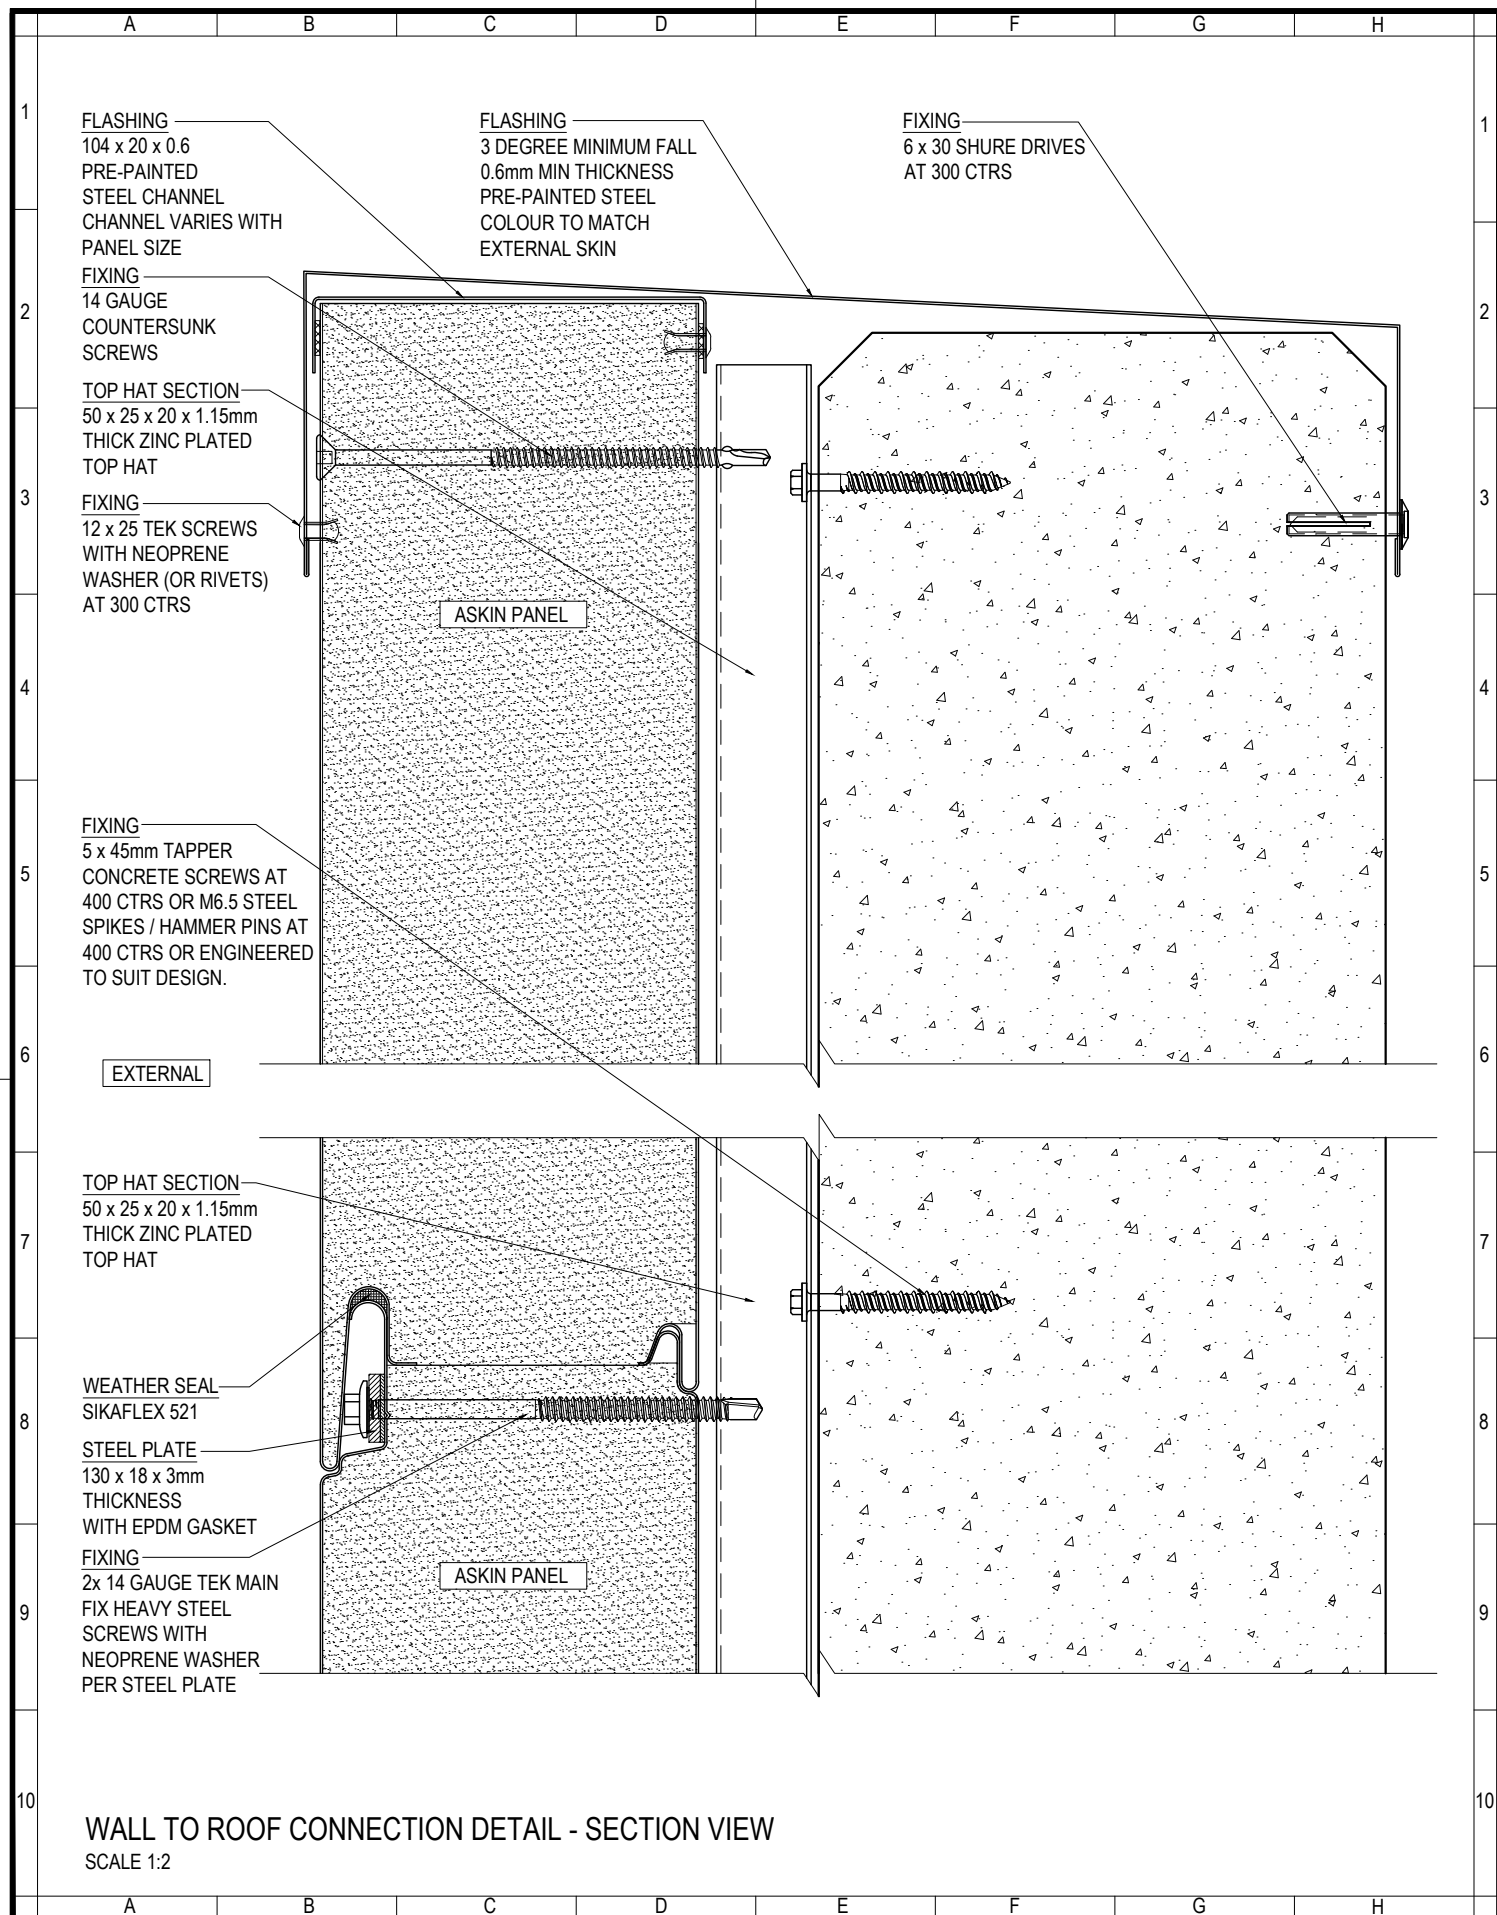

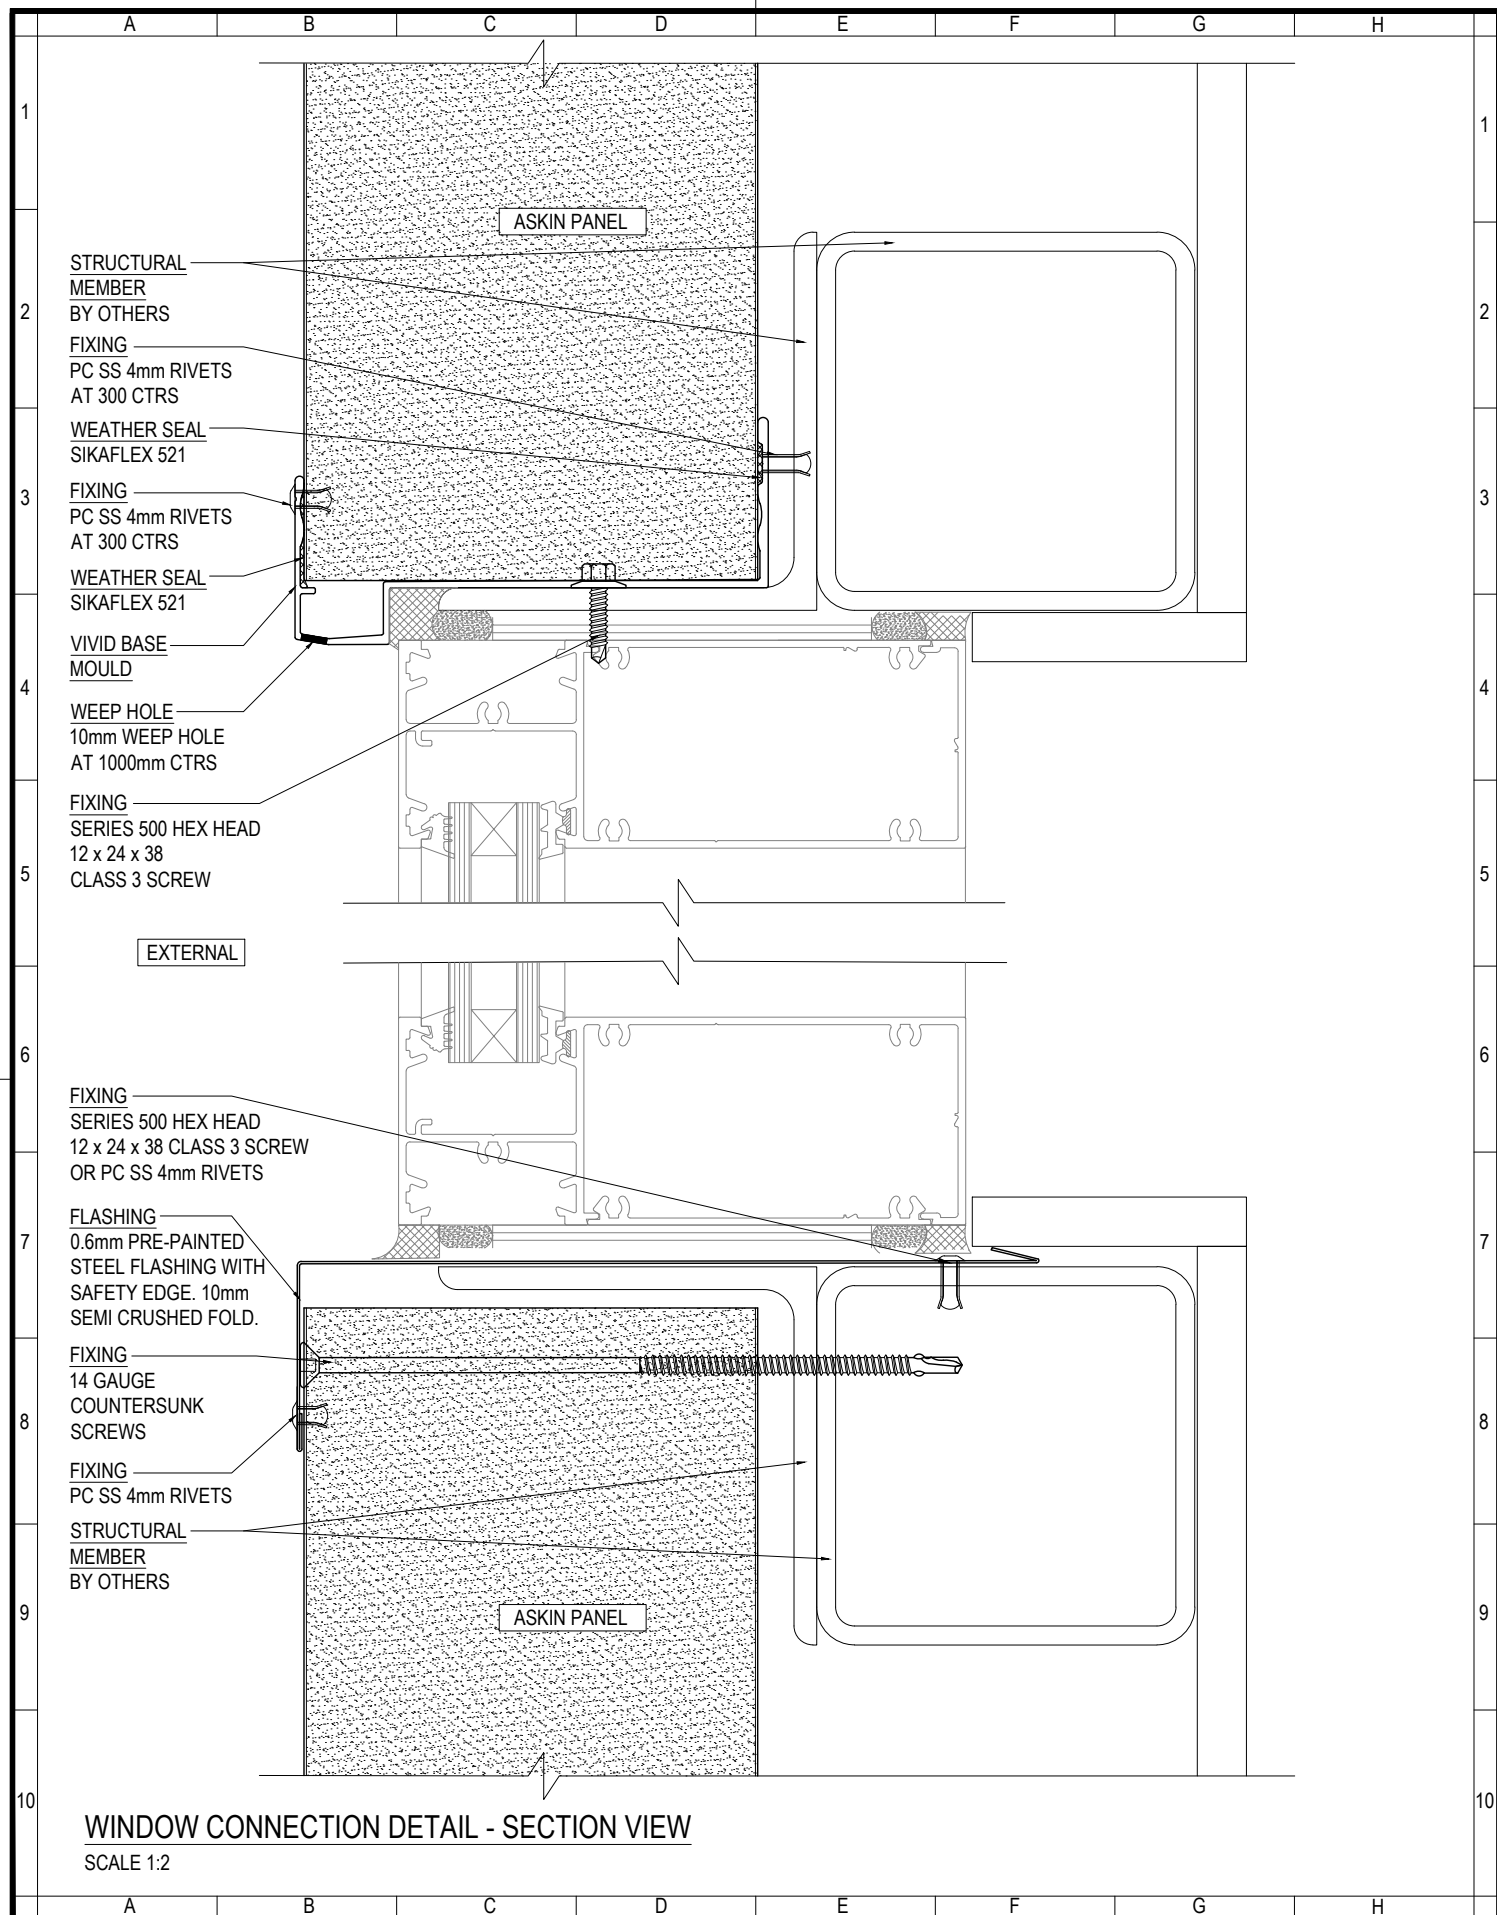

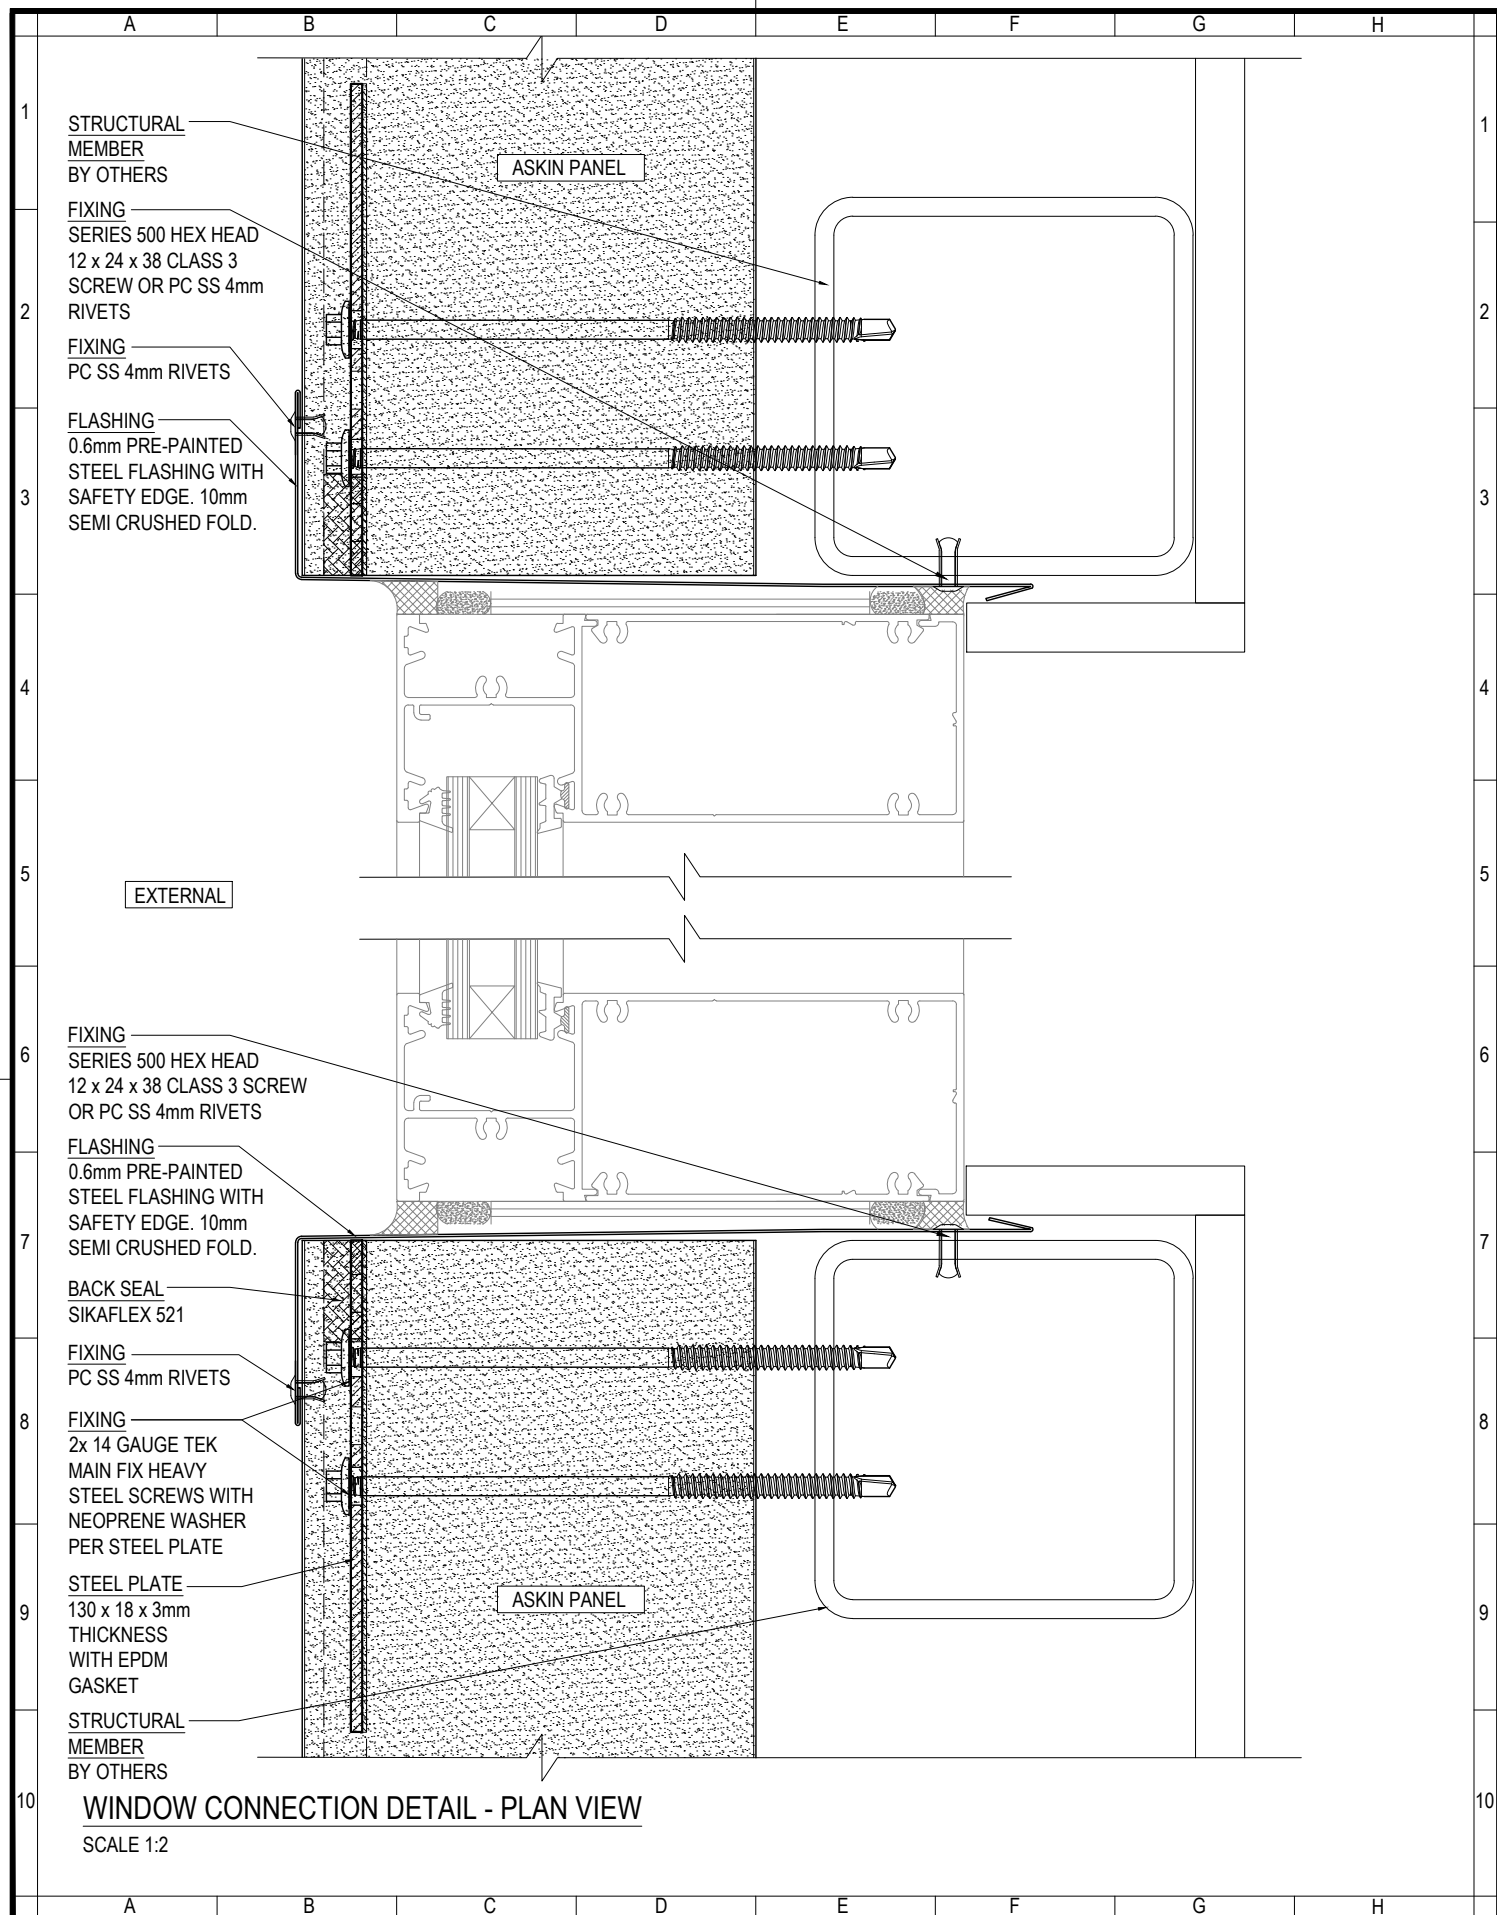

www.askin.net.au

VIC P: 03 8769 4816 WA P: 08 9249 4022
SA P: 08 8252 7188 QLD P: 07 3718 9500
NSW P: 02 8825 2598 NT P: 08 8252 7188

PROJECT:

EXTERIORS - VIVID
STANDARD HORIZONTAL
WINDOW CONNECTION
DETAILS

©ASKIN 2022

Revision

-	-	-
-	-	-
-	-	-
-	-	-
-	-	-
-	-	-
-	-	-

Checked By

A SHANNON

Drawn By

R VORWERK

Issue date

09.09.2022

Drawing No.

Scale

1:2


Sheet size


A4

Revision

-

EXTVIVID - 231

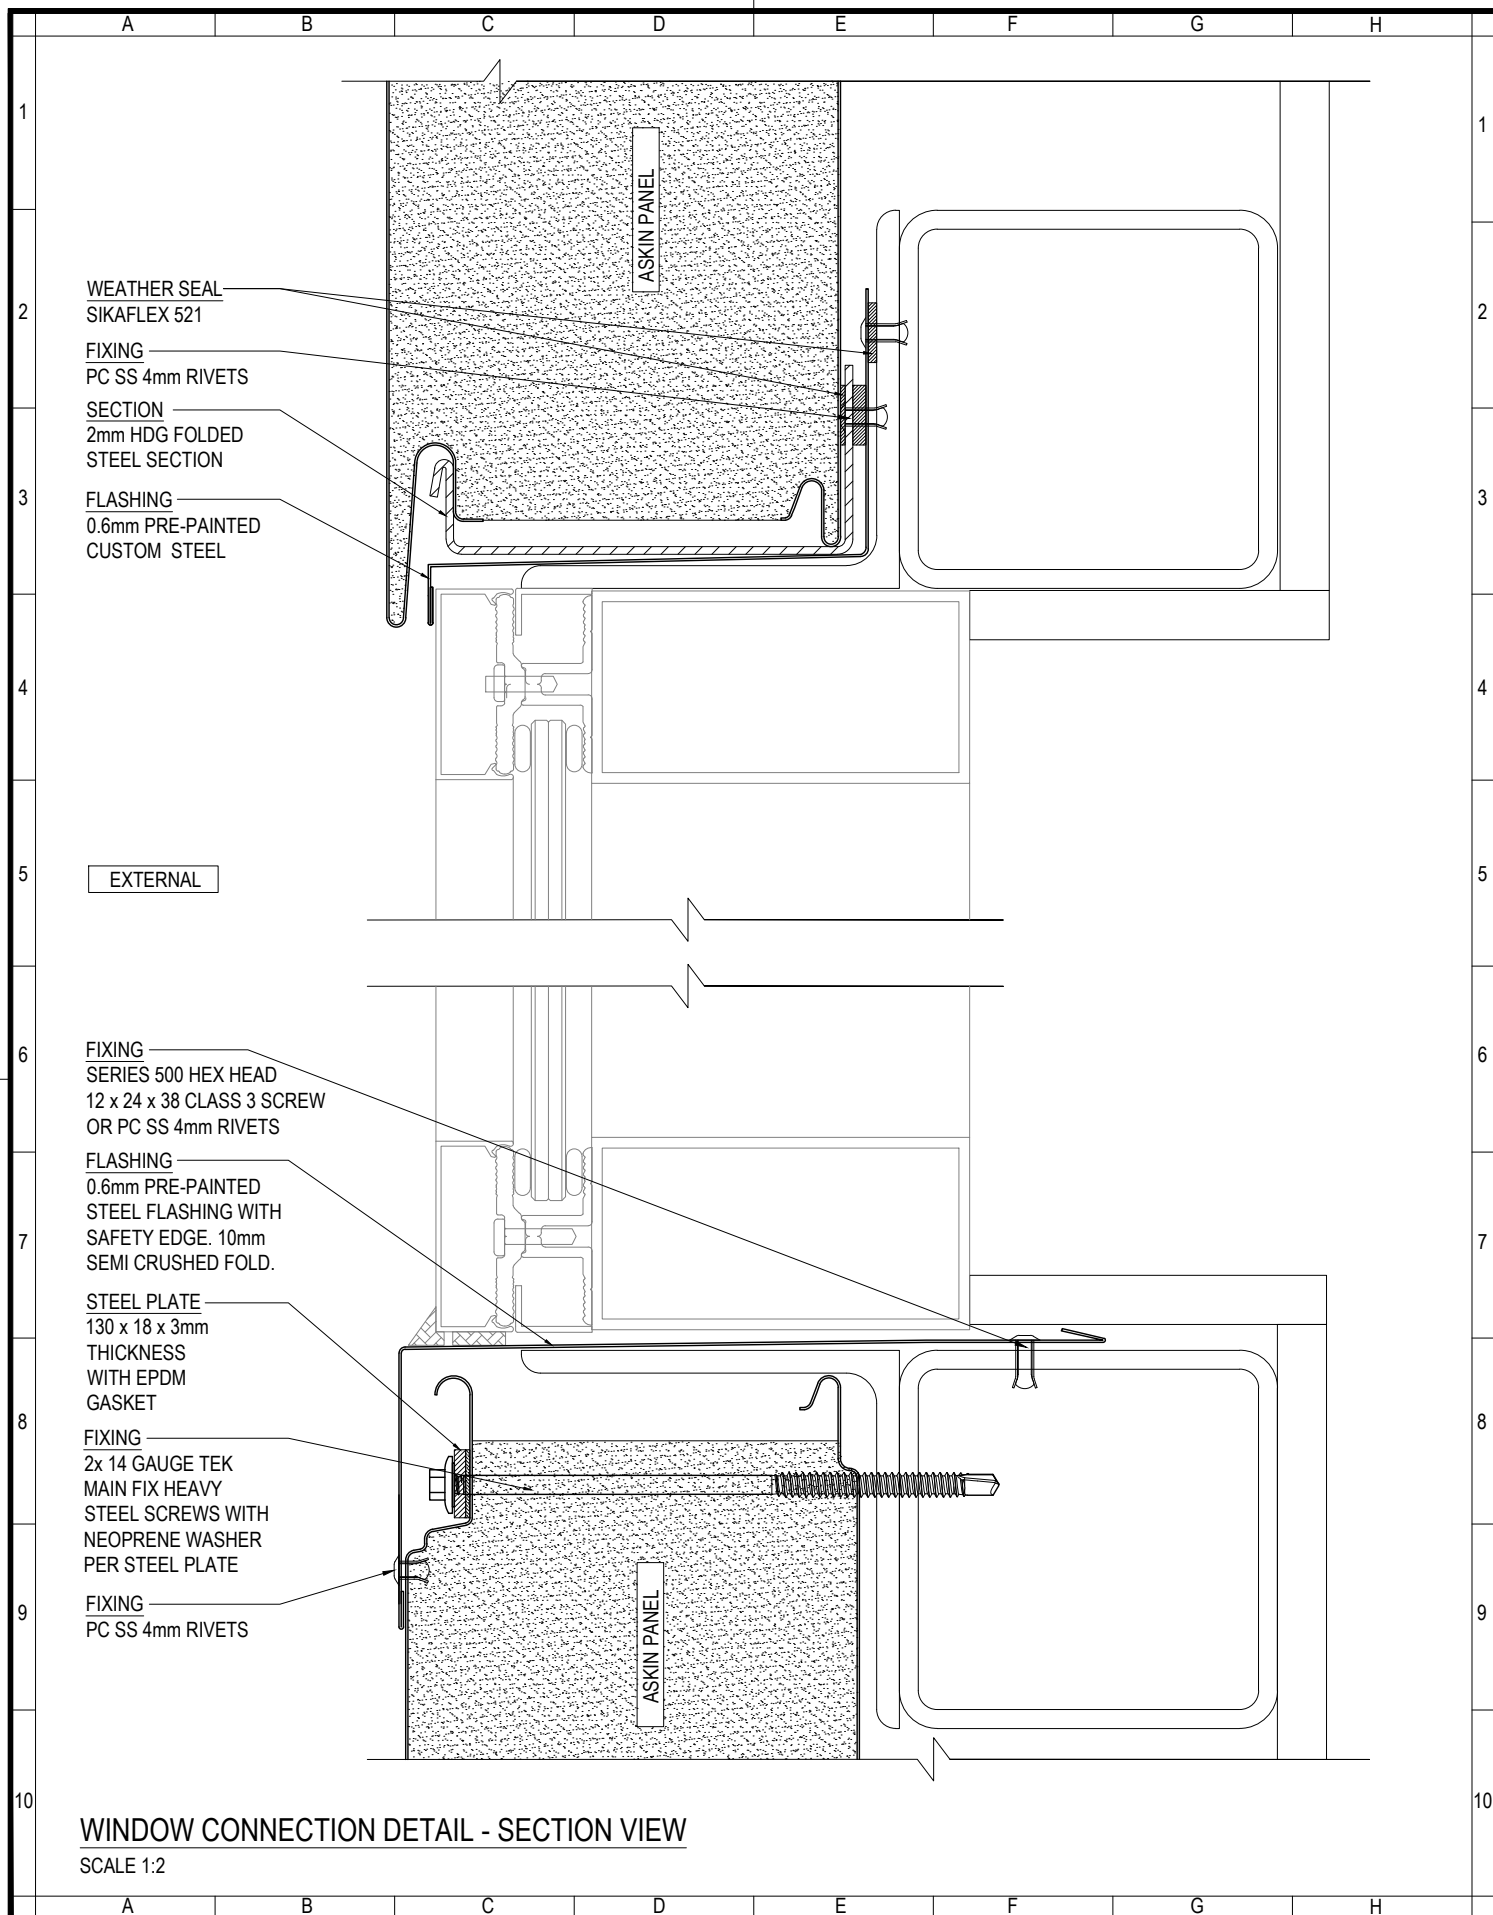

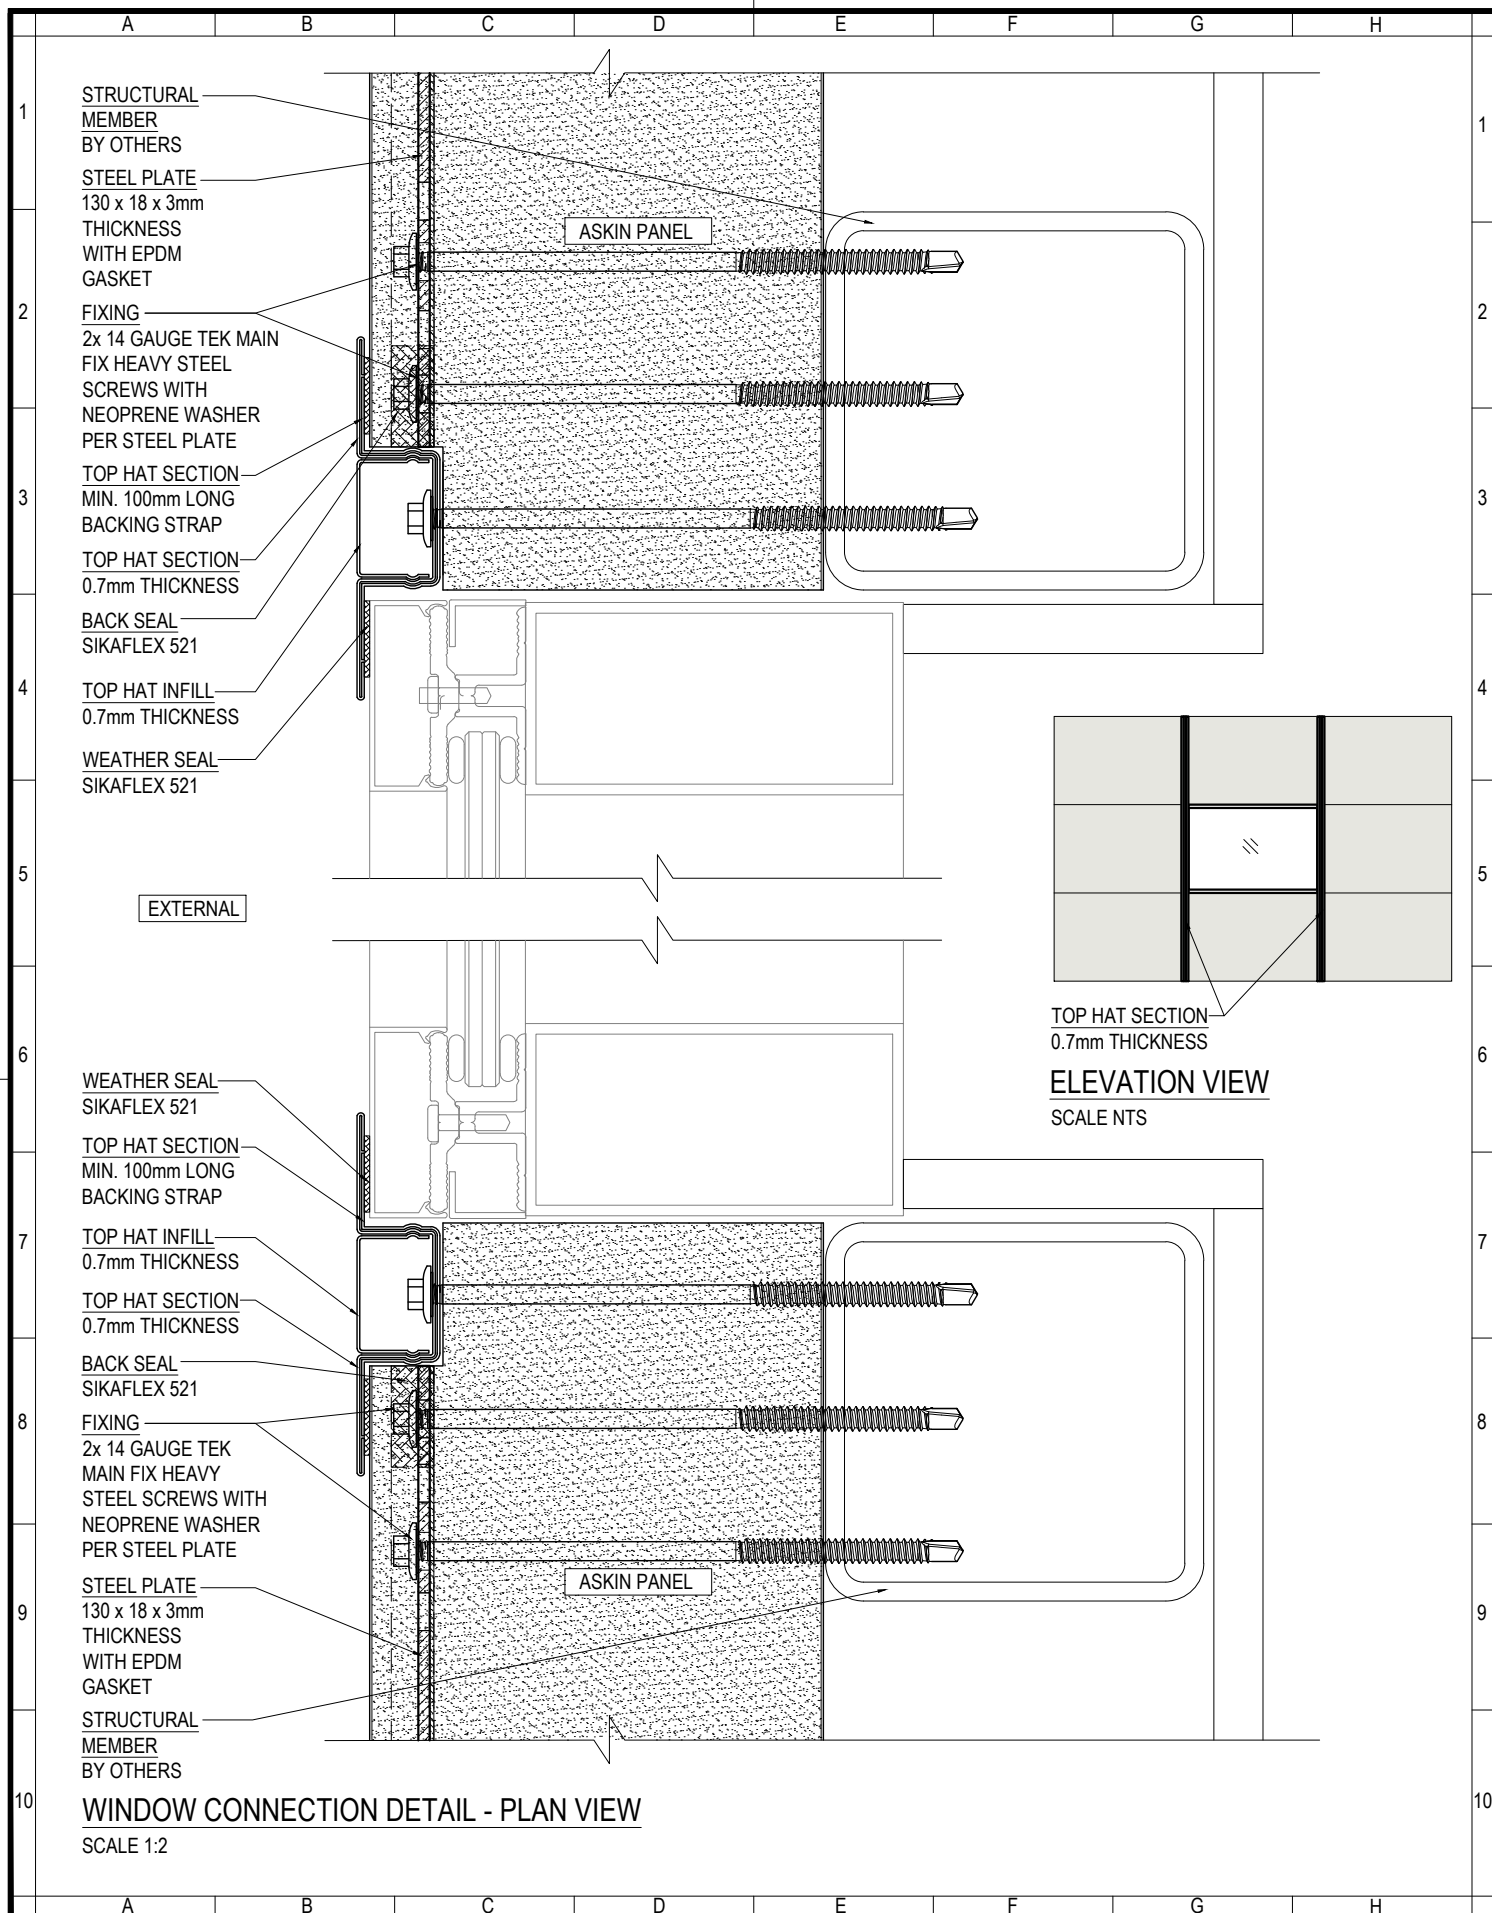

www.askin.net.au

VIC P: 03 8769 4816 WA P: 08 9249 4022
SA P: 08 8252 7188 QLD P: 07 3718 9500
NSW P: 02 8825 2598 NT P: 08 8252 7188

PROJECT:

EXTERIORS - VIVID
STANDARD HORIZONTAL
WINDOW CONNECTION
DETAILS

©ASKIN 2022

Revision

-	-	-
-	-	-
-	-	-
-	-	-
-	-	-
-	-	-
-	-	-

Checked By

A SHANNON

Drawn By

R VORWERK

Issue date

09.09.2022

Drawing No.

EXTVID - 233

Scale


1:2

Sheet size

A4

Revision

-

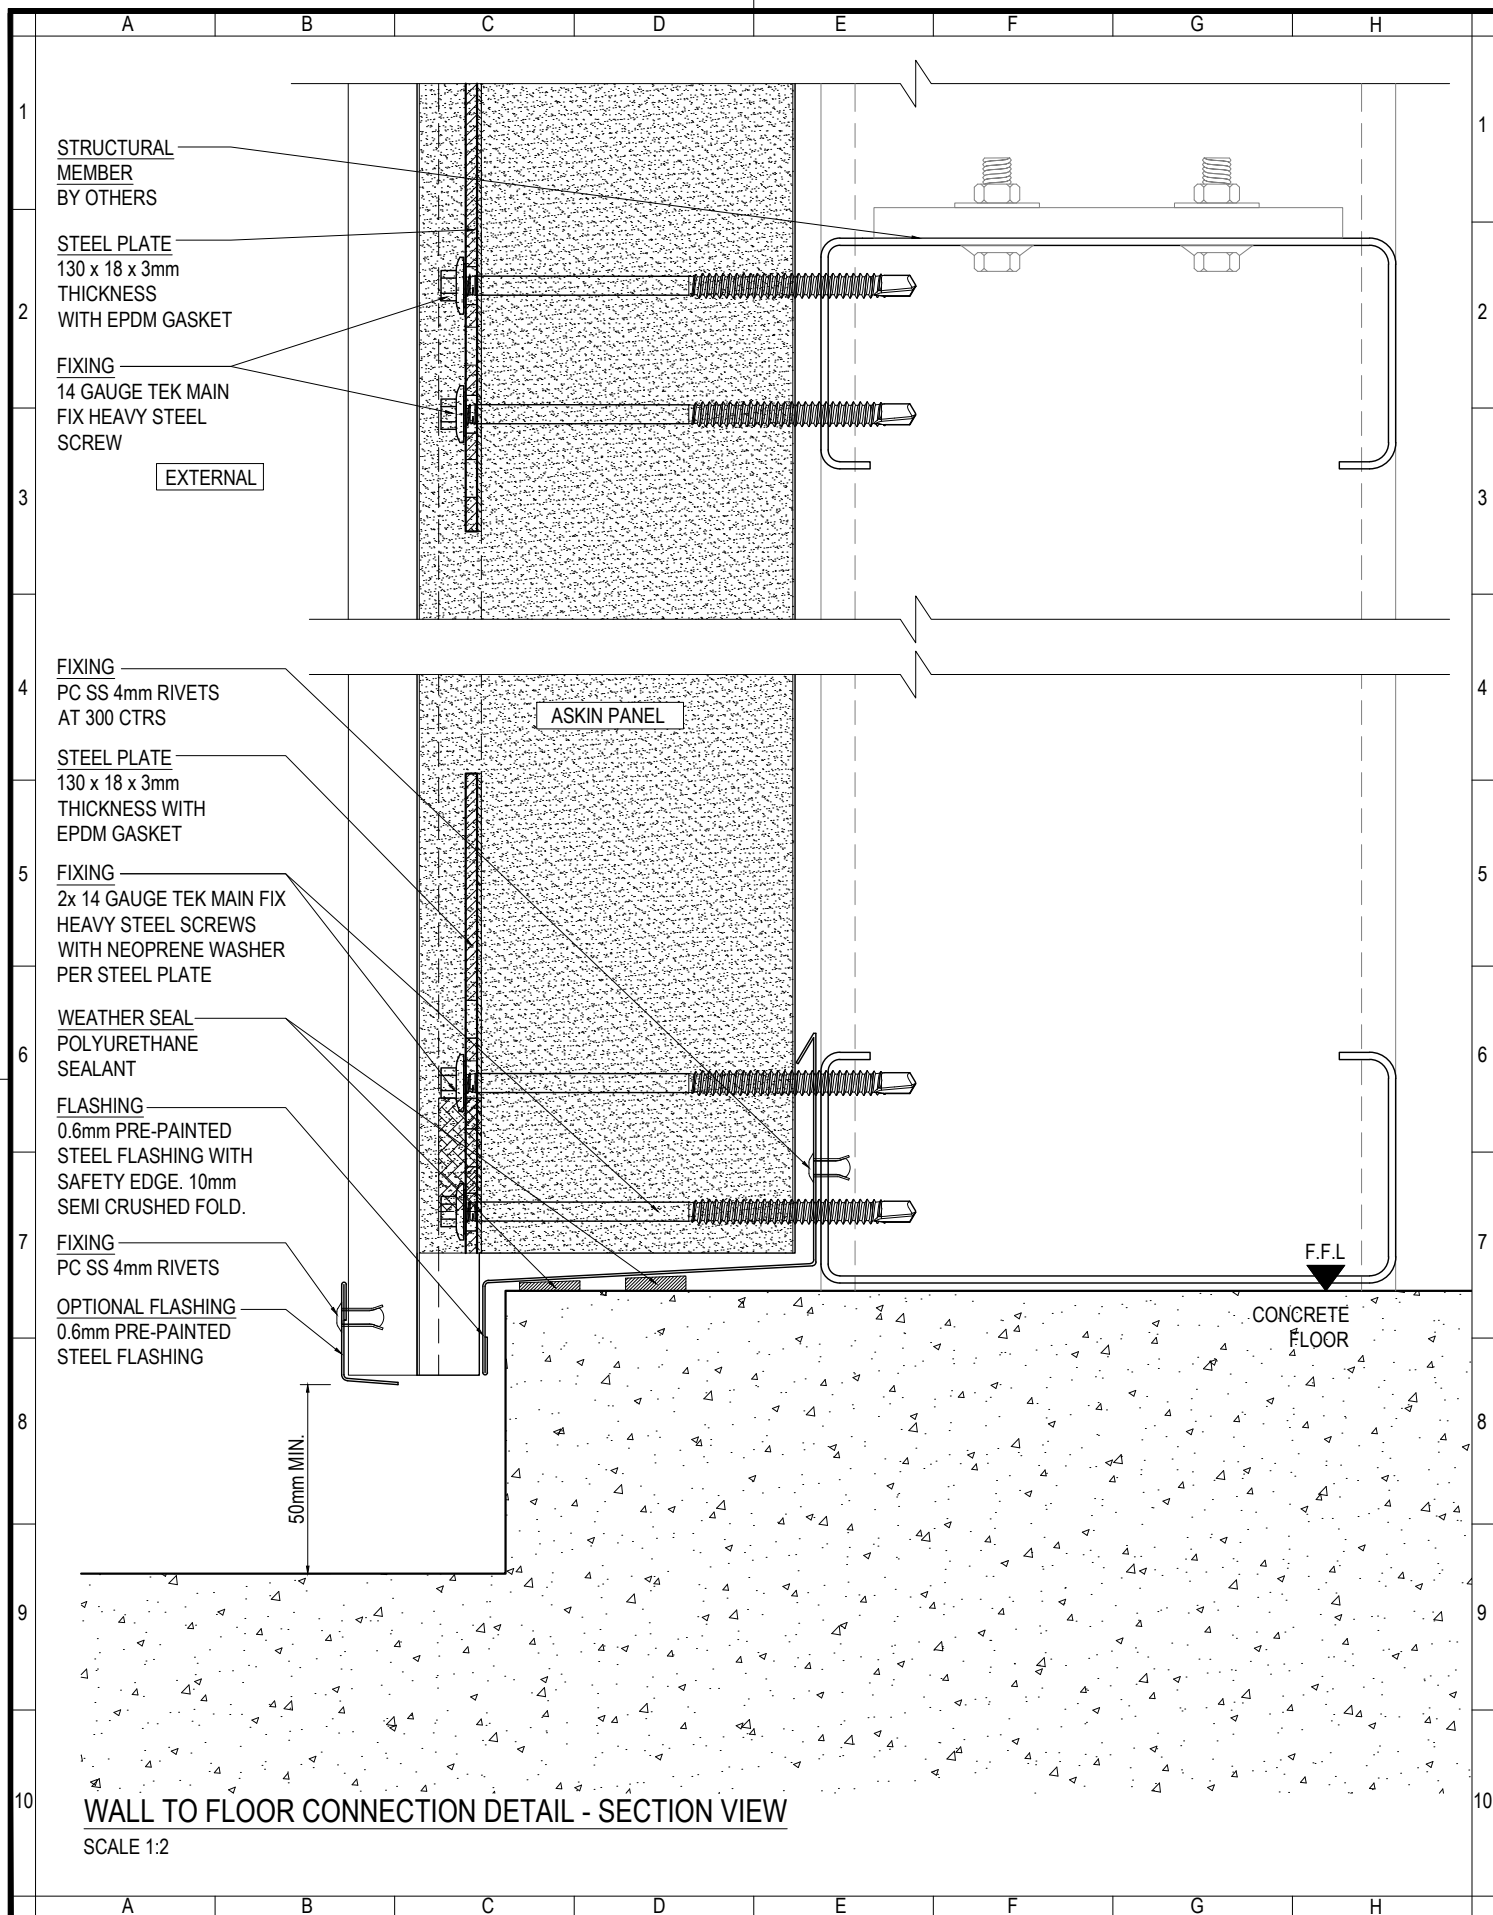

ASKIN
Performance Panels

www.askin.net.au

VIC P: 03 8769 4816 WA P: 08 9249 4022
SA P: 08 8252 7188 QLD P: 07 3718 9500
NSW P: 02 8825 2598 NT P: 08 8252 7188

PROJECT:

EXTERIORS - VIVID
TRANSFORM PROFILE
VERTICAL WALL TO FLOOR
CONNECTION DETAIL

©ASKIN 2022

Revision

-	-	-
-	-	-
-	-	-
-	-	-
-	-	-
-	-	-
-	-	-

Checked By

A SHANNON

Drawn By

R VORWERK

Issue date

09.09.2022

Drawing No.

EXTVID - 300

Scale


1:2

Sheet size

A4

Revision

-

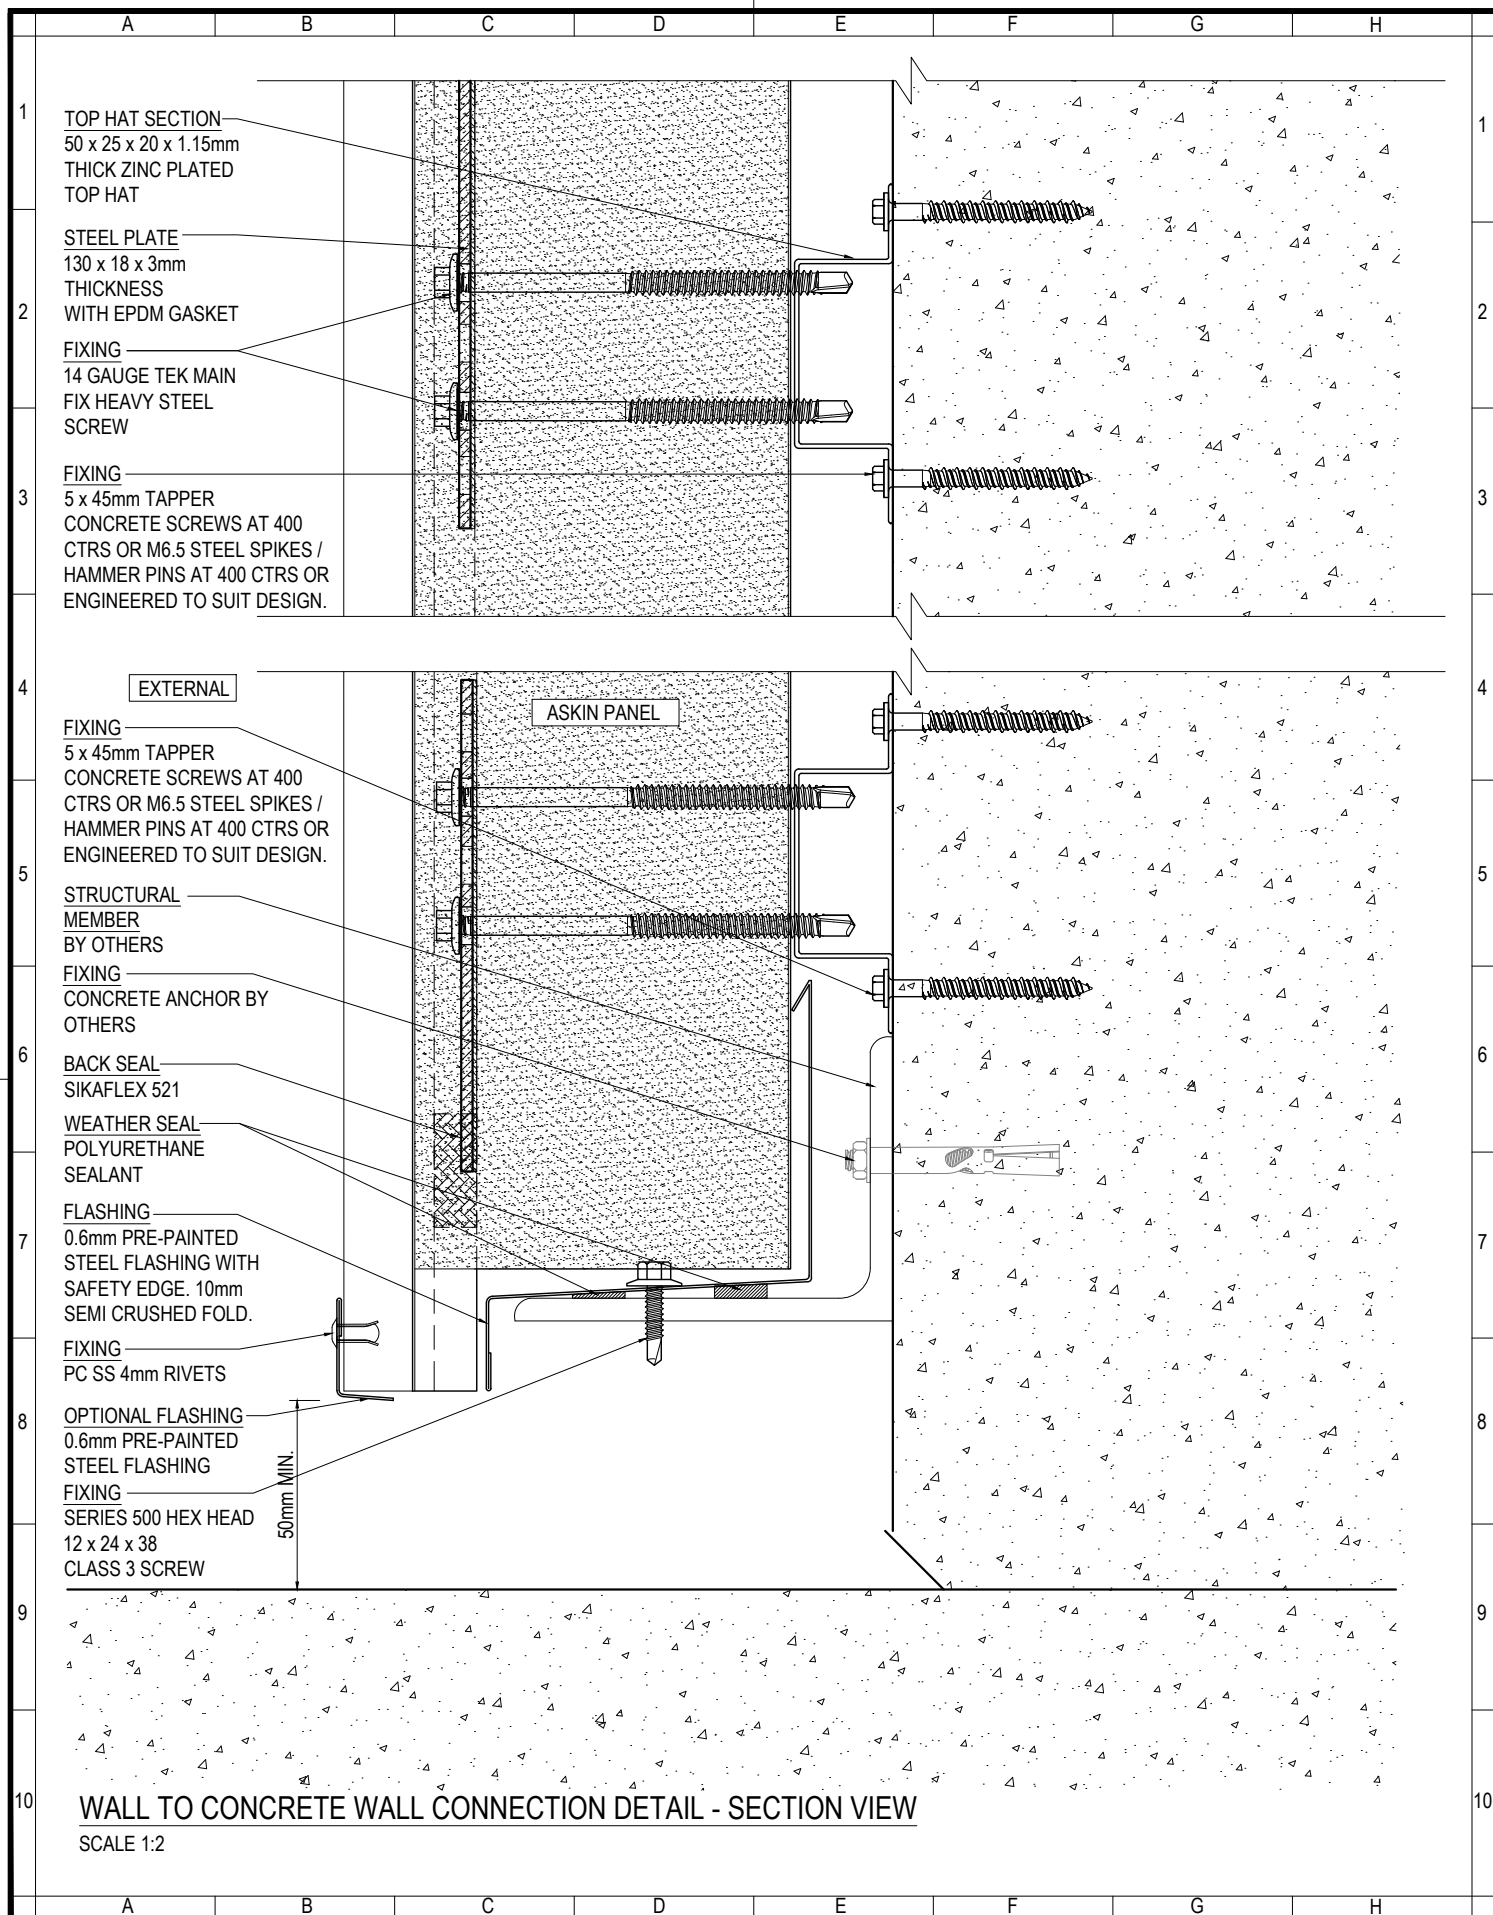

www.askin.net.au

VIC P: 03 8769 4816 WA P: 08 9249 4022
SA P: 08 8252 7188 QLD P: 07 3718 9500
NSW P: 02 8825 2598 NT P: 08 8252 7188

PROJECT:

EXTERIORS - VIVID
TRANSFORM PROFILE
VERTICAL WALL TO FLOOR
CONNECTION DETAIL

©ASKIN 2022

Revision

-	-	-
-	-	-
-	-	-
-	-	-
-	-	-
-	-	-
-	-	-

Checked By

A SHANNON

Drawn By

R VORWERK

Issue date

09.09.2022

Drawing No.

Scale

1:2


Sheet size


A4

Revision

-

EXTVIDID - 301

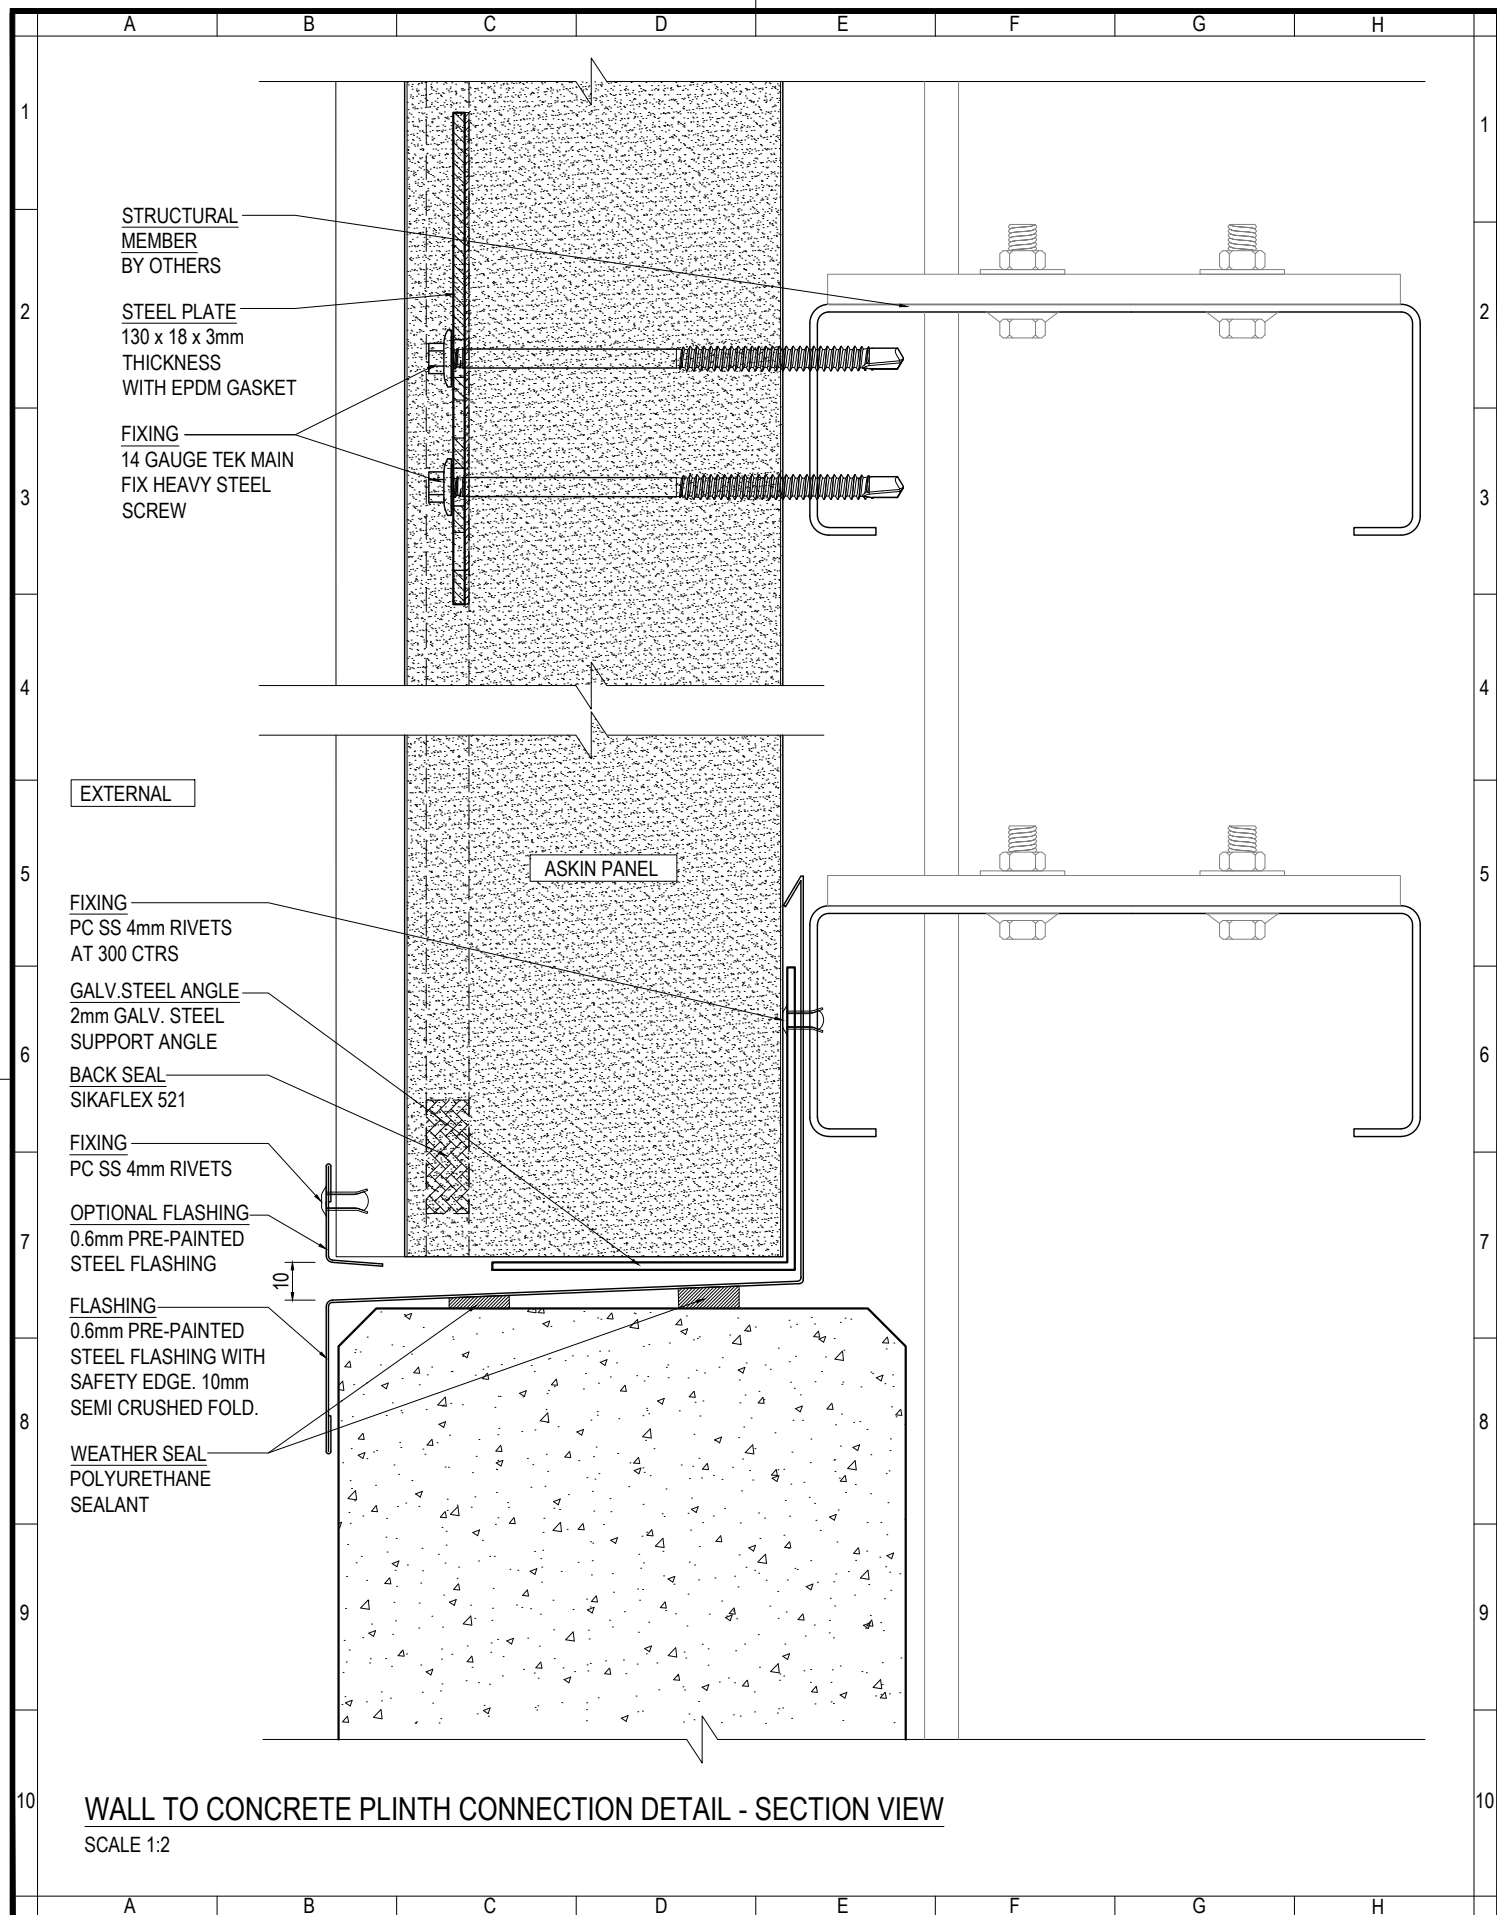

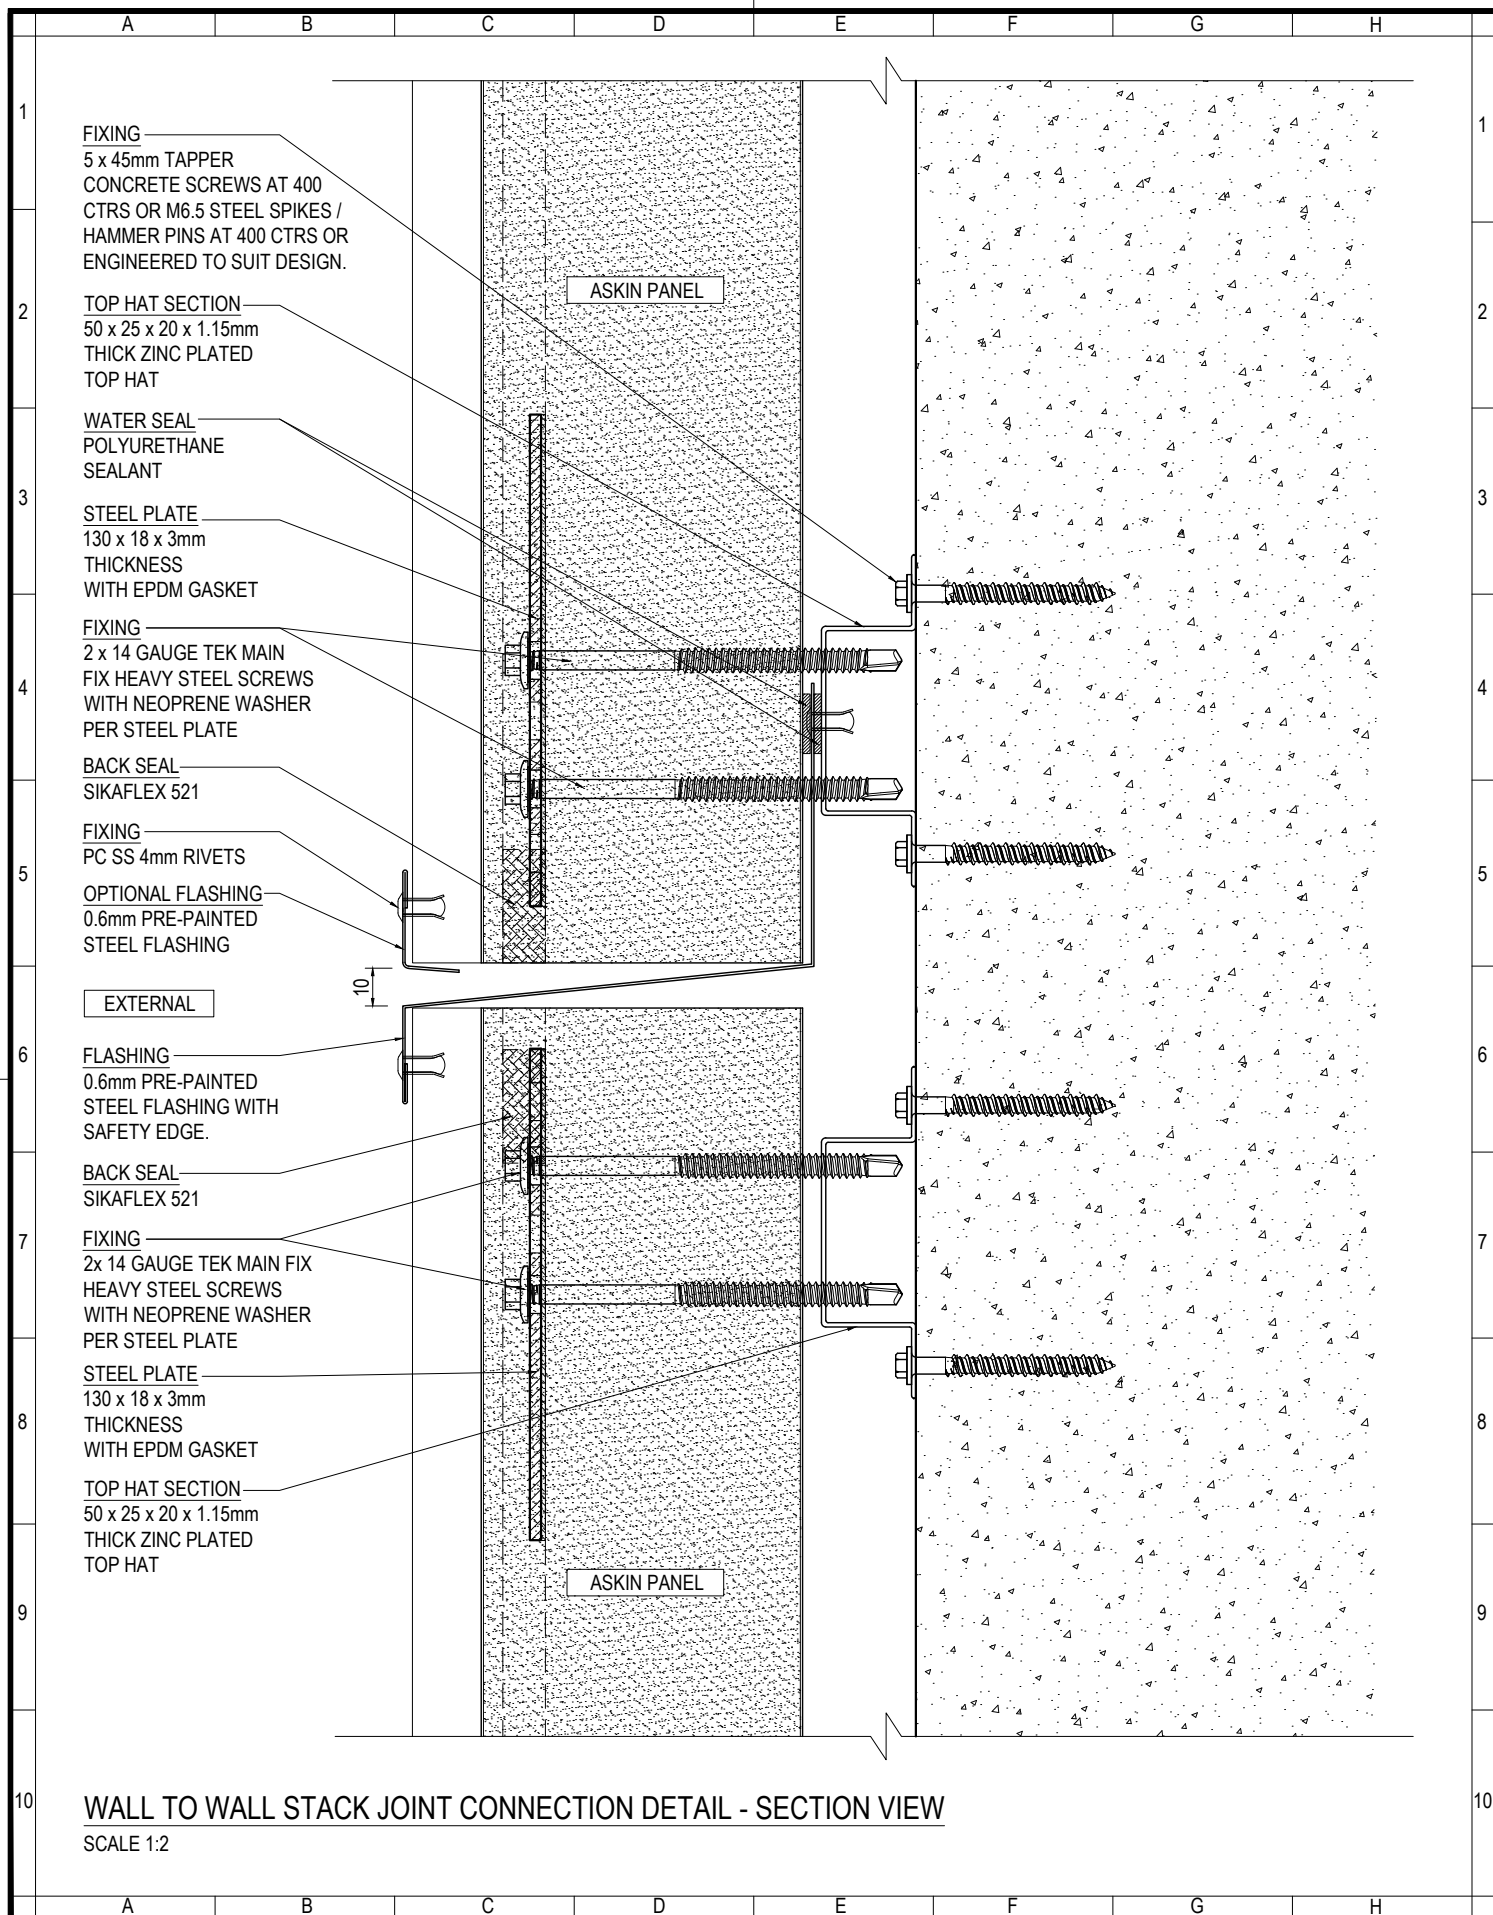

www.askin.net.au

VIC P: 03 8769 4816 WA P: 08 9249 4022
SA P: 08 8252 7188 QLD P: 07 3718 9500
NSW P: 02 8825 2598 NT P: 08 8252 7188

PROJECT:

EXTERIORS - VIVID
TRANSFORM PROFILE
VERTICAL WALL TO FLOOR
CONNECTION DETAIL

©ASKIN 2022

Revision

-	-	-
-	-	-
-	-	-
-	-	-
-	-	-
-	-	-
-	-	-
-	-	-

Checked By

A SHANNON

Drawn By

R VORWERK

Issue date

09.09.2022

Drawing No.

EXTVID - 303

Scale


1:2

Sheet size

A4

Revision


-

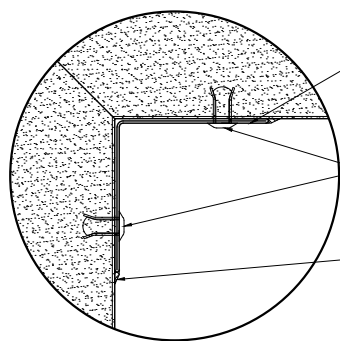

FLASHING
40 x 40 x 0.6
PRE-PAINTED
STEEL ANGLE

FIXING
PC SS 4mm RIVETS
AT 300 CTRS

OPTIONAL WATER SEAL
FOOD GRADE SEALANT
REQUIRED TO WASH
DOWN AREAS

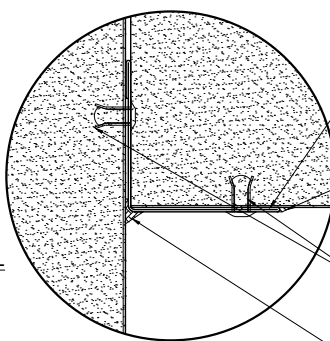


FLASHING
40 x 40 x 0.6
PRE-PAINTED
STEEL ANGLE

WATER SEAL
FOOD GRADE SEALANT
REQUIRED TO WASH
DOWN AREAS

FIXING
PC SS 4mm RIVETS
AT 300 CTRS


OPTIONAL WATER SEAL
FOOD GRADE SEALANT
REQUIRED TO WASH
DOWN AREAS

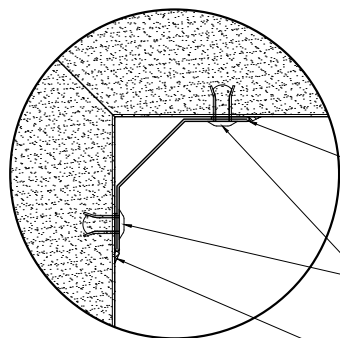

FLASHING
35 x 35 x 0.6
PRE-PAINTED STEEL
COVE ANGLE

FIXING
PC SS 4mm RIVETS
AT 300 CTRS


OPTIONAL WATER SEAL
FOOD GRADE SEALANT
REQUIRED TO WASH
DOWN AREAS

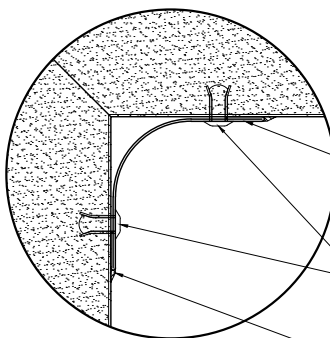

FLASHING
40 x 40 x 0.6
PRE-PAINTED
STEEL RADIUS

FIXING
PC SS 4mm RIVETS
AT 300 CTRS

OPTIONAL WATER SEAL
FOOD GRADE SEALANT
REQUIRED TO WASH
DOWN AREAS

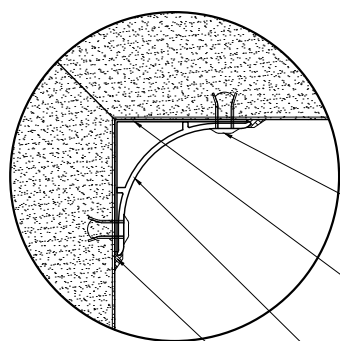


FIXING
PC SS 4mm RIVETS
AT 300 CTRS

FLASHING
35 x 35 x 0.6
PRE-PAINTED
STEEL ANGLE

EXTRUSION
35mm POWDER COATED
ALUMINIUM RADIUS

OPTIONAL WATER SEAL
FOOD GRADE SEALANT
REQUIRED TO WASH
DOWN AREAS

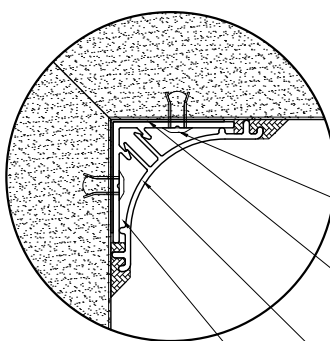

FIXING
PC SS 4mm RIVETS
AT 300 CTRS

FLASHING
30 x 30 x 0.6
PRE-PAINTED
STEEL ANGLE

EXTRUSION
POWDERCOATED
ALUMINIUM 2 PART
HIDDEN FIX RADIUS

OPTIONAL WATER SEAL
FOOD GRADE SEALANT
REQUIRED TO WASH
DOWN AREAS

ALTERNATIVE INTERNAL CORNICES - PLAN VIEW

SCALE 1:2

ASKIN
Performance Panels

www.askin.net.au

VIC P : 03 8769 4816 WA P : 08 9249 4022
SA P : 08 8252 7188 QLD P : 07 3718 9500
NSW P : 02 8825 2598 NT P : 08 8252 7188

PROJECT:

EXTERIORS - VIVID
TRANSFORM PROFILE
VERTICAL WALL TO WALL
CONNECTION DETAILS

©ASKIN 2022

Revision

-	-	-
-	-	-
-	-	-
-	-	-
-	-	-
-	-	-
-	-	-
-	-	-

Checked By

A SHANNON

Drawn By

R VORWERK

Issue date

09.09.2022

Drawing No.

EXTVID - 310

Scale


1:2


Sheet size

A4

Revision

-

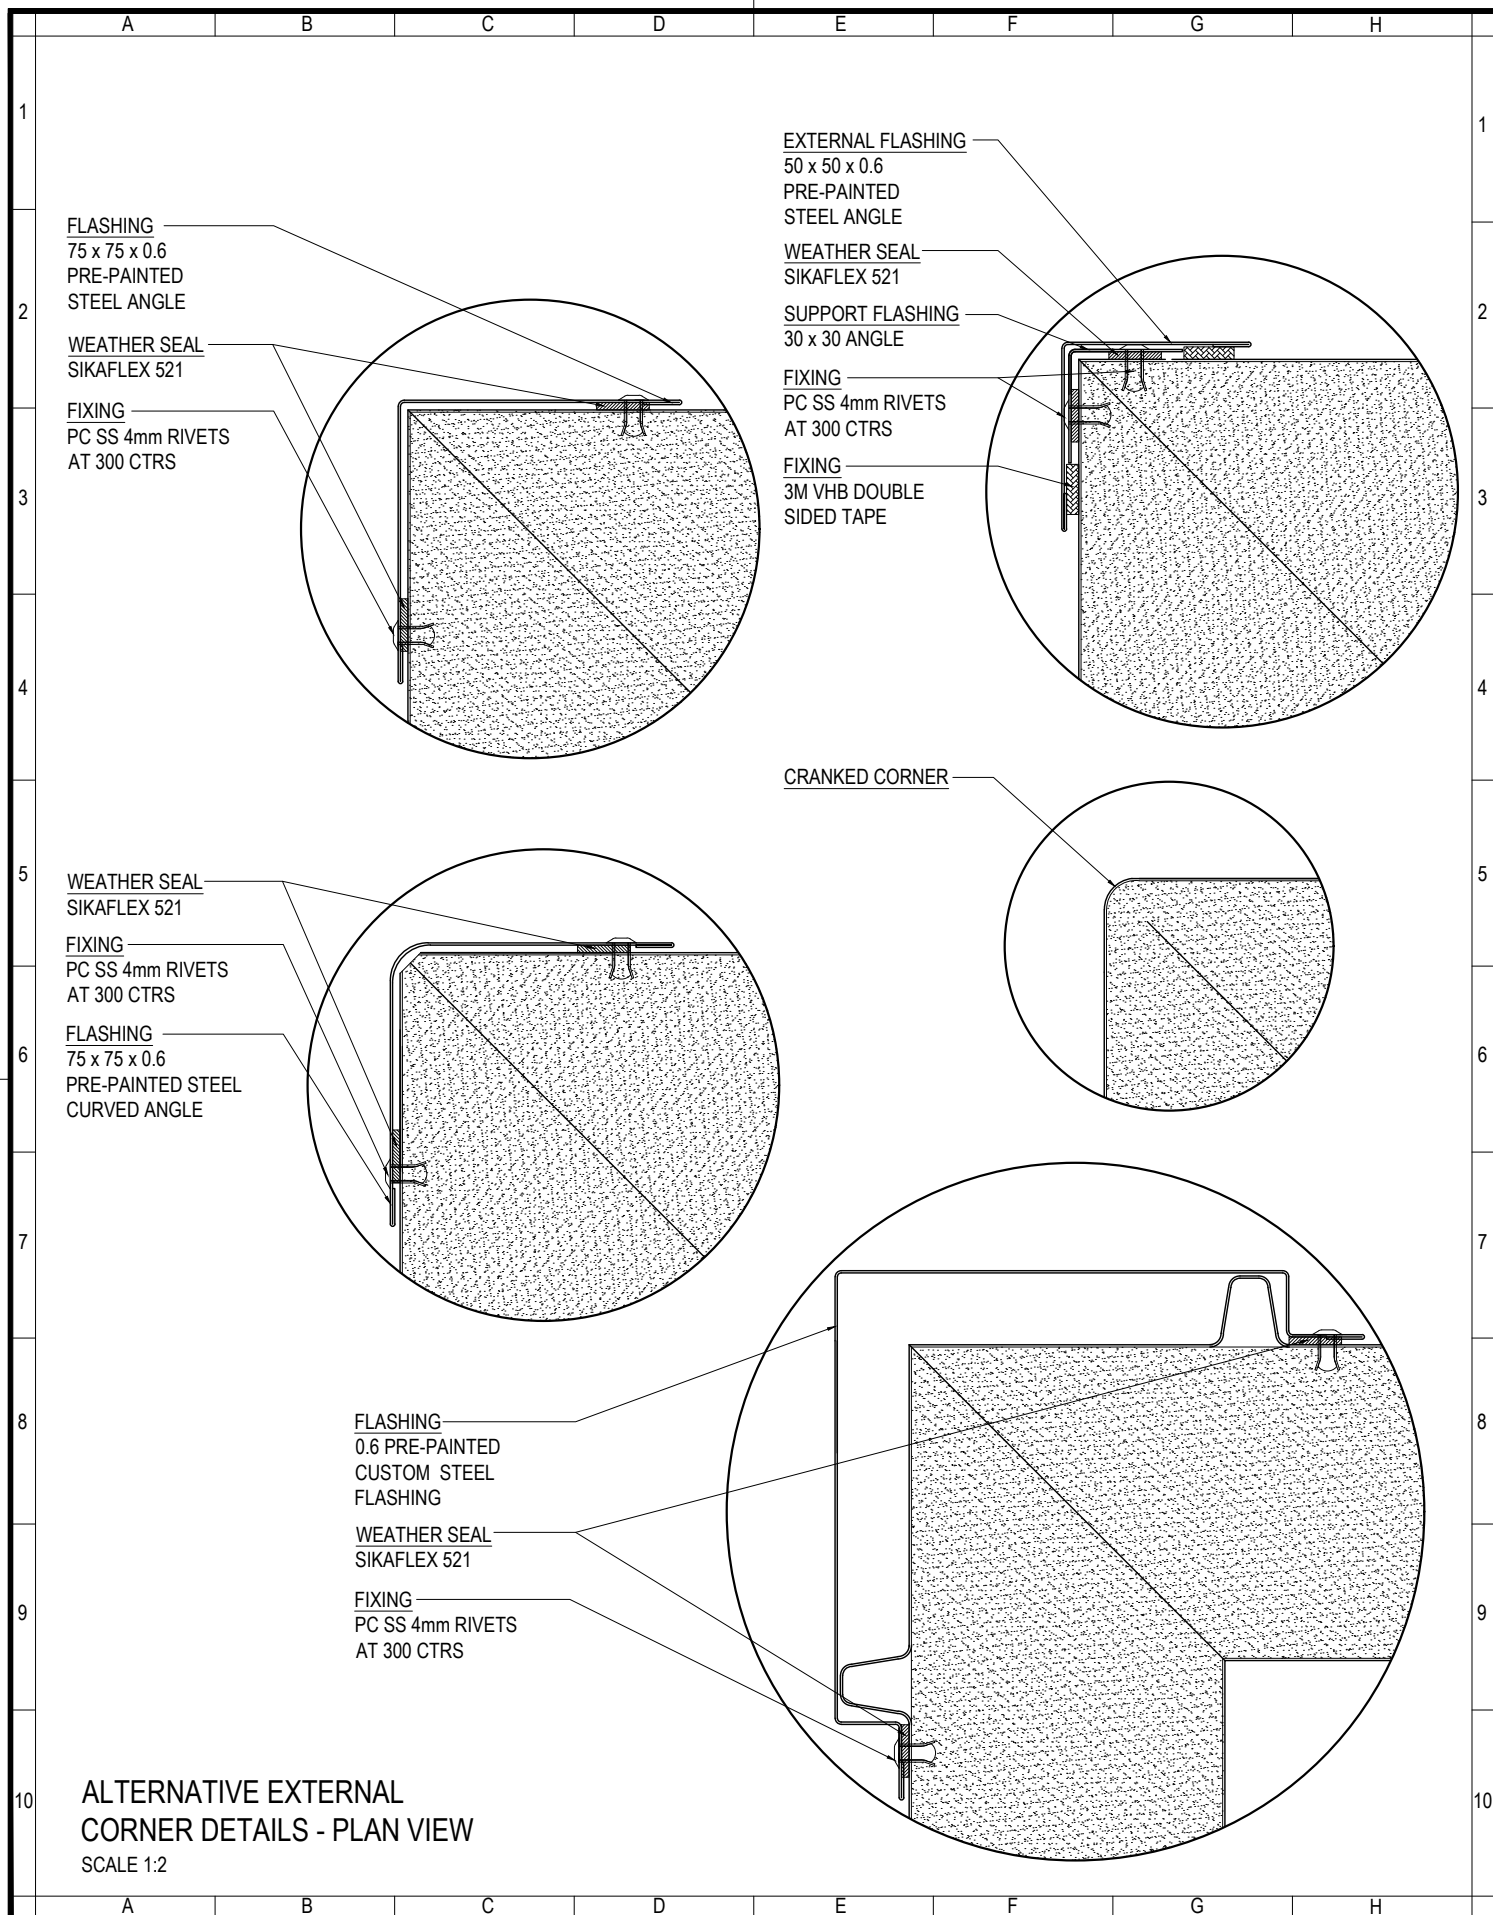

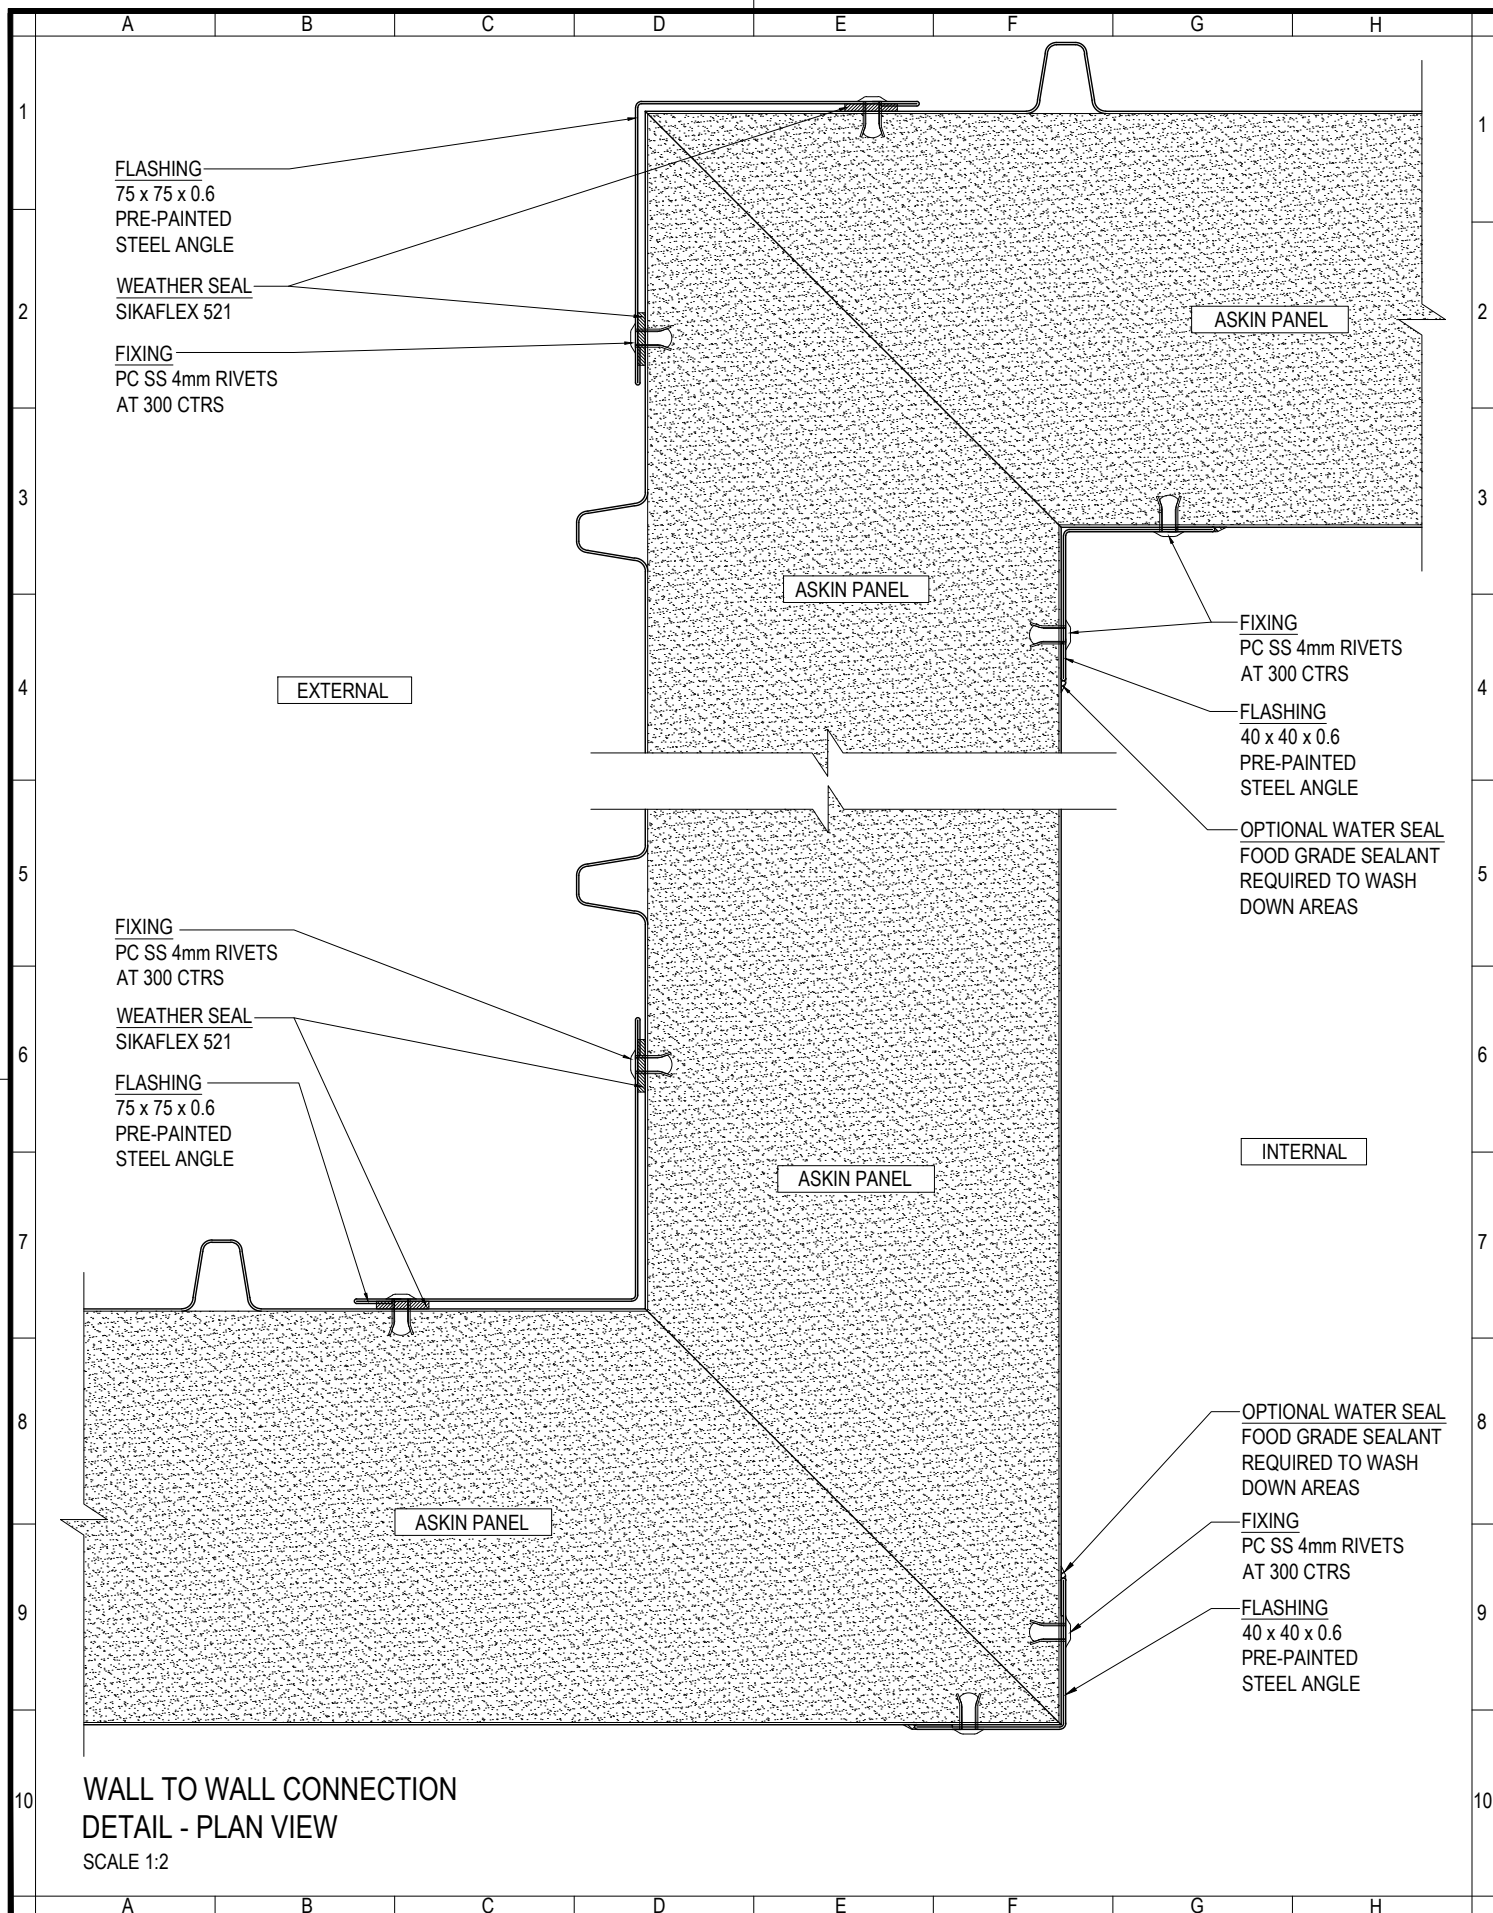

www.askin.net.au

VIC P: 03 8769 4816 WA P: 08 9249 4022
SA P: 08 8252 7188 QLD P: 07 3718 9500
NSW P: 02 8825 2598 NT P: 08 8252 7188

PROJECT:

EXTERIORS - VIVID
TRANSFORM PROFILE
VERTICAL WALL TO WALL
CONNECTION DETAILS

©ASKIN 2022

Revision

-	-	-
-	-	-
-	-	-
-	-	-
-	-	-
-	-	-
-	-	-
-	-	-

Checked By

A SHANNON

Drawn By

R VORWERK

Issue date

09.09.2022

Drawing No.

EXTVID - 312

Scale


1:2

Sheet size

A4

Revision

-

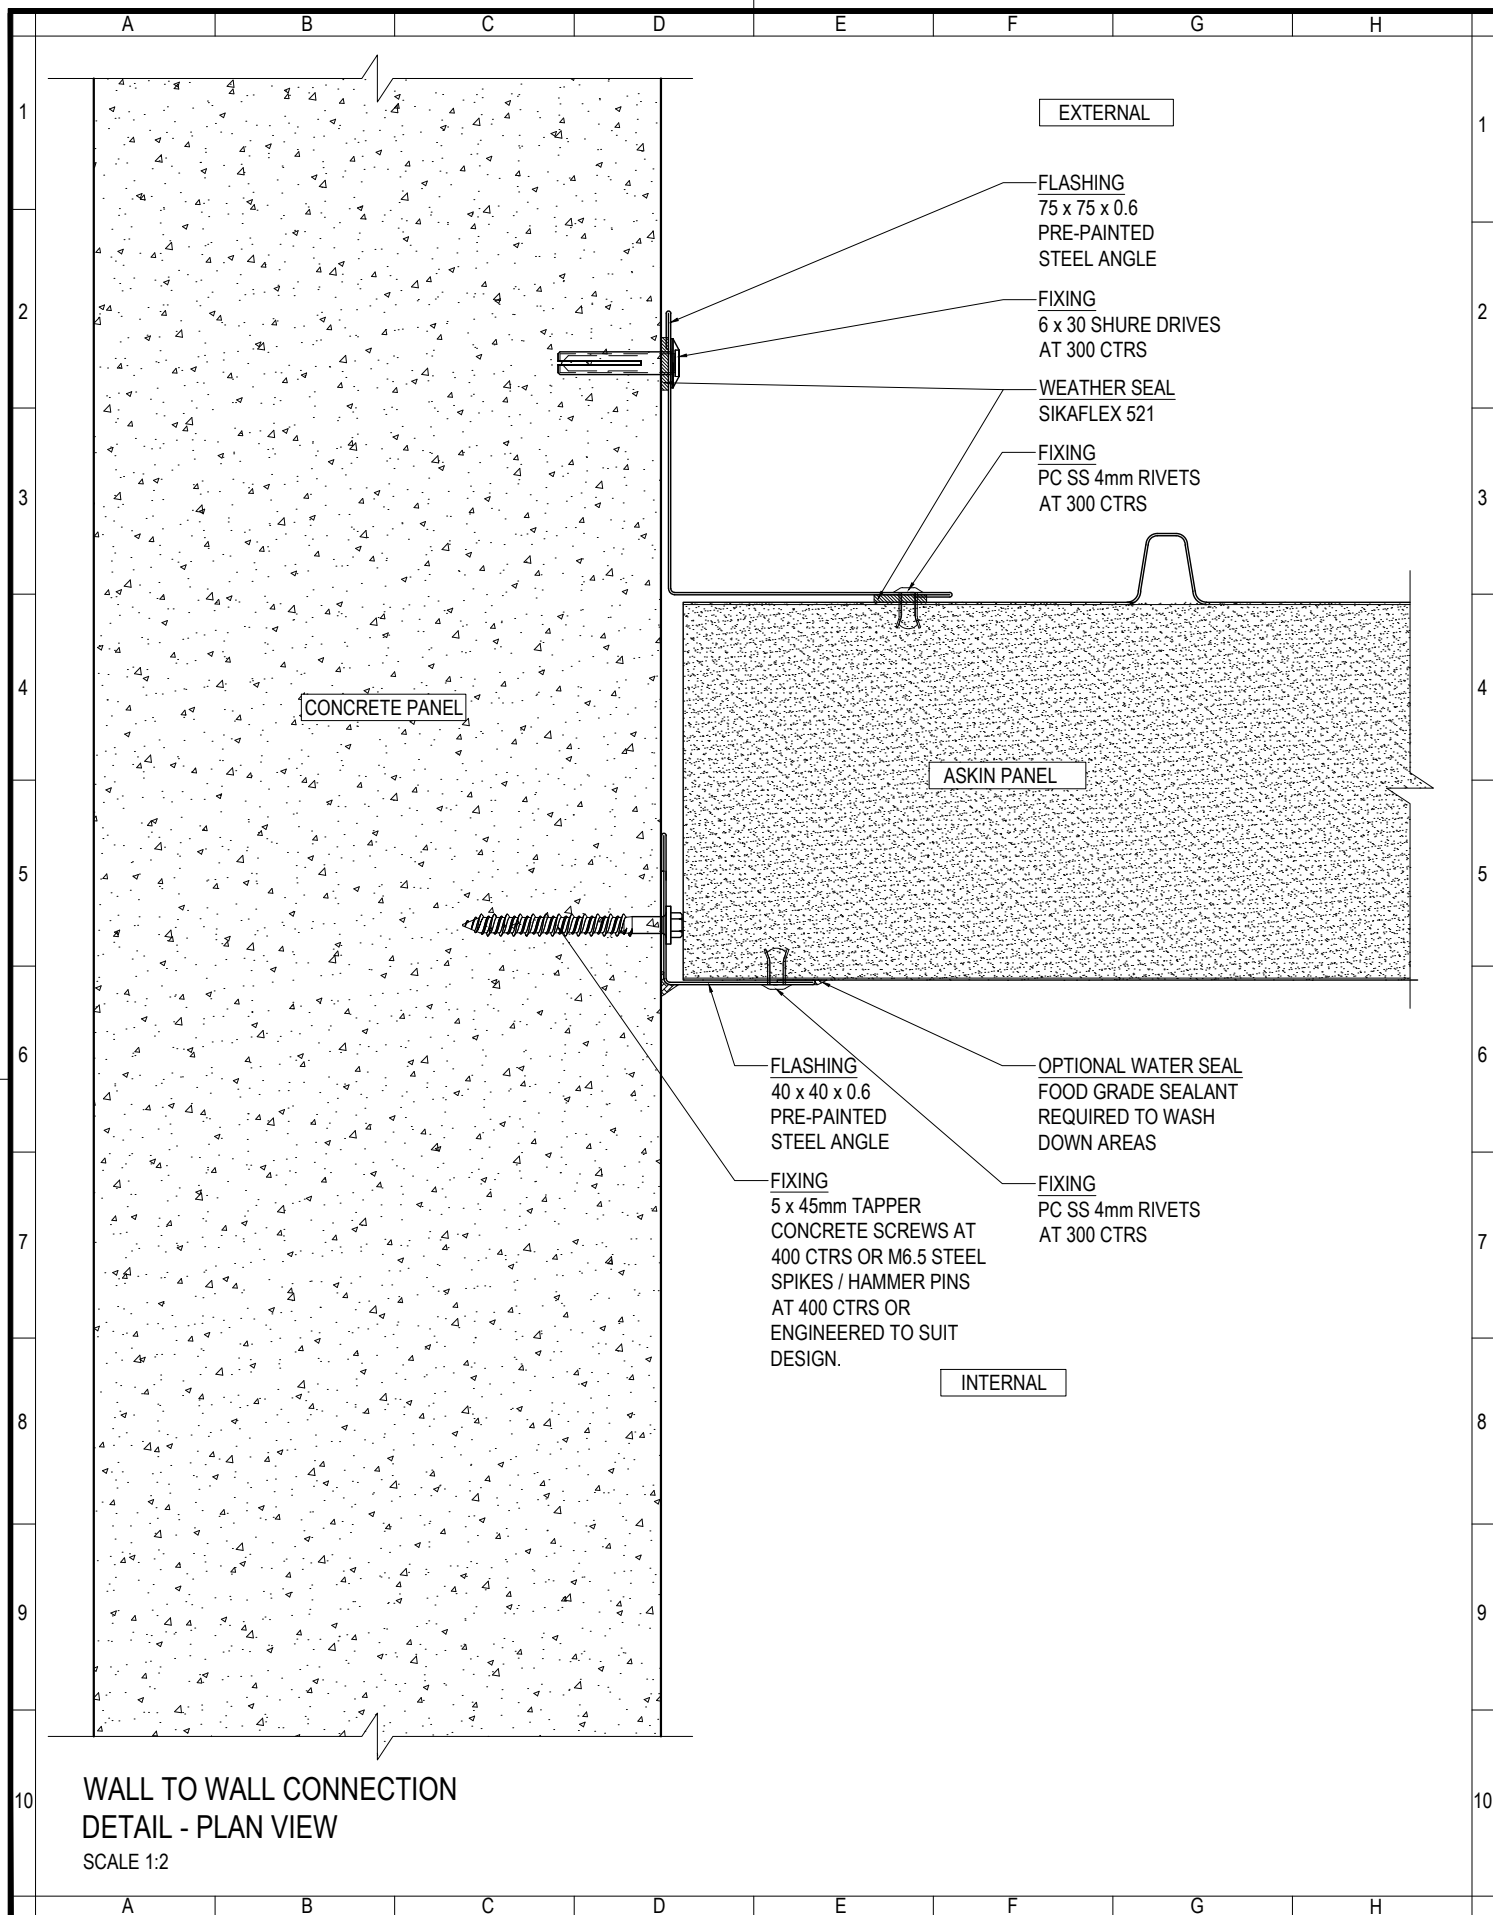

ASKIN
Performance Panels

www.askin.net.au

VIC P: 03 8769 4816 WA P: 08 9249 4022
SA P: 08 8252 7188 QLD P: 07 3718 9500
NSW P: 02 8825 2598 NT P: 08 8252 7188

PROJECT:

EXTERIORS - VIVID
TRANSFORM PROFILE
VERTICAL WALL TO WALL
CONNECTION DETAILS

©ASKIN 2022

Revision

-	-	-
-	-	-
-	-	-
-	-	-
-	-	-
-	-	-
-	-	-
-	-	-

Checked By

A SHANNON

Drawn By

R VORWERK

Issue date

09.09.2022

Drawing No.

Scale

1:2

Sheet size

A4

Revision

-

EXTVID - 313

WEATHER SEAL
SIKAFLEX 521

STEEL PLATE
130 x 18 x 3mm THICKNESS
WITH EPDM GASKET

FIXING
2x 14 GAUGE TEK MAIN FIX
HEAVY STEEL SCREWS
WITH NEOPRENE WASHER
PER STEEL PLATE

ASKIN PANEL

ASKIN PANEL

STEEL MEMBER

WALL TO WALL CONNECTION
DETAIL - PLAN VIEW
SCALE 1:2

ASKIN
Performance Panels

www.askin.net.au

VIC P : 03 8769 4816 WA P : 08 9249 4022
SA P : 08 8252 7188 QLD P : 07 3718 9500
NSW P : 02 8825 2598 NT P : 08 8252 7188

PROJECT:

EXTERIORS - VIVID
TRANSFORM PROFILE
VERTICAL WALL TO WALL
CONNECTION DETAILS

©ASKIN 2022

Revision

-	-	-
-	-	-
-	-	-
-	-	-
-	-	-
-	-	-
-	-	-
-	-	-

Checked By

A SHANNON

Scale 1:2

Drawn By

R VORWERK

Sheet size

A4

Issue date

09.09.2022

Revision

-

Drawing No.

EXTVIVID - 314

FIXING
5 x 45mm TAPPER
CONCRETE SCREWS AT
400 CTRS OR M6.5 STEEL
SPIKES / HAMMER PINS AT
400 CTRS OR ENGINEERED
TO SUIT DESIGN.

WEATHER SEAL
SIKAFLEX 521

STEEL PLATE
130 x 18 x 3mm THICKNESS
WITH EPDM GASKET

FIXING
2x 14 GAUGE TEK MAIN FIX
HEAVY STEEL SCREWS
WITH NEOPRENE WASHER
PER STEEL PLATE

ASKIN PANEL

ASKIN PANEL

TOP HAT SECTION
50 x 25 x 20 x 1.15mm
THICK ZINC PLATED TOP HAT

CONCRETE PANEL

WALL TO WALL CONNECTION
DETAIL - PLAN VIEW
SCALE 1:2

ASKIN
Performance Panels

www.askin.net.au

VIC P : 03 8769 4816 WA P : 08 9249 4022
SA P : 08 8252 7188 QLD P : 07 3718 9500
NSW P : 02 8825 2598 NT P : 08 8252 7188

PROJECT:

EXTERIORS - VIVID
TRANSFORM PROFILE
VERTICAL WALL TO WALL
CONNECTION DETAILS

©ASKIN 2022

Revision

-	-	-
-	-	-
-	-	-
-	-	-
-	-	-
-	-	-
-	-	-
-	-	-

Checked By

A SHANNON

Drawn By

R VORWERK

Issue date

09.09.2022

Drawing No.

Scale

1:2


Sheet size

A4

Revision

-

EXTVIDID - 315

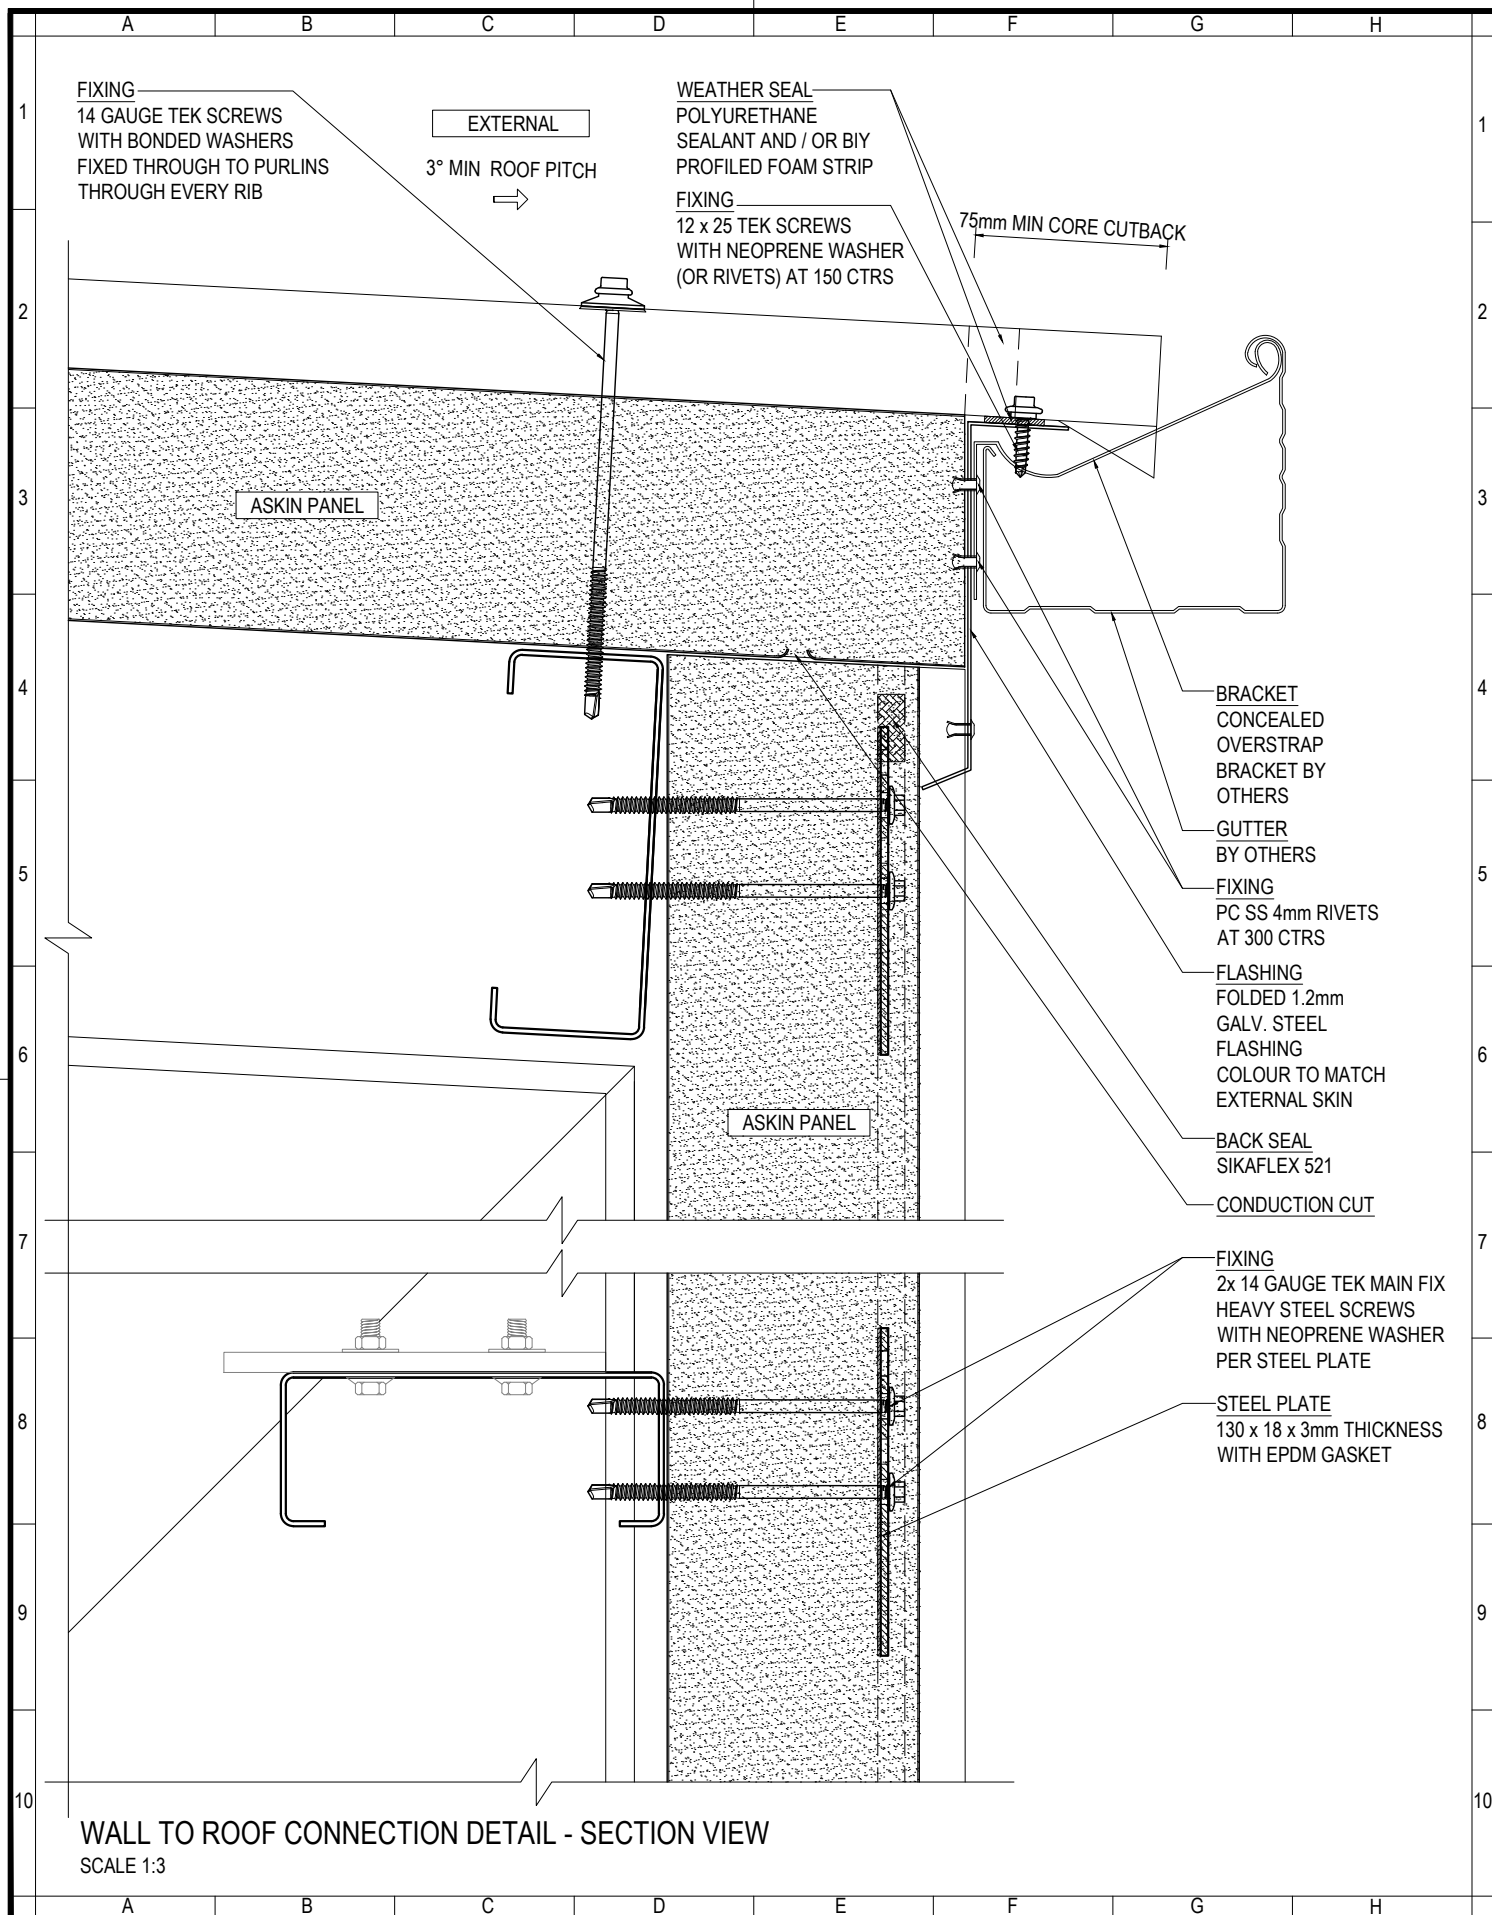

ASKIN
Performance Panels

www.askin.net.au

VIC P: 03 8769 4816 WA P: 08 9249 4022
SA P: 08 8252 7188 QLD P: 07 3718 9500
NSW P: 02 8825 2598 NT P: 08 8252 7188

PROJECT:

EXTERIORS - VIVID
TRANSFORM PROFILE
VERTICAL ROOFING &
PARAPET CONNECTIONS

©ASKIN 2022

Revision

-	-	-
-	-	-
-	-	-
-	-	-
-	-	-
-	-	-
-	-	-
-	-	-

Checked By

A SHANNON

Drawn By

R VORWERK

Issue date

09.09.2022

Drawing No.

EXTVID - 320

Scale


1:3

Sheet size

A4

Revision

-

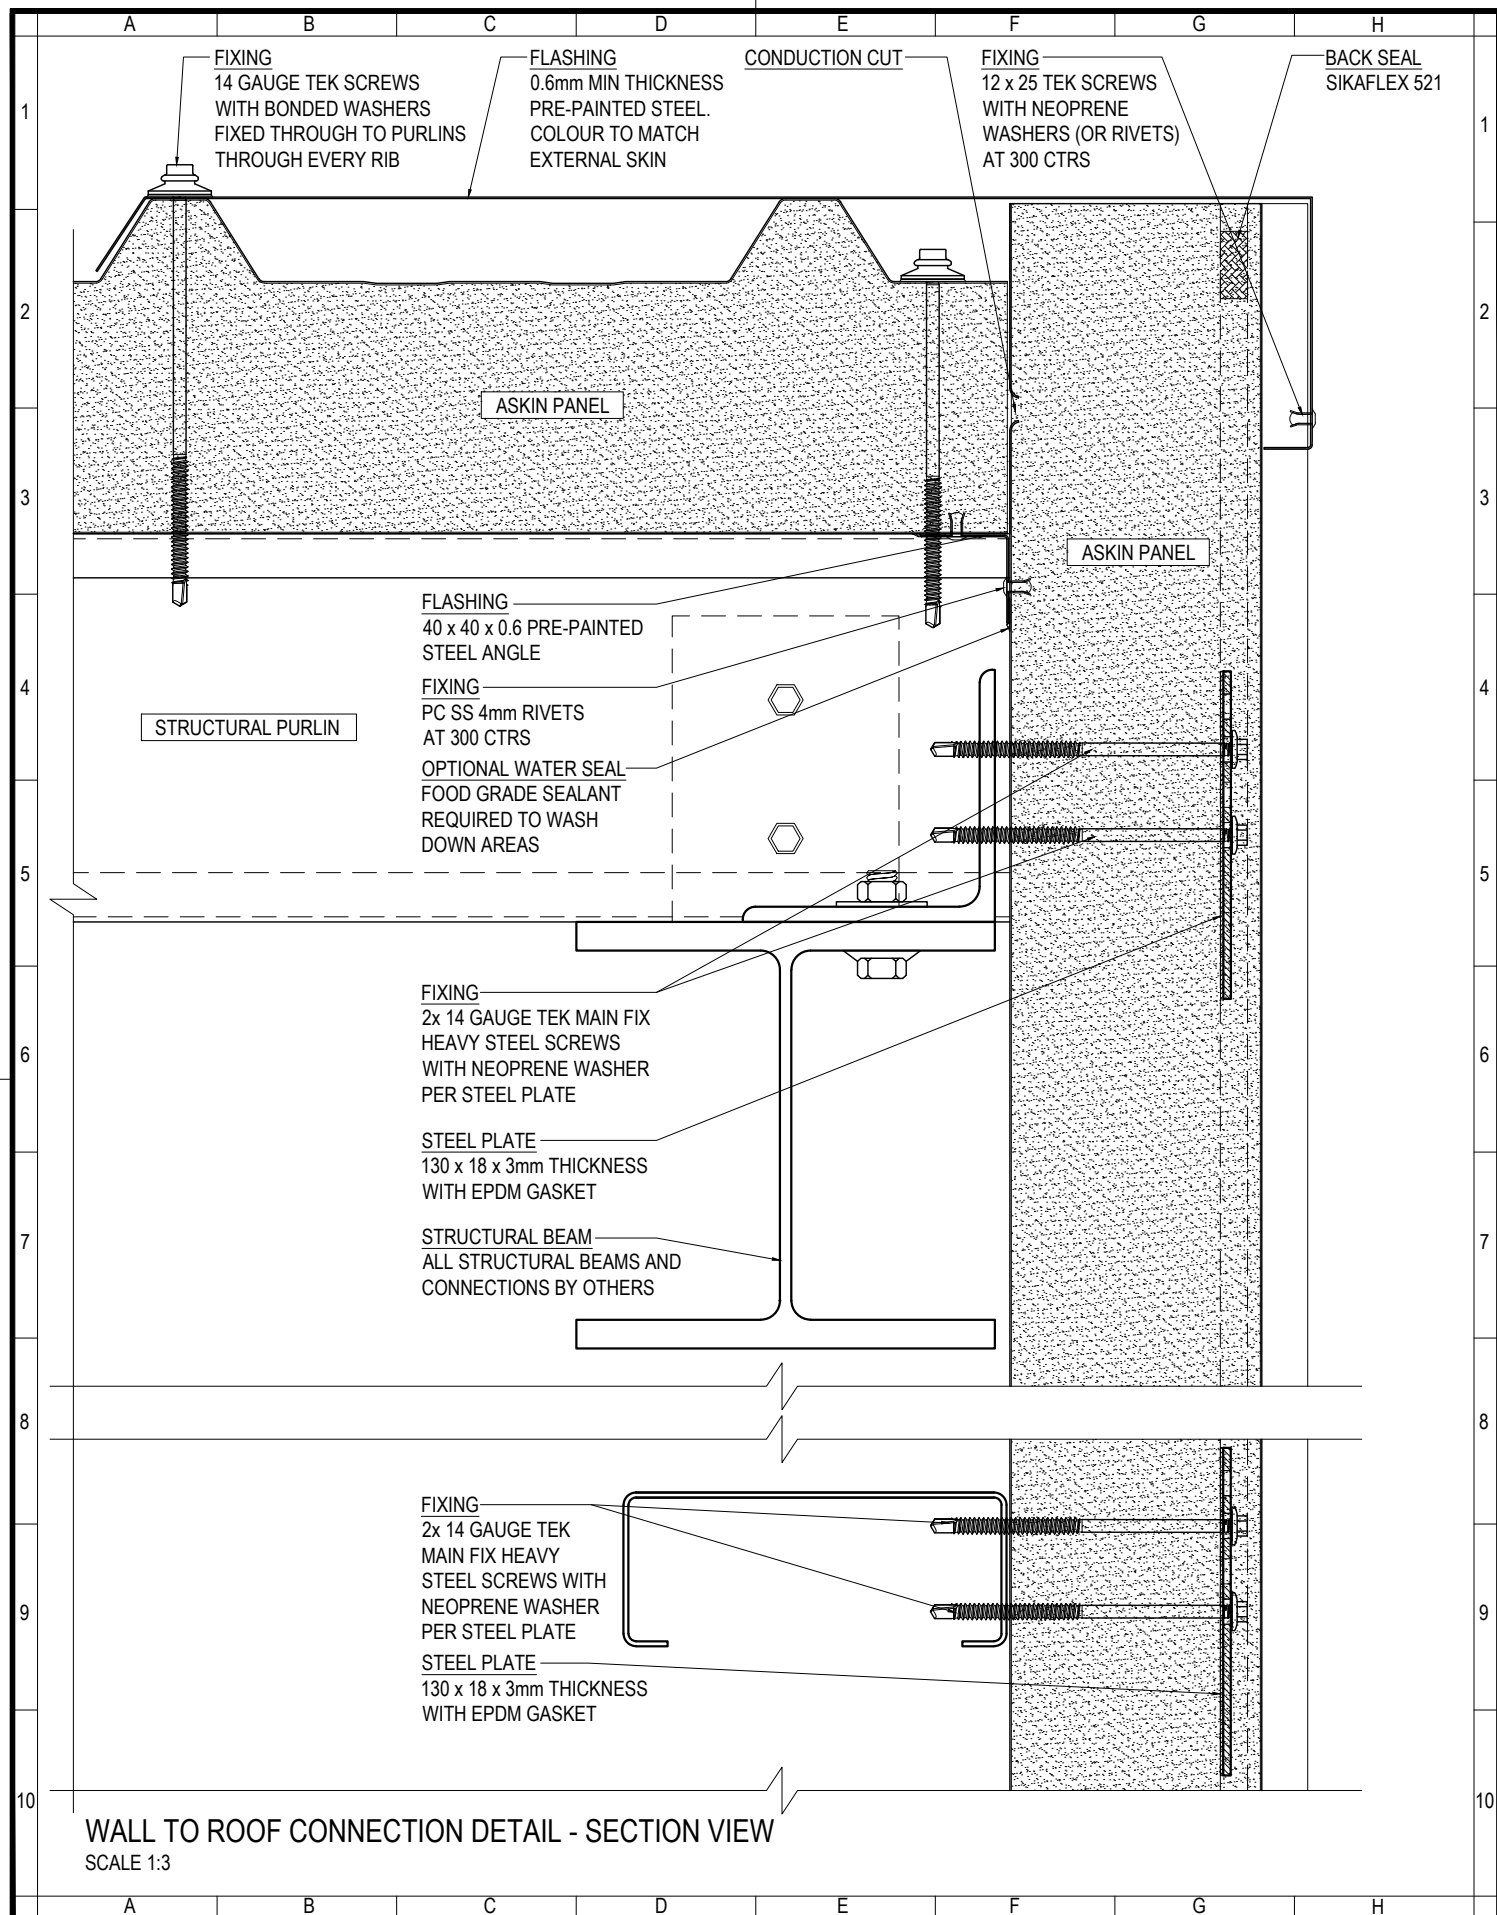

ASKIN
Performance Panels

www.askin.net.au

VIC P: 03 8769 4816 WA P: 08 9249 4022
SA P: 08 8252 7188 QLD P: 07 3718 9500
NSW P: 02 8825 2598 NT P: 08 8252 7188

PROJECT:

EXTERIORS - VIVID
TRANSFORM PROFILE
VERTICAL ROOFING &
PARAPET CONNECTIONS

© ASKIN 2022

Revision

-	-	-
-	-	-
-	-	-
-	-	-
-	-	-
-	-	-
-	-	-
-	-	-

Checked By

A SHANNON

Drawn By

R VORWERK

Issue date

09.09.2022

Drawing No.

EXTVID - 321

Scale


1:3

Sheet size

A4

Revision

-

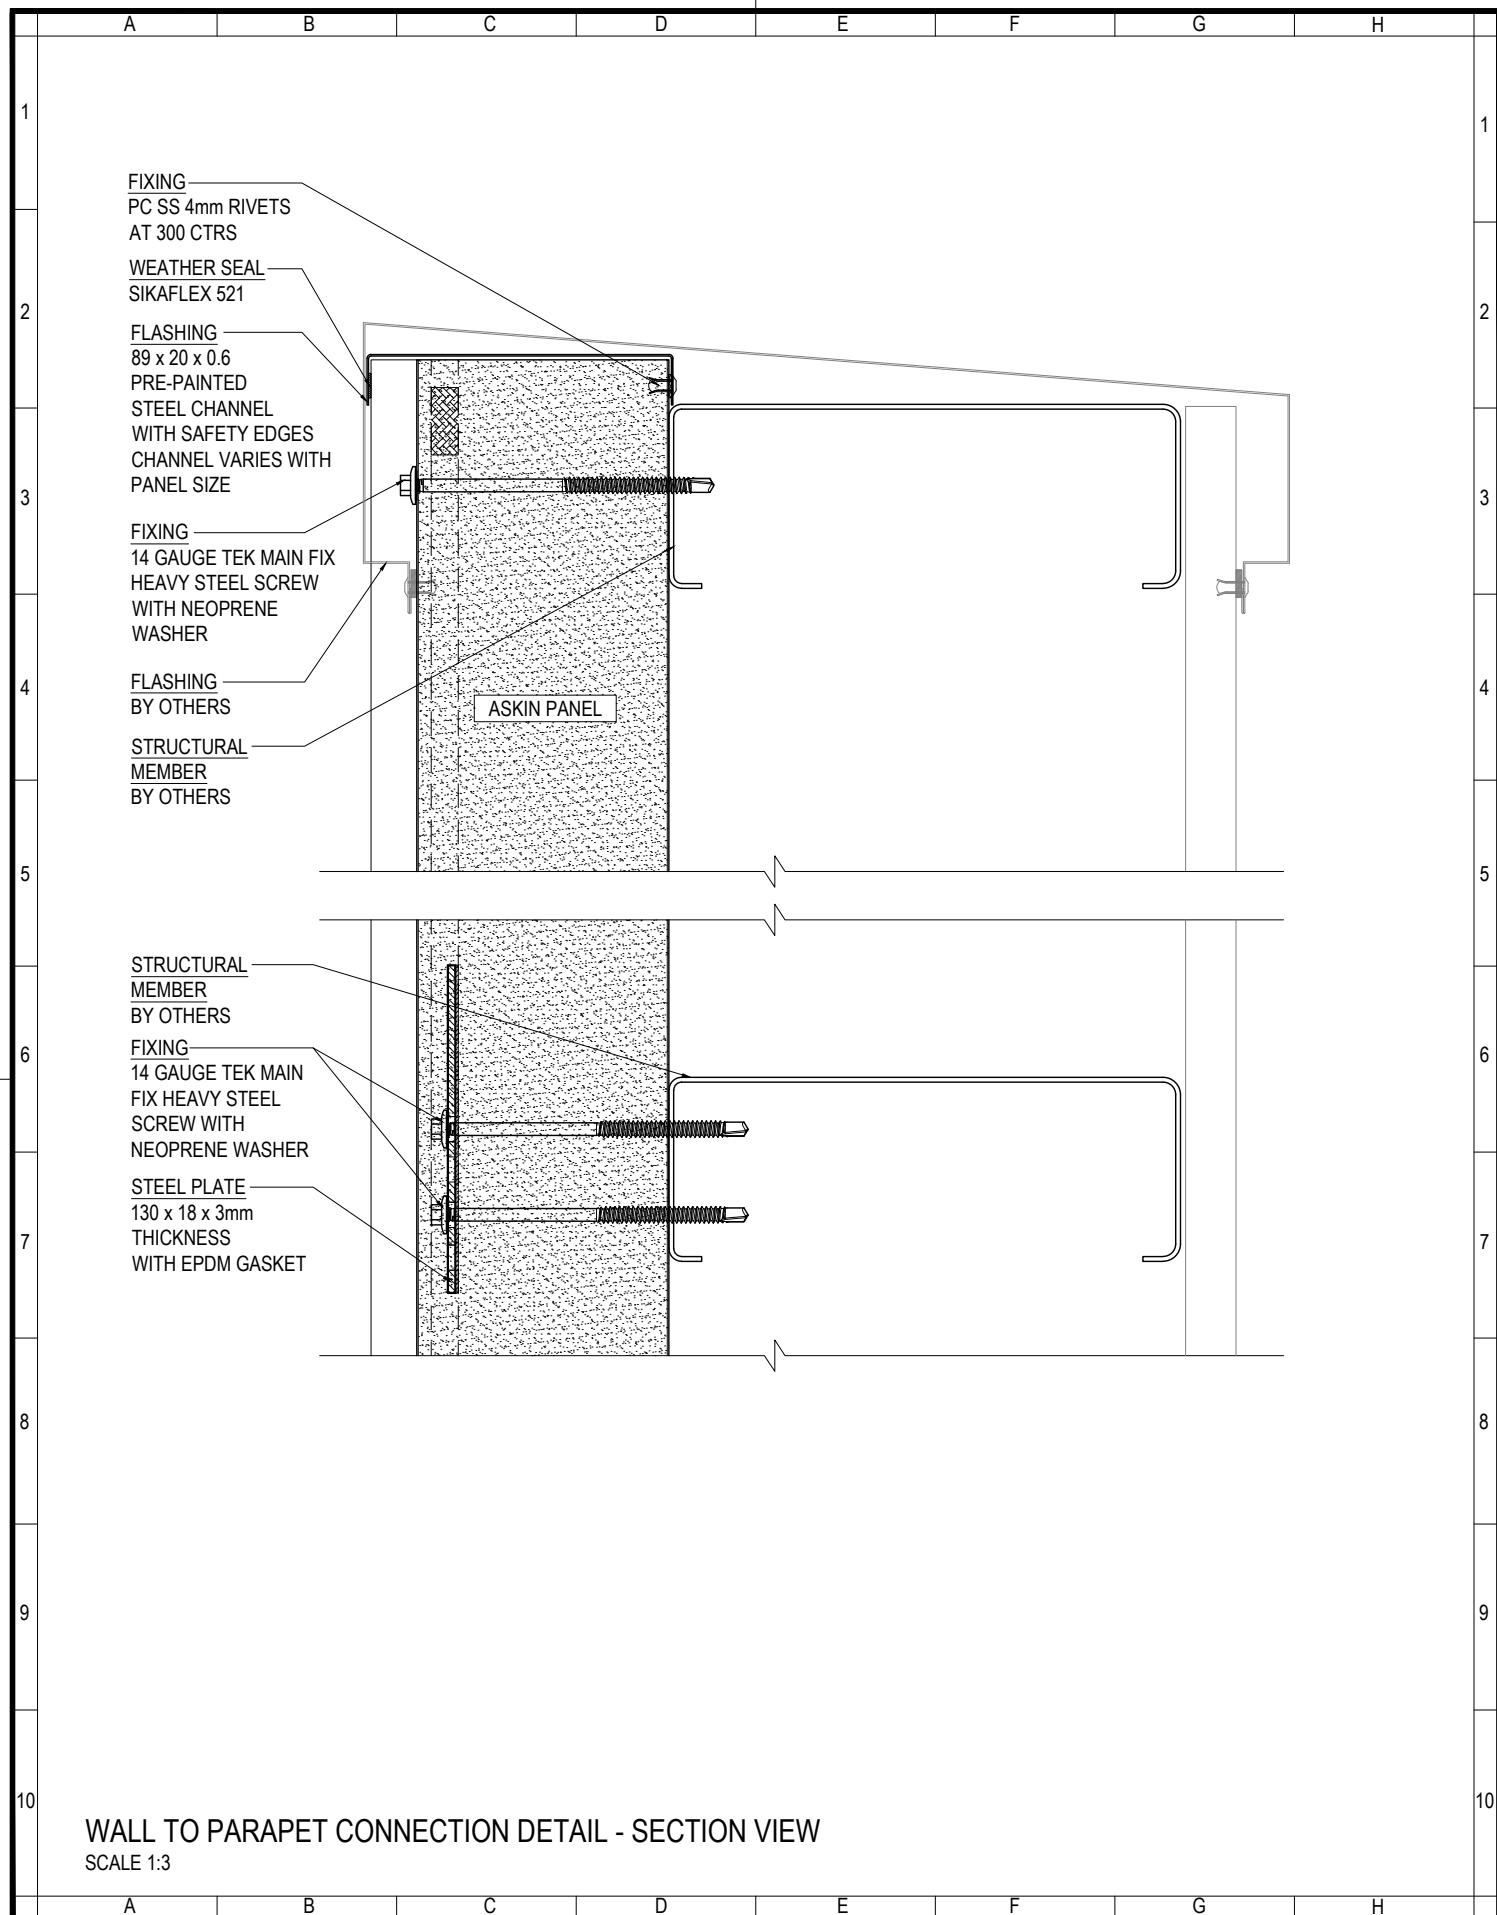

www.askin.net.au

VIC P : 03 8769 4816 WA P : 08 9249 4022
SA P : 08 8252 7188 QLD P : 07 3718 9500
NSW P : 02 8825 2598 NT P : 08 8252 7188

PROJECT:

EXTERIORS - VIVID
TRANSFORM PROFILE
VERTICAL ROOFING &
PARAPET CONNECTIONS

©ASKIN 2022

Revision

-	-	-
-	-	-
-	-	-
-	-	-
-	-	-
-	-	-
-	-	-
-	-	-

Checked By

A SHANNON

Drawn By

R VORWERK

Issue date

09.09.2022

Drawing No.

EXTVID - 322

Scale


1:3

Sheet size

A4

Revision

-

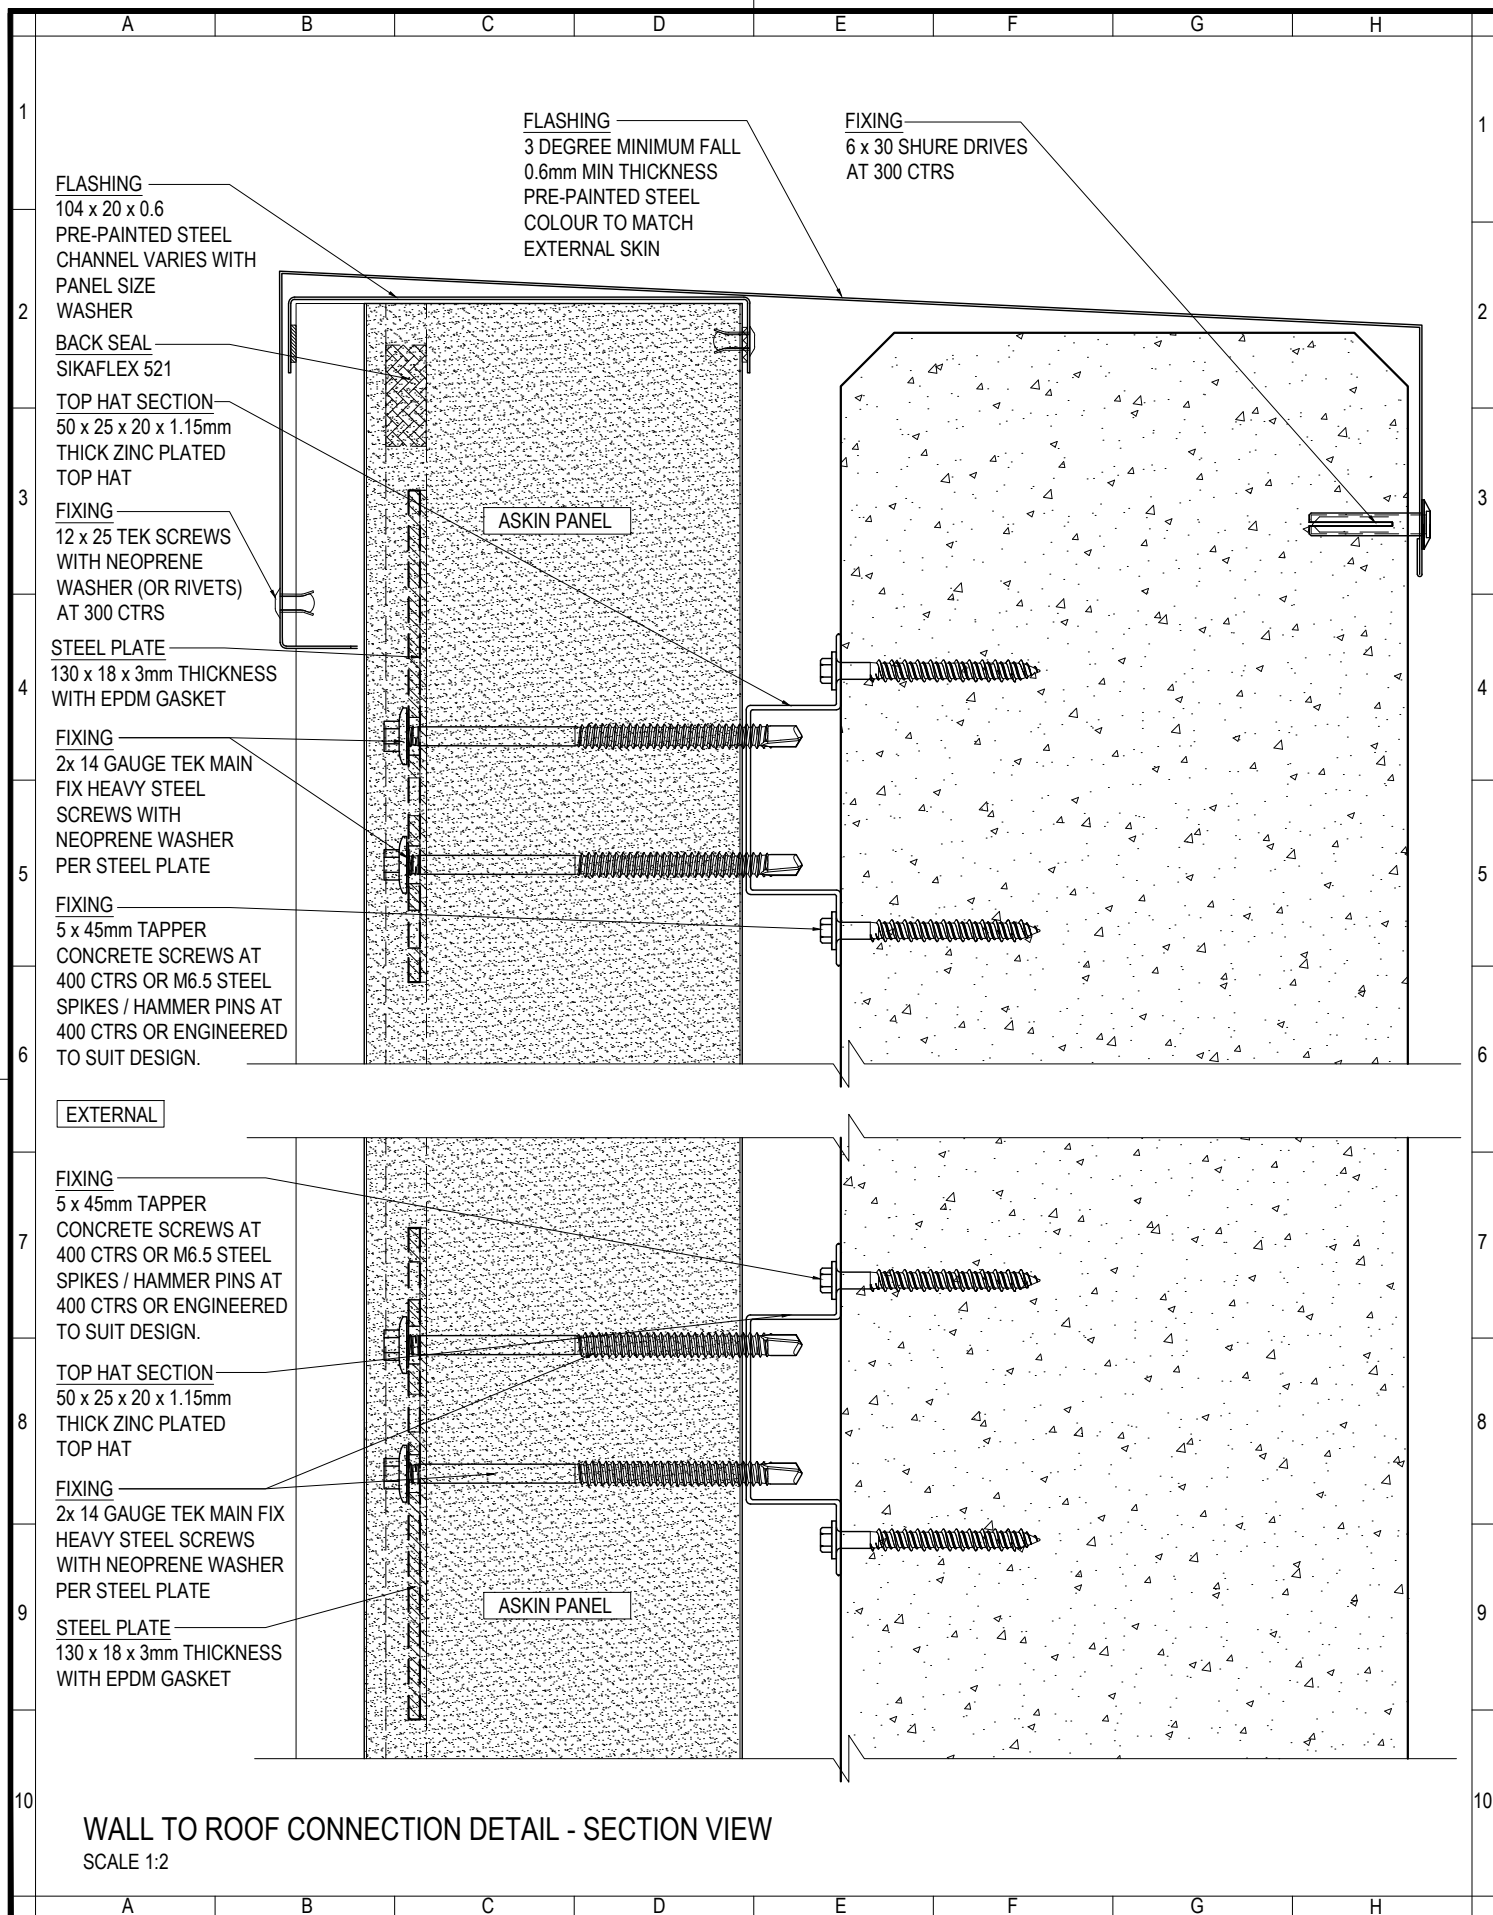

ASKIN
Performance Panels

www.askin.net.au

VIC P: 03 8769 4816 WA P: 08 9249 4022
SA P: 08 8252 7188 QLD P: 07 3718 9500
NSW P: 02 8825 2598 NT P: 08 8252 7188

PROJECT:

EXTERIORS - VIVID
TRANSFORM PROFILE
VERTICAL ROOFING &
PARAPET CONNECTIONS

© ASKIN 2022

Revision

-	-	-
-	-	-
-	-	-
-	-	-
-	-	-
-	-	-
-	-	-

Checked By

A SHANNON

Drawn By

R VORWERK

Issue date

09.09.2022

Drawing No.

Scale

1:2


Sheet size

A4

Revision

-

EXTVID - 323

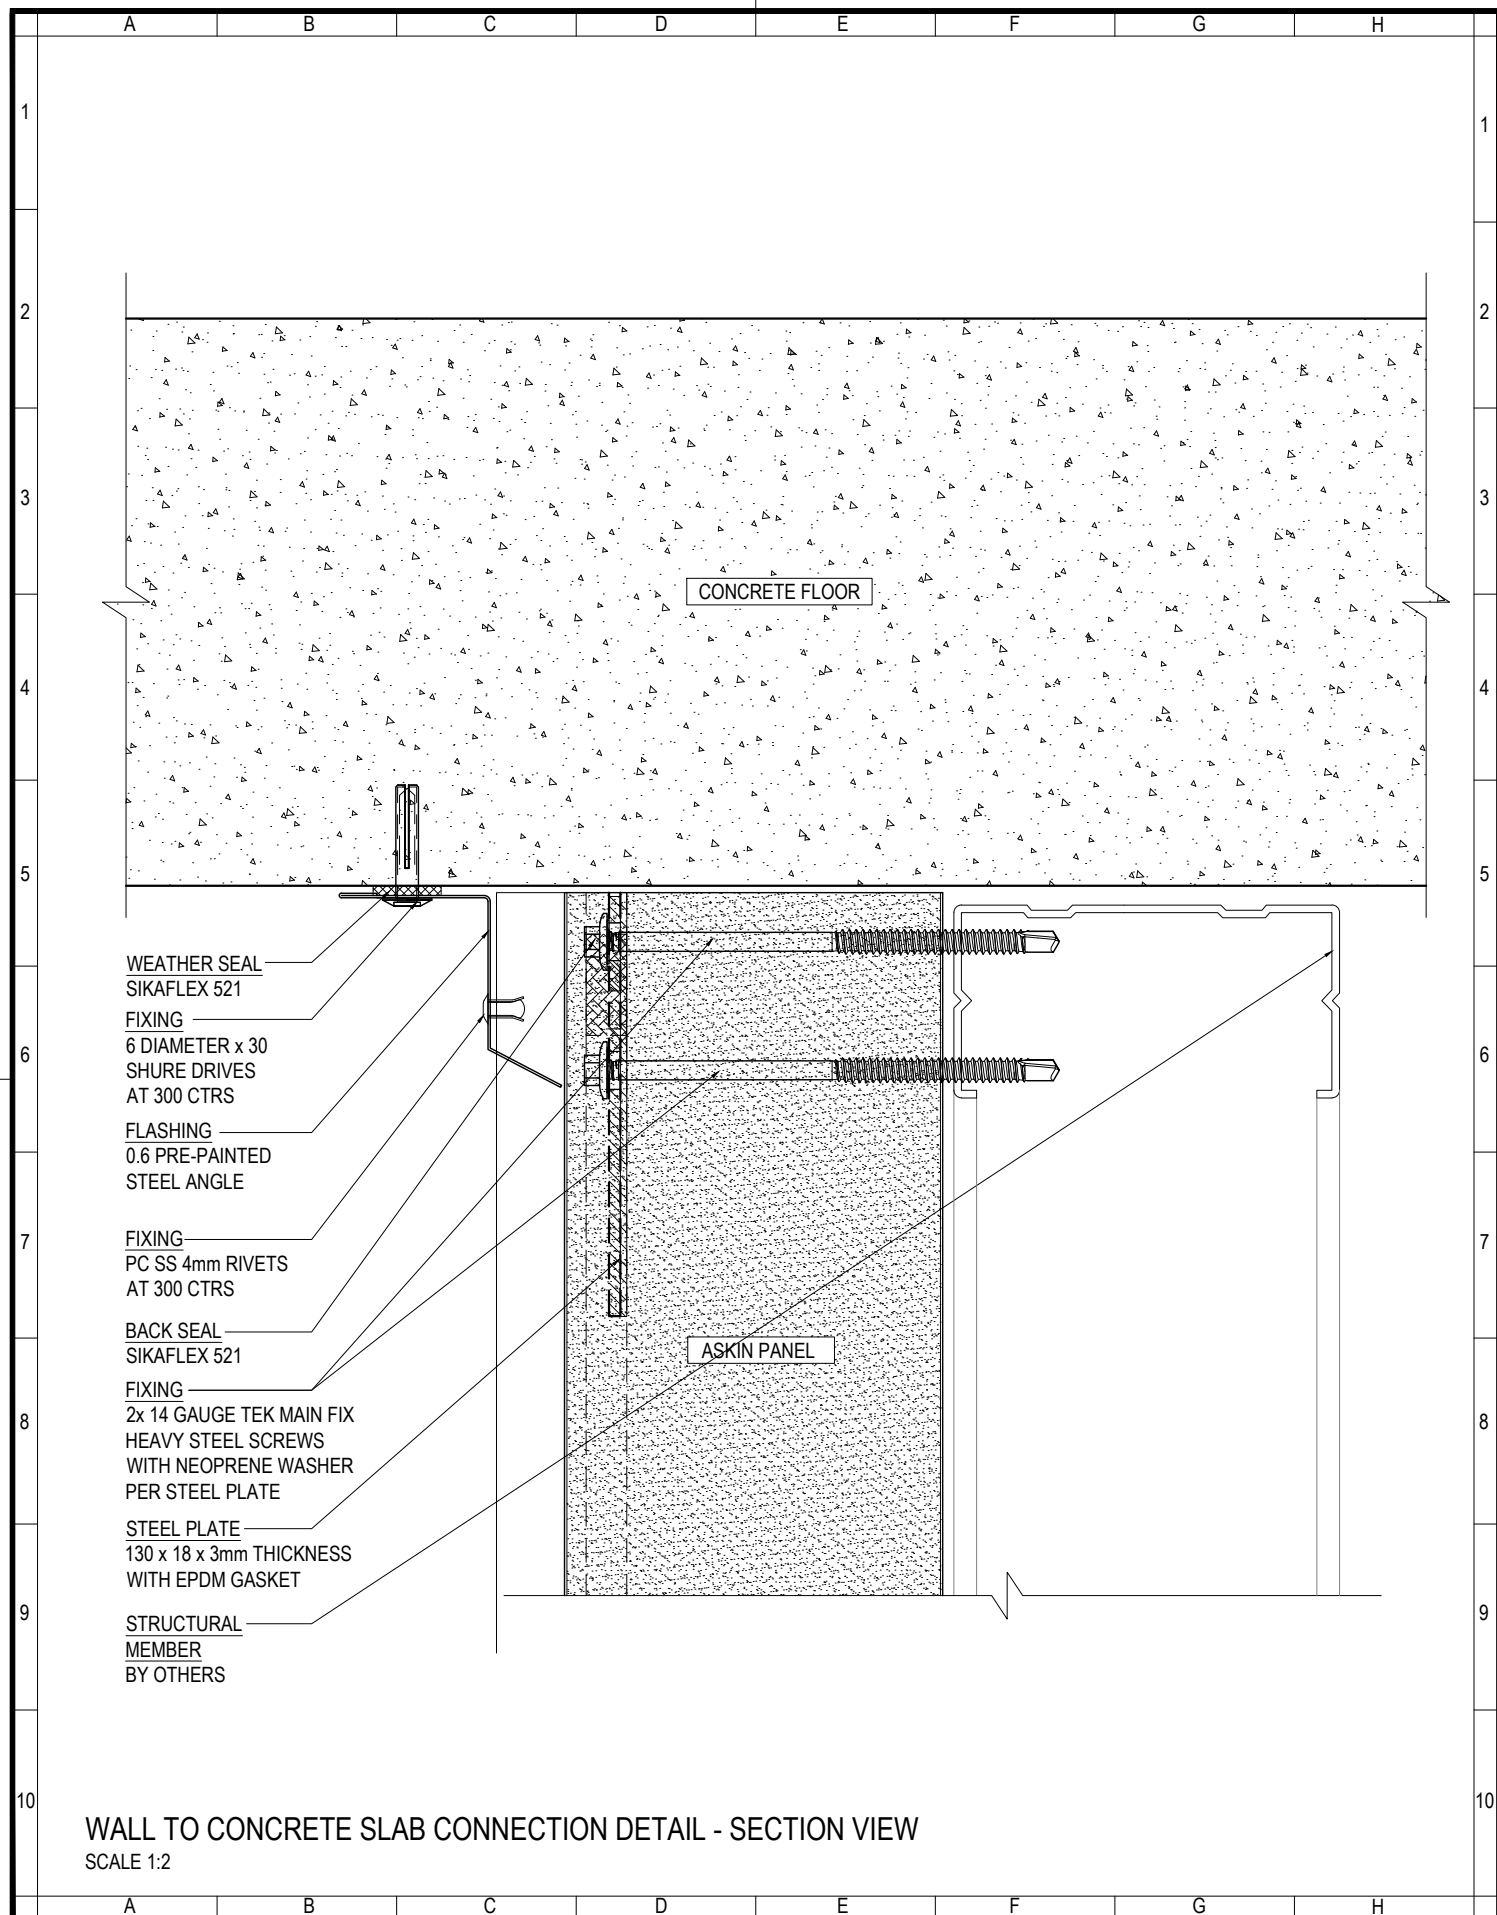

www.askin.net.au

VIC P: 03 8769 4816 WA P: 08 9249 4022
SA P: 08 8252 7188 QLD P: 07 3718 9500
NSW P: 02 8825 2598 NT P: 08 8252 7188

PROJECT:

EXTERIORS - VIVID

TRANSFORM PROFILE
VERTICAL ROOFING &
PARAPET CONNECTIONS

© ASKIN 2022

Revision

1	-	-
2	-	-
3	-	-
4	-	-
5	-	-
6	-	-
7	-	-
8	-	-
9	-	-
10	-	-

Checked By

A SHANNON

Drawn By

R VORWERK

Issue date

09.09.2022

Drawing No.

EXTVID - 324

Scale


1:2


Sheet size

A4

Revision

-

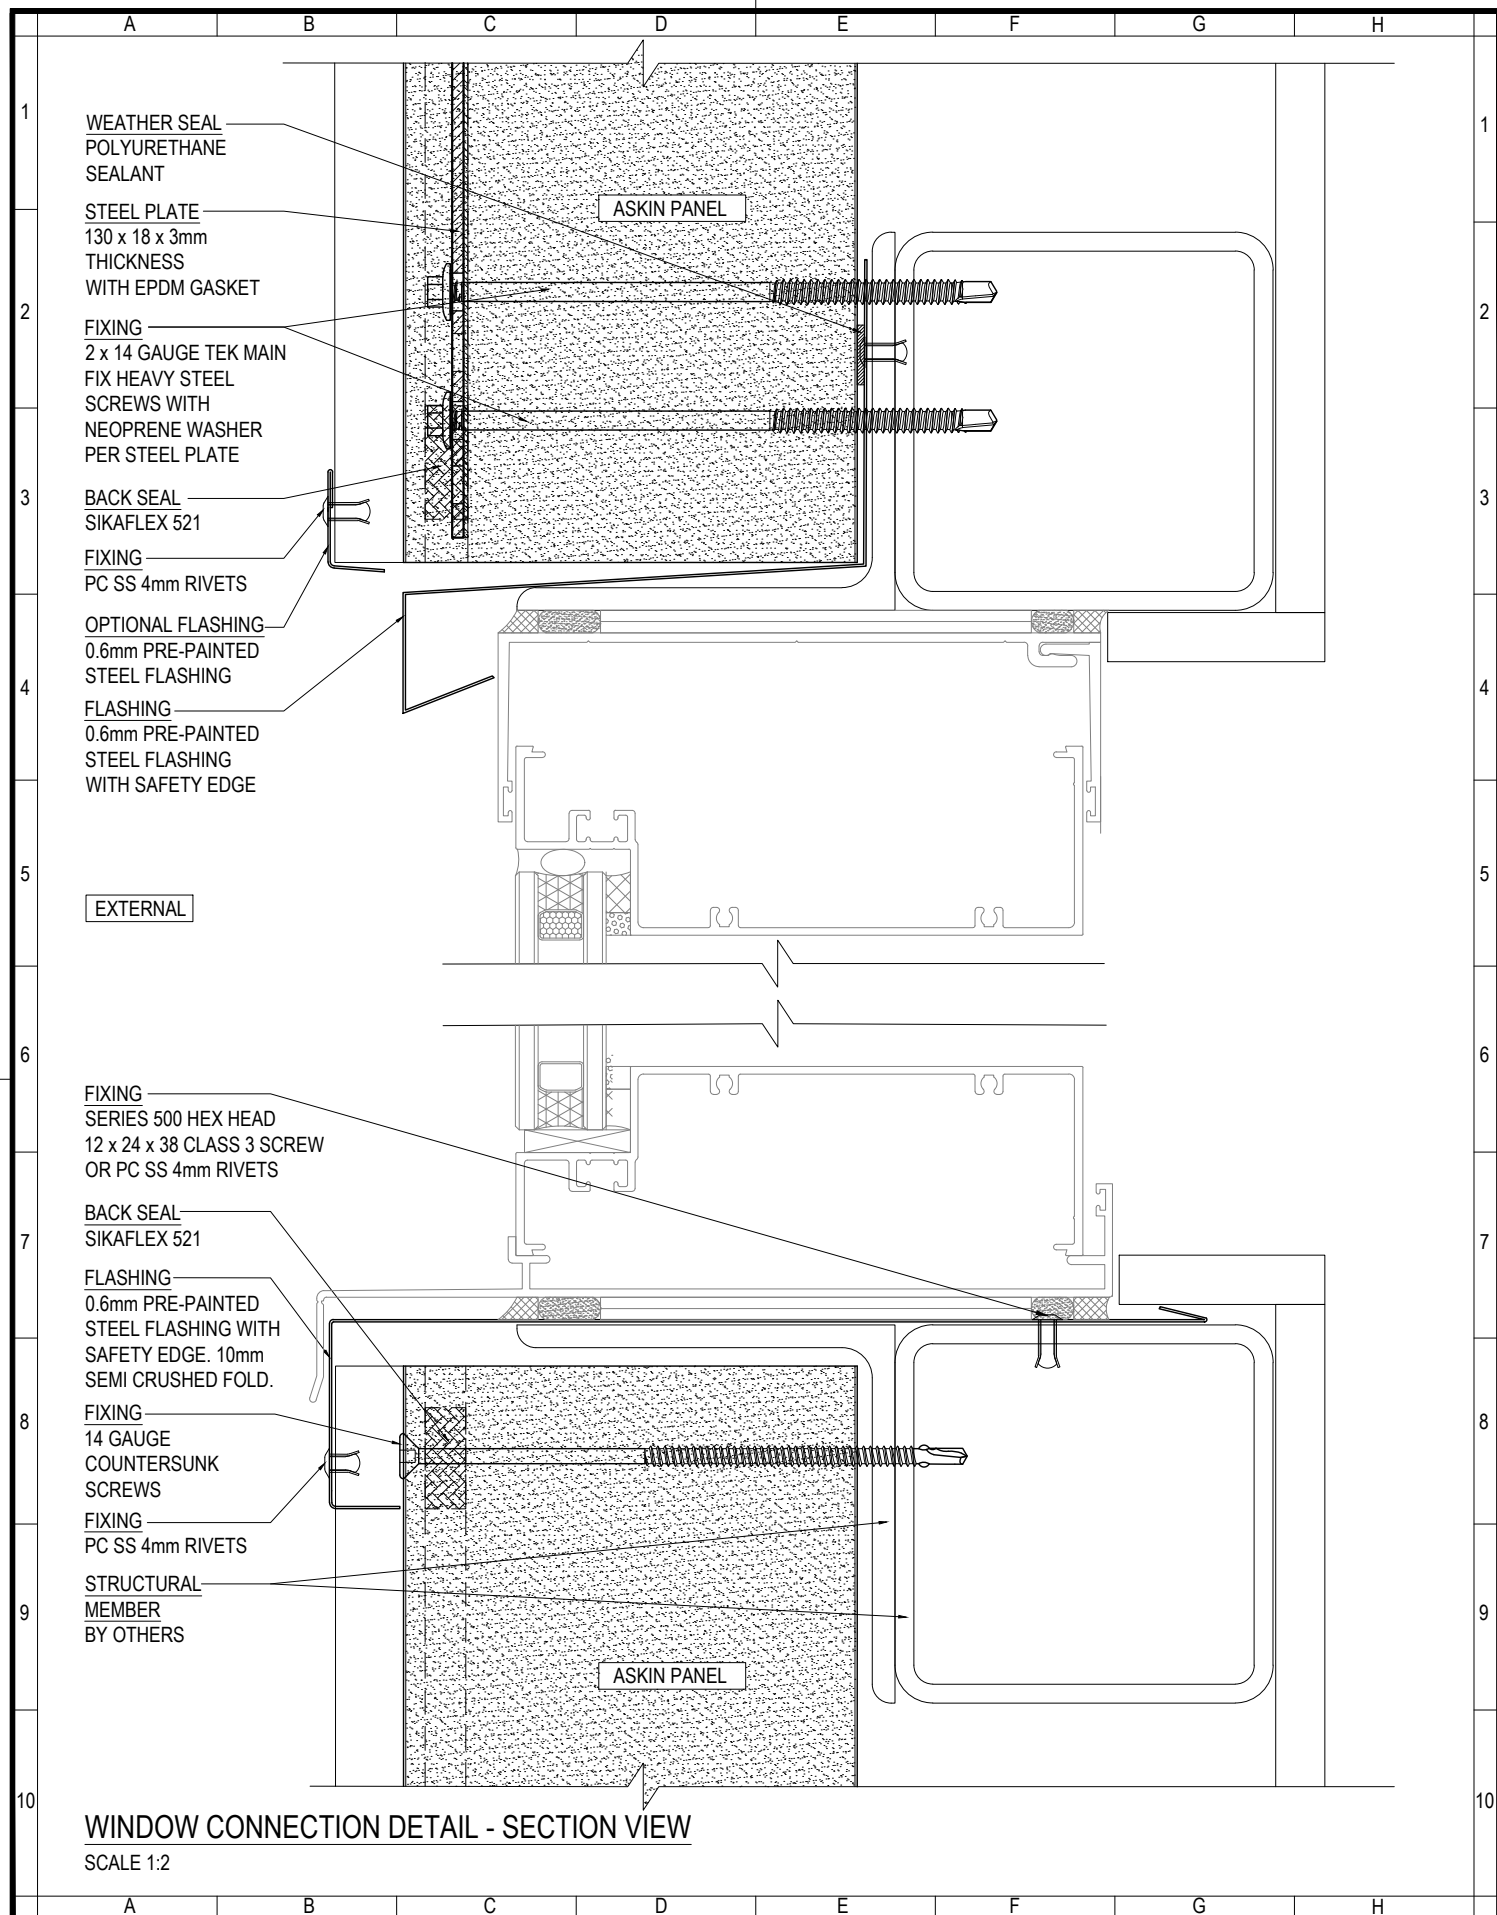

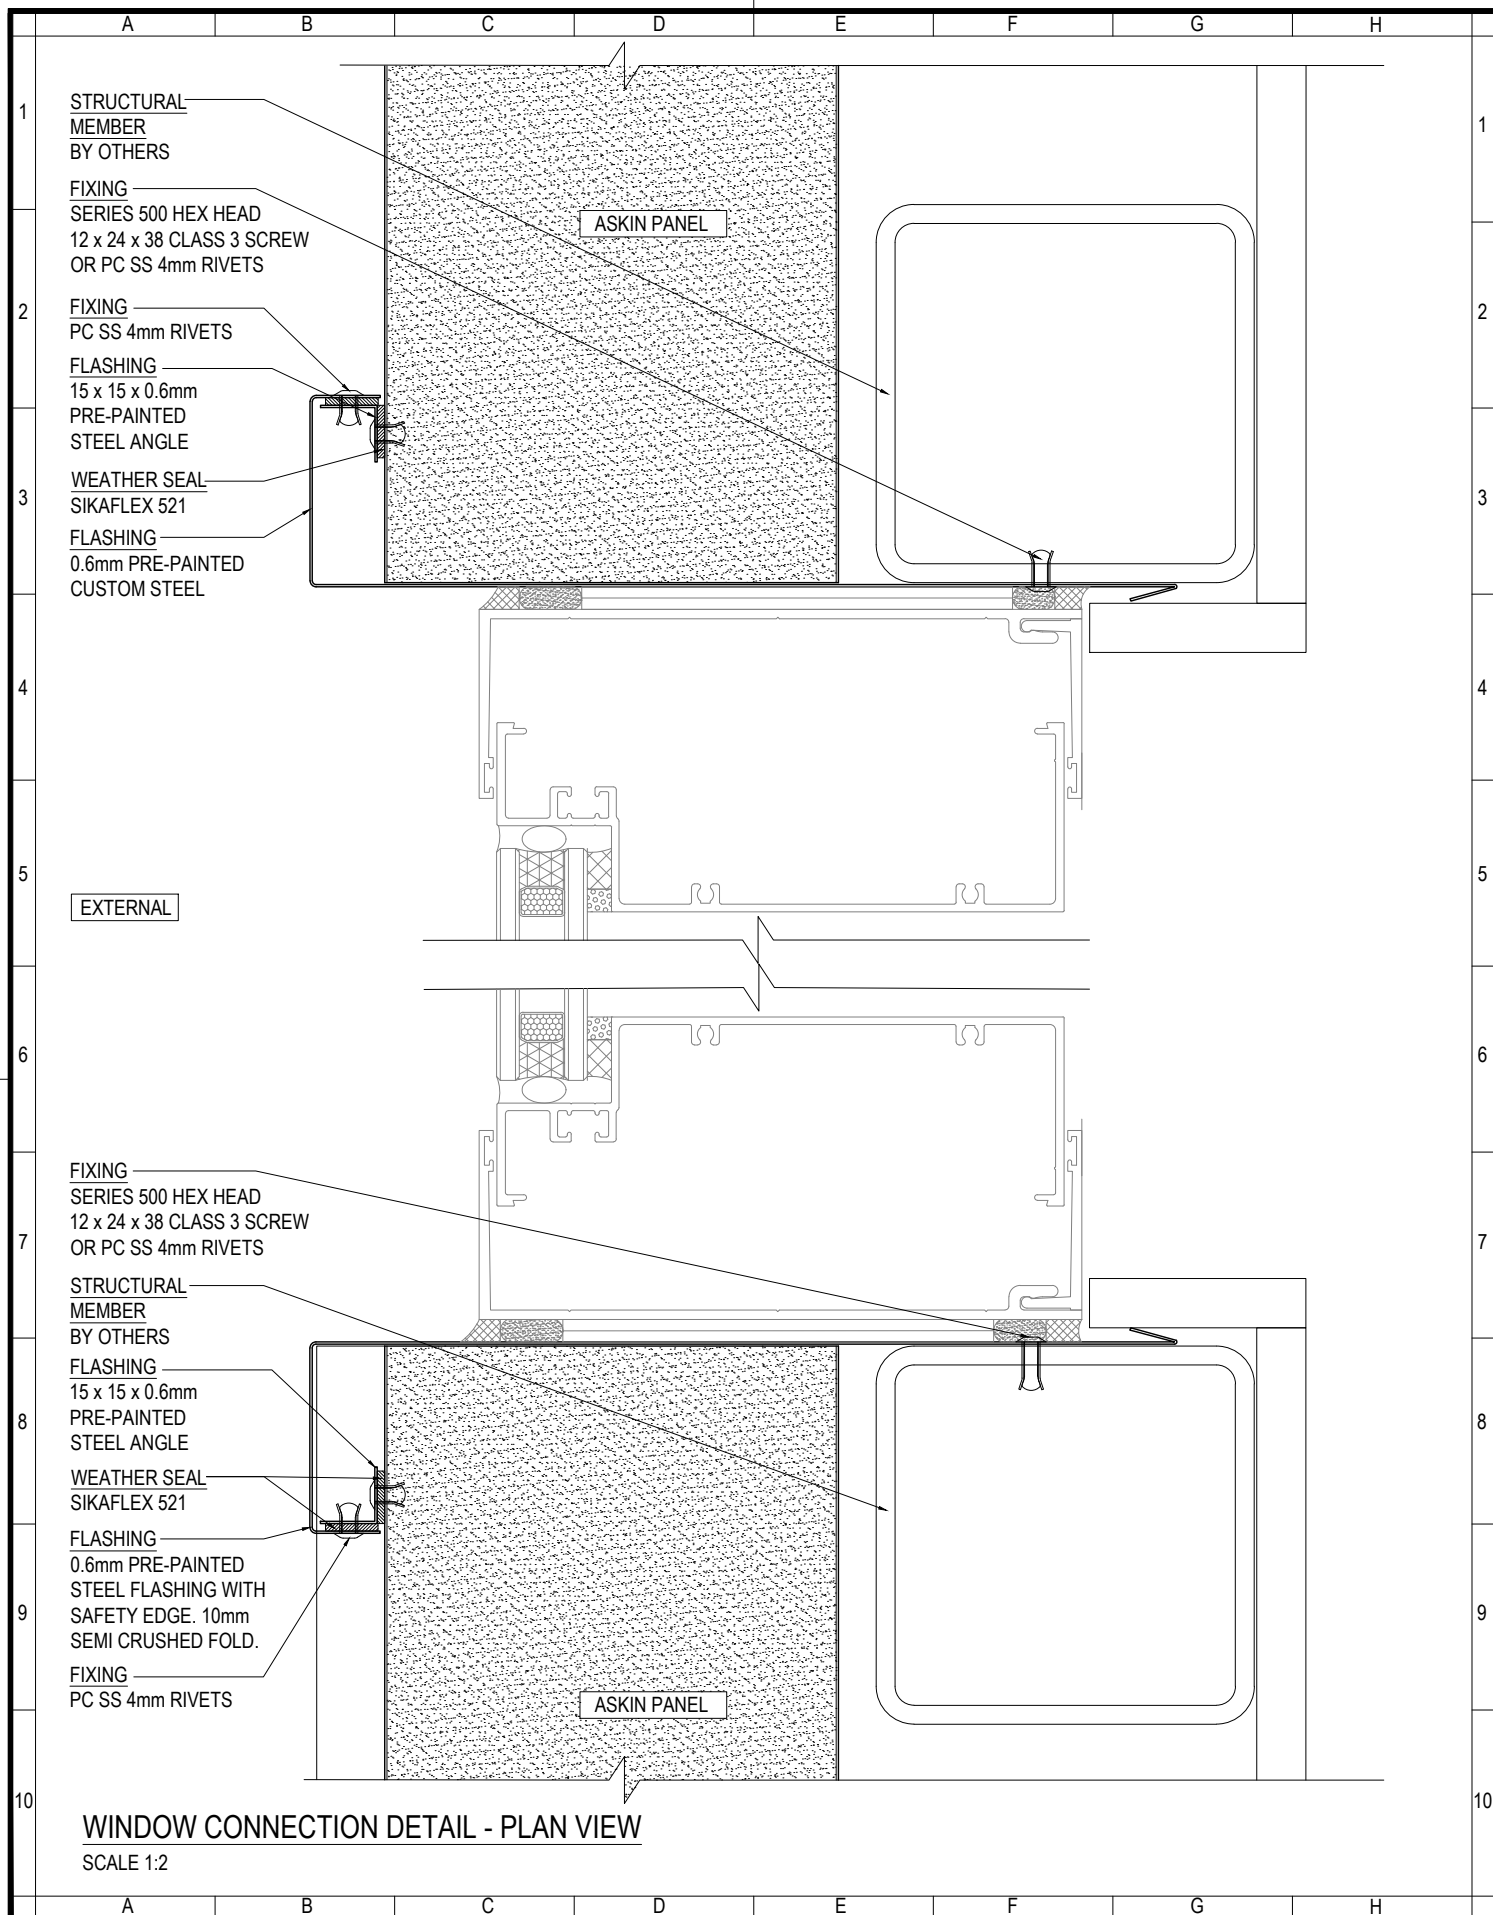

ASKIN
Performance Panels

www.askin.net.au

VIC P : 03 8769 4816 WA P : 08 9249 4022
SA P : 08 8252 7188 QLD P : 07 3718 9500
NSW P : 02 8825 2598 NT P : 08 8252 7188

PROJECT:

EXTERIORS - VIVID
TRANSFORM PROFILE
VERTICAL WINDOW
CONNECTION DETAILS

©ASKIN 2022

Revision

-	-	-
-	-	-
-	-	-
-	-	-
-	-	-
-	-	-
-	-	-

Checked By

A SHANNON

Drawn By

R VORWERK

Issue date

09.09.2022

Revision

-


Scale

1:2

Sheet size

A4

EXTVIVID - 331

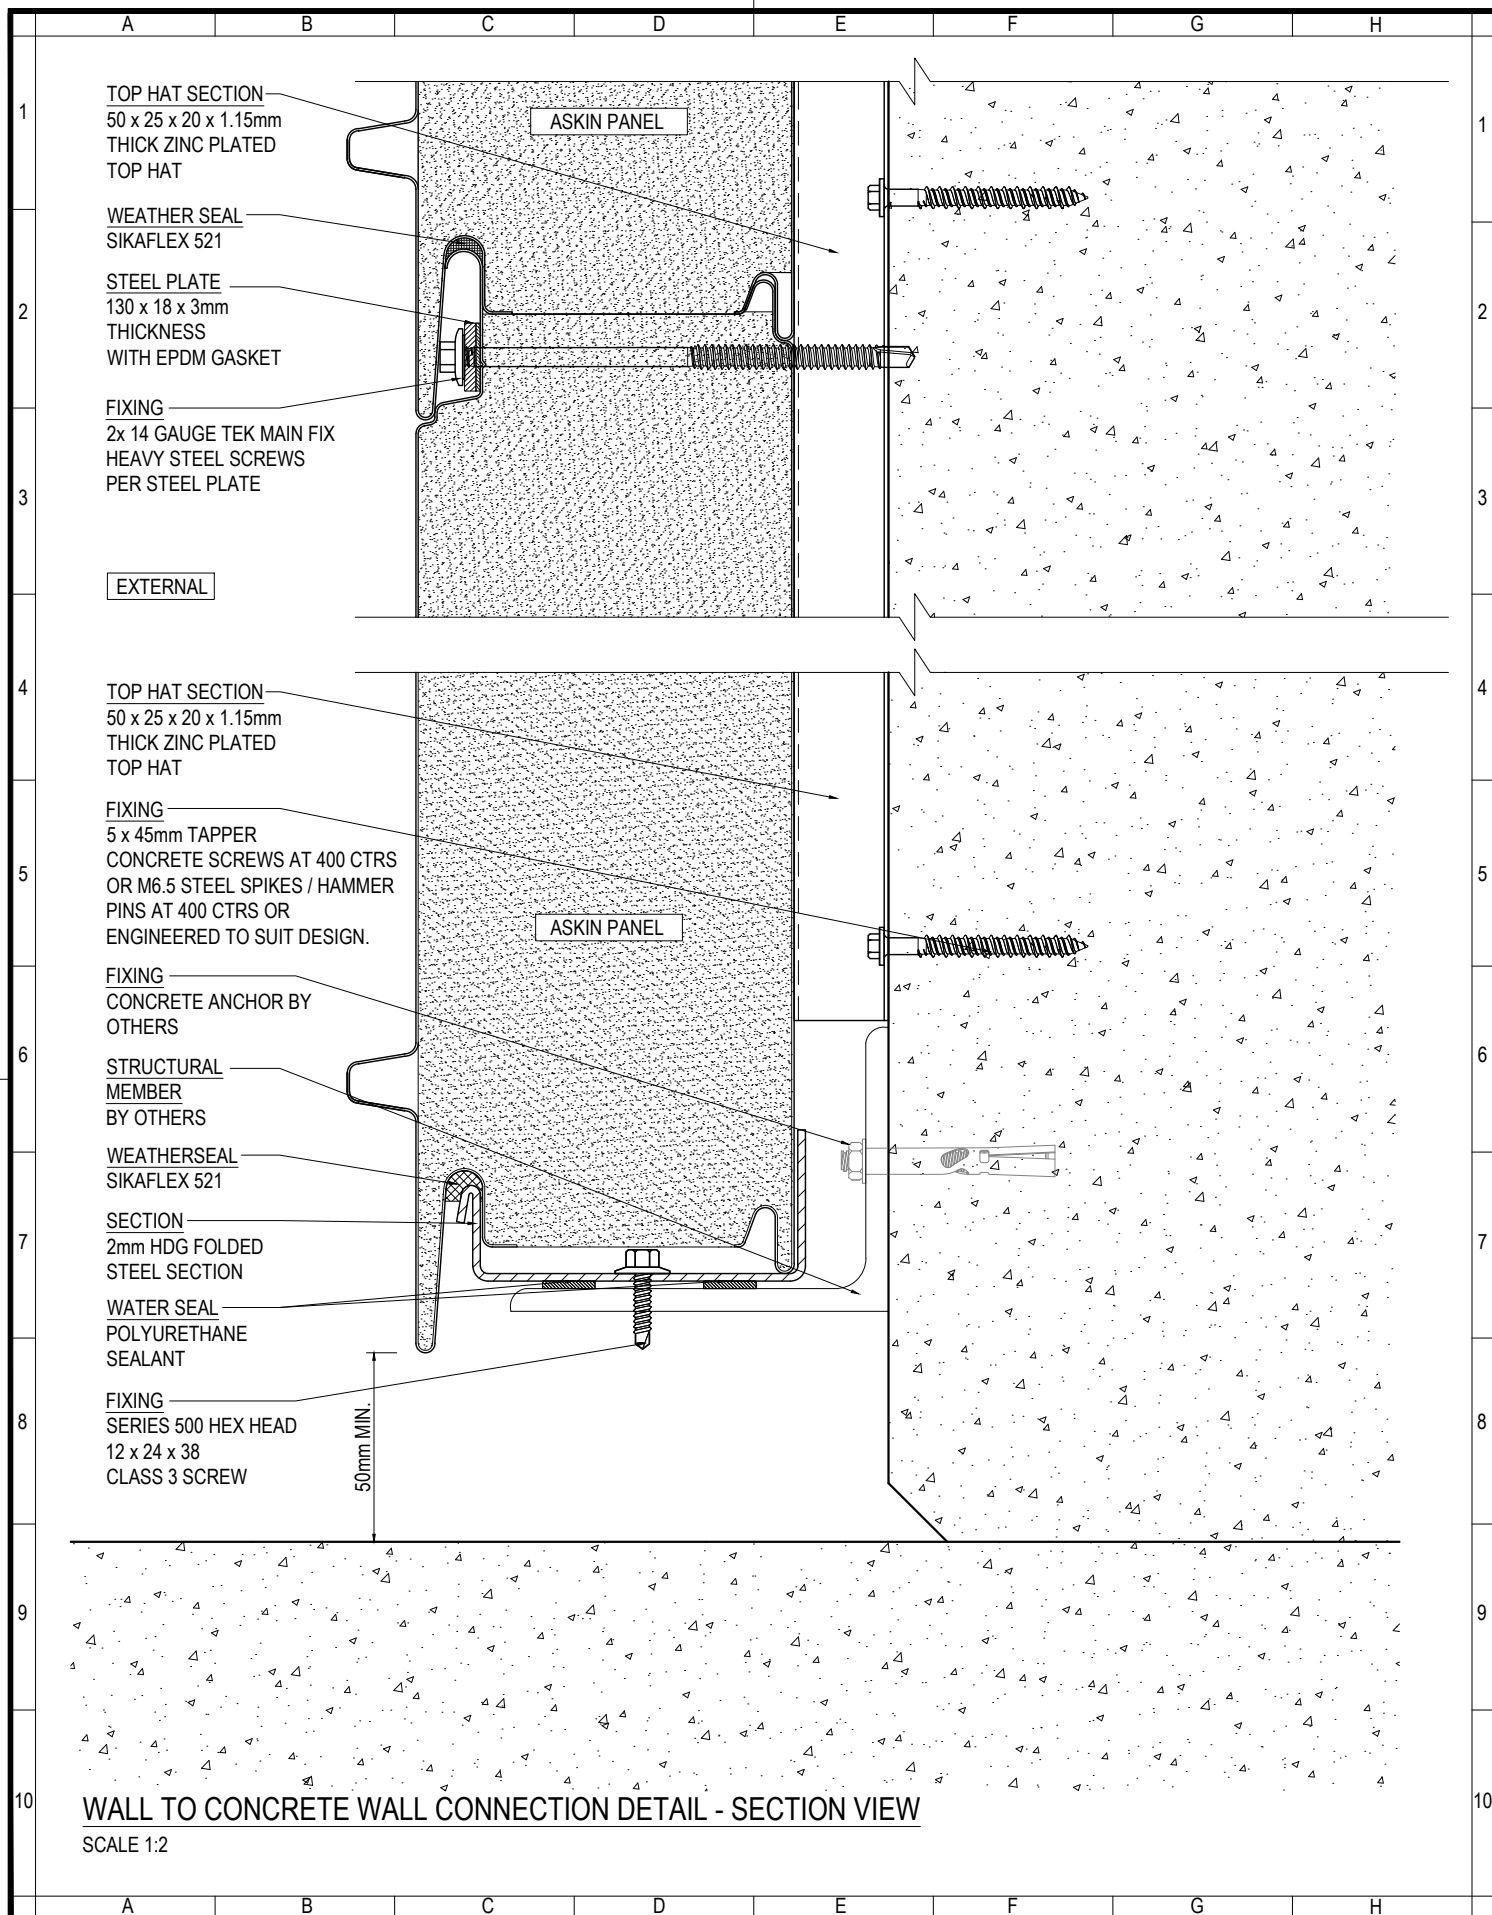

www.askin.net.au

VIC P: 03 8769 4816 WA P: 08 9249 4022
SA P: 08 8252 7188 QLD P: 07 3718 9500
NSW P: 02 8825 2598 NT P: 08 8252 7188

PROJECT:

EXTERIORS - VIVID

TRANSFORM PROFILE
HORIZONTAL WALL TO
FLOOR CONNECTION DETAIL

©ASKIN 2022

Revision

-	-	-
-	-	-
-	-	-
-	-	-
-	-	-
-	-	-
-	-	-
-	-	-

Checked By

A SHANNON

Drawn By

R VORWERK

Issue date

09.09.2022

Drawing No.

Scale

1:2


Sheet size

A4

Revision

-

EXTVID - 400

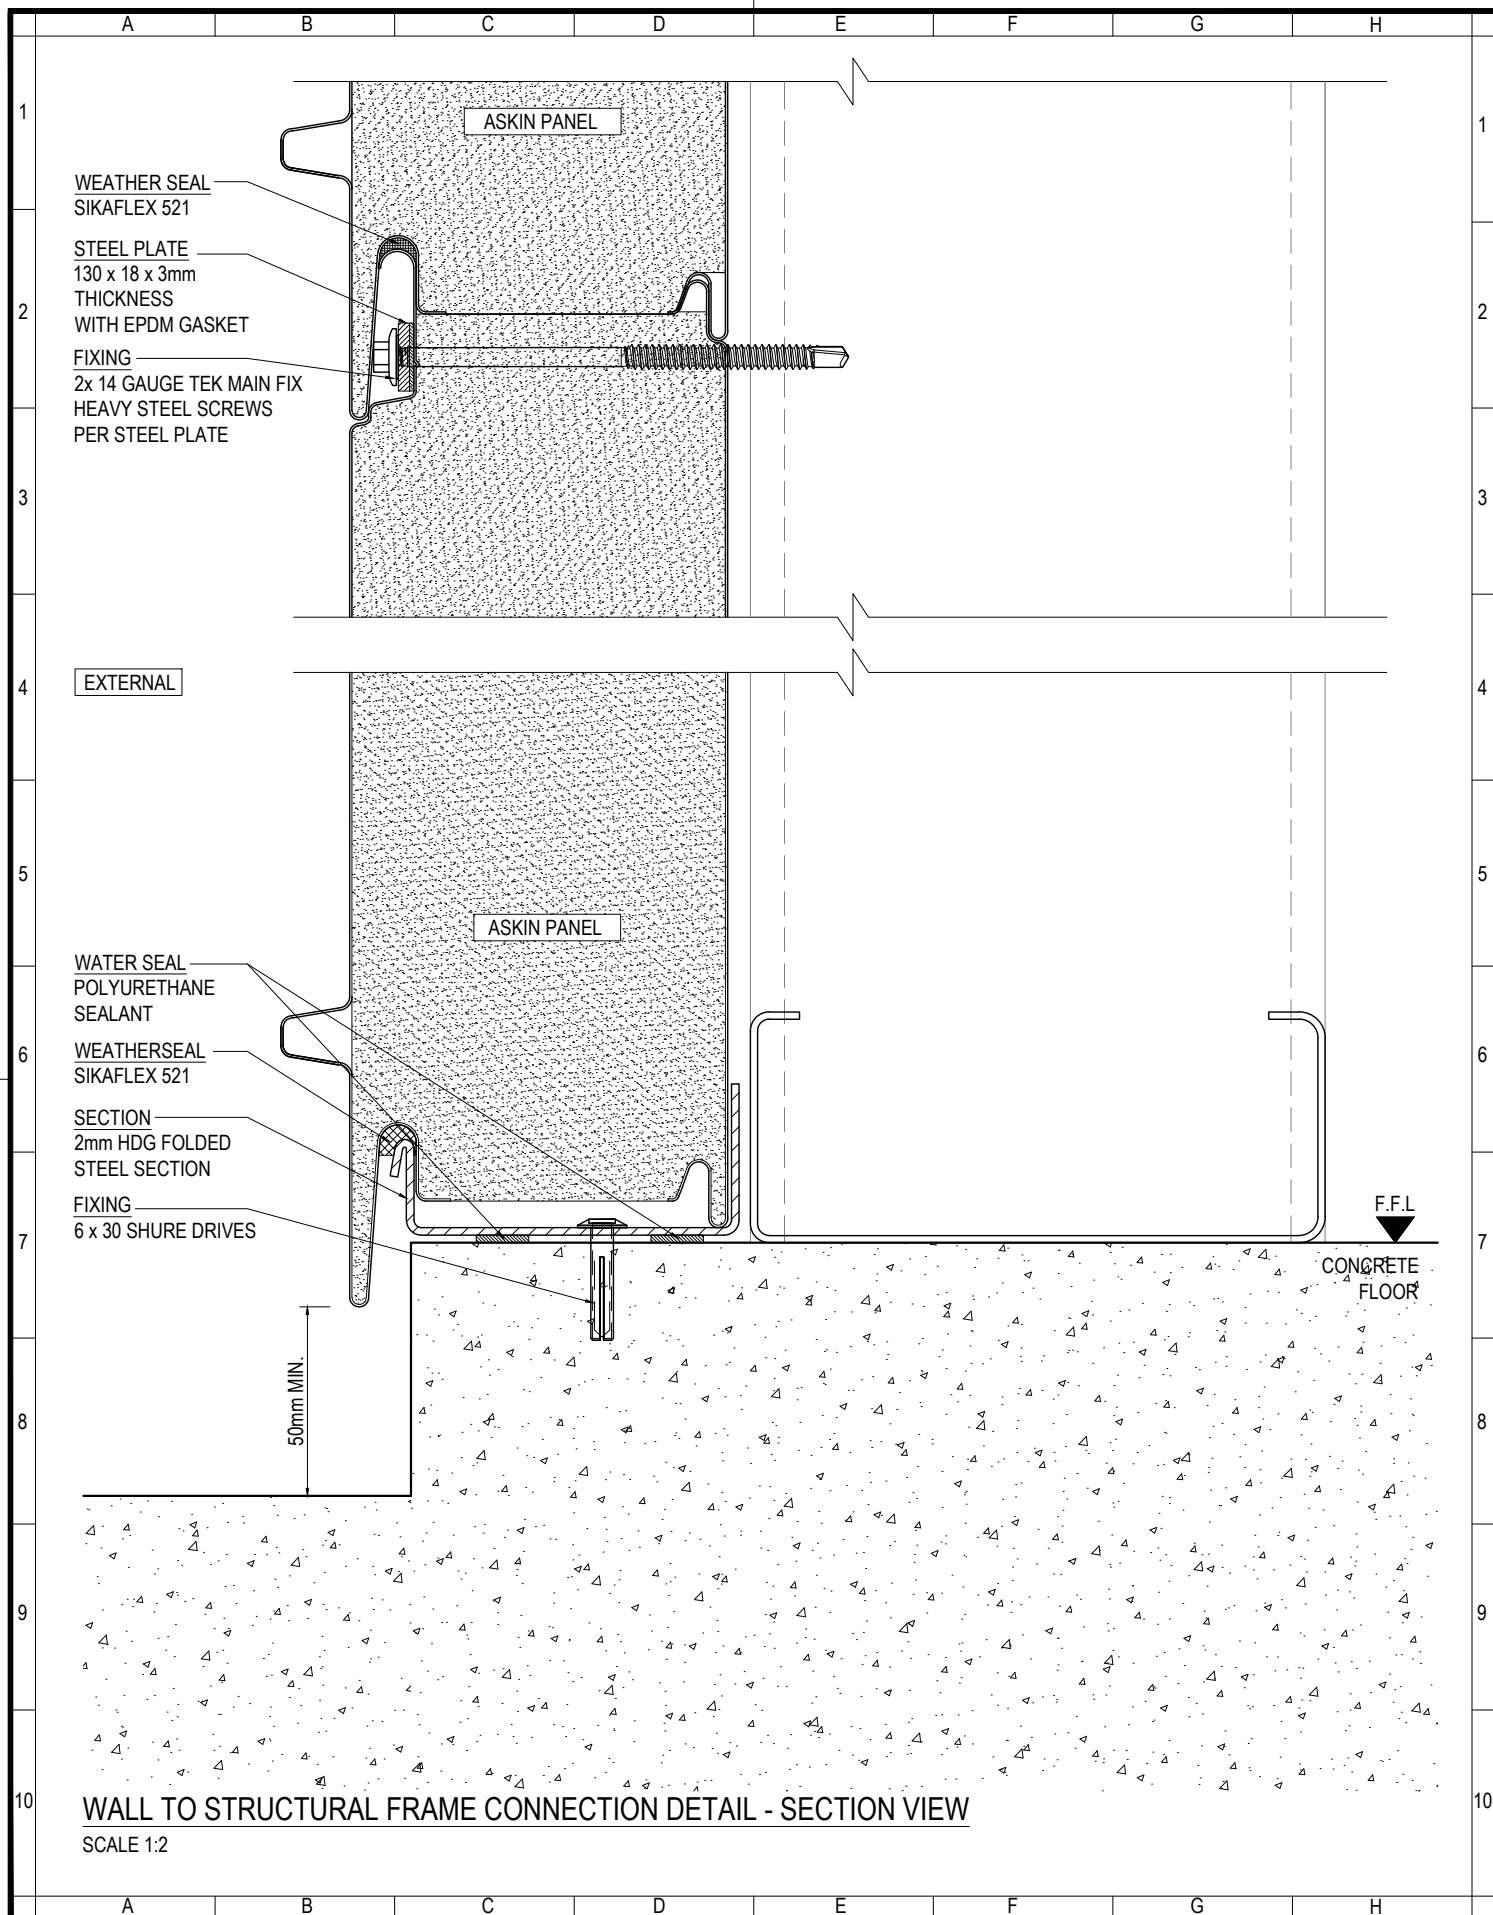

ASKIN
Performance Panels

www.askin.net.au

VIC P: 03 8769 4816 WA P: 08 9249 4022
SA P: 08 8252 7188 QLD P: 07 3718 9500
NSW P: 02 8825 2598 NT P: 08 8252 7188

PROJECT:

EXTERIORS - VIVID

TRANSFORM PROFILE
HORIZONTAL WALL TO
FLOOR CONNECTION DETAIL

©ASKIN 2022

Revision

-	-	-
-	-	-
-	-	-
-	-	-
-	-	-
-	-	-
-	-	-
-	-	-

Checked By

A SHANNON

Drawn By

R VORWERK

Issue date

09.09.2022

Drawing No.

EXTVID - 401

Scale


1:2

Sheet size

A4

Revision

-

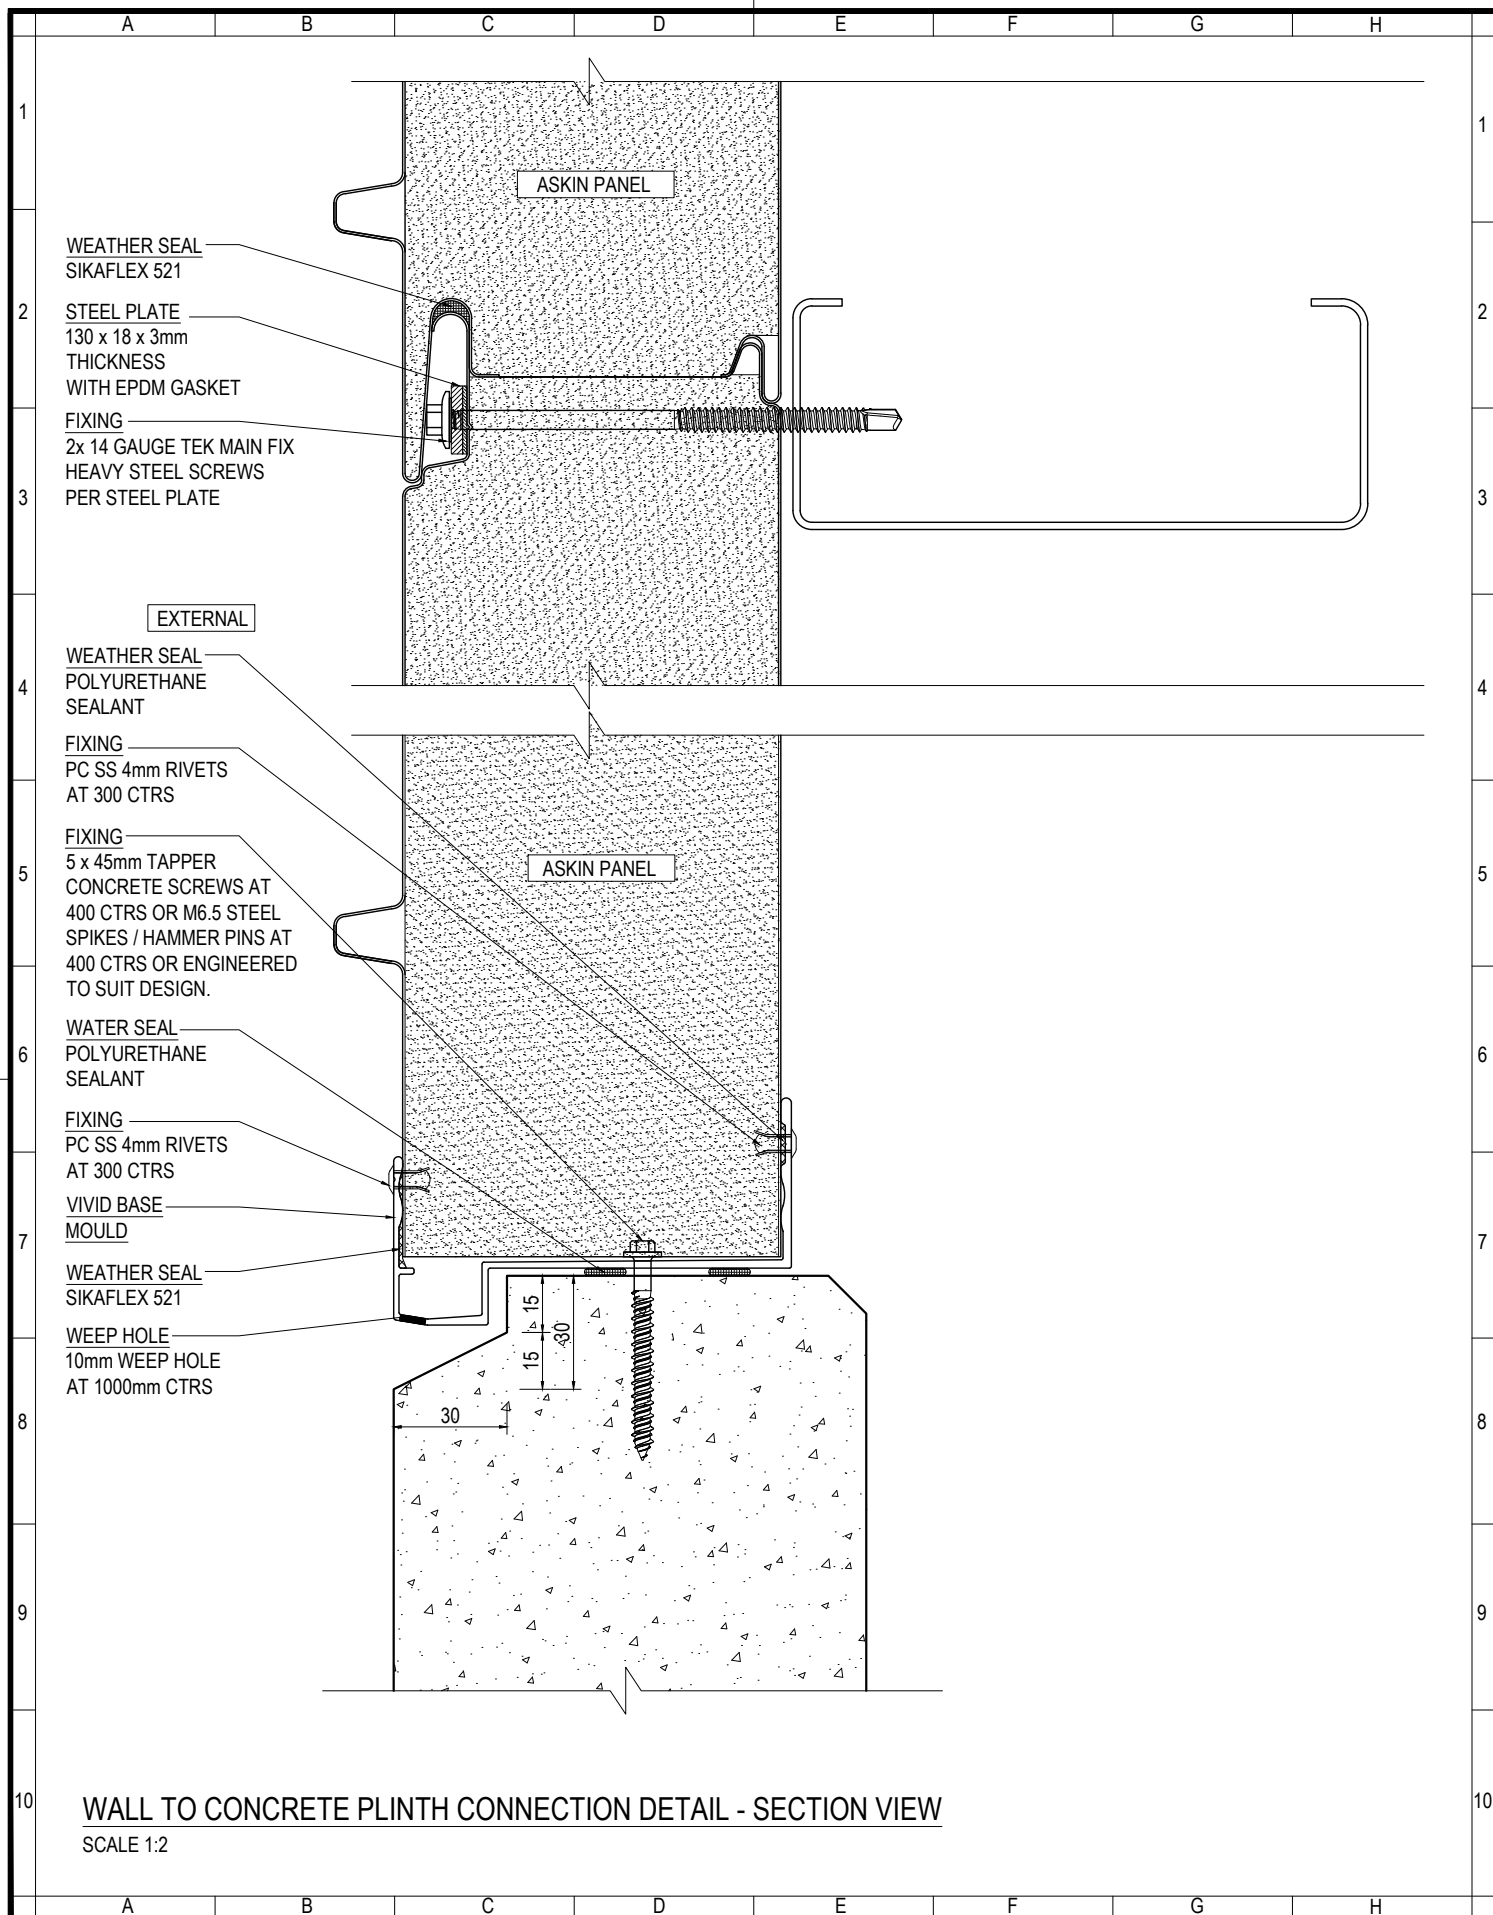

ASKIN
Performance Panels

www.askin.net.au

VIC P: 03 8769 4816 WA P: 08 9249 4022
SA P: 08 8252 7188 QLD P: 07 3718 9500
NSW P: 02 8825 2598 NT P: 08 8252 7188

PROJECT:

EXTERIORS - VIVID

**TRANSFORM PROFILE
HORIZONTAL WALL TO
FLOOR CONNECTION DETAIL**

©ASKIN 2022

Revision

-	-	-
-	-	-
-	-	-
-	-	-
-	-	-
-	-	-
-	-	-
-	-	-

Checked By

A SHANNON

Scale

1:2

Drawn By

R VORWERK

Sheet size

A4

Issue date


09.09.2022

Revision

-

Drawing No.

EXTVIVID - 402

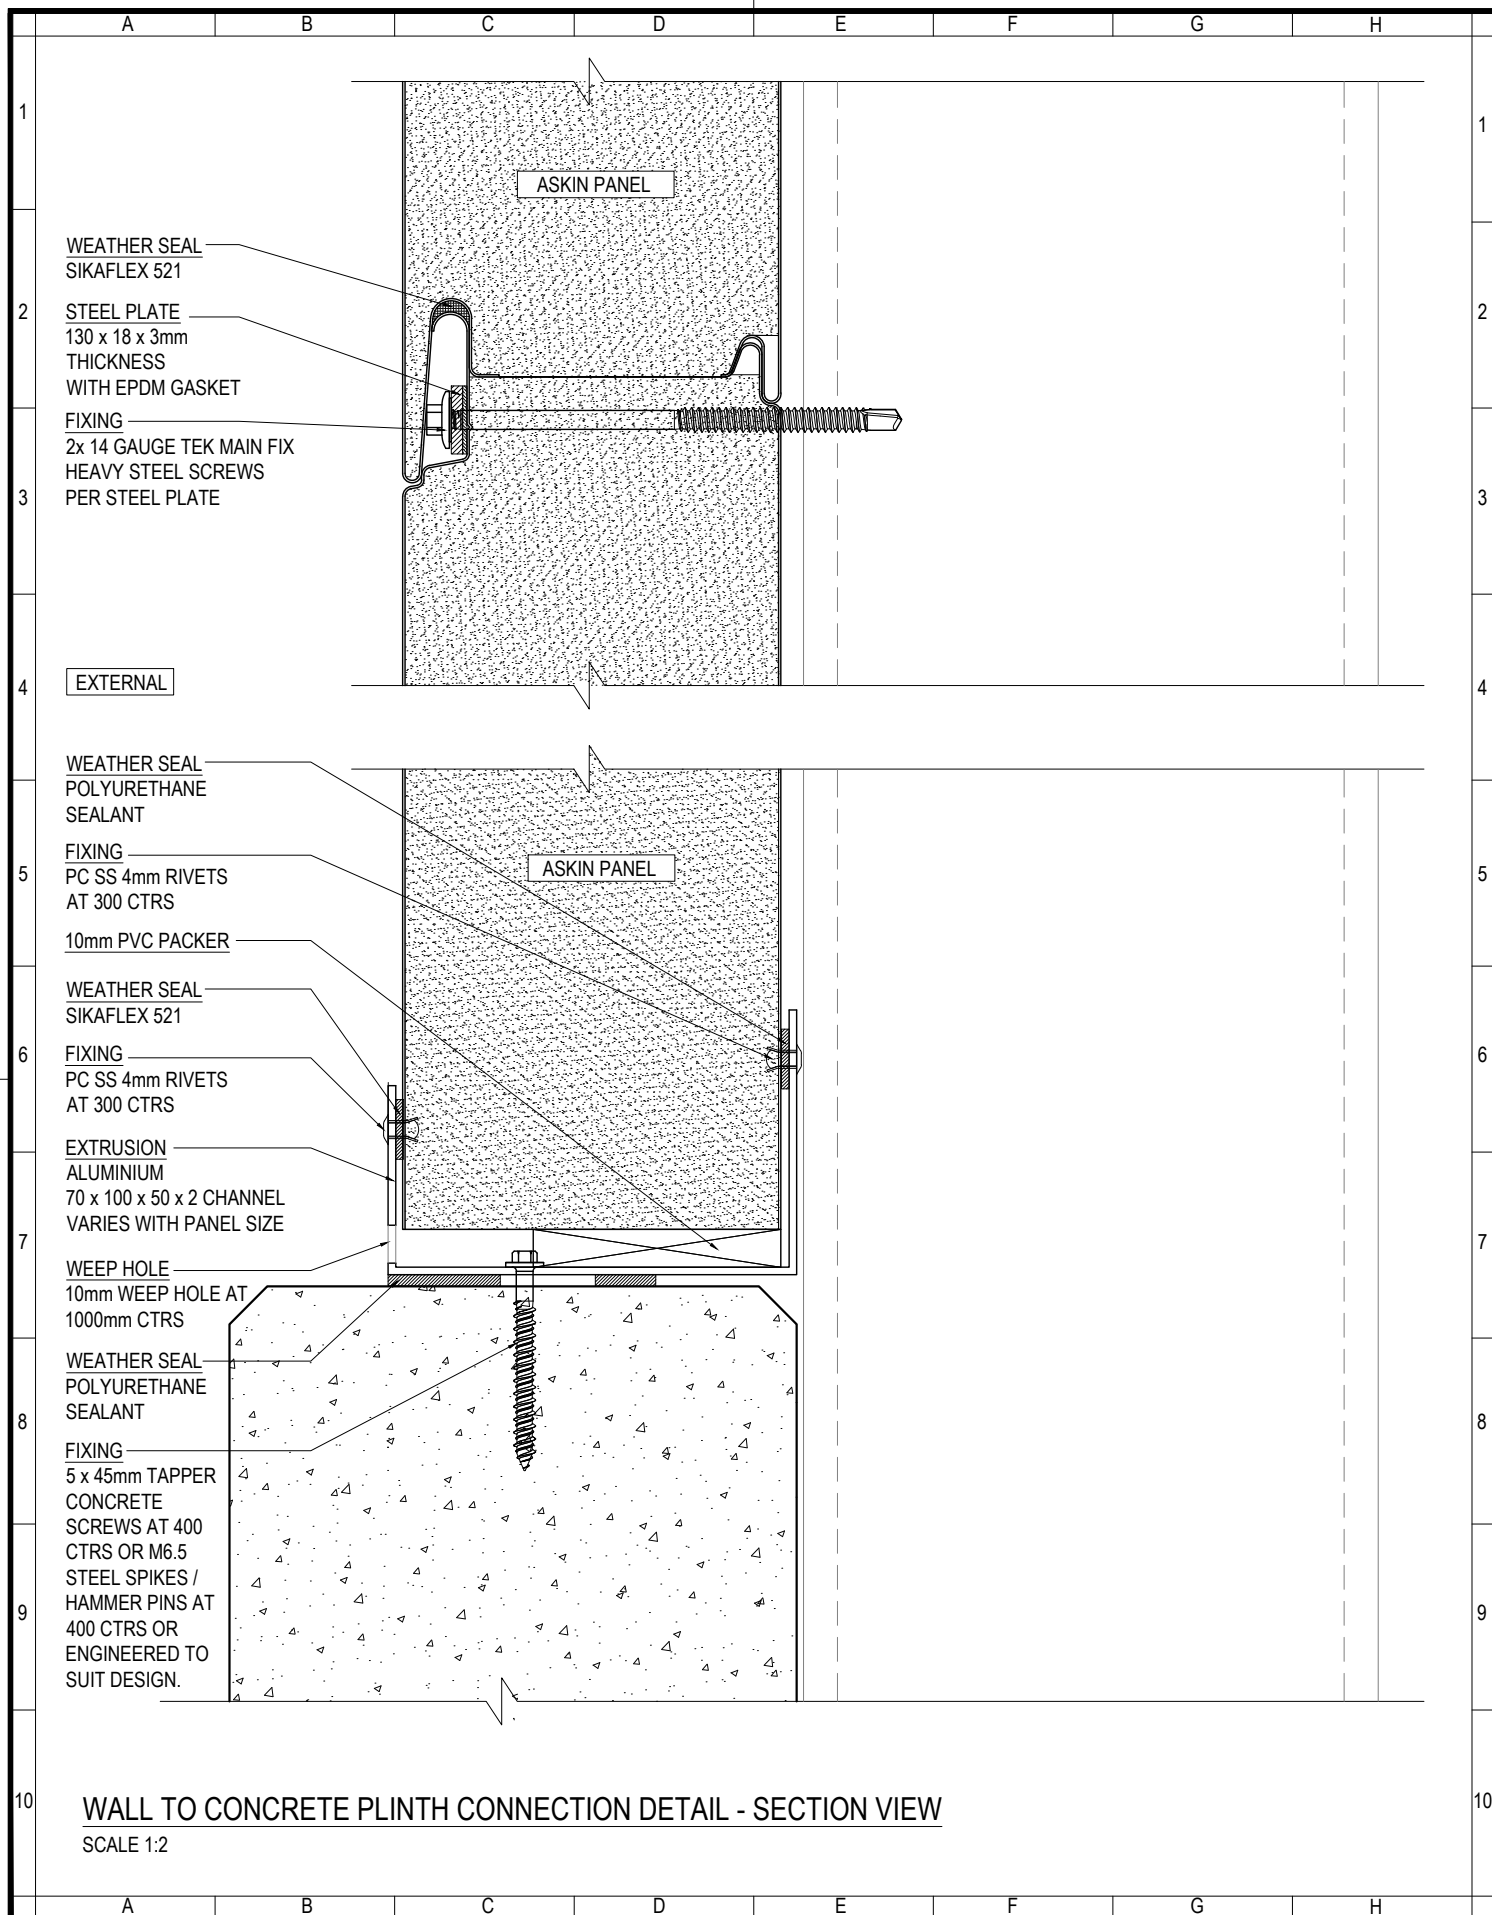

ASKIN
Performance Panels

www.askin.net.au

VIC P: 03 8769 4816 WA P: 08 9249 4022
SA P: 08 8252 7188 QLD P: 07 3718 9500
NSW P: 02 8825 2598 NT P: 08 8252 7188

PROJECT:

EXTERIORS - VIVID

**TRANSFORM PROFILE
HORIZONTAL WALL TO
FLOOR CONNECTION DETAIL**

©ASKIN 2022

Revision

-	-	-
-	-	-
-	-	-
-	-	-
-	-	-
-	-	-
-	-	-
-	-	-

Checked By

A SHANNON

Scale 1:2

Drawn By

R VORWERK

Sheet size A4


Issue date

09.09.2022

Revision

Drawing No.


EXTVIVID - 403

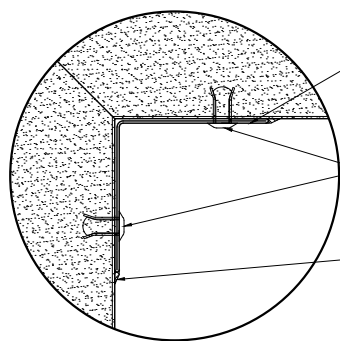

FLASHING
40 x 40 x 0.6
PRE-PAINTED
STEEL ANGLE

FIXING
PC SS 4mm RIVETS
AT 300 CTRS

OPTIONAL WATER SEAL
FOOD GRADE SEALANT
REQUIRED TO WASH
DOWN AREAS

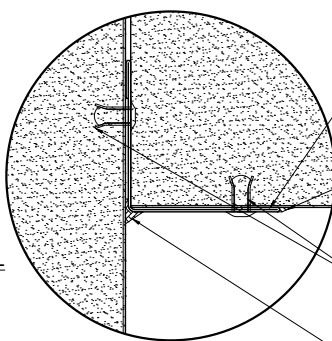


FLASHING
40 x 40 x 0.6
PRE-PAINTED
STEEL ANGLE

WATER SEAL
FOOD GRADE SEALANT
REQUIRED TO WASH
DOWN AREAS

FIXING
PC SS 4mm RIVETS
AT 300 CTRS


OPTIONAL WATER SEAL
FOOD GRADE SEALANT
REQUIRED TO WASH
DOWN AREAS

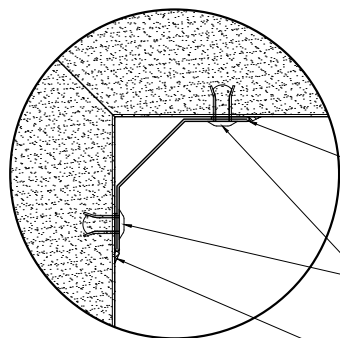

FLASHING
35 x 35 x 0.6
PRE-PAINTED STEEL
COVE ANGLE

FIXING
PC SS 4mm RIVETS
AT 300 CTRS


OPTIONAL WATER SEAL
FOOD GRADE SEALANT
REQUIRED TO WASH
DOWN AREAS

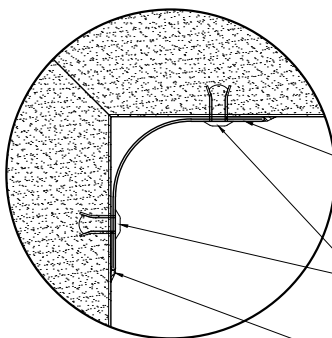

FLASHING
40 x 40 x 0.6
PRE-PAINTED
STEEL RADIUS

FIXING
PC SS 4mm RIVETS
AT 300 CTRS

OPTIONAL WATER SEAL
FOOD GRADE SEALANT
REQUIRED TO WASH
DOWN AREAS

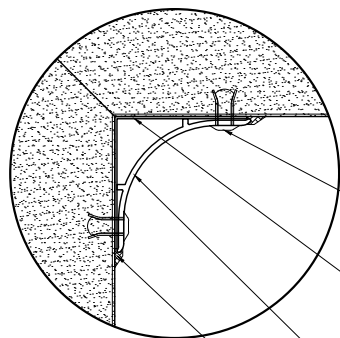


FIXING
PC SS 4mm RIVETS
AT 300 CTRS

FLASHING
35 x 35 x 0.6
PRE-PAINTED
STEEL ANGLE

EXTRUSION
35mm POWDER COATED
ALUMINIUM RADIUS

OPTIONAL WATER SEAL
FOOD GRADE SEALANT
REQUIRED TO WASH
DOWN AREAS

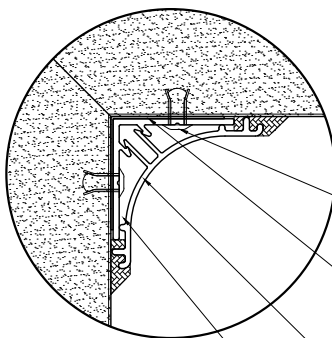

FIXING
PC SS 4mm RIVETS
AT 300 CTRS

FLASHING
30 x 30 x 0.6
PRE-PAINTED
STEEL ANGLE

EXTRUSION
POWDERCOATED
ALUMINIUM 2 PART
HIDDEN FIX RADIUS

OPTIONAL WATER SEAL
FOOD GRADE SEALANT
REQUIRED TO WASH
DOWN AREAS

ALTERNATIVE INTERNAL CORNICES - PLAN VIEW

SCALE 1:2

ASKIN
Performance Panels

www.askin.net.au

VIC P : 03 8769 4816 WA P : 08 9249 4022
SA P : 08 8252 7188 QLD P : 07 3718 9500
NSW P : 02 8825 2598 NT P : 08 8252 7188

PROJECT:

EXTERIORS - VIVID
TRANSFORM PROFILE
HORIZONTAL WALL TO WALL
CONNECTION DETAILS

©ASKIN 2022

Revision

-	-	-
-	-	-
-	-	-
-	-	-
-	-	-
-	-	-
-	-	-
-	-	-

Checked By

A SHANNON

Drawn By

R VORWERK

Issue date

09.09.2022

Drawing No.

EXTVIVID - 410

Scale


1:2

Sheet size

A4

Revision

-

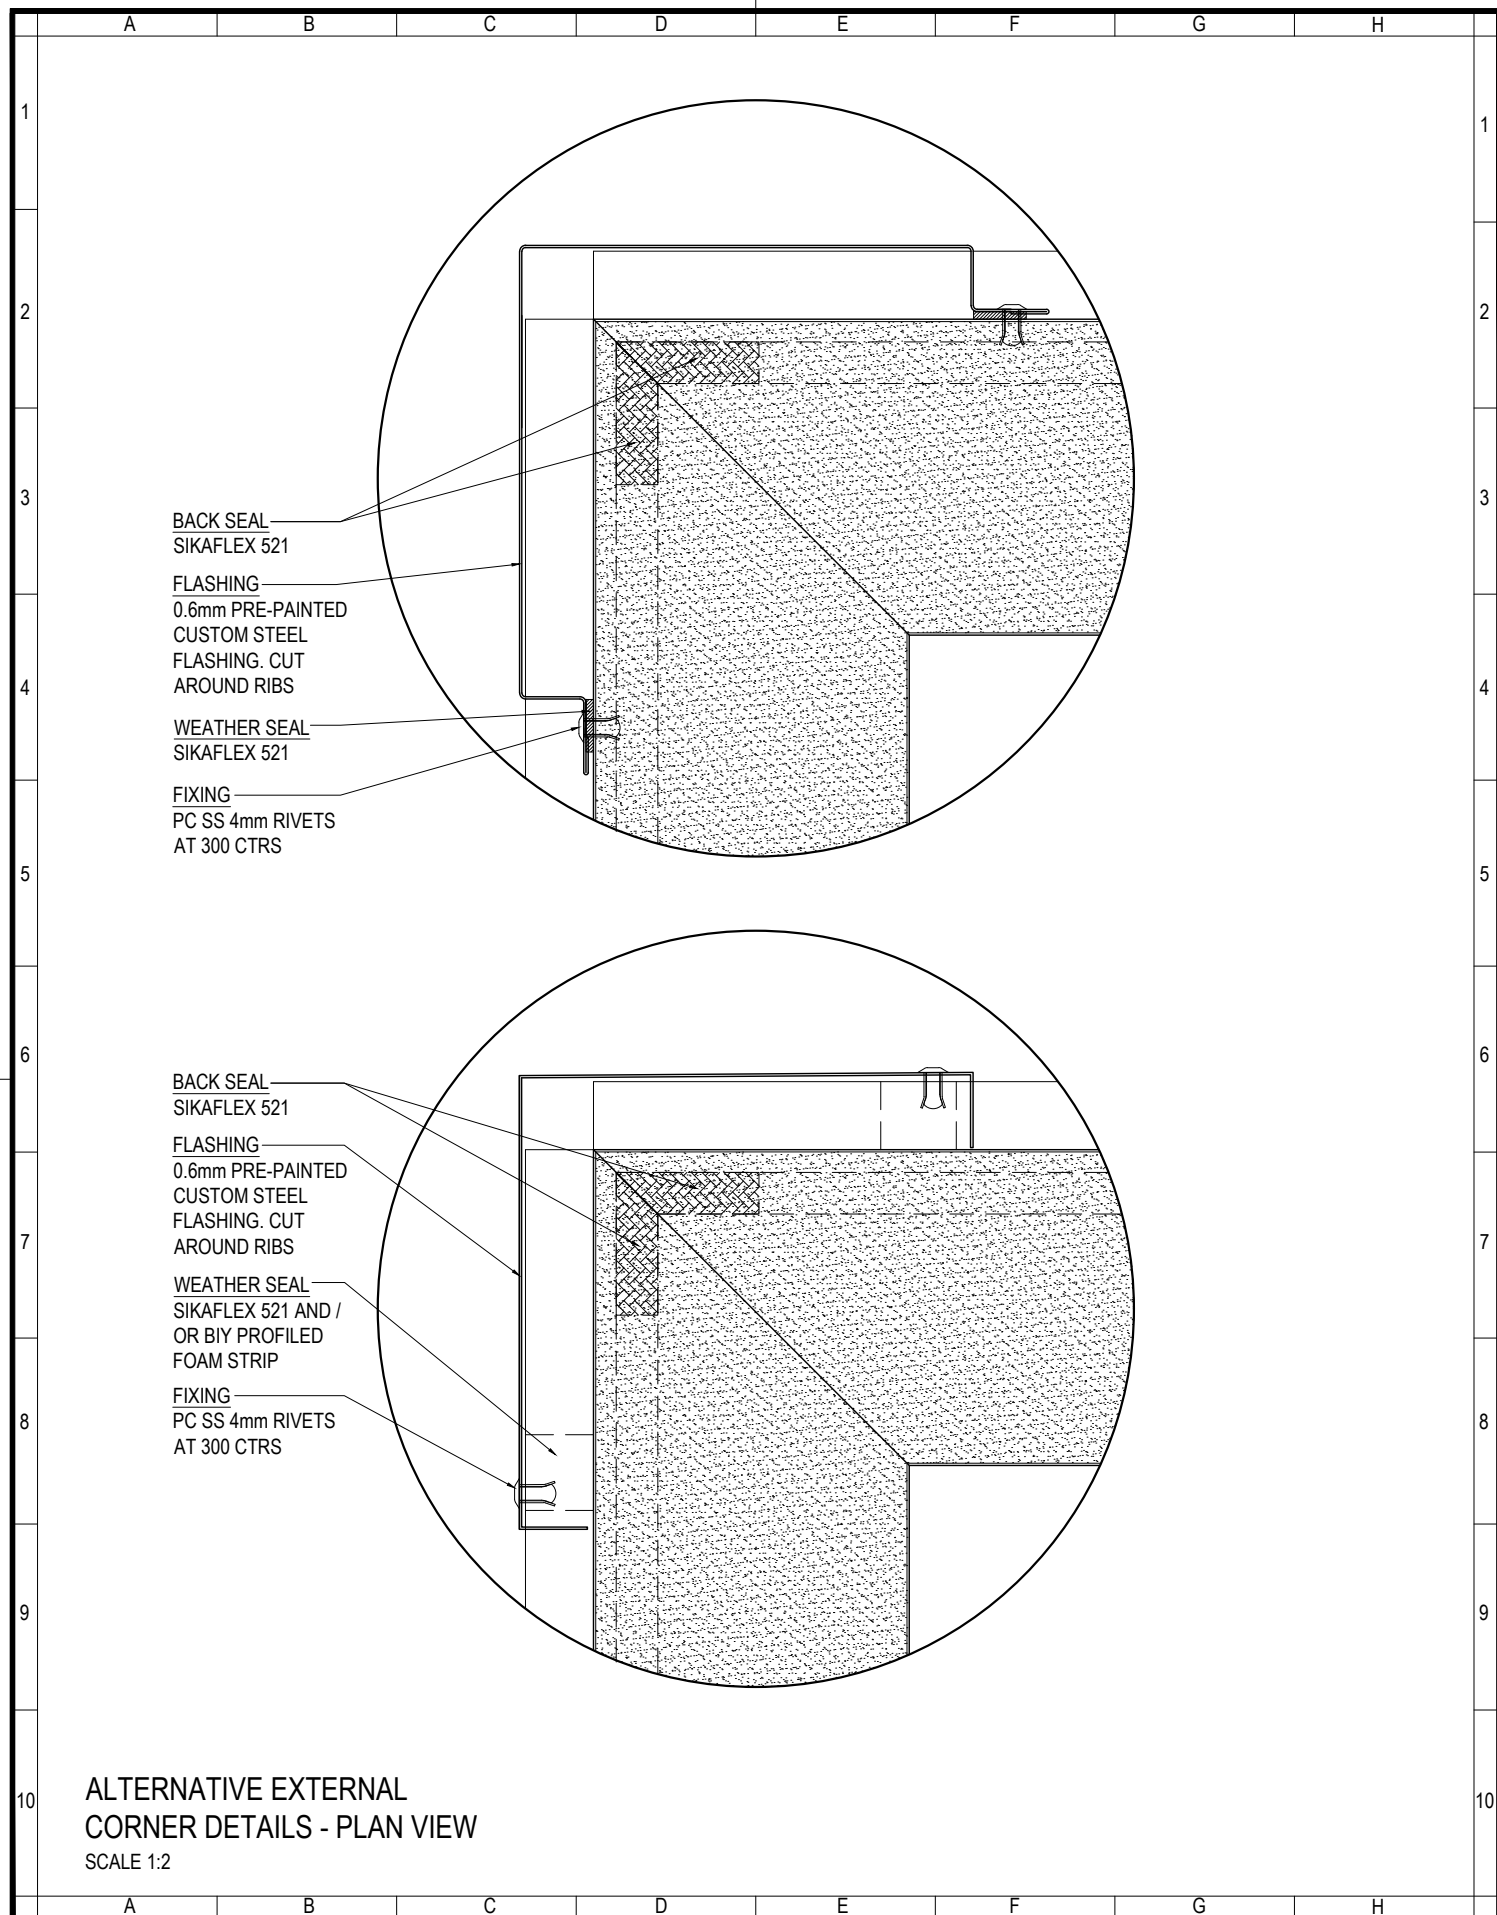

www.askin.net.au

VIC P : 03 8769 4816 WA P : 08 9249 4022
SA P : 08 8252 7188 QLD P : 07 3718 9500
NSW P : 02 8825 2598 NT P : 08 8252 7188

PROJECT:

EXTERIORS - VIVID
TRANSFORM PROFILE
HORIZONTAL WALL TO WALL
CONNECTION DETAILS

© ASKIN 2022

Revision

-	-	-
-	-	-
-	-	-
-	-	-
-	-	-
-	-	-
-	-	-
-	-	-

Checked By

A SHANNON

Drawn By

R VORWERK

Issue date

09.09.2022

Drawing No.

EXTVIVID - 411

Scale


1:2


Sheet size

A4

Revision

-

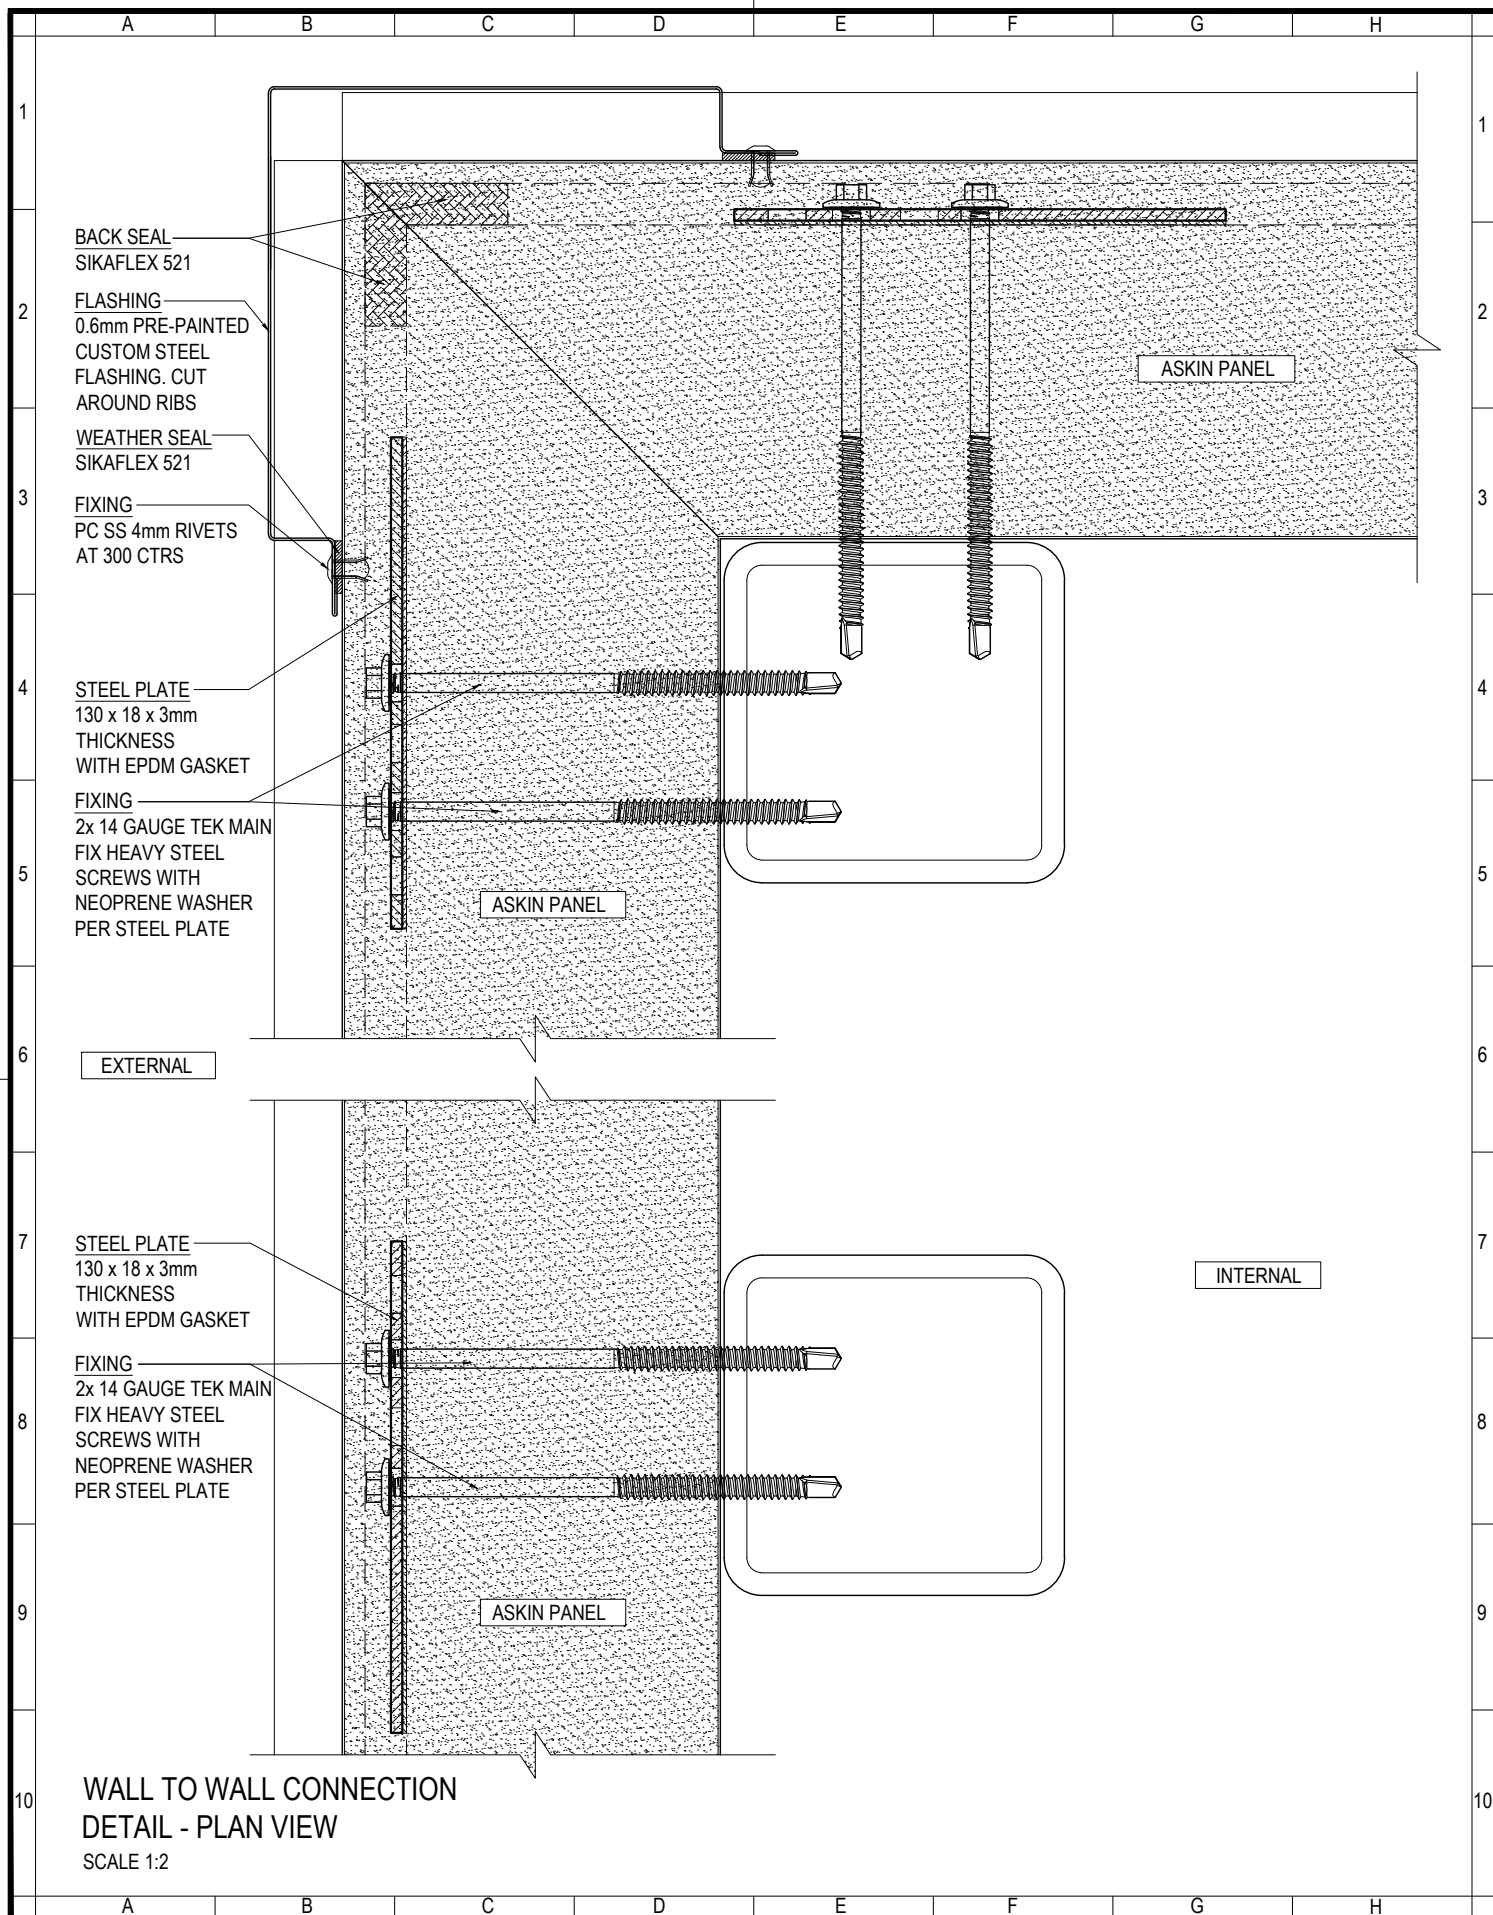

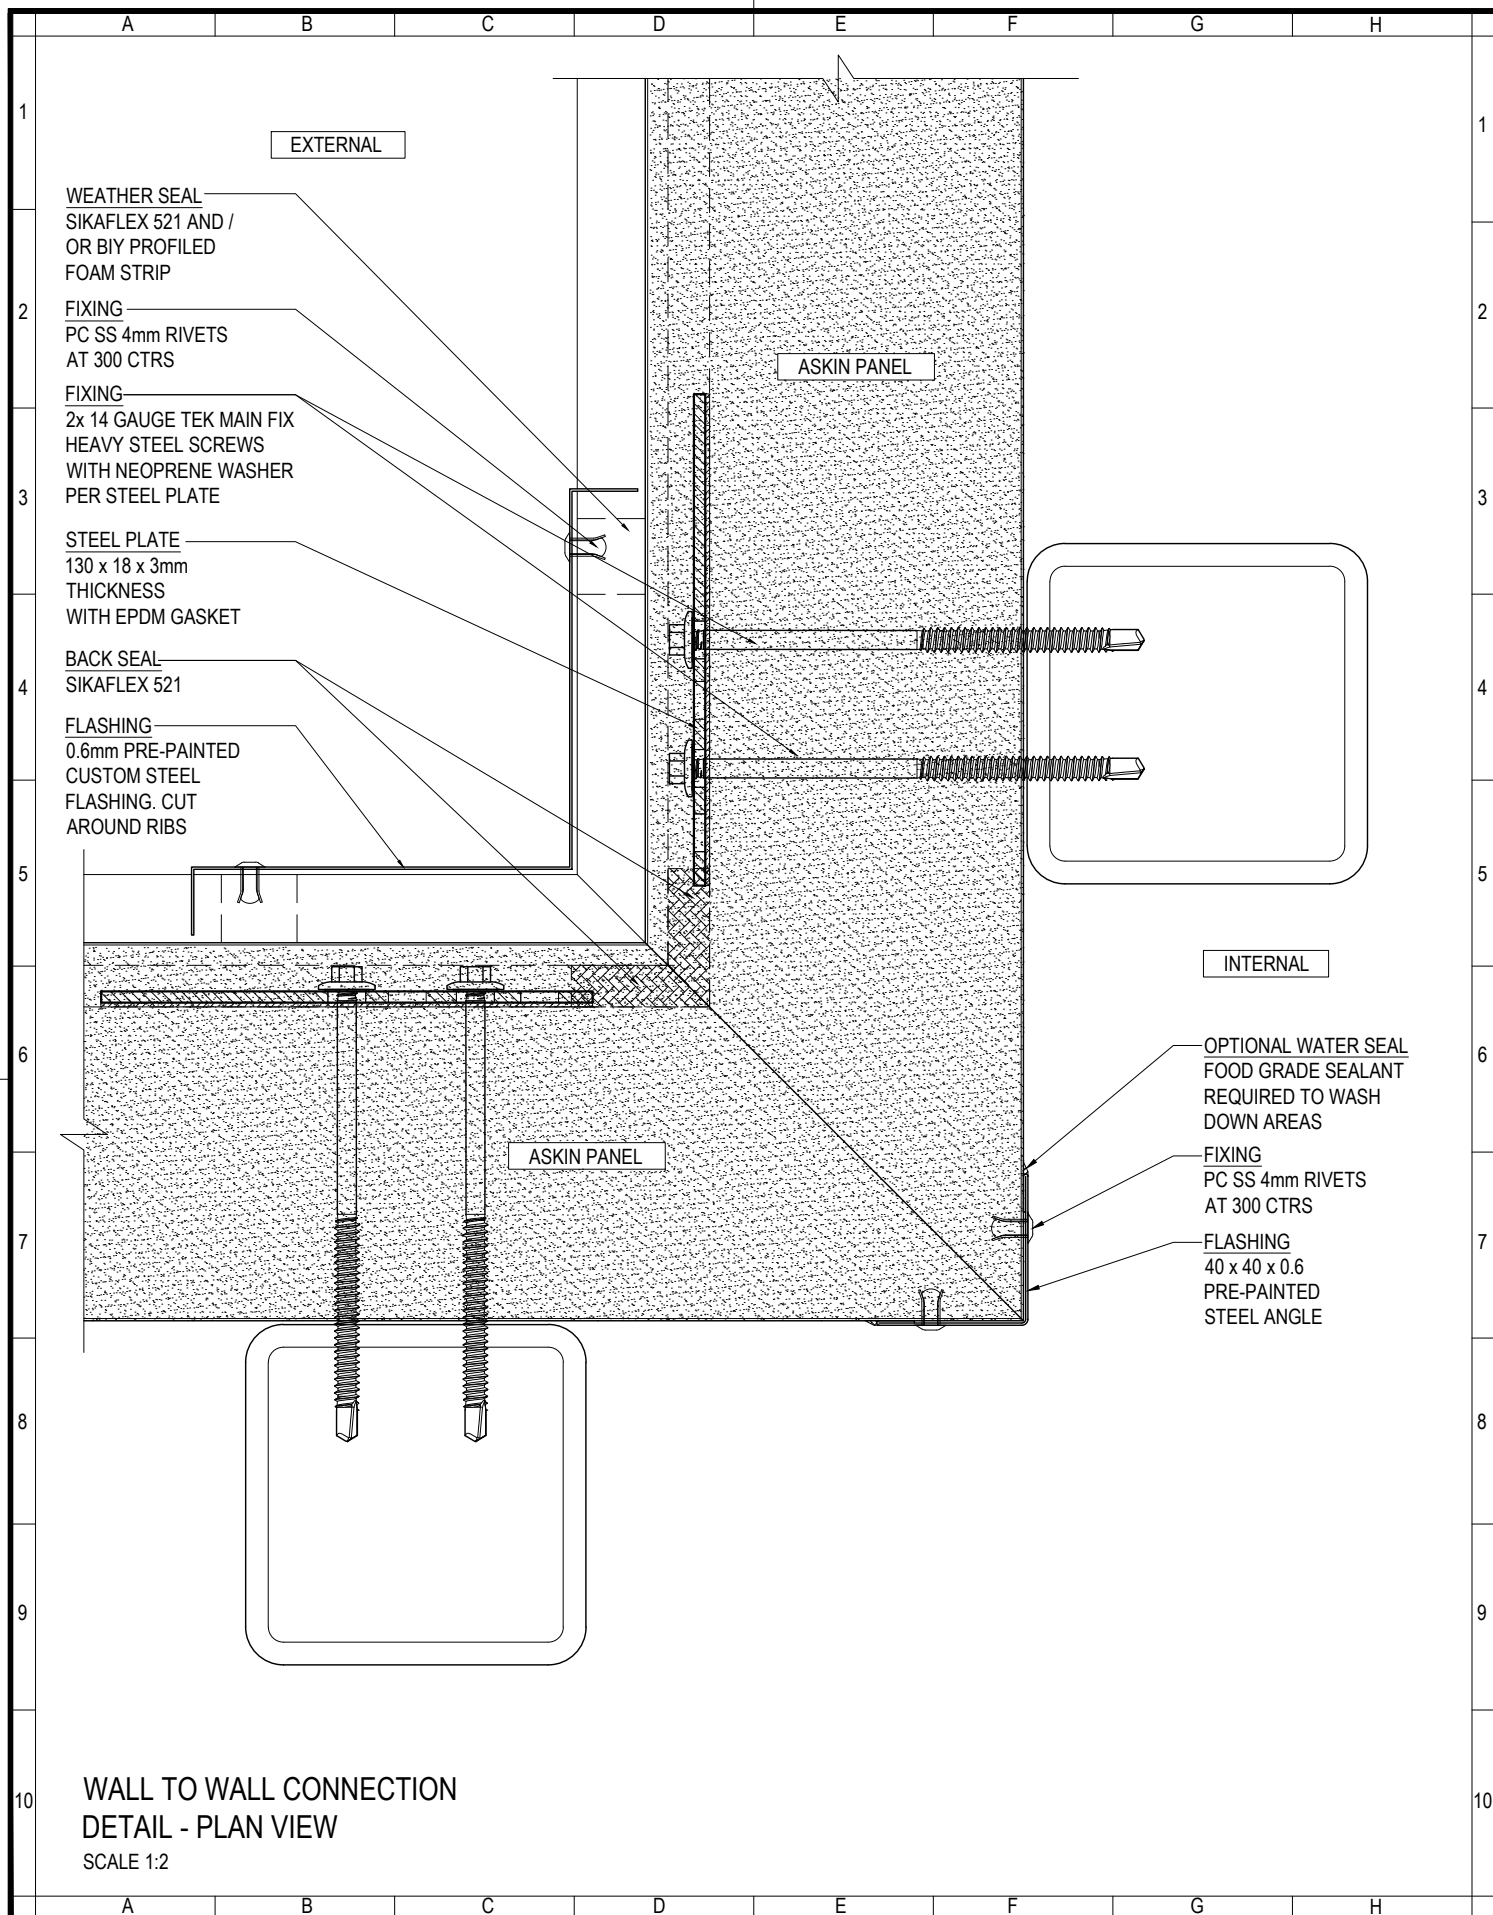

ASKIN
Performance Panels

www.askin.net.au

VIC P: 03 8769 4816 WA P: 08 9249 4022
SA P: 08 8252 7188 QLD P: 07 3718 9500
NSW P: 02 8825 2598 NT P: 08 8252 7188

PROJECT:

EXTERIORS - VIVID
TRANSFORM PROFILE
HORIZONTAL WALL TO WALL
CONNECTION DETAILS

©ASKIN 2022

Revision

-	-	-
-	-	-
-	-	-
-	-	-
-	-	-
-	-	-
-	-	-
-	-	-

Checked By

A SHANNON

Drawn By

R VORWERK

Issue date

09.09.2022

Revision

-

Scale

1:2


Sheet size

A4

Revision

-

EXTVID - 413

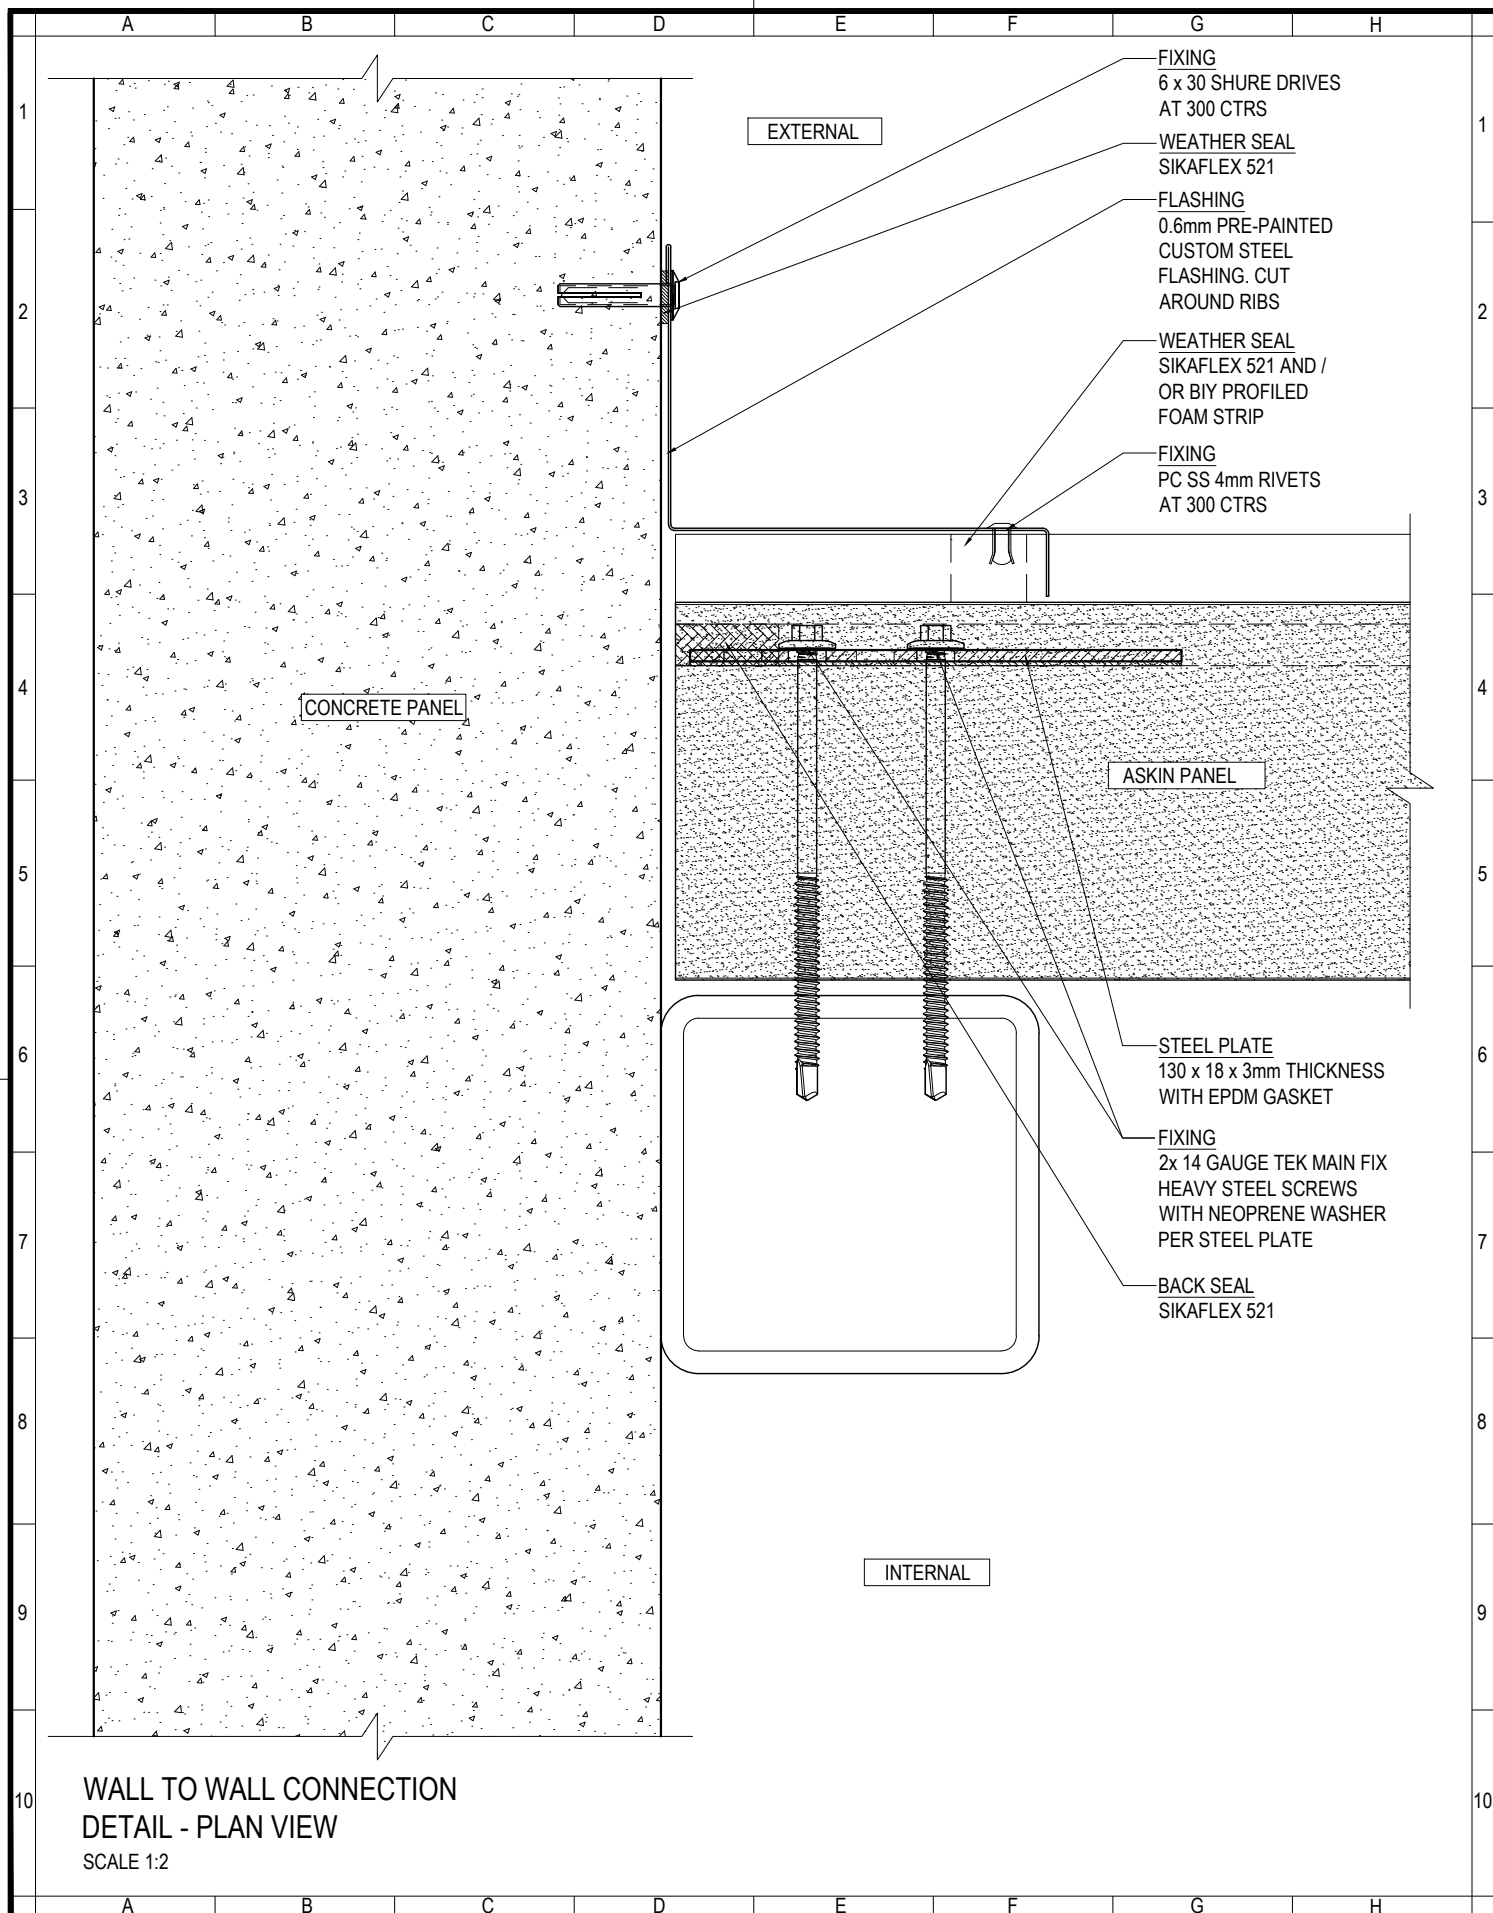

ASKIN
Performance Panels

www.askin.net.au

VIC P: 03 8769 4816 WA P: 08 9249 4022
SA P: 08 8252 7188 QLD P: 07 3718 9500
NSW P: 02 8825 2598 NT P: 08 8252 7188

PROJECT:

EXTERIORS - VIVID
TRANSFORM PROFILE
HORIZONTAL WALL TO WALL
CONNECTION DETAILS

©ASKIN 2022

Revision

-	-	-
-	-	-
-	-	-
-	-	-
-	-	-
-	-	-
-	-	-
-	-	-

Checked By

A SHANNON

Drawn By

R VORWERK

Issue date

09.09.2022

Drawing No.

Scale

1:2


Sheet size

A4

Revision

-

EXTVID - 414

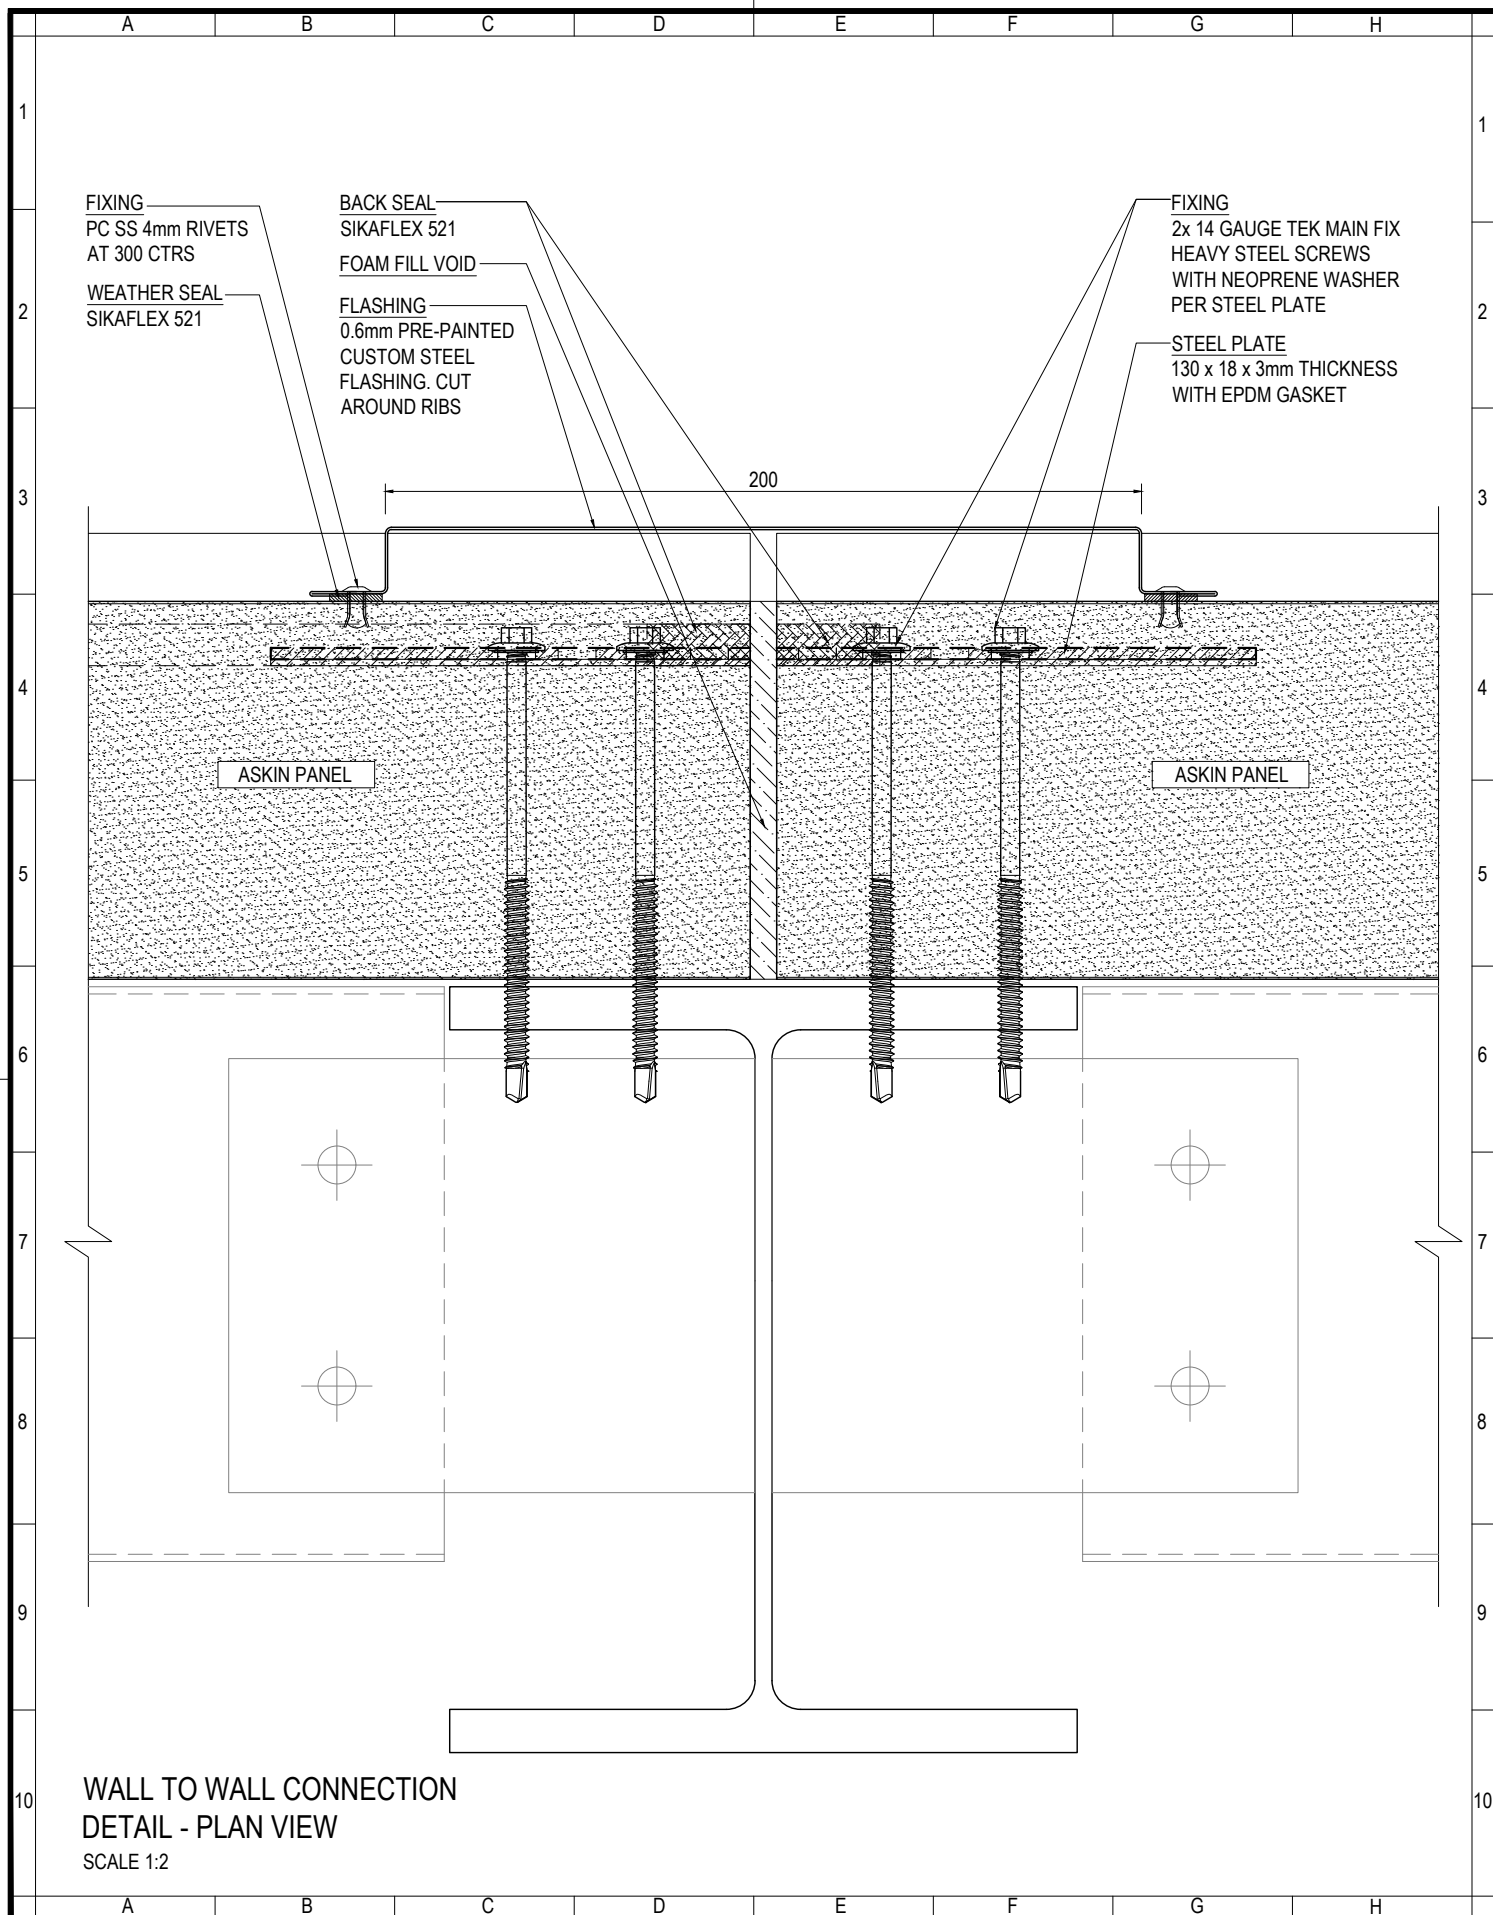

ASKIN
Performance Panels

www.askin.net.au

VIC P: 03 8769 4816 WA P: 08 9249 4022
SA P: 08 8252 7188 QLD P: 07 3718 9500
NSW P: 02 8825 2598 NT P: 08 8252 7188

PROJECT:

EXTERIORS - VIVID
TRANSFORM PROFILE
HORIZONTAL WALL TO WALL
CONNECTION DETAILS

©ASKIN 2022

Revision

-	-	-
-	-	-
-	-	-
-	-	-
-	-	-
-	-	-
-	-	-
-	-	-

Checked By

A SHANNON

Drawn By

R VORWERK

Issue date

09.09.2022

Drawing No.

EXTVID - 415

Scale


1:2

Sheet size

A4

Revision

-

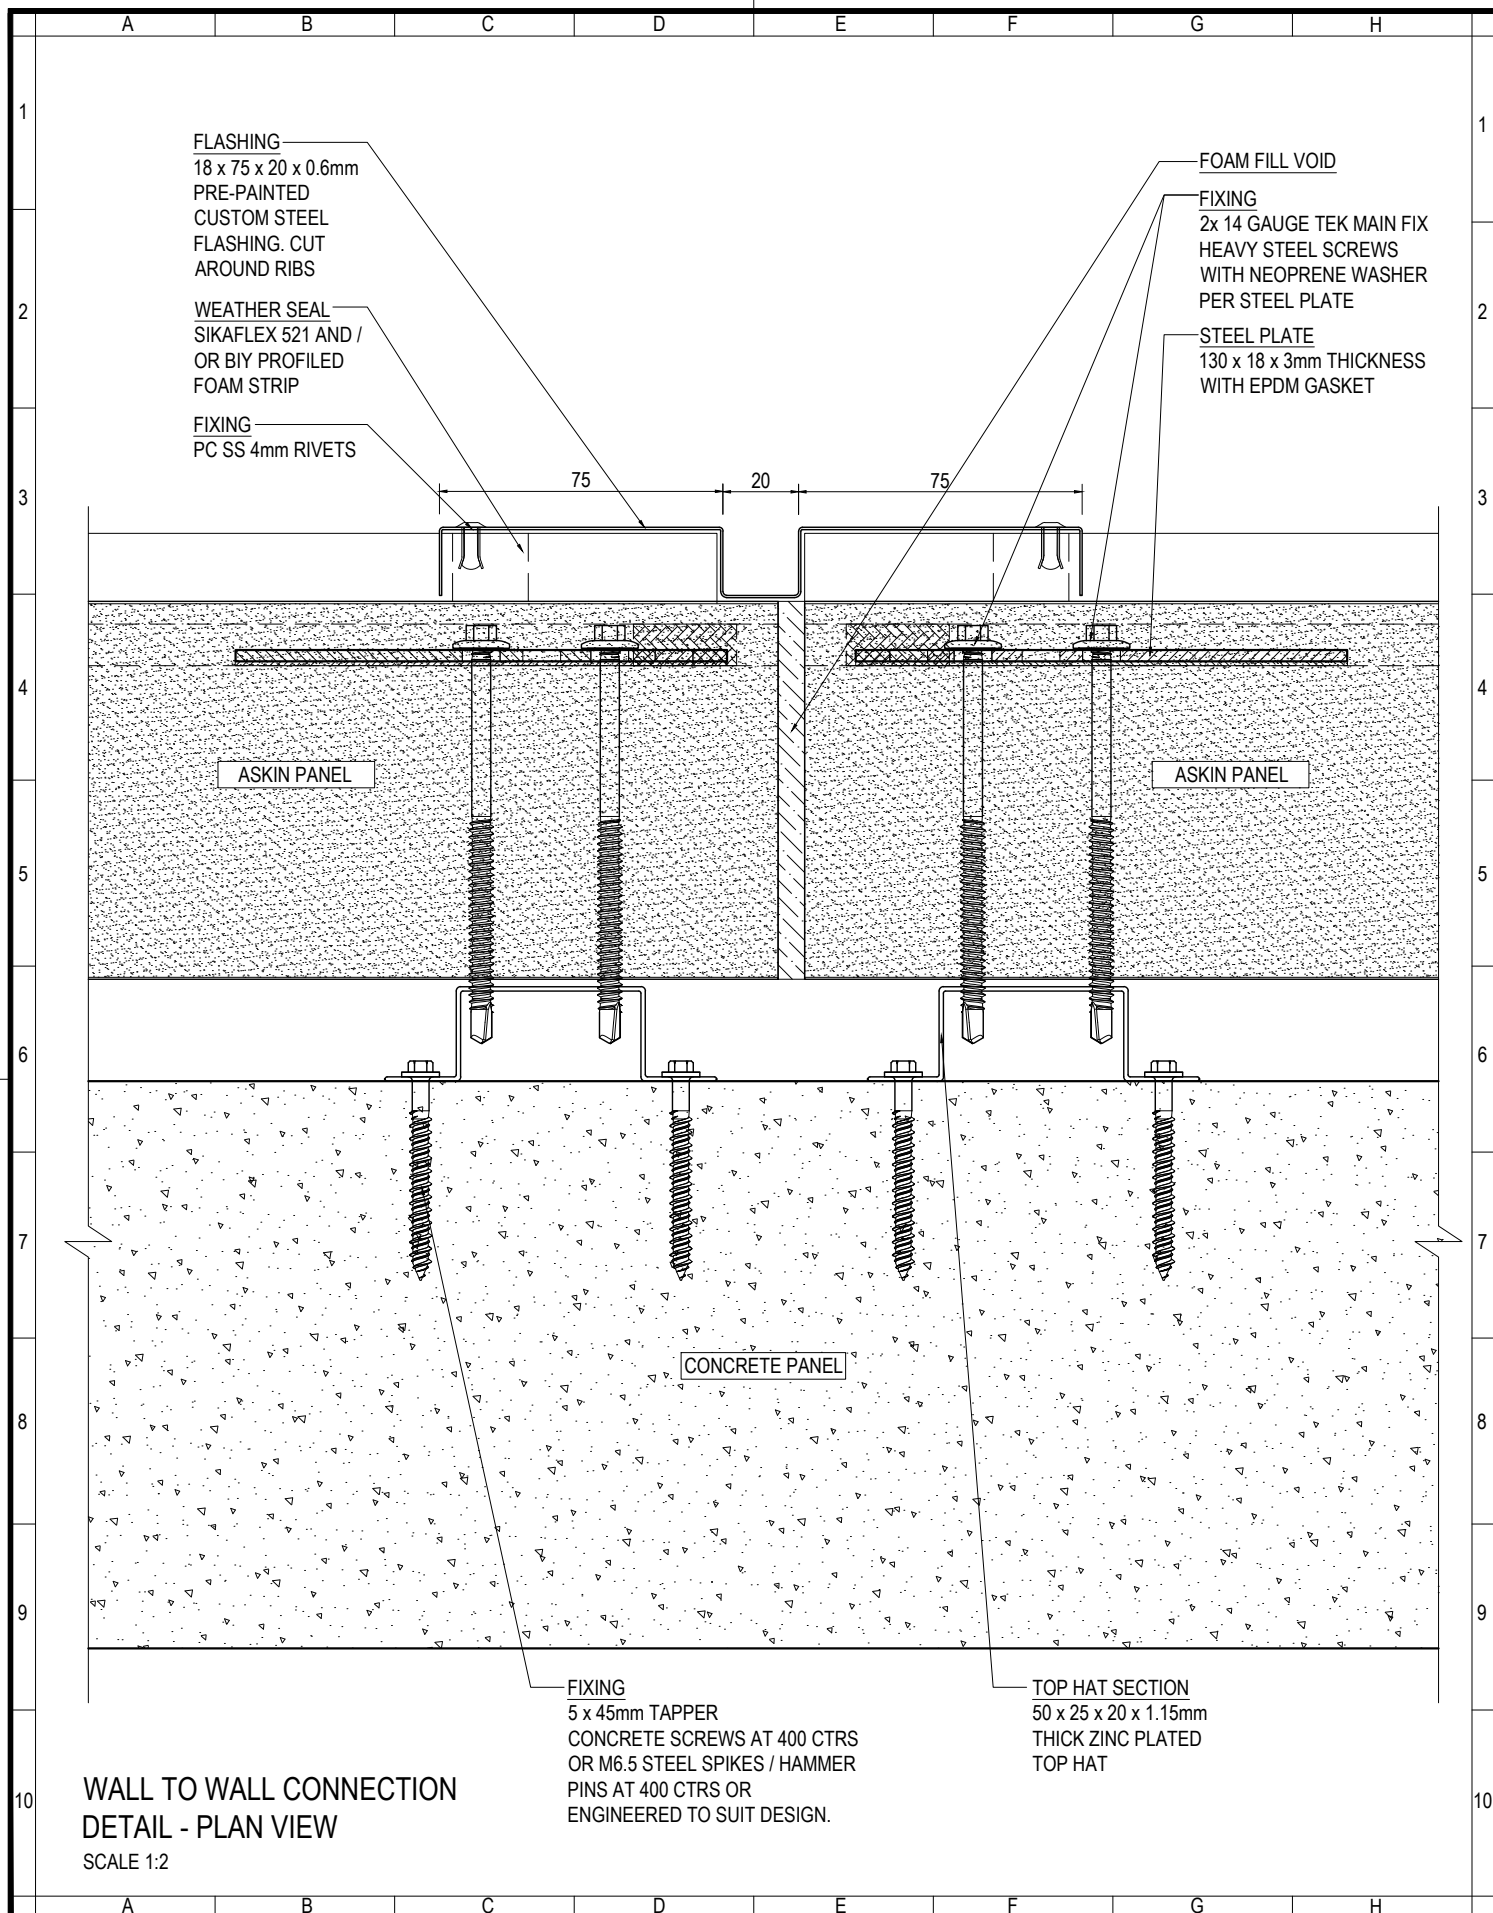

ASKIN
Performance Panels

www.askin.net.au

VIC P: 03 8769 4816 WA P: 08 9249 4022
SA P: 08 8252 7188 QLD P: 07 3718 9500
NSW P: 02 8825 2598 NT P: 08 8252 7188

PROJECT:

EXTERIORS - VIVID
TRANSFORM PROFILE
HORIZONTAL WALL TO WALL
CONNECTION DETAILS

©ASKIN 2022

Revision

-	-	-
-	-	-
-	-	-
-	-	-
-	-	-
-	-	-
-	-	-
-	-	-

Checked By

A SHANNON

Drawn By

R VORWERK

Issue date

09.09.2022

Drawing No.

EXTVID - 416

Scale


1:2


Sheet size


A4


Revision

-

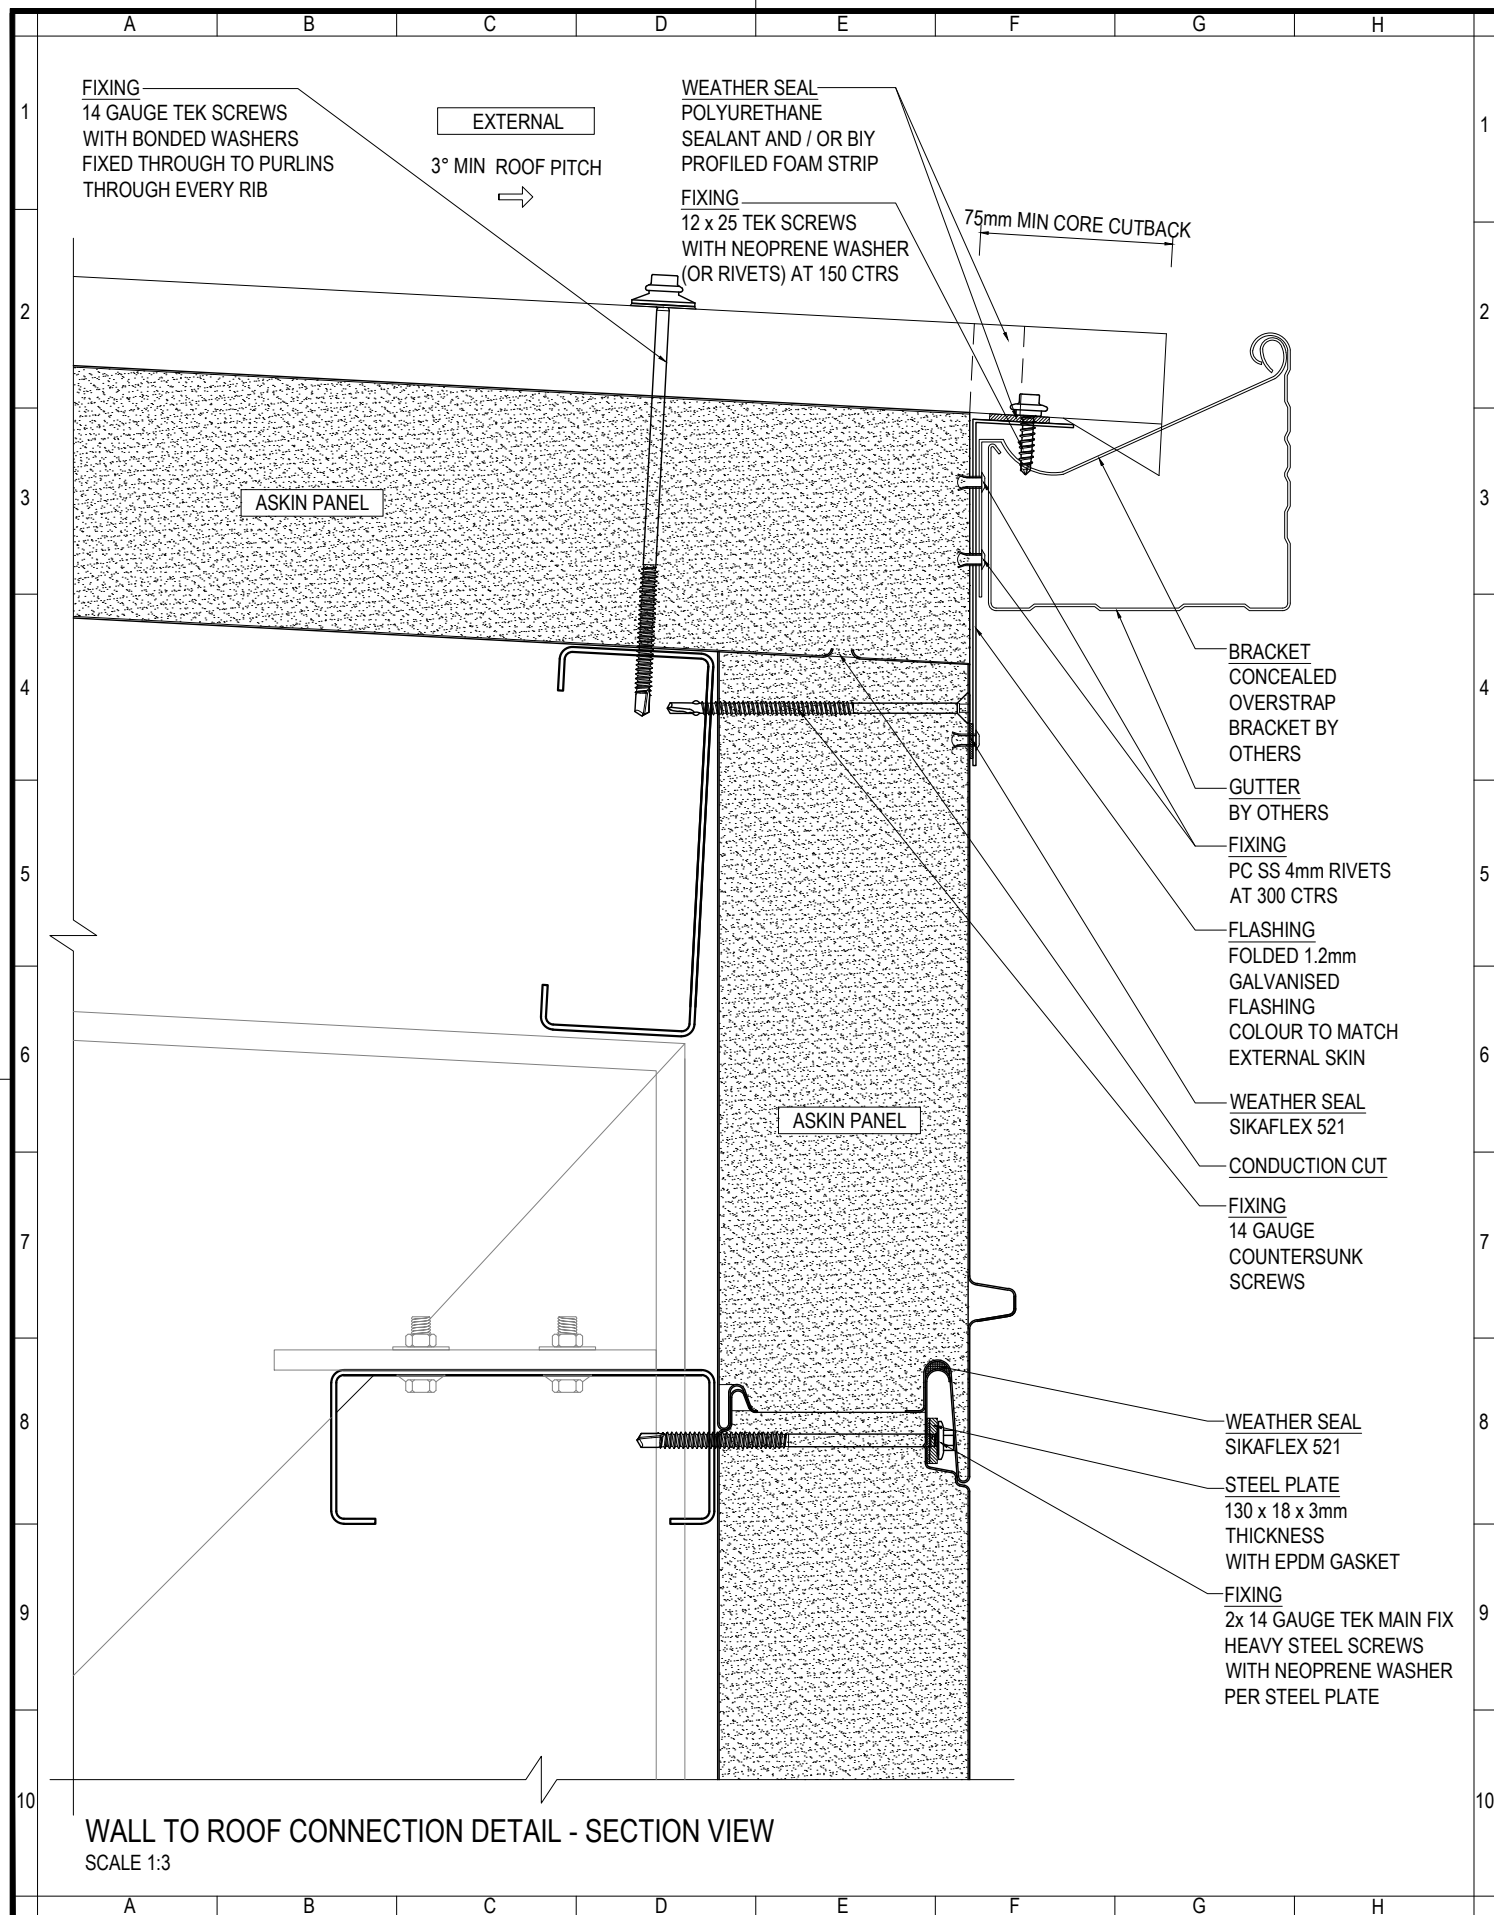

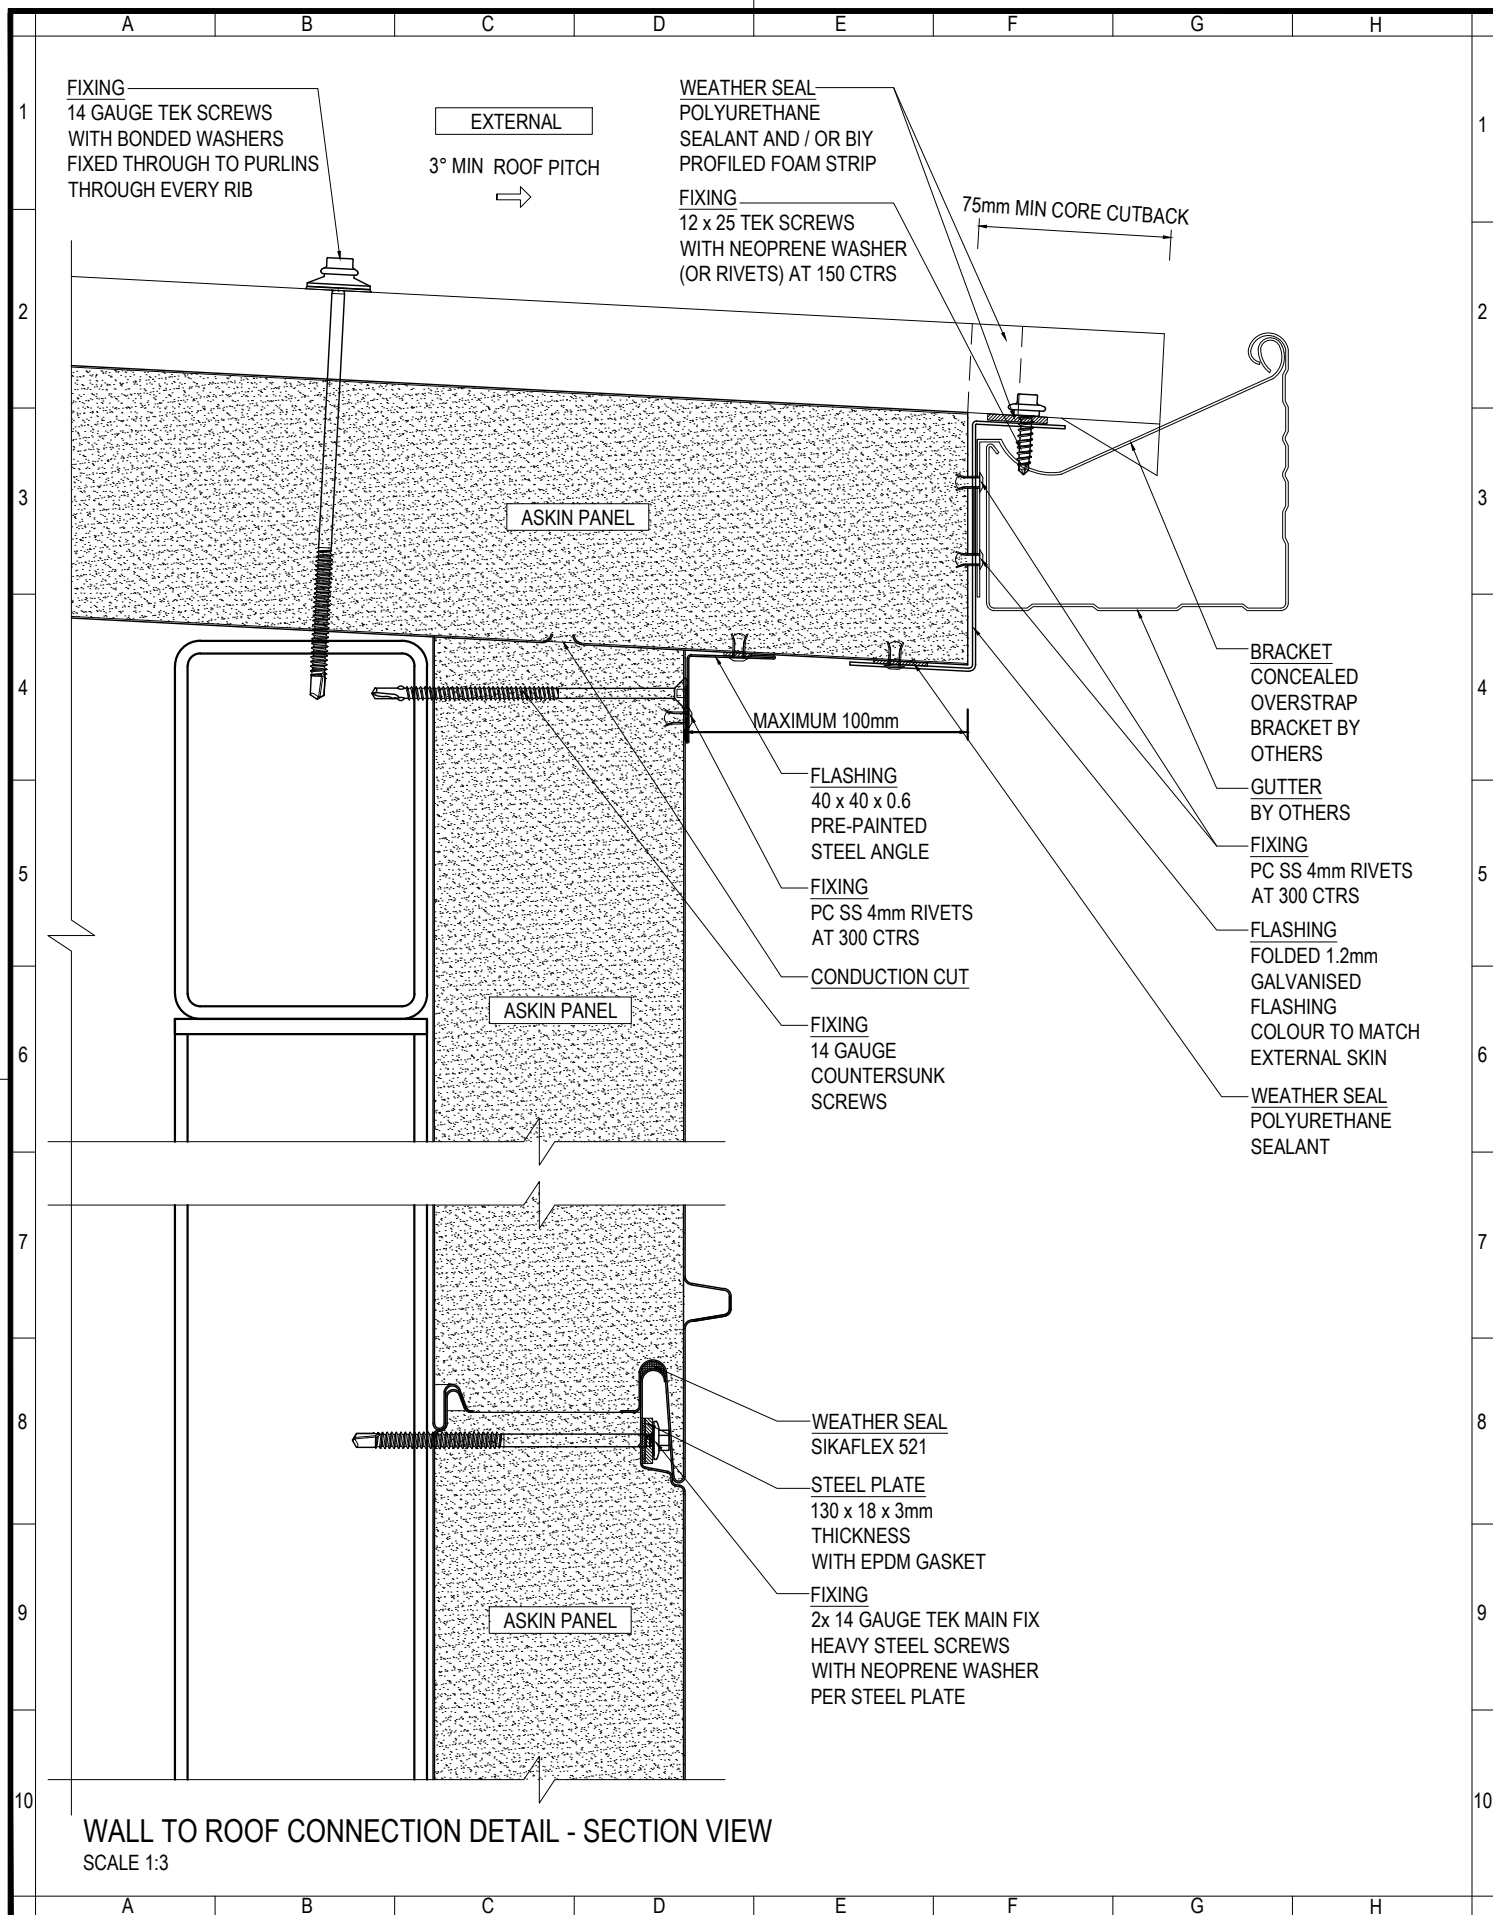

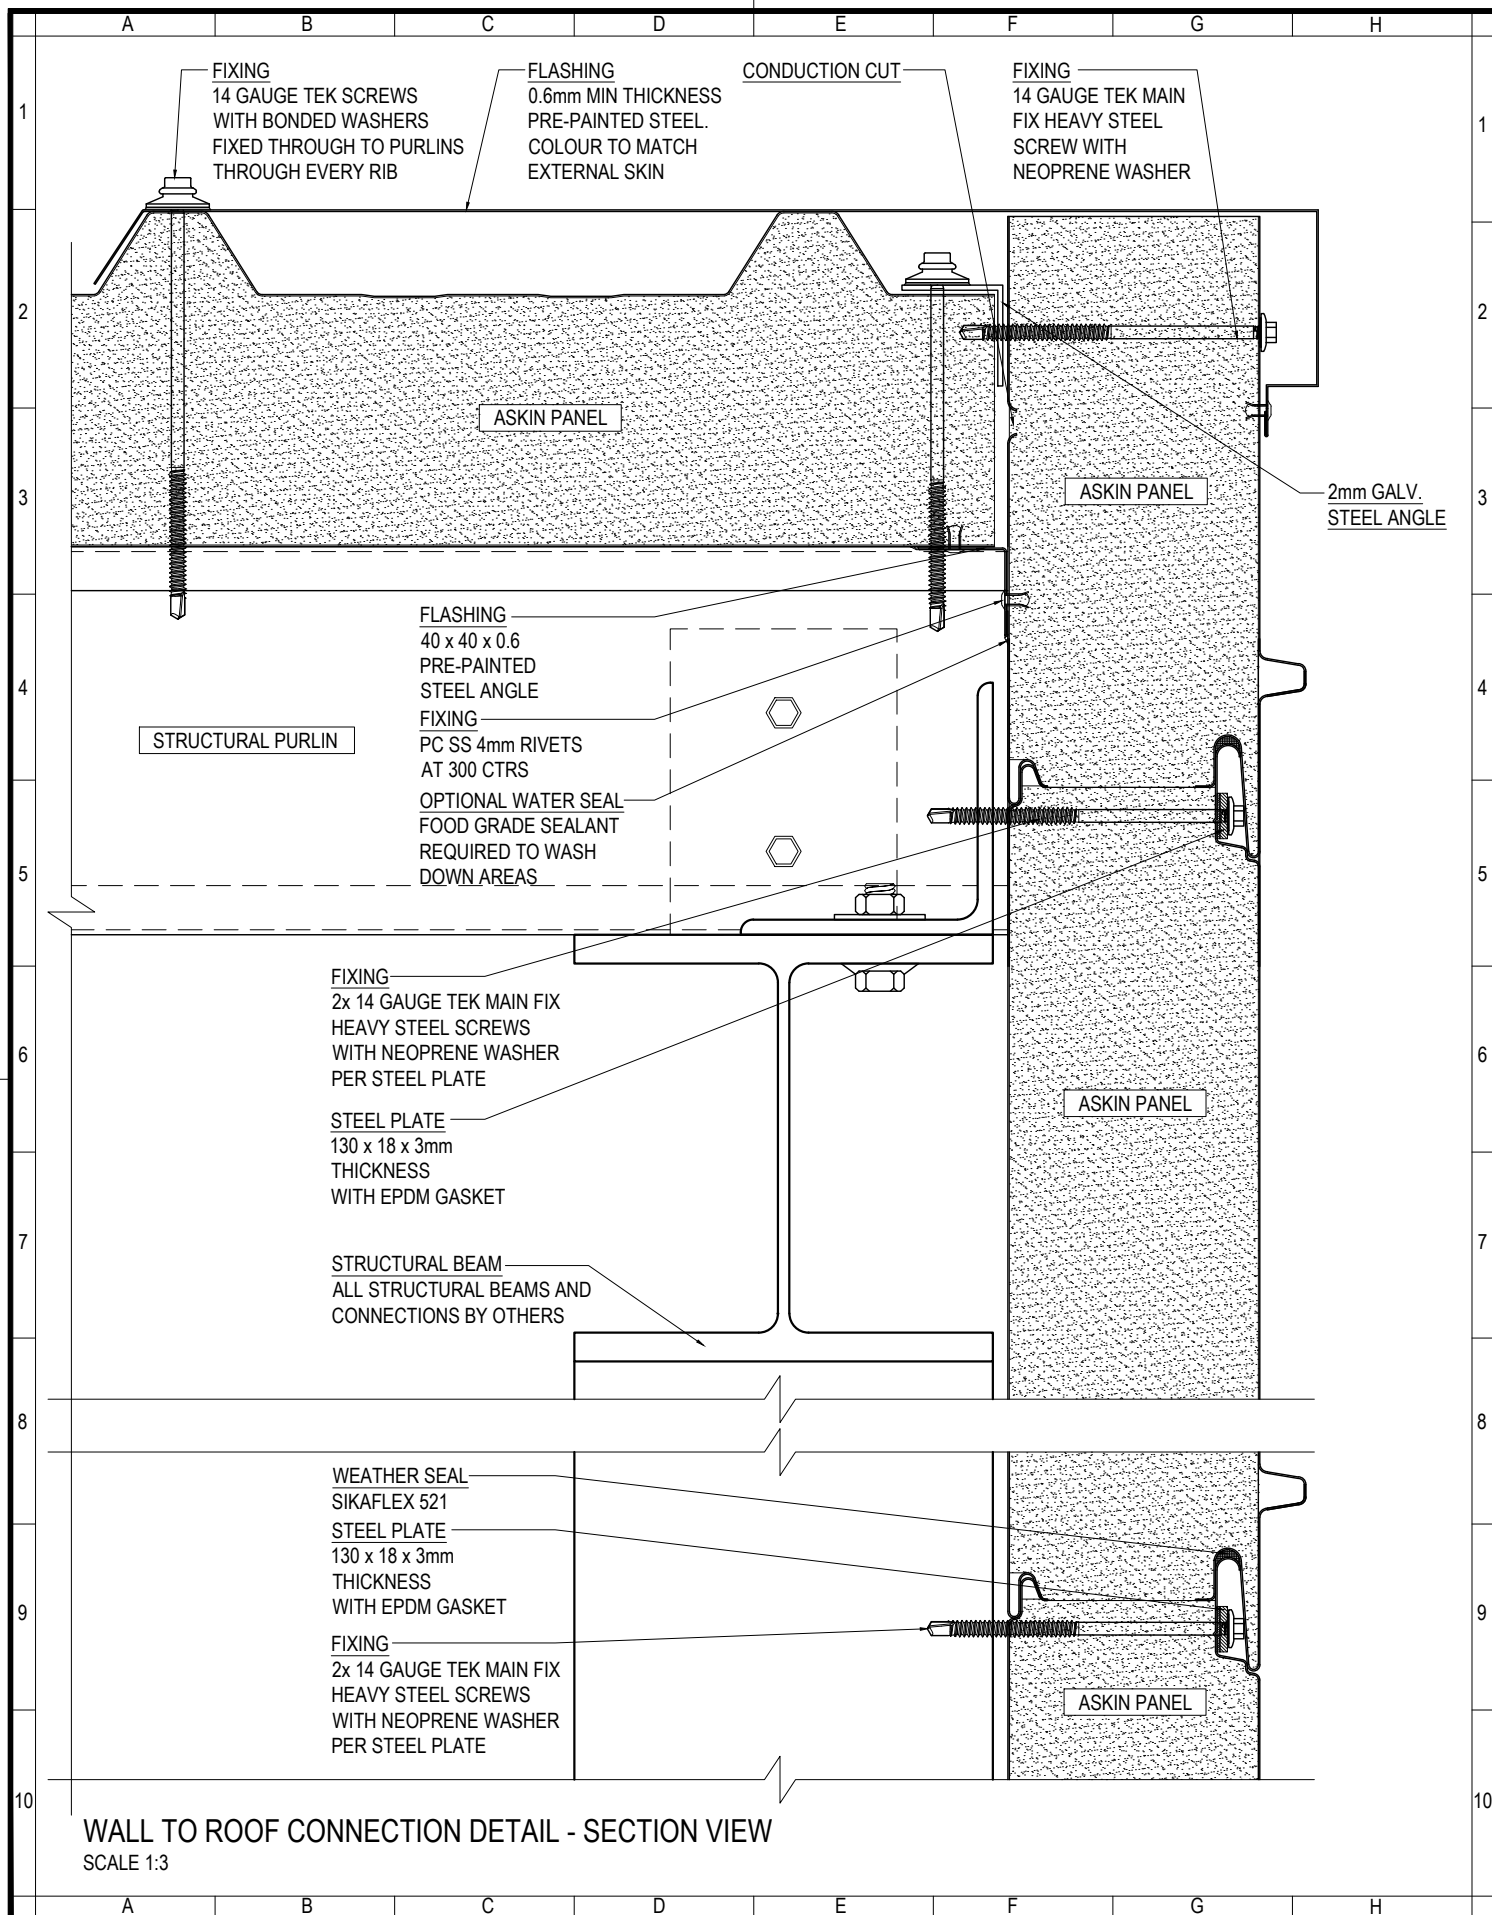

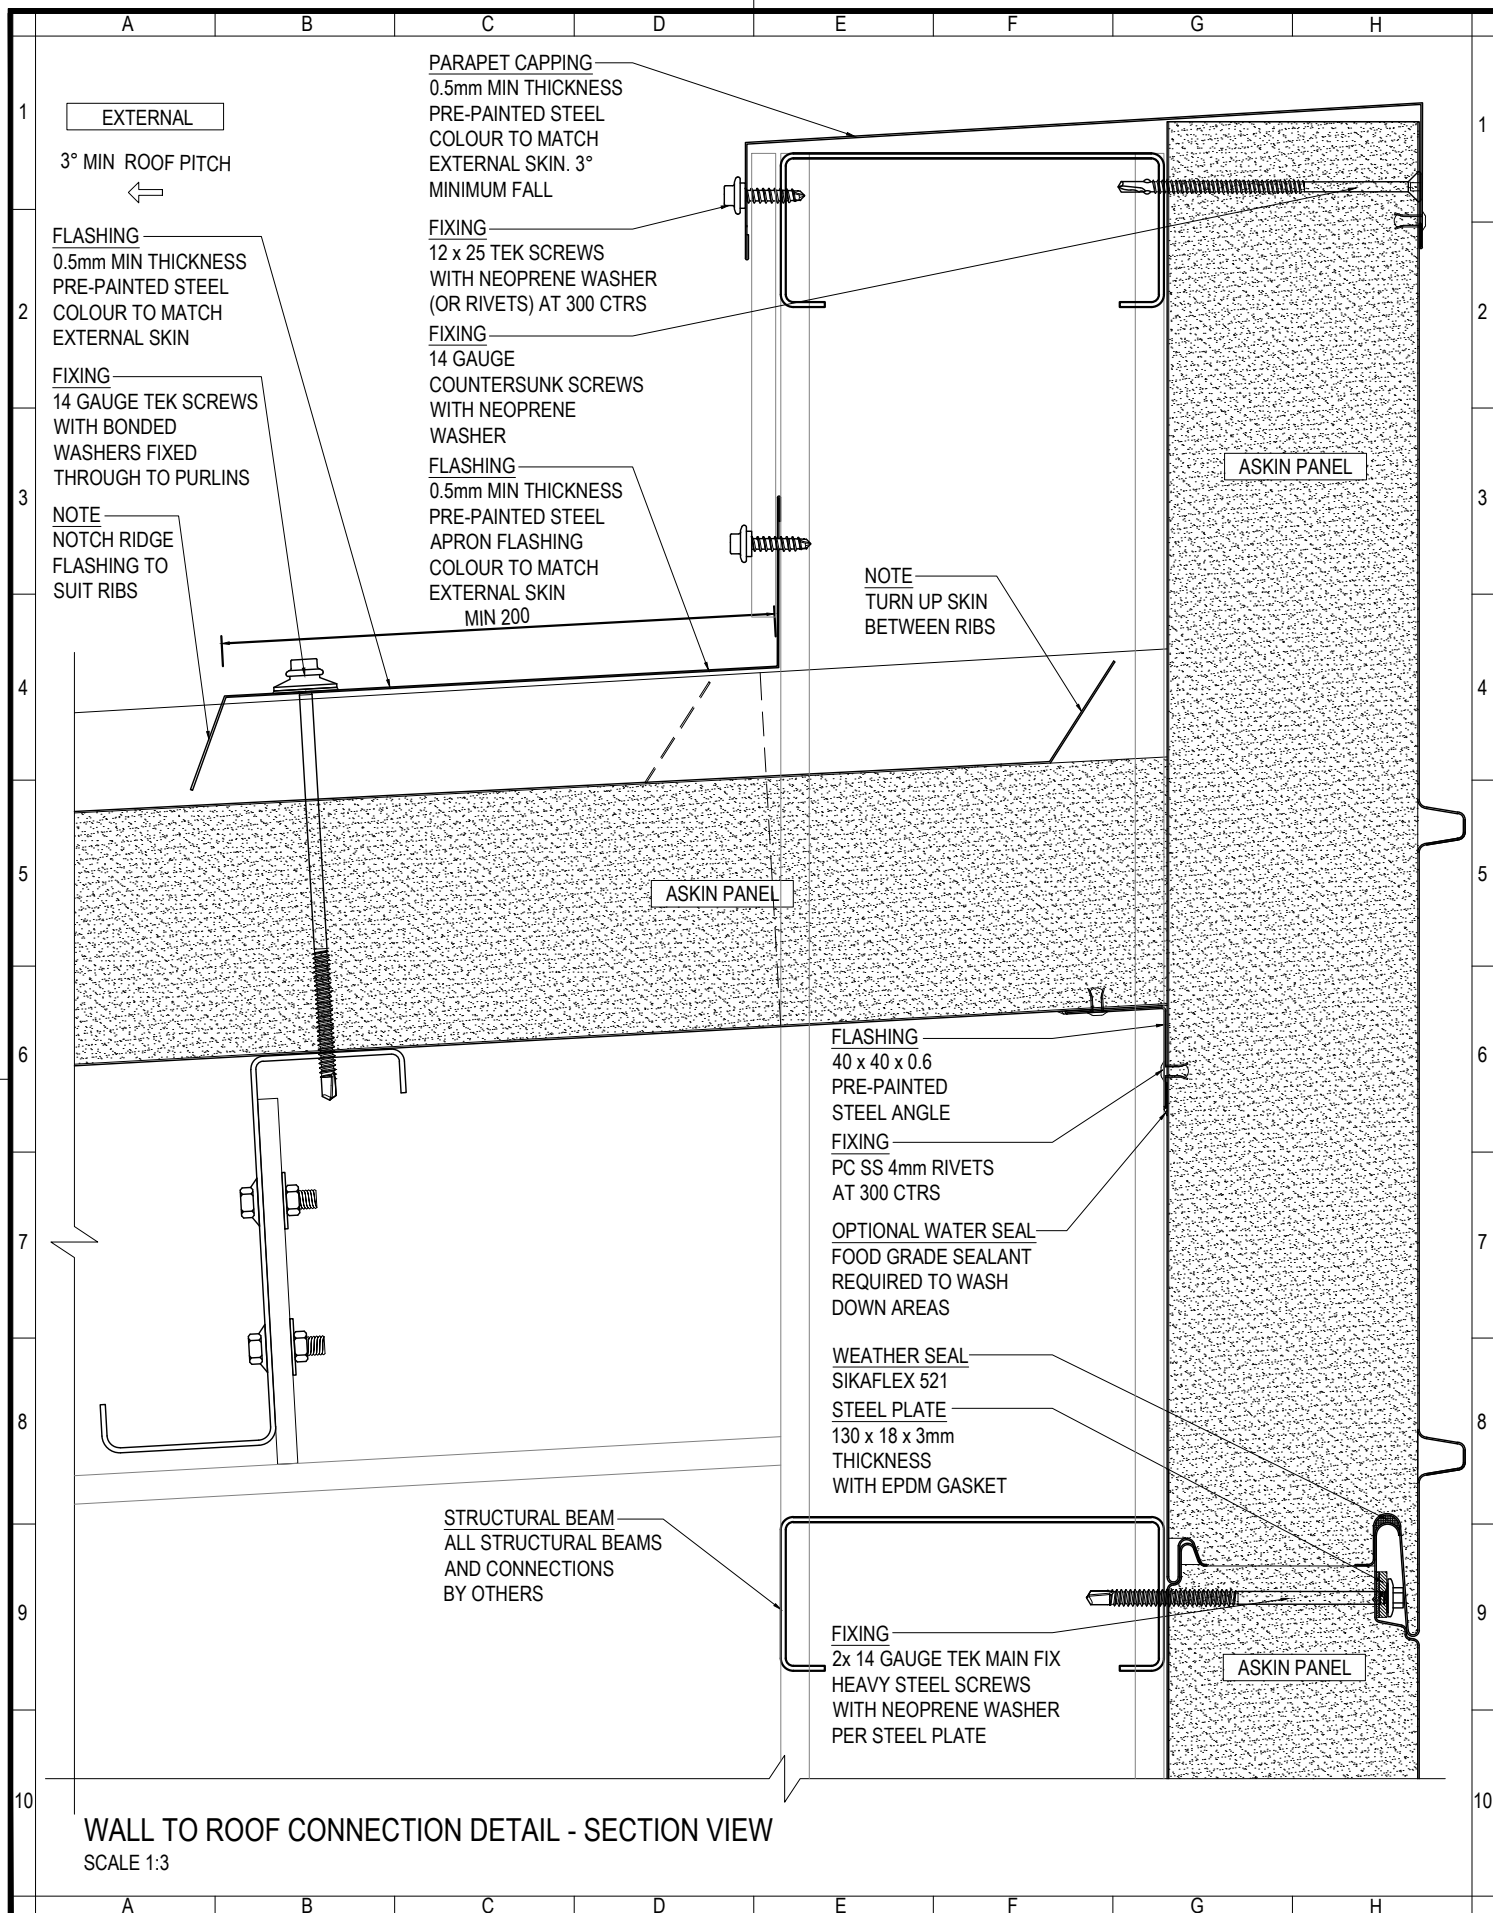

ASKIN
Performance Panels

www.askin.net.au

VIC P : 03 8769 4816 WA P : 08 9249 4022
SA P : 08 8252 7188 QLD P : 07 3718 9500
NSW P : 02 8825 2598 NT P : 08 8252 7188

PROJECT:

EXTERIORS - VIVID
TRANSFORM PROFILE
HORIZONTAL ROOFING &
PARAPET CONNECTIONS

©ASKIN 2022

Revision

-	-	-
-	-	-
-	-	-
-	-	-
-	-	-
-	-	-
-	-	-
-	-	-

Checked By

A SHANNON

Drawn By

R VORWERK

Issue date

09.09.2022

Drawing No.

EXTVIVID - 423

Scale


1:3

Sheet size

A4

Revision

-

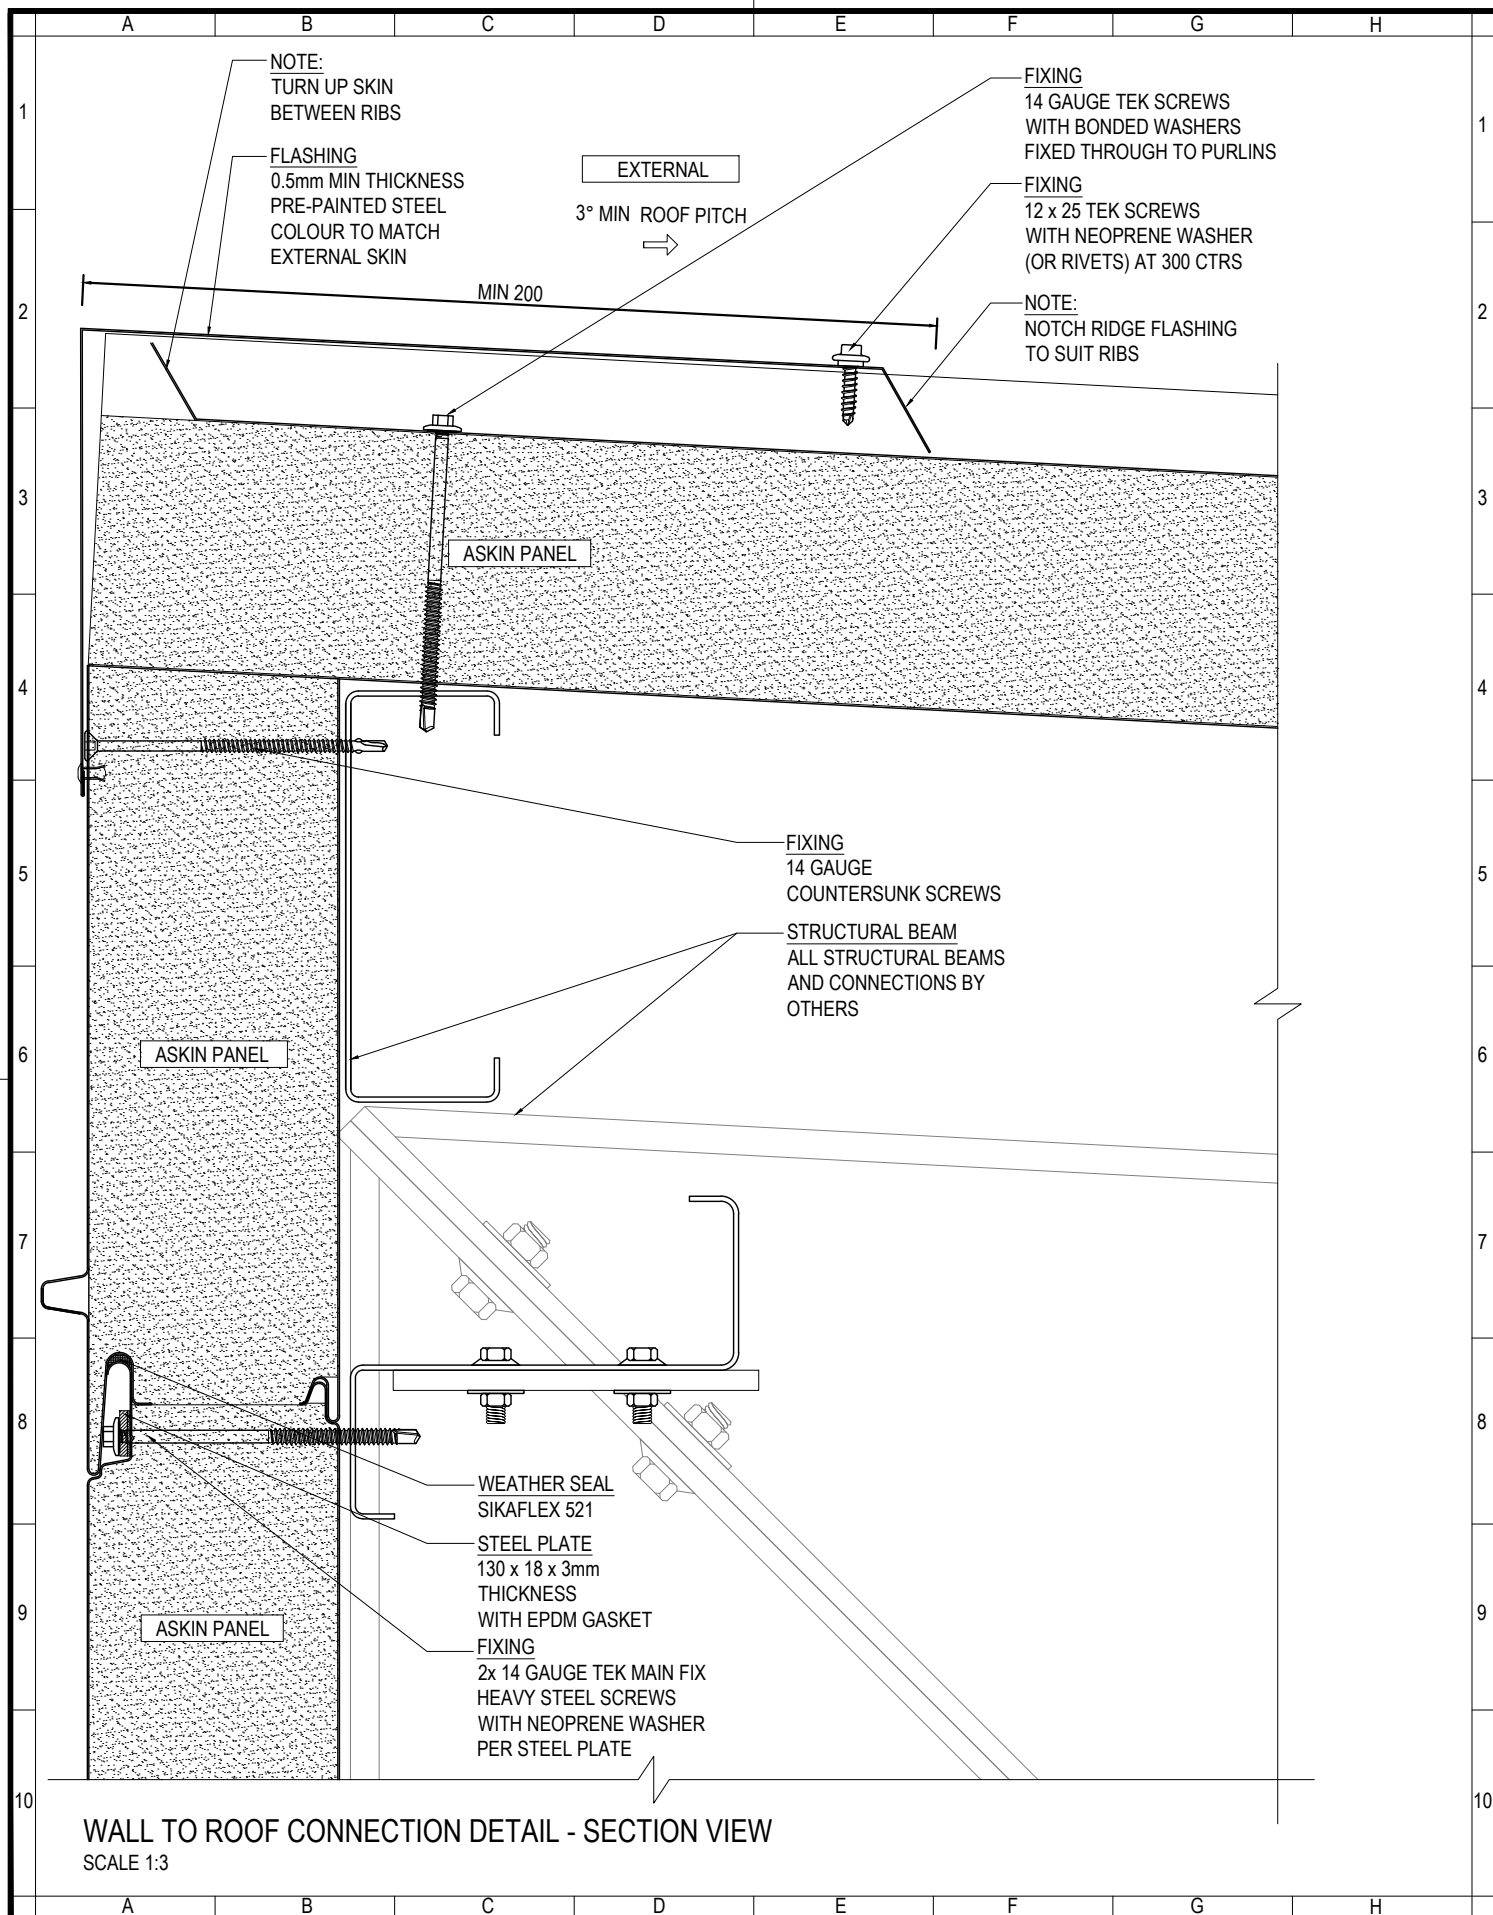

www.askin.net.au

VIC P: 03 8769 4816 WA P: 08 9249 4022
SA P: 08 8252 7188 QLD P: 07 3718 9500
NSW P: 02 8825 2598 NT P: 08 8252 7188

PROJECT:

EXTERIORS - VIVID
TRANSFORM PROFILE
HORIZONTAL ROOFING &
PARAPET CONNECTIONS

©ASKIN 2022

Revision

-	-	-
-	-	-
-	-	-
-	-	-
-	-	-
-	-	-
-	-	-
-	-	-

Checked By

A SHANNON

Drawn By

R VORWERK

Issue date

09.09.2022

Drawing No.

EXTVIVID - 424

Scale


1:3

Sheet size

A4

Revision

-

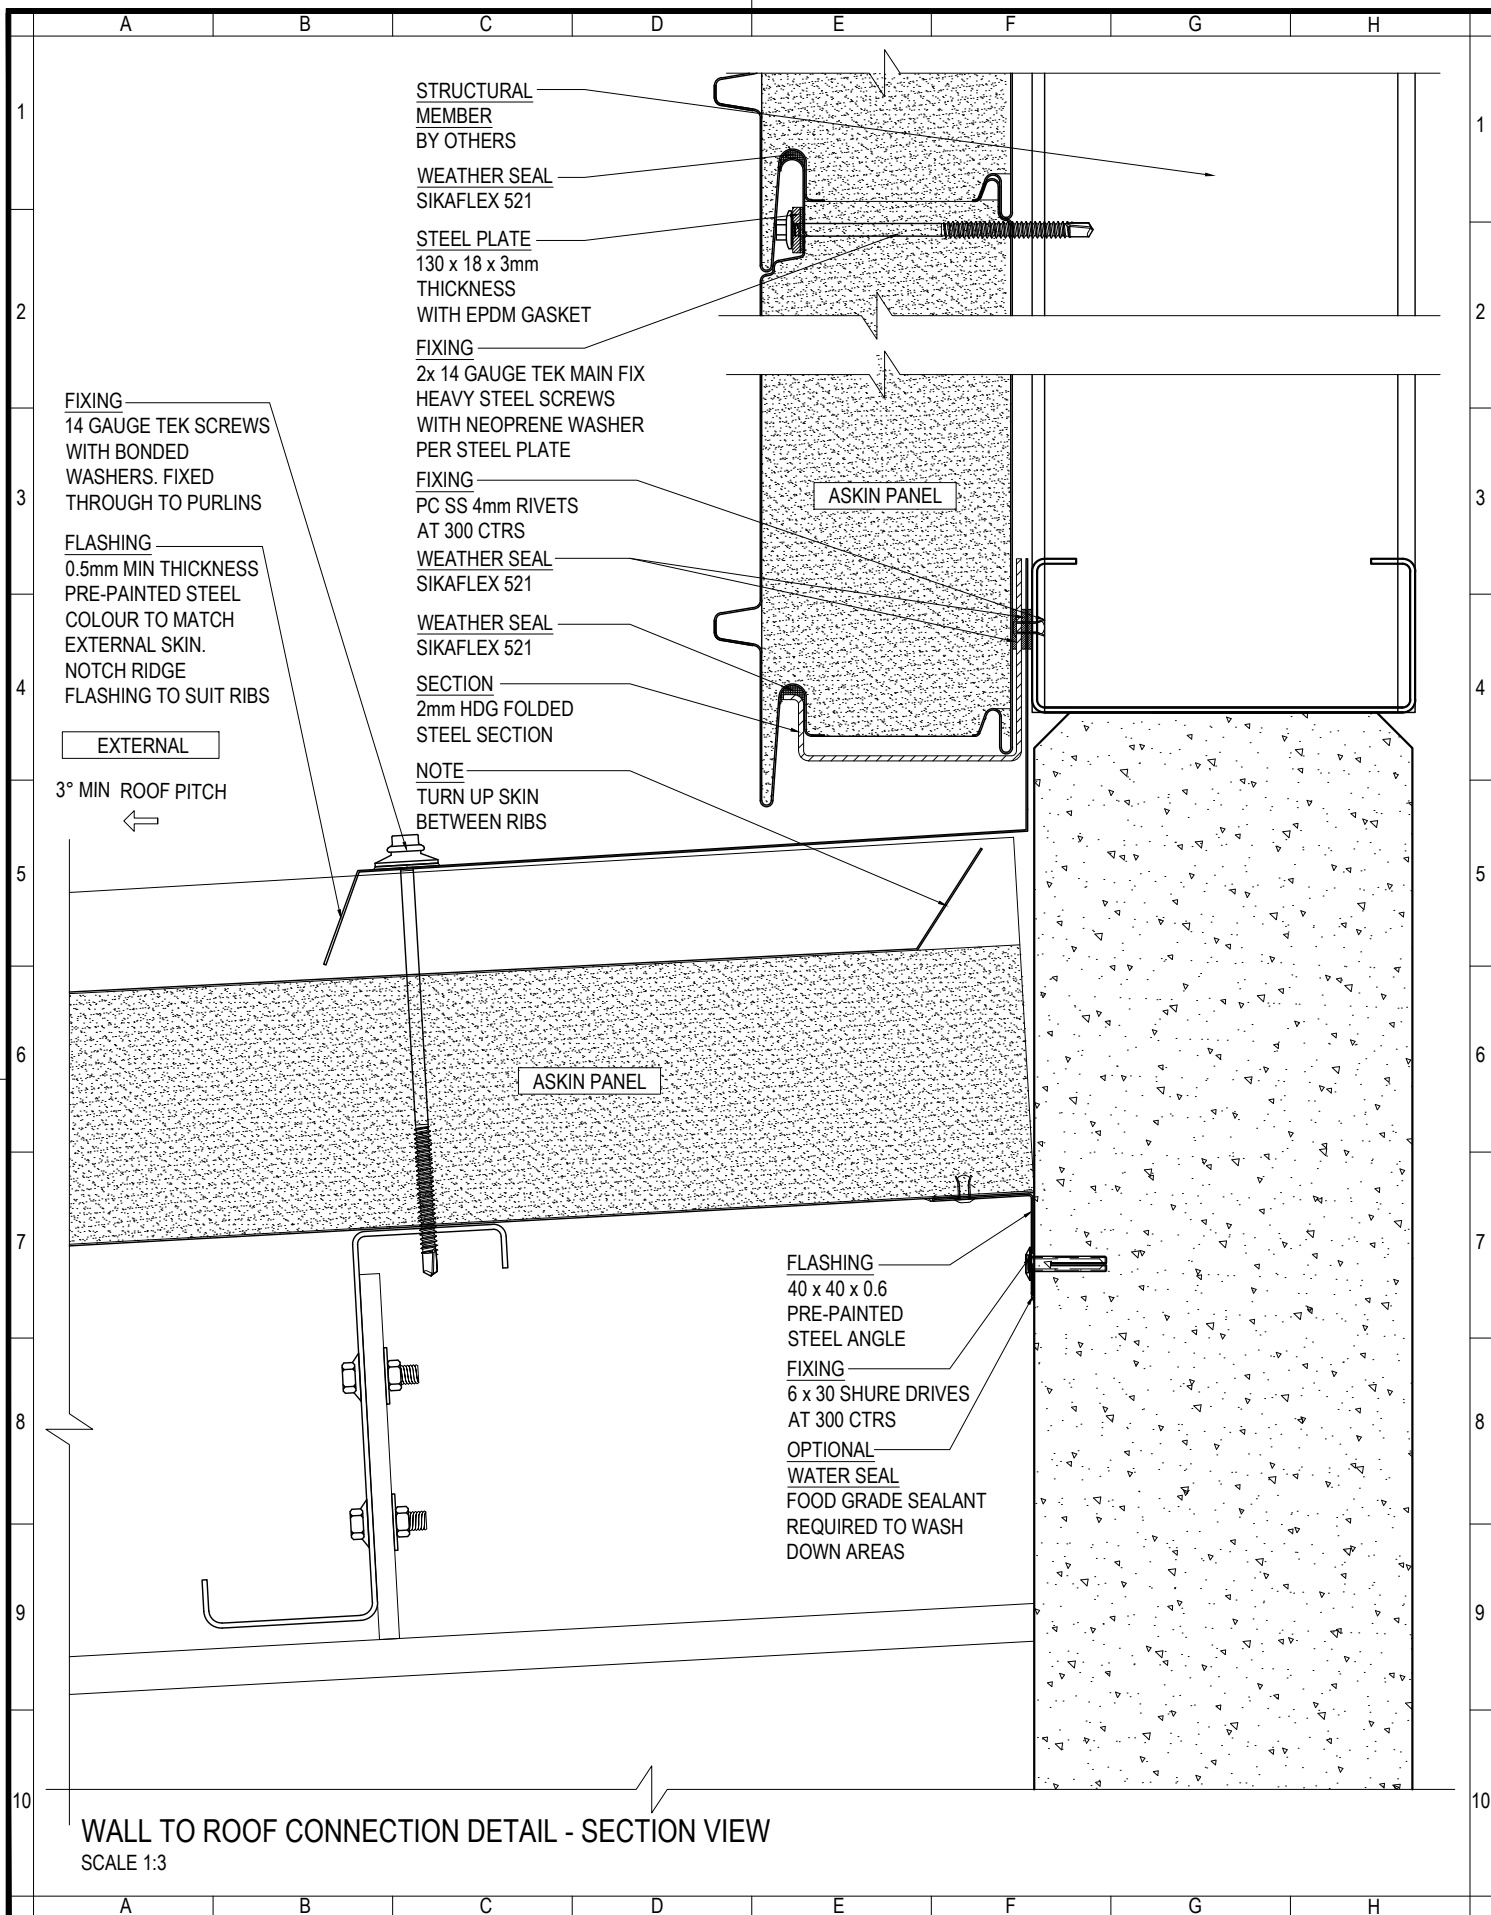

ASKIN
Performance Panels

www.askin.net.au

VIC P: 03 8769 4816 WA P: 08 9249 4022
SA P: 08 8252 7188 QLD P: 07 3718 9500
NSW P: 02 8825 2598 NT P: 08 8252 7188

PROJECT:

EXTERIORS - VIVID
TRANSFORM PROFILE
HORIZONTAL ROOFING &
PARAPET CONNECTIONS

©ASKIN 2022


Revision

- - -
- - -
- - -
- - -
- - -
- - -
- - -

Checked By
A SHANNON
Drawn By
R VORWERK
Issue date
09.09.2022
Drawing No.

Scale
1:3
Sheet size
A4
Revision
-

EXTVID - 425

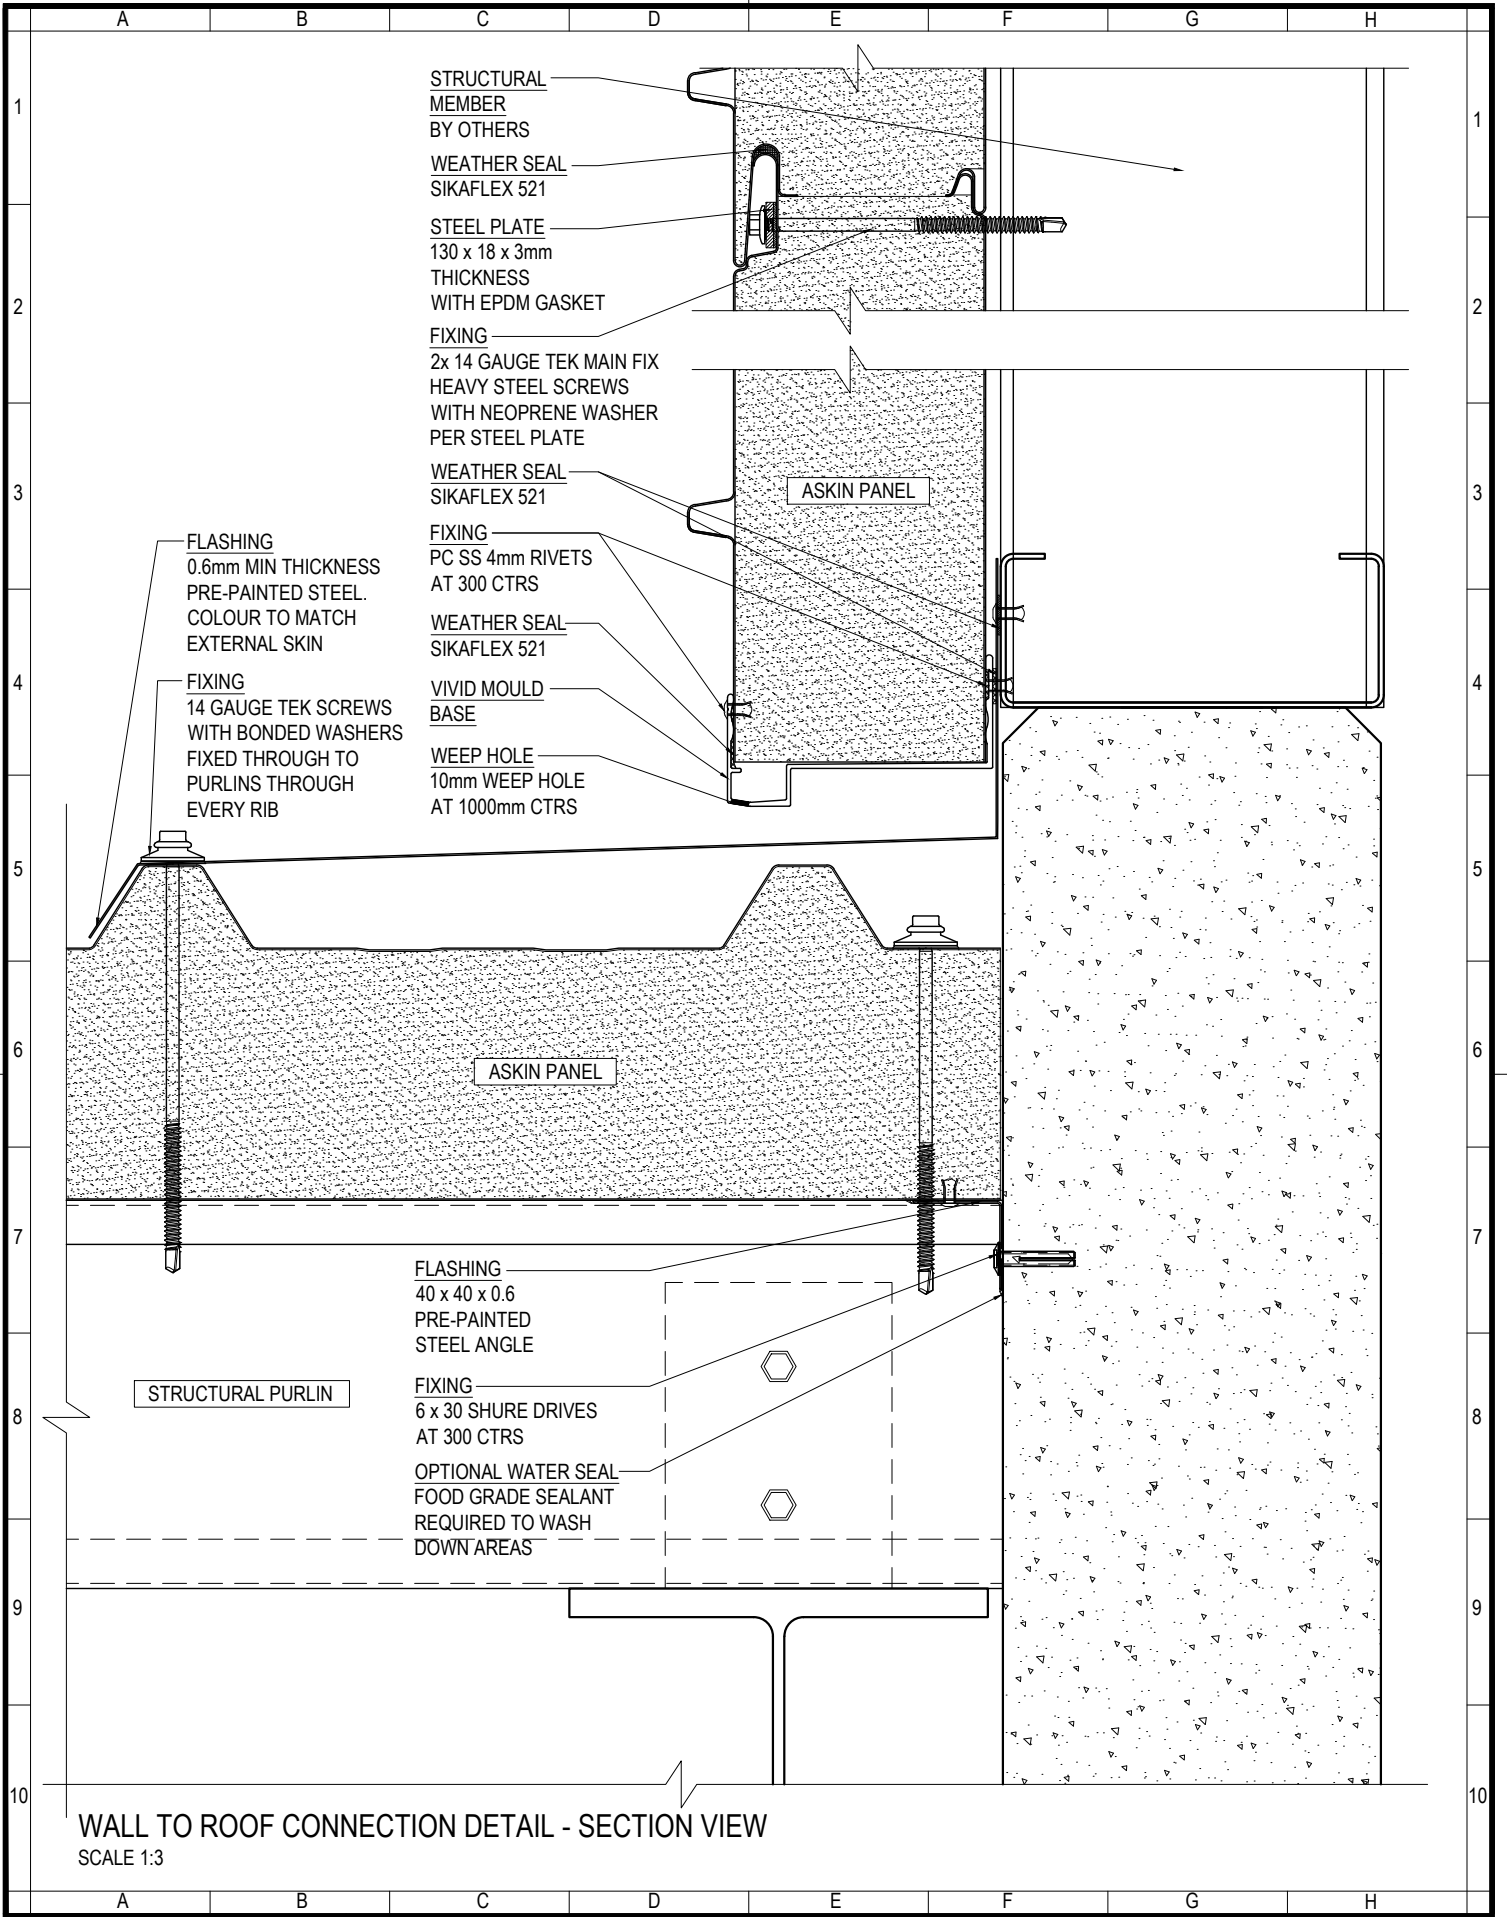

www.askin.net.au

VIC P : 03 8769 4816 WA P : 08 9249 4022
SA P : 08 8252 7188 QLD P : 07 3718 9500
NSW P : 02 8825 2598 NT P : 08 8252 7188

PROJECT:

EXTERIORS - VIVID
TRANSFORM PROFILE
HORIZONTAL ROOFING &
PARAPET CONNECTIONS

©ASKIN 2022

Revision

-	-	-
-	-	-
-	-	-
-	-	-
-	-	-
-	-	-
-	-	-
-	-	-

Checked By

A SHANNON

Drawn By

R VORWERK

Issue date

09.09.2022

Drawing No.

EXTVID - 426

Scale


1:3

Sheet size

A4

Revision

-

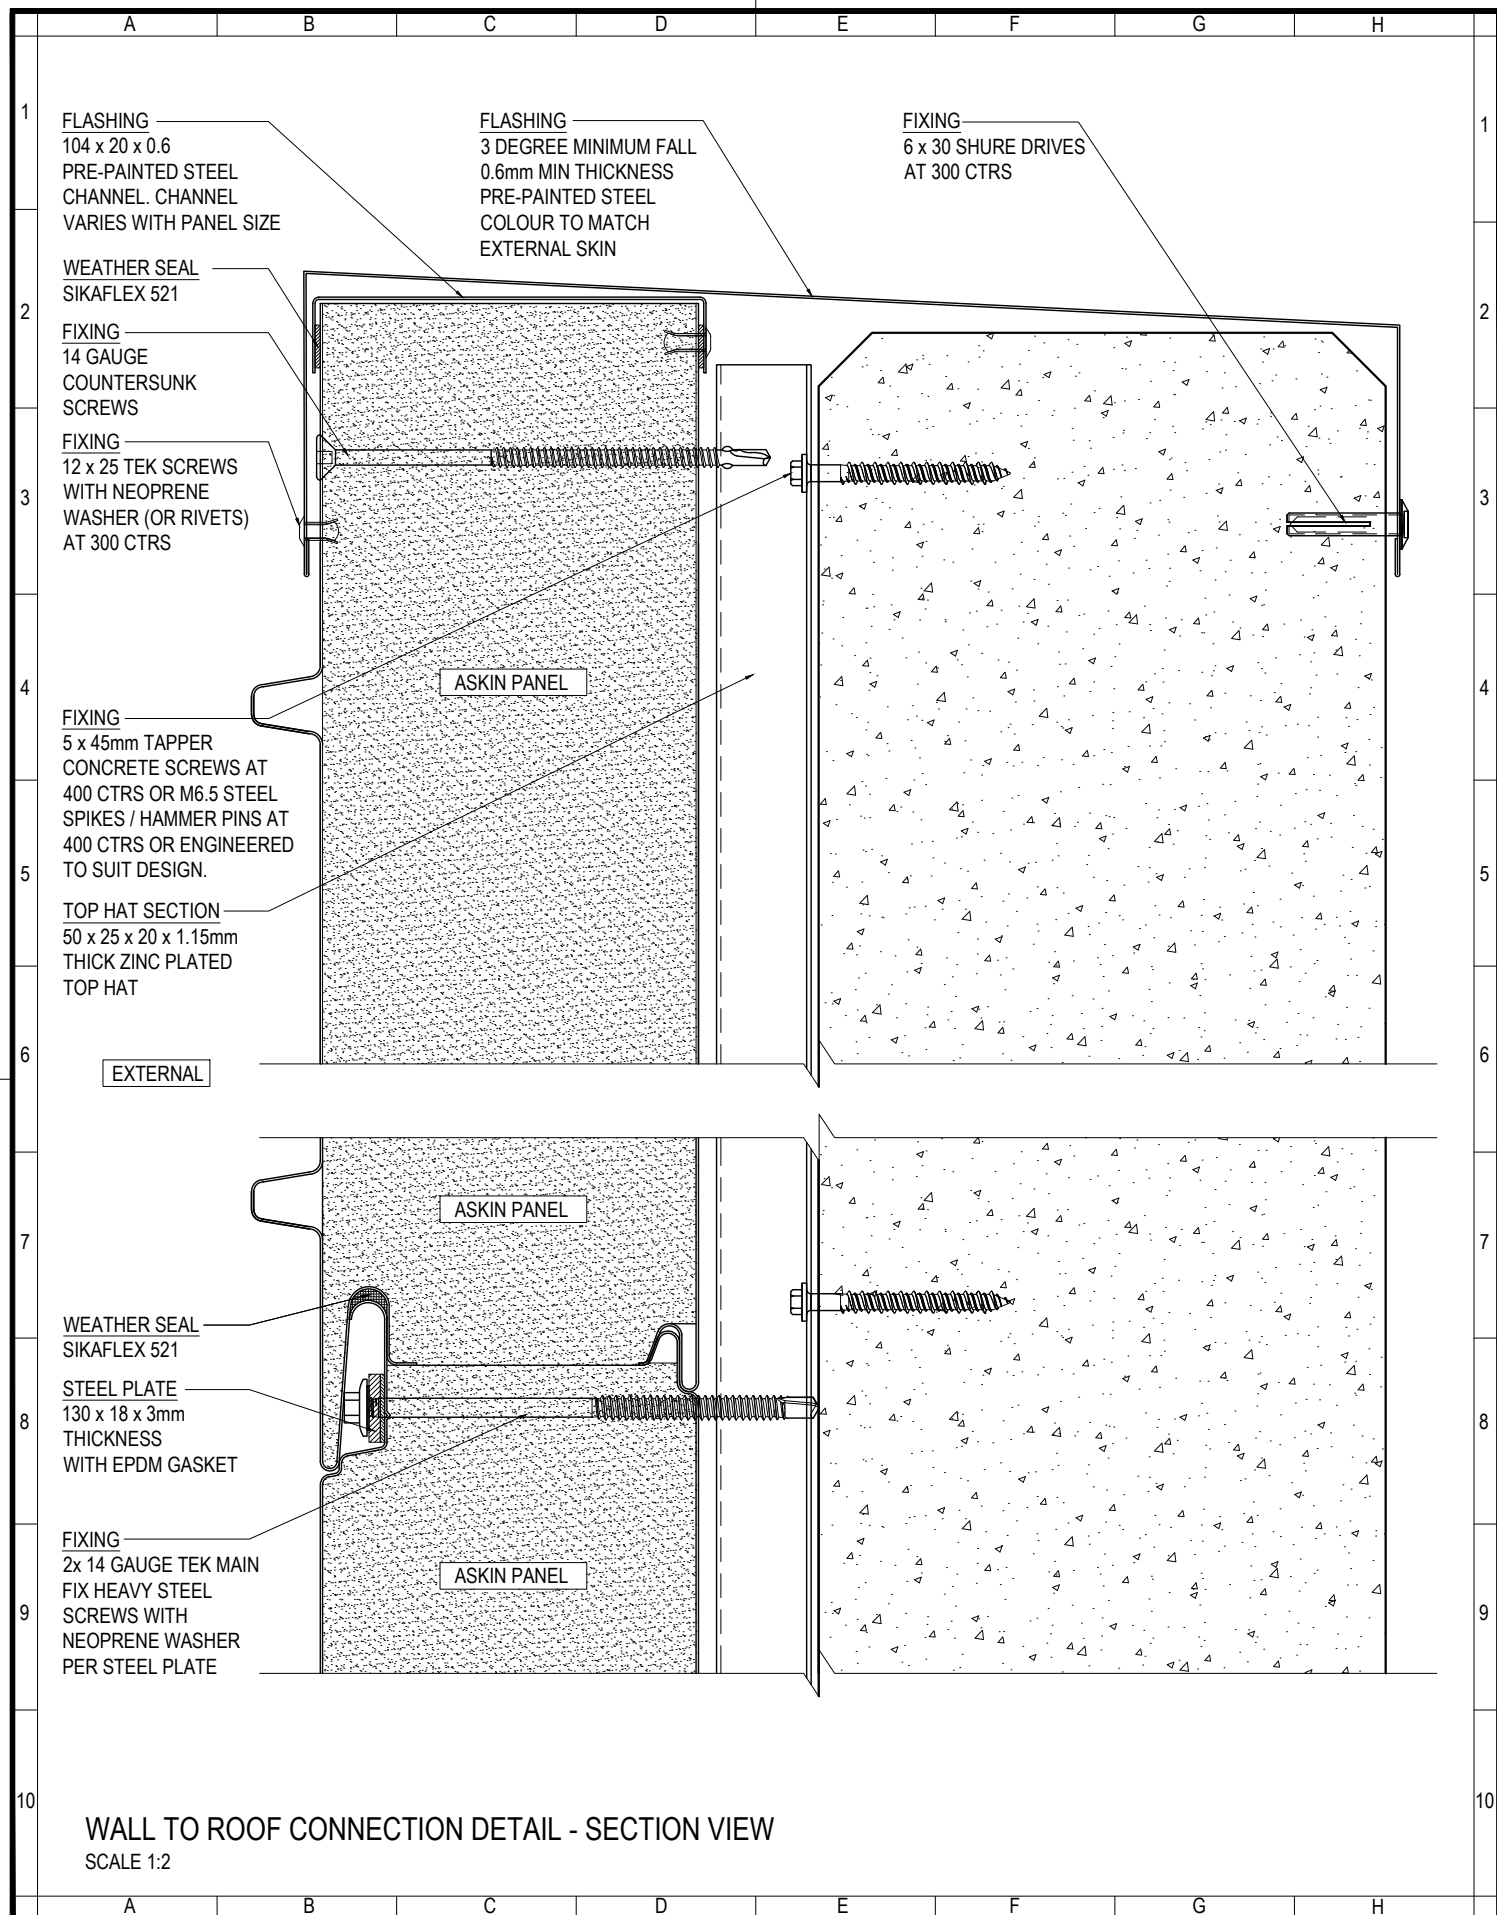

ASKIN
Performance Panels

www.askin.net.au

VIC P: 03 8769 4816 WA P: 08 9249 4022
SA P: 08 8252 7188 QLD P: 07 3718 9500
NSW P: 02 8825 2598 NT P: 08 8252 7188

PROJECT:

EXTERIORS - VIVID
TRANSFORM PROFILE
HORIZONTAL ROOFING &
PARAPET CONNECTIONS

© ASKIN 2022

Revision

-	-	-
-	-	-
-	-	-
-	-	-
-	-	-
-	-	-
-	-	-
-	-	-

Checked By

A SHANNON

Drawn By

R VORWERK

Issue date

09.09.2022

Drawing No.

EXTVID - 427

Scale


1:2

Sheet size

A4

Revision

-

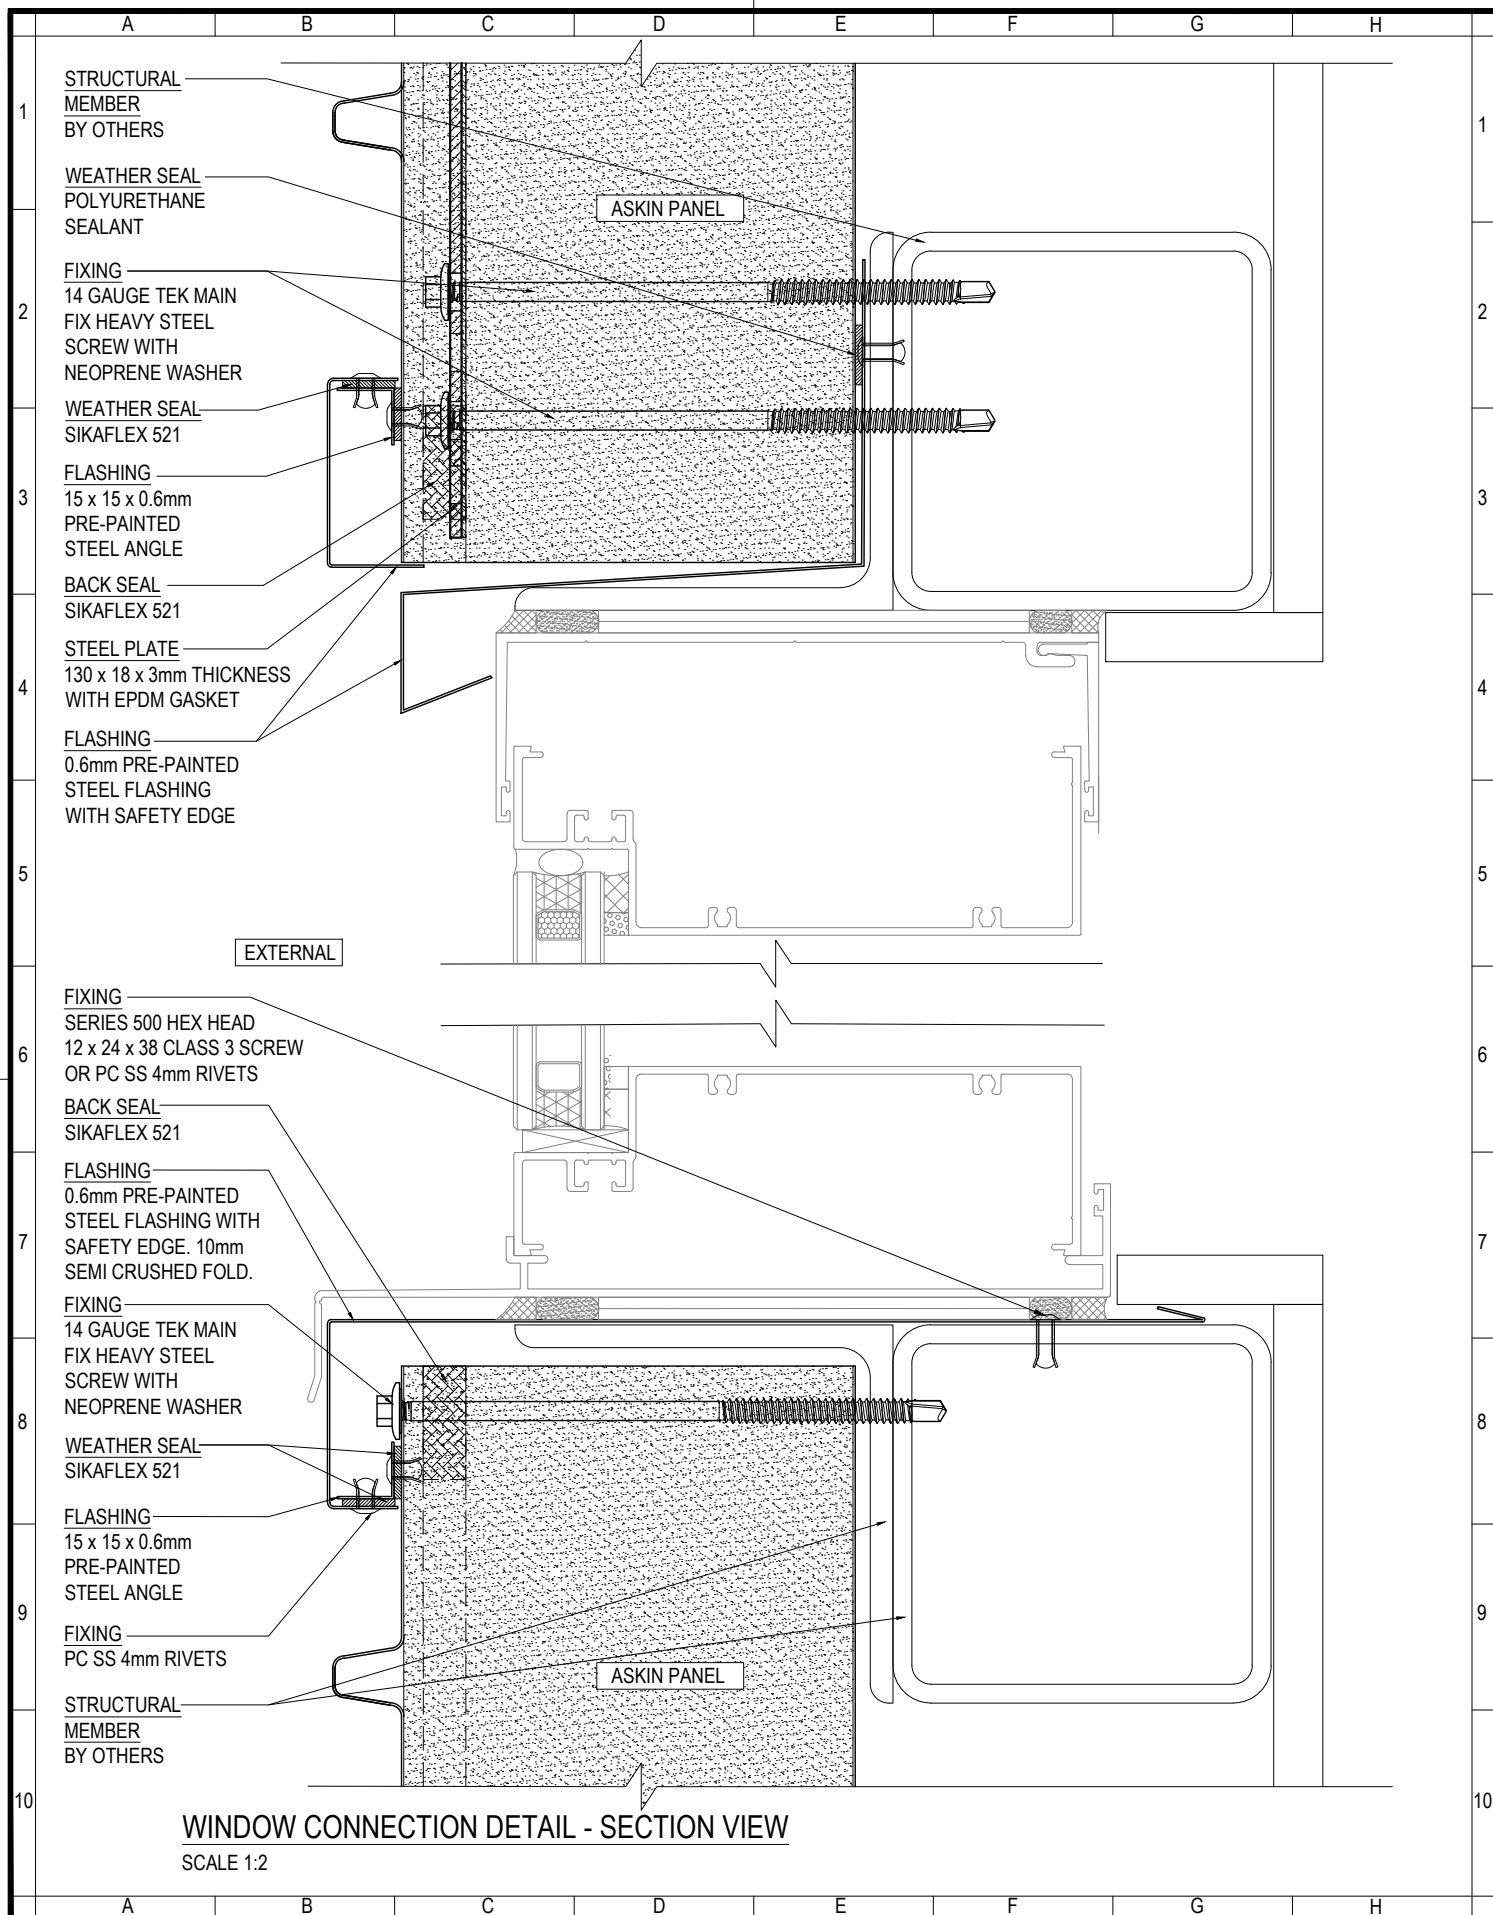

www.askin.net.au

VIC P : 03 8769 4816 WA P : 08 9249 4022
SA P : 08 8252 7188 QLD P : 07 3718 9500
NSW P : 02 8825 2598 NT P : 08 8252 7188

PROJECT:

EXTERIORS - VIVID
TRANSFORM PROFILE
HORIZONTAL WINDOW
CONNECTION DETAILS

©ASKIN 2022

Revision

-	-	-
-	-	-
-	-	-
-	-	-
-	-	-
-	-	-
-	-	-

Checked By

A SHANNON

Drawn By

R VORWERK

Issue date

09.09.2022

Drawing No.

EXTVID - 430

Scale


1:2

Sheet size

A4

Revision

-

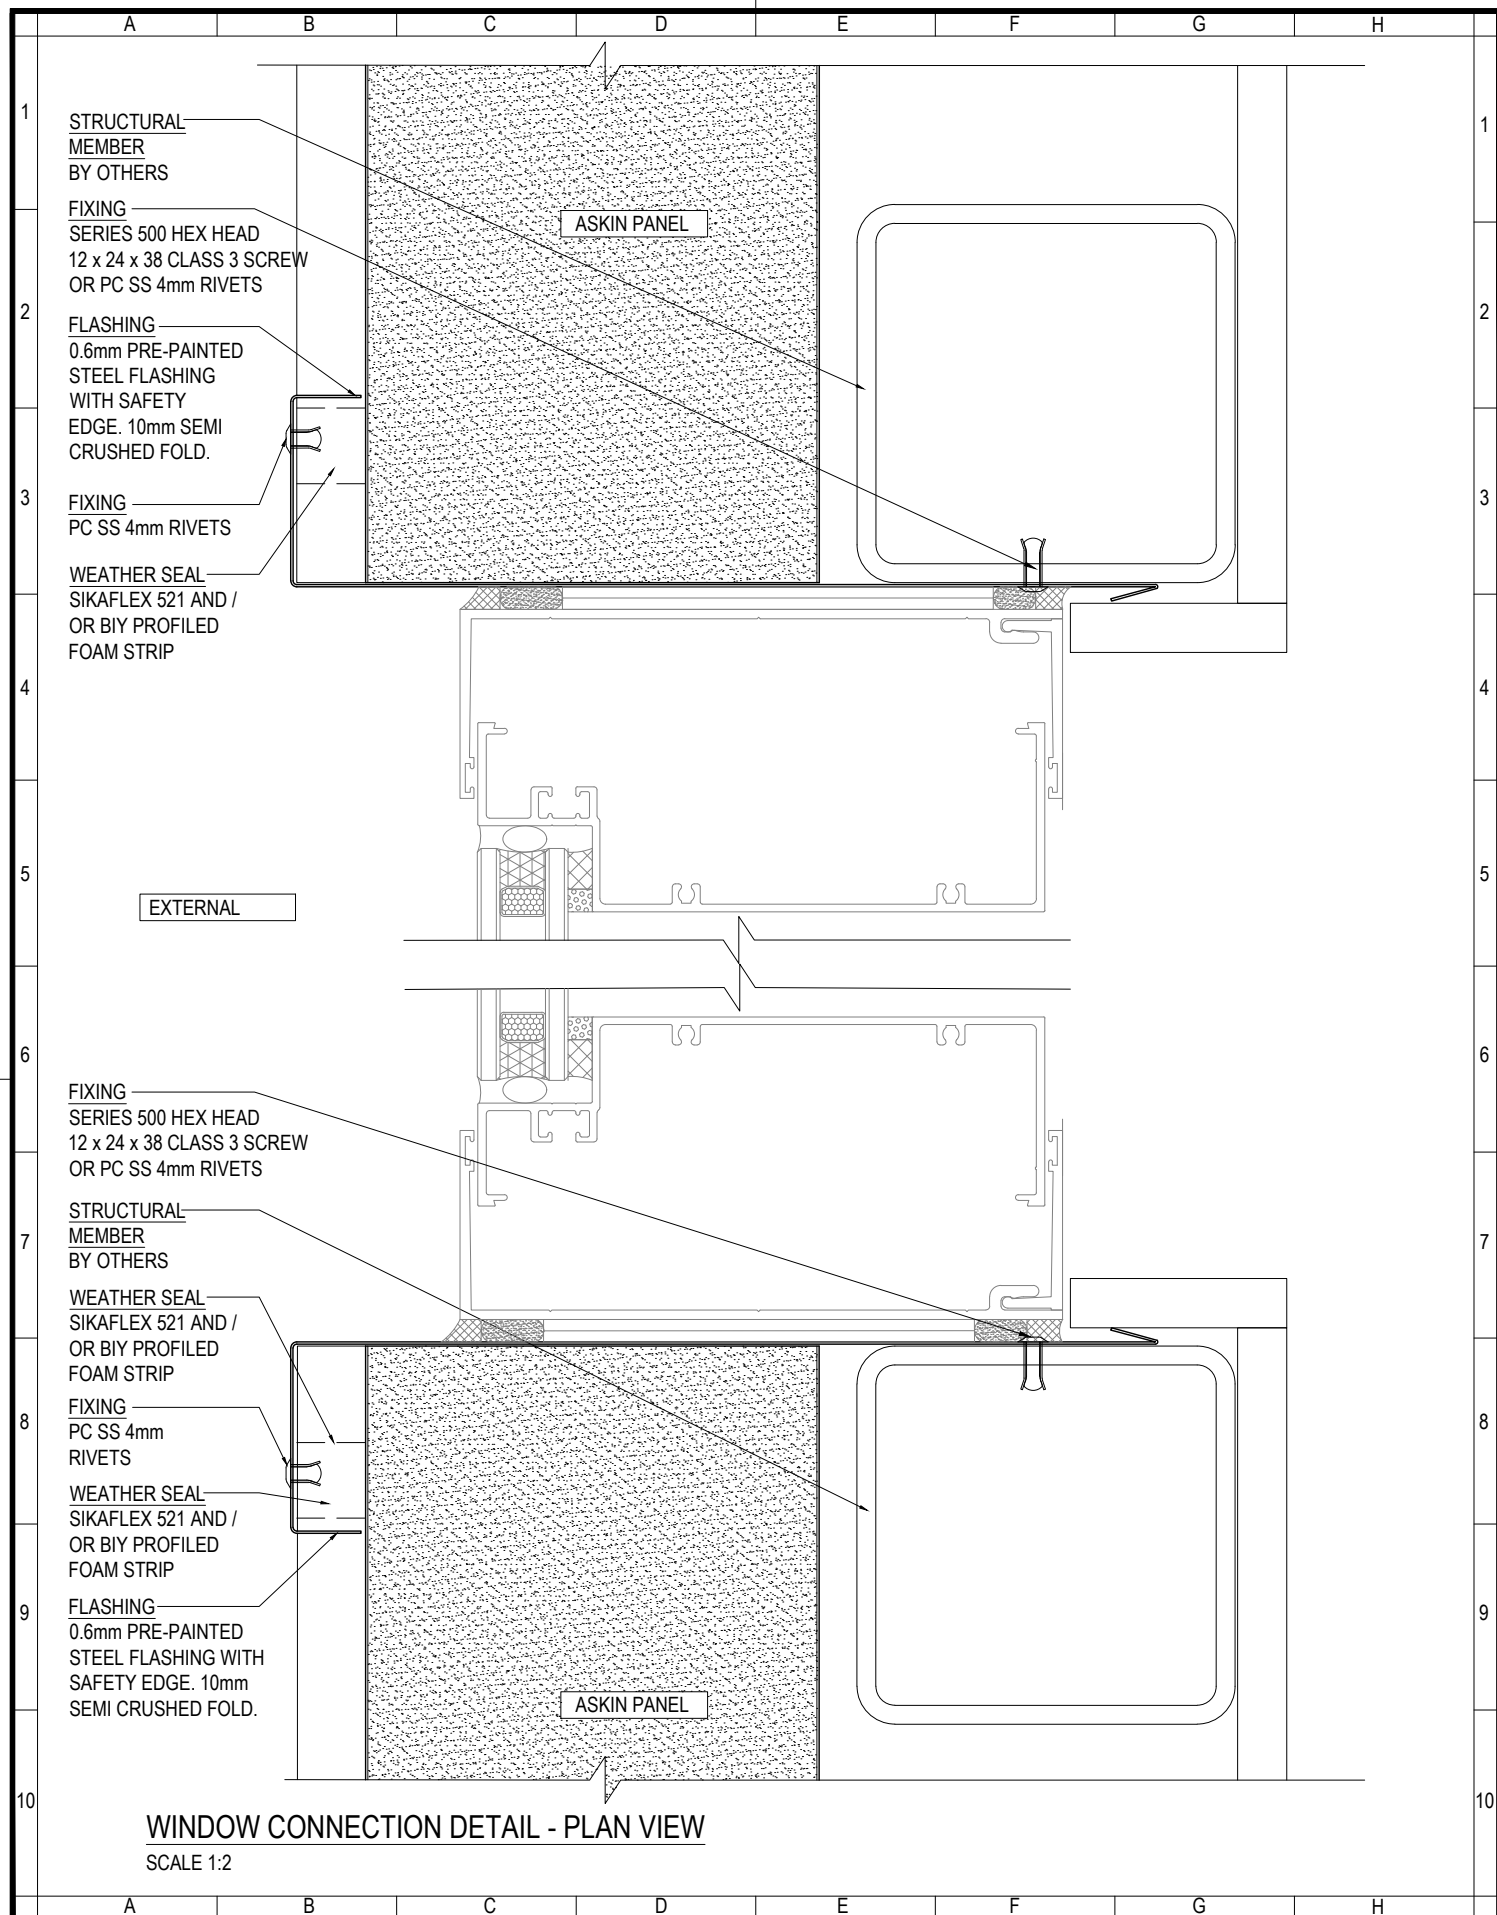

www.askin.net.au

VIC P: 03 8769 4816 WA P: 08 9249 4022
SA P: 08 8252 7188 QLD P: 07 3718 9500
NSW P: 02 8825 2598 NT P: 08 8252 7188

PROJECT:

EXTERIORS - VIVID

**TRANSFORM PROFILE
HORIZONTAL WINDOW
CONNECTION DETAILS**

©ASKIN 2022

Revision

-	-	-
-	-	-
-	-	-
-	-	-
-	-	-
-	-	-
-	-	-
-	-	-

Checked By

A SHANNON

Drawn By

R VORWERK

Issue date

09.09.2022

Drawing No.

EXTVIVID - 431

Scale

1:2

Sheet size

A4

Revision

-